
Part 3 of 10 of Appendix A of Resource Report No. 3

FISHERIES - MAINLINE REV C2 ROUTE

ALASKA LNG



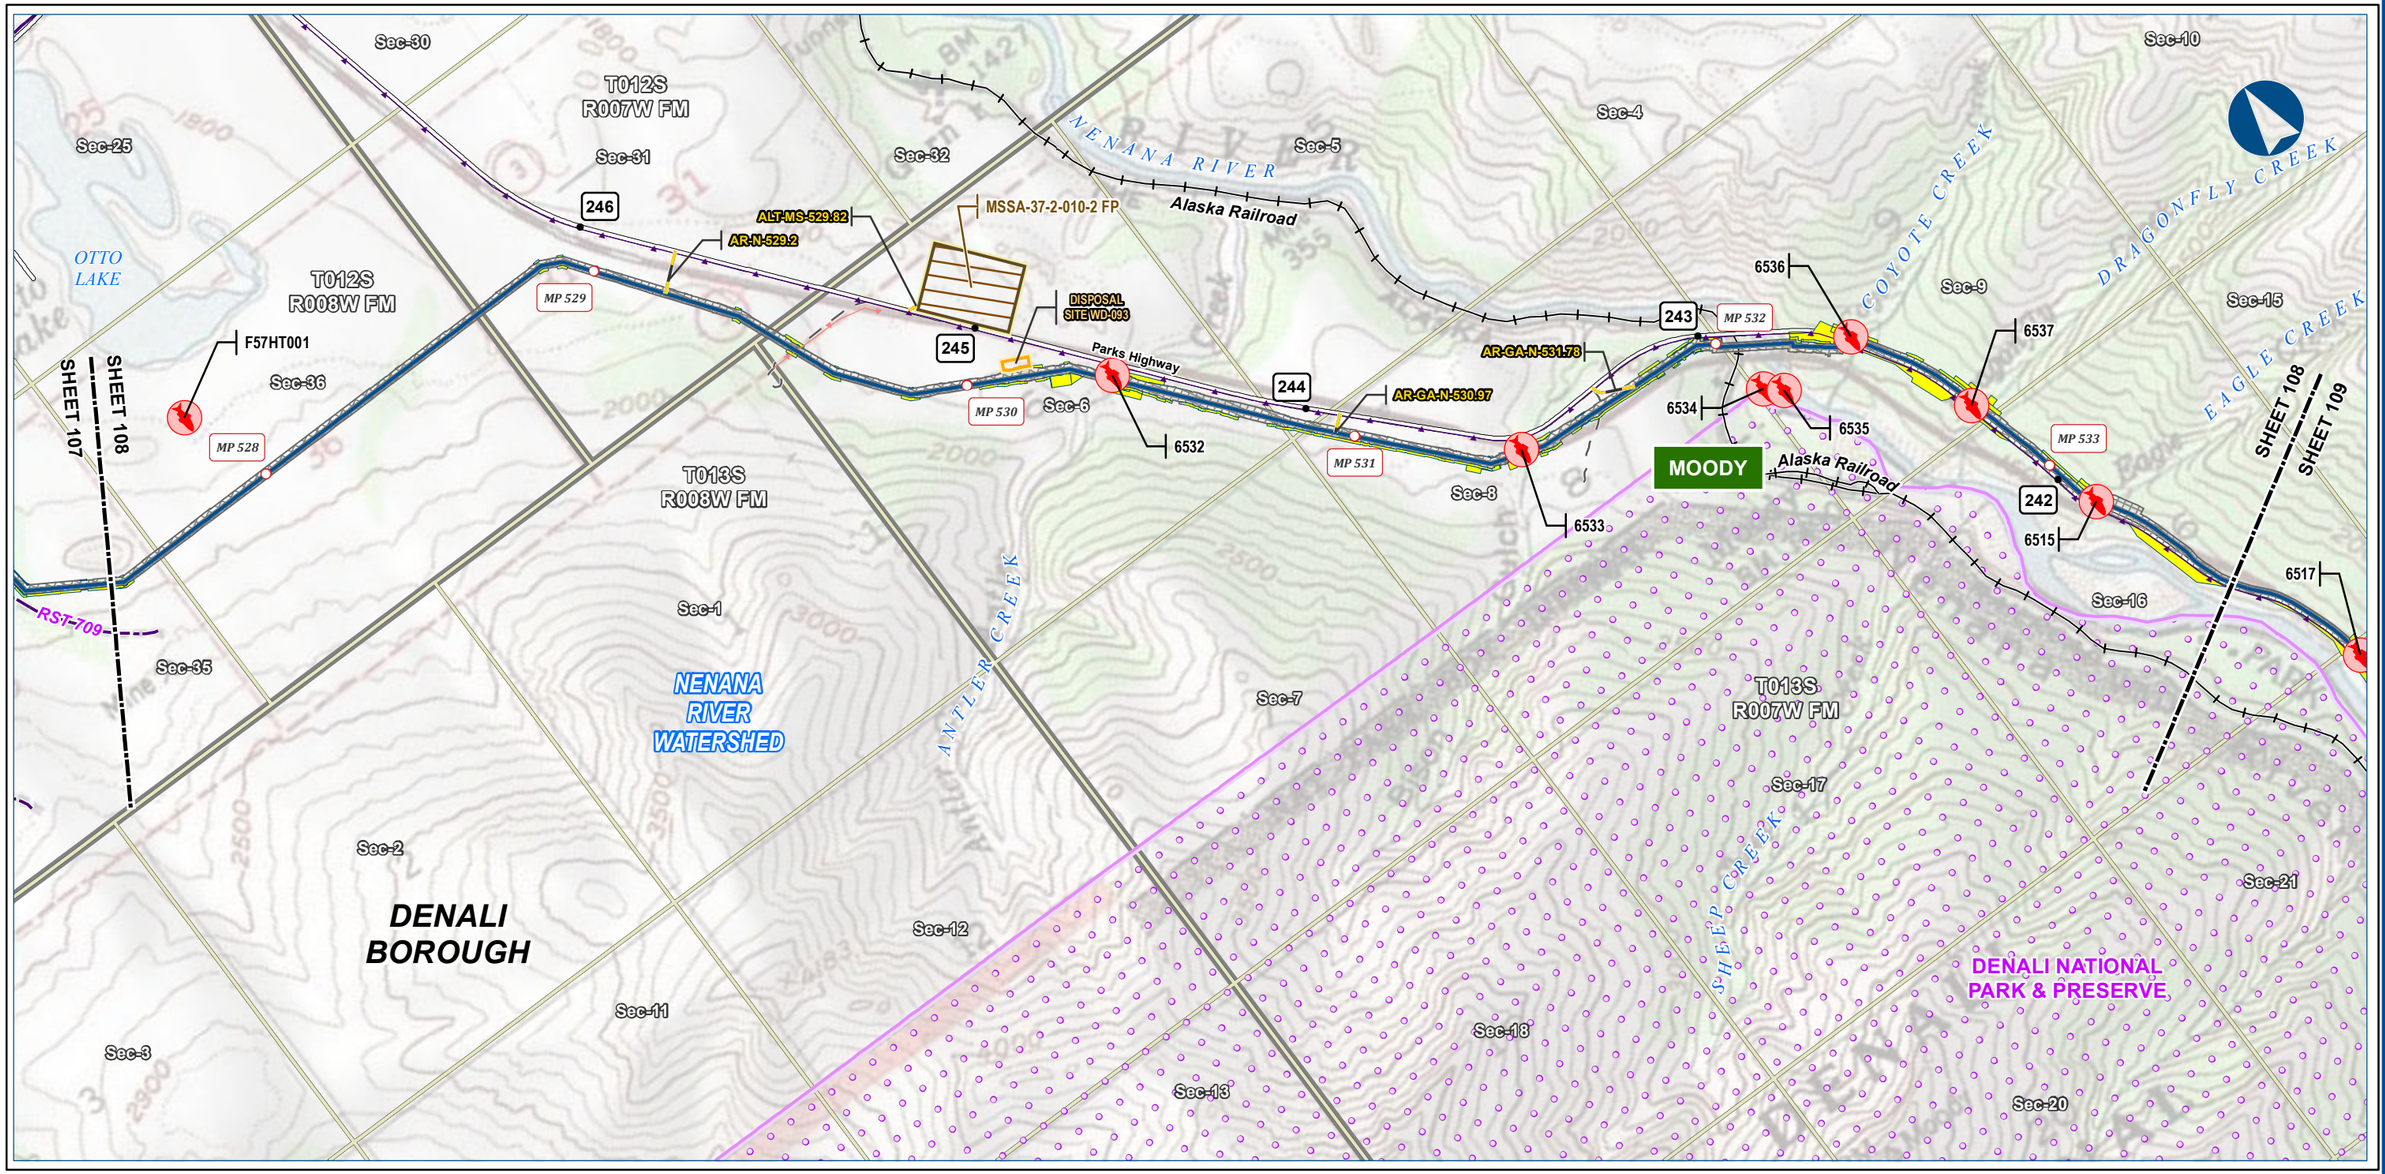

Alaska LNG Project

Legend

PIPELINE
- Alaska LNG Rev C2 Route
- Access Road - Gravel
- Permanent ROW
- Construction ROW
- ATWS
- Disposal Site
- Material Site Study Area (MSSA)

EXISTING FEATURES
- Existing Roads
- Railroad
- Revised Statute 2477 Trail
- Off Road Trails
- Buried Cable
- Overhead Powerline
- Conservation Lands
- Alaska DOT Place Names
- Section
- Township
- Watershed Boundary

Fish Survey Location
- Species Not Observed

ALASKA LNG PROJECT
Fisheries
Mainline Rev C2 Route

BOROUGH:	DENALI	***DRAWN BY:***	AGDC
STATE:	ALASKA	***CHECKED BY:***	

REV. NO.:	***REVISION***	***DATE***
A	ISSUED FOR REVIEW	2017-03-22

PRELIMINARY

1:24,000 — 0 — ¼ — ½ Miles


DATE: 2017-03-22	***PROJECTION:***	NAD83 NSRS2007 ALASKAZONE4 FTUS 54392	

DISCLAIMER

The information contained herein is for informational or planning purposes only, It does not nor should it be deemed to be an offer, request or proposals for rights or occupation of any kind. The Alaska LNG Project Participants and their respective officers, employees and agents, make no warranty, implied or otherwise, nor accept any liability, as to the accuracy or completeness of the information contained in these documents, drawings or electronic files. Do not remove or delete this note from document, drawing or electronic file.

DWG:	RR3_APPENDIX_A1_MAINLINE_TOPO_REV_C2_CL	***SHEET:***	108

X:\AKLNG\Resource Reports\RR03\Appendix A\MAINLINE\RR3_APPENDIX_A1_MAINLINE_TOPO_REV_C2_CL.mxd

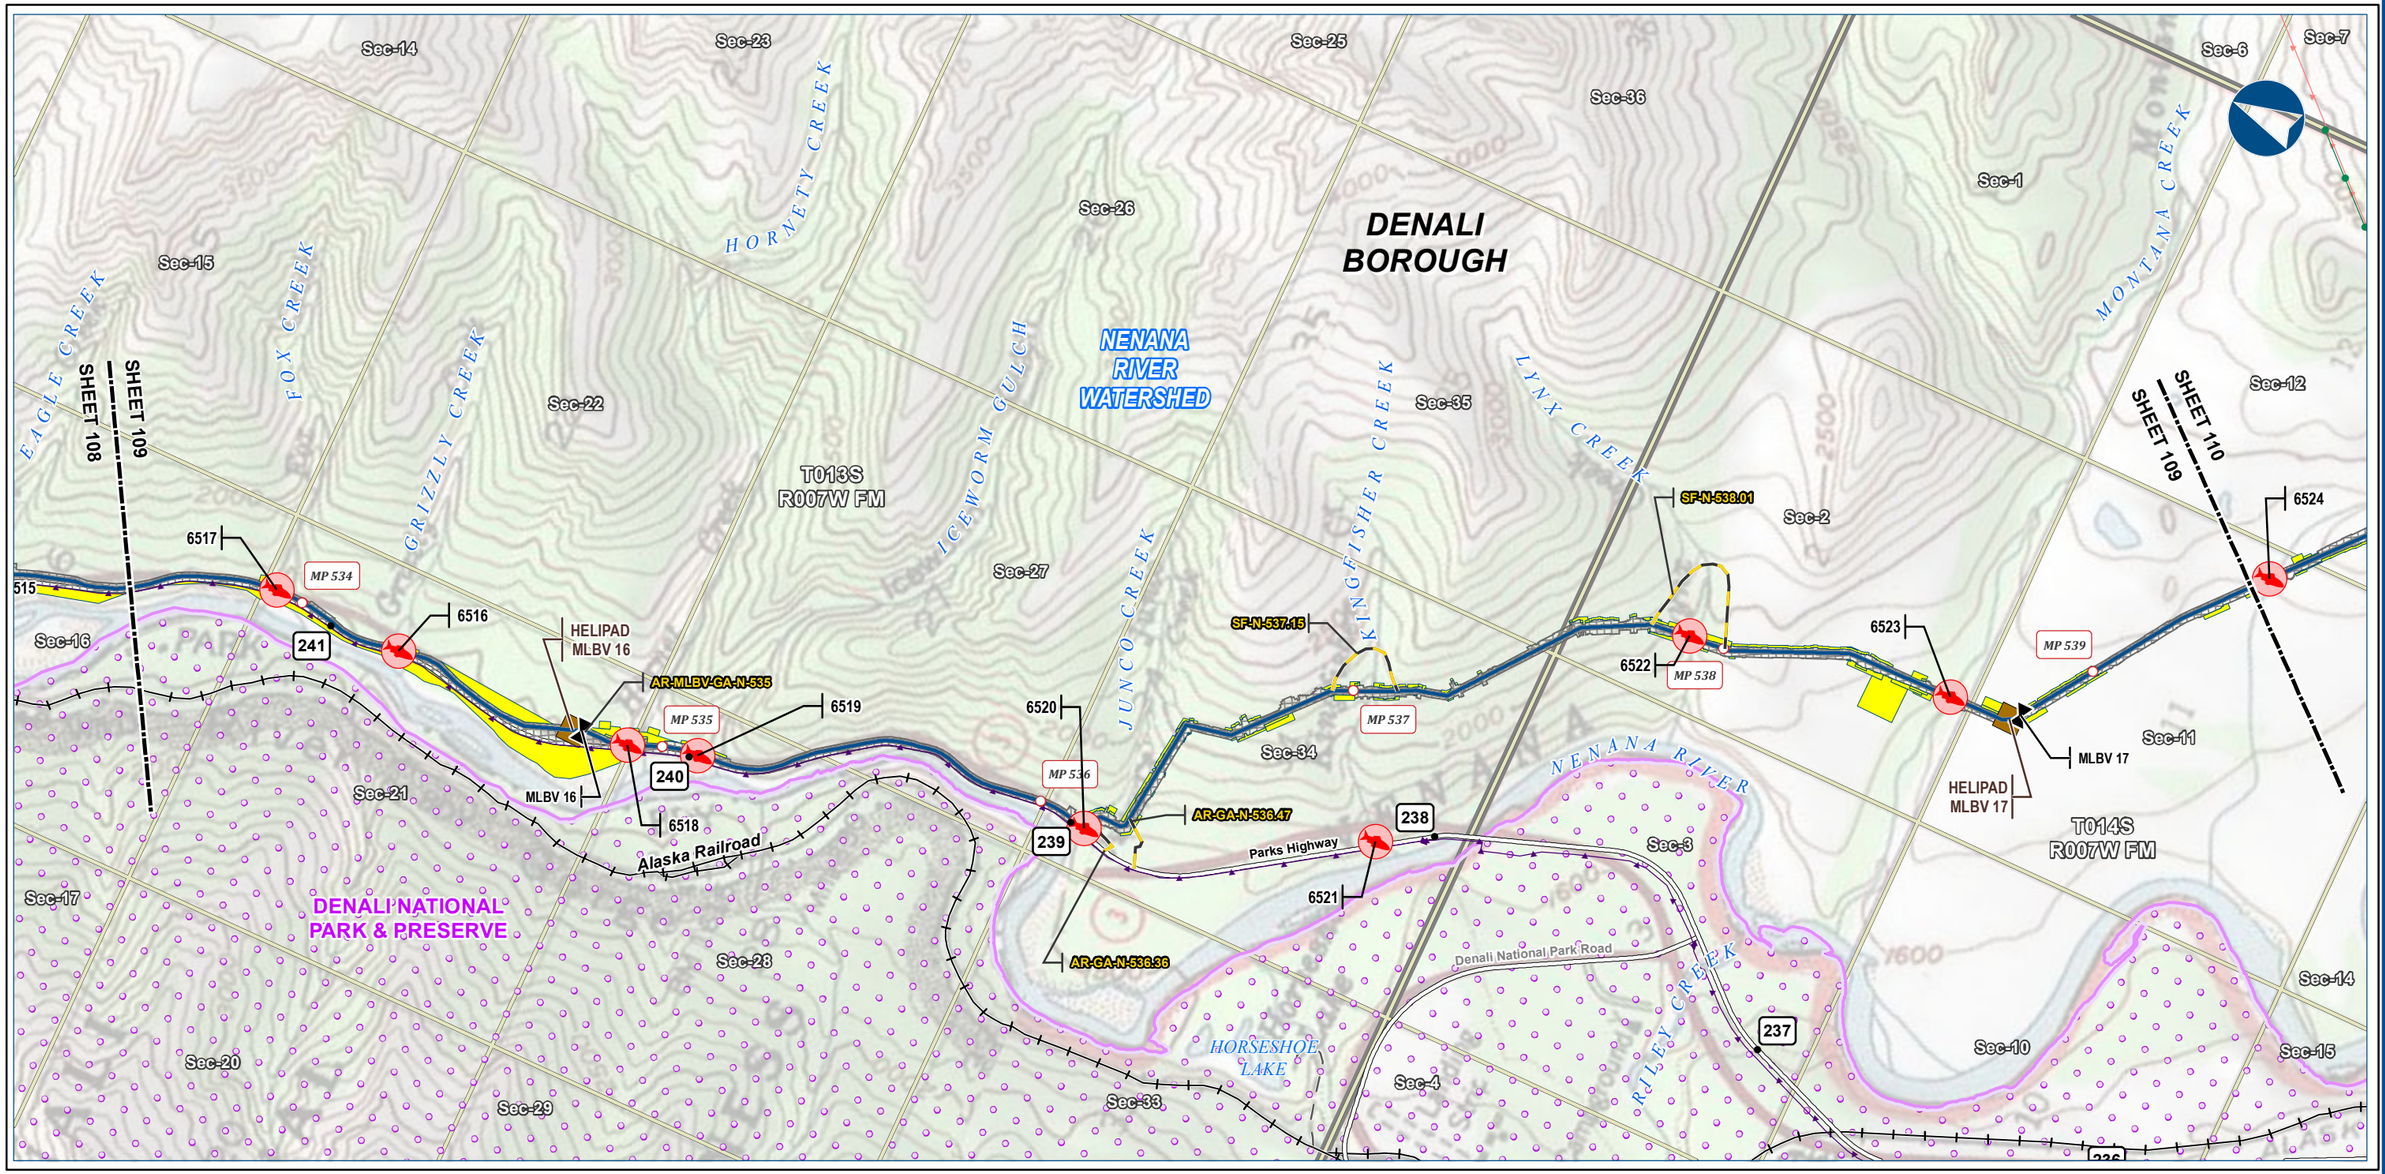



Alaska LNG Project

Legend

PIPELINE
- Alaska LNG Rev C2 Route
- Access Road - Gravel
- Mainline Blockvalve
- Helipad
- Permanent ROW
- Construction ROW
- ATWS

EXISTING FEATURES
- Existing Roads
- Railroad
- Off Road Trails
- Existing Pipeline
- Buried Cable
- Overhead Powerline
- Conservation Lands
- Section
- Township
- Watershed Boundary

Fish Survey Location
- Species Not Observed

ALASKA LNG PROJECT
Fisheries
Mainline Rev C2 Route

BOROUGH:	DENALI	***DRAWN BY:***	AGDC
STATE:	ALASKA	***CHECKED BY:***	

REV. NO.:	***REVISION***	***DATE***
A	ISSUED FOR REVIEW	2017-03-22

PRELIMINARY

1:24,000 — 0 — ¼ — ½ Miles

DATE: 2017-03-22	***PROJECTION:***	NAD83 NSRS2007 ALASKAZONE4 FTUS 54392	
DWG: RR3_APPENDIX_A1_MAINLINE_TOPO_REV_C2_CL		***SHEET:***	109


DISCLAIMER

The information contained herein is for informational or planning purposes only, It does not nor should it be deemed to be an offer, request or proposals for rights or occupation of any kind. The Alaska LNG Project Participants and their respective officers, employees and agents, make no warranty, implied or otherwise, nor accept any liability, as to the accuracy or completeness of the information contained in these documents, drawings or electronic files. Do not remove or delete this note from document, drawing or electronic file.

X:\AKLNG\Resource Reports\RR03\Appendix A\MAINLINE\RR3_APPENDIX_A1_MAINLINE_TOPO_REV_C2_CL.mxd

FISHERIES - MAINLINE REV C2 ROUTE

ALASKA LNG

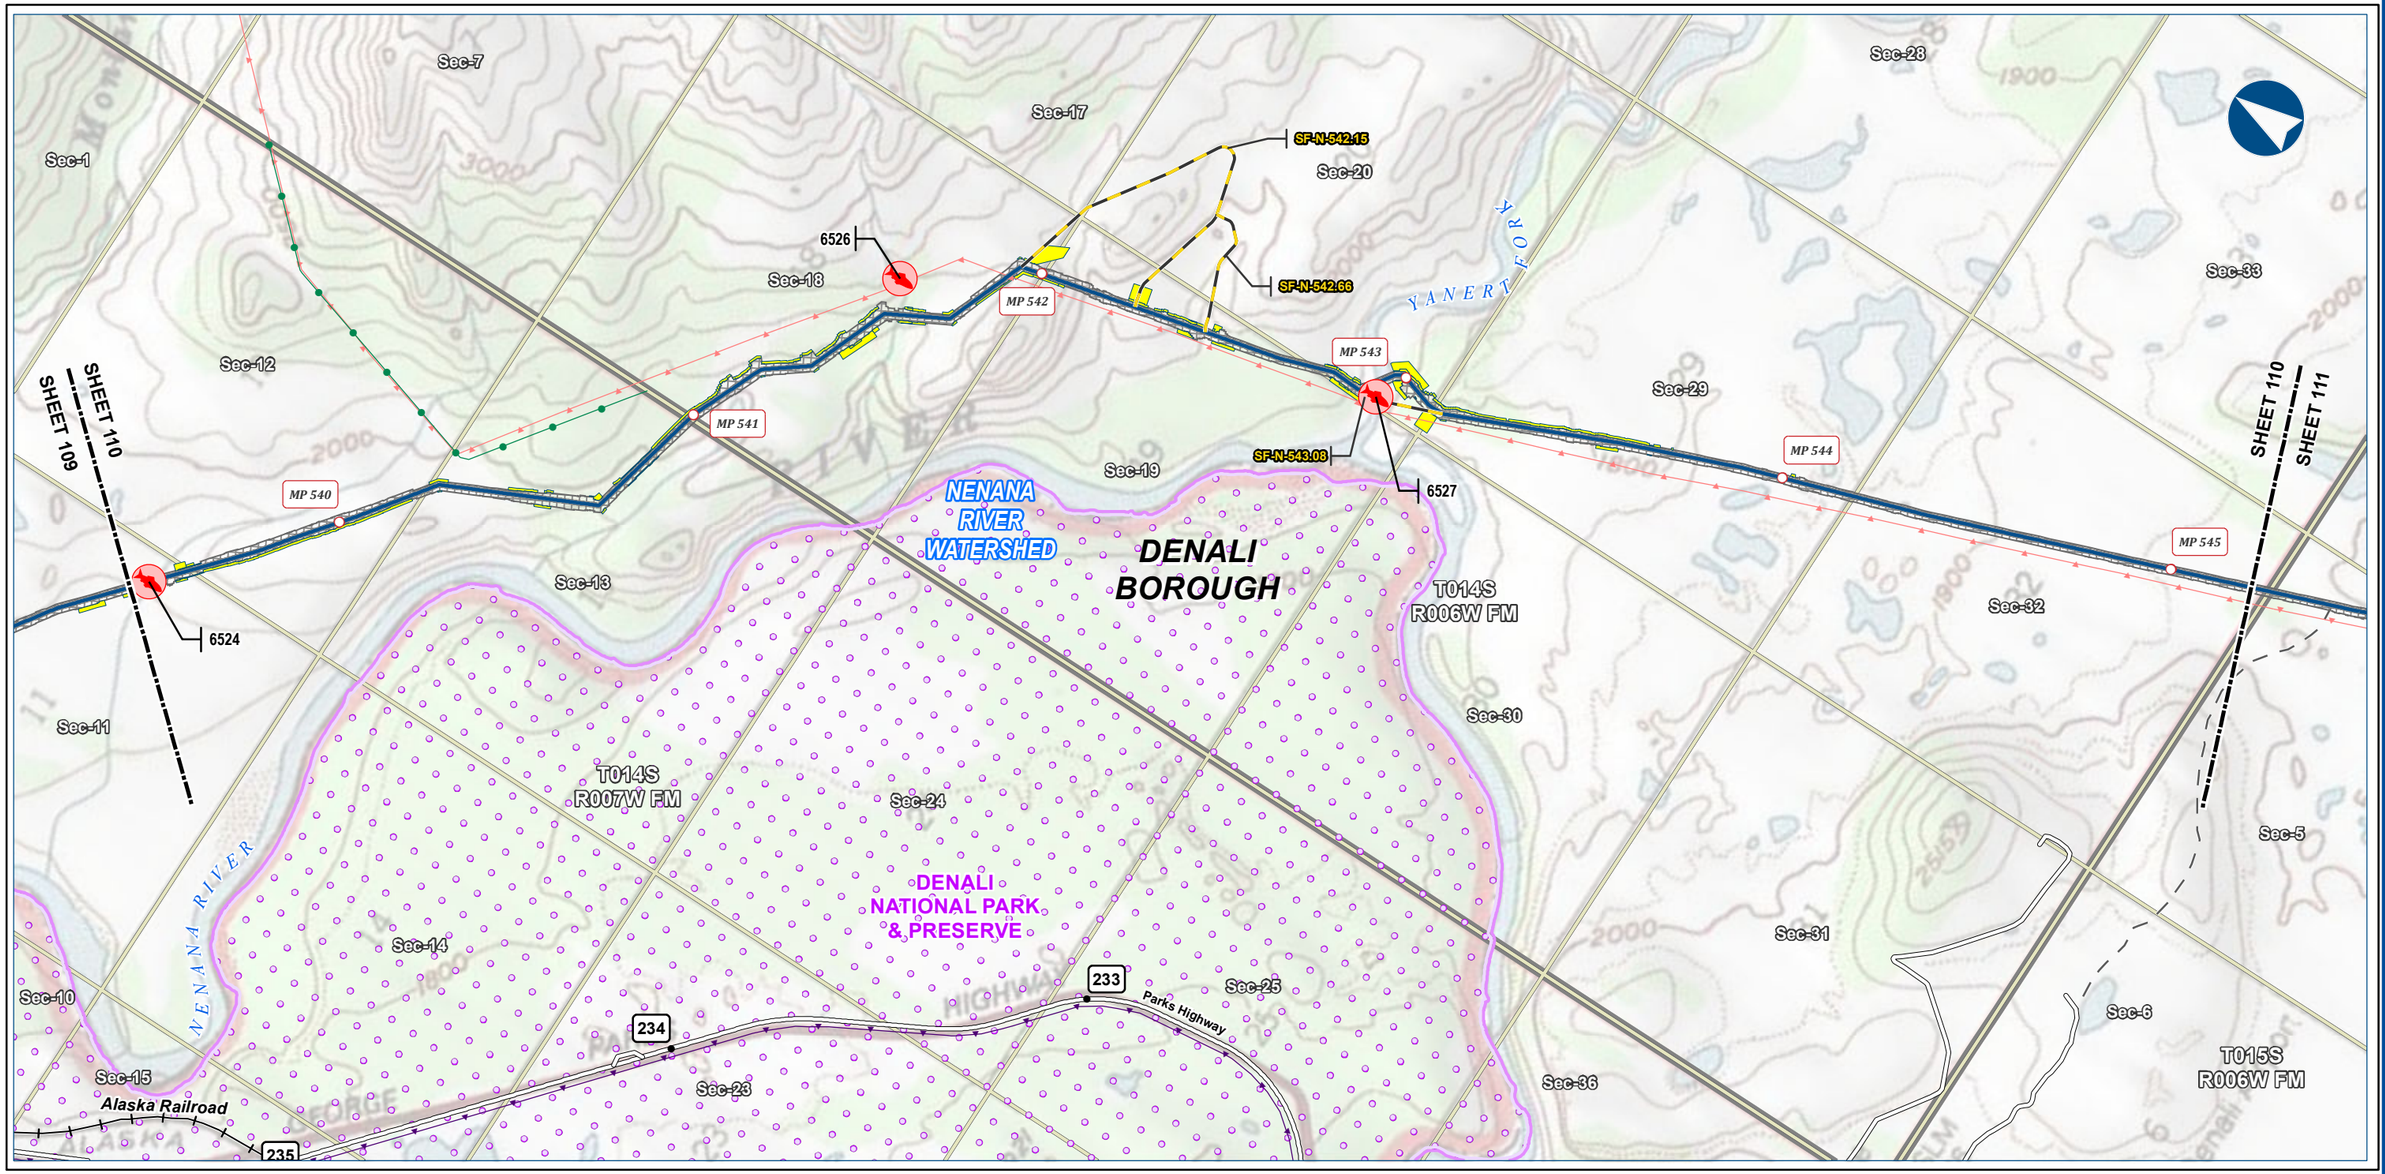



Alaska LNG Project

Legend

PIPELINE
- Alaska LNG Rev C2 Route
- Access Road - Gravel
- Permanent ROW
- Construction ROW
- ATWS

EXISTING FEATURES
- Existing Roads
- Railroad
- Off Road Trails
- Existing Pipeline
- Buried Cable
- Overhead Powerline
- Conservation Lands
- Section
- Township
- Watershed Boundary

Fish Survey Location
- Species Not Observed

ALASKA LNG PROJECT
Fisheries
Mainline Rev C2 Route

BOROUGH:	DENALI	***DRAWN BY:***	AGDC
STATE:	ALASKA	***CHECKED BY:***	

REV. NO.:	***REVISION***	***DATE***
A	ISSUED FOR REVIEW	2017-03-22

PRELIMINARY

1:24,000 — 0 — ¼ — ½ Miles

DATE: 2017-03-22	***PROJECTION:***	NAD83 NSRS2007 ALASKAZONE4 FTUS 54392	
DWG: RR3_APPENDIX_A1_MAINLINE_TOPO_REV_C2_CL		***SHEET:***	110


DISCLAIMER

The information contained herein is for informational or planning purposes only, It does not nor should it be deemed to be an offer, request or proposals for rights or occupation of any kind. The Alaska LNG Project Participants and their respective officers, employees and agents, make no warranty, implied or otherwise, nor accept any liability, as to the accuracy or completeness of the information contained in these documents, drawings or electronic files. Do not remove or delete this note from document, drawing or electronic file.

X:\AKLNG\Resource Reports\RR03\Appendix A\MAINLINE\RR3_APPENDIX_A1_MAINLINE_TOPO_REV_C2_CL.mxd

FISHERIES - MAINLINE REV C2 ROUTE

ALASKA LNG

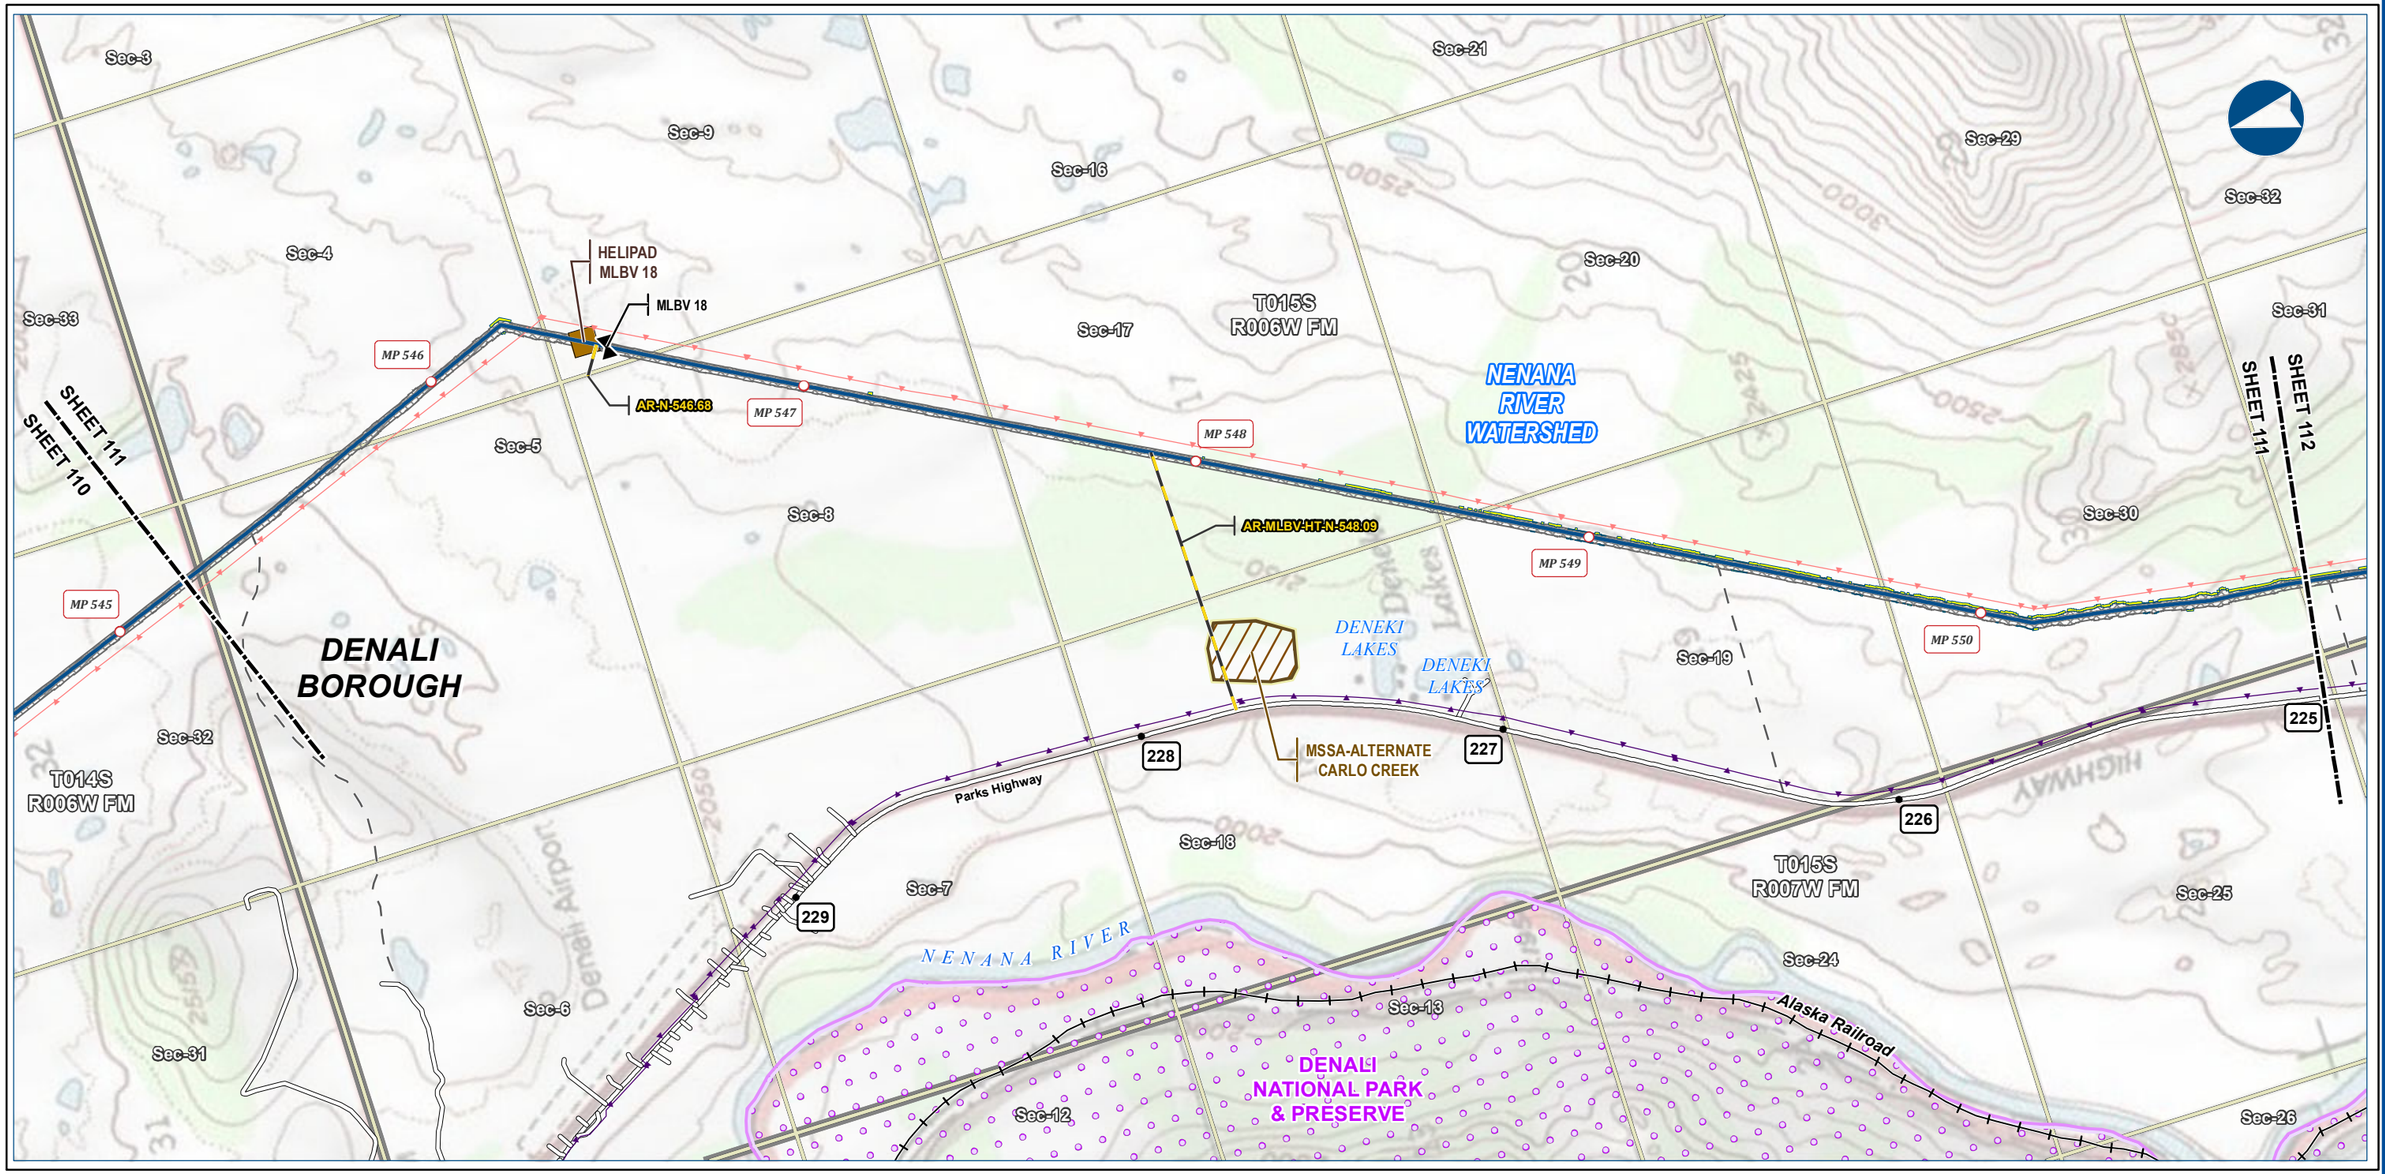



Alaska LNG Project

Legend

PIPELINE
- Alaska LNG Rev C2 Route
- Access Road - Gravel
- Mainline Blockvalve
- Helipad
- Permanent ROW
- Construction ROW
- ATWS
- Material Site Study Area (MSSA)

EXISTING FEATURES
- Existing Roads
- Railroad
- Off Road Trails
- Buried Cable
- Overhead Powerline
- Conservation Lands
- Section
- Township
- Watershed Boundary

ALASKA LNG PROJECT
Fisheries
Mainline Rev C2 Route

BOROUGH:	DENALI	**DRAWN BY:**	AGDC
STATE:	ALASKA	**CHECKED BY:**	

REV. NO.:	REVISION	DATE
A	ISSUED FOR REVIEW	2017-03-22

PRELIMINARY

1:24,000 — 0 — ¼ — ½ Miles


DATE: 2017-03-22 | **PROJECTION:** NAD83 NSRS2007 ALASKAZONE4 FTUS 54392

DISCLAIMER

The information contained herein is for informational or planning purposes only, It does not nor should it be deemed to be an offer, request or proposals for rights or occupation of any kind. The Alaska LNG Project Participants and their respective officers, employees and agents, make no warranty, implied or otherwise, nor accept any liability, as to the accuracy or completeness of the information contained in these documents, drawings or electronic files. Do not remove or delete this note from document, drawing or electronic file.

DWG: RR3_APPENDIX_A1_MAINLINE_TOPO_REV_C2_CL | **SHEET:** 111

X:\AKLNG\Resource Reports\RR03\Appendix A\MAINLINE\RR3_APPENDIX_A1_MAINLINE_TOPO_REV_C2_CL.mxd

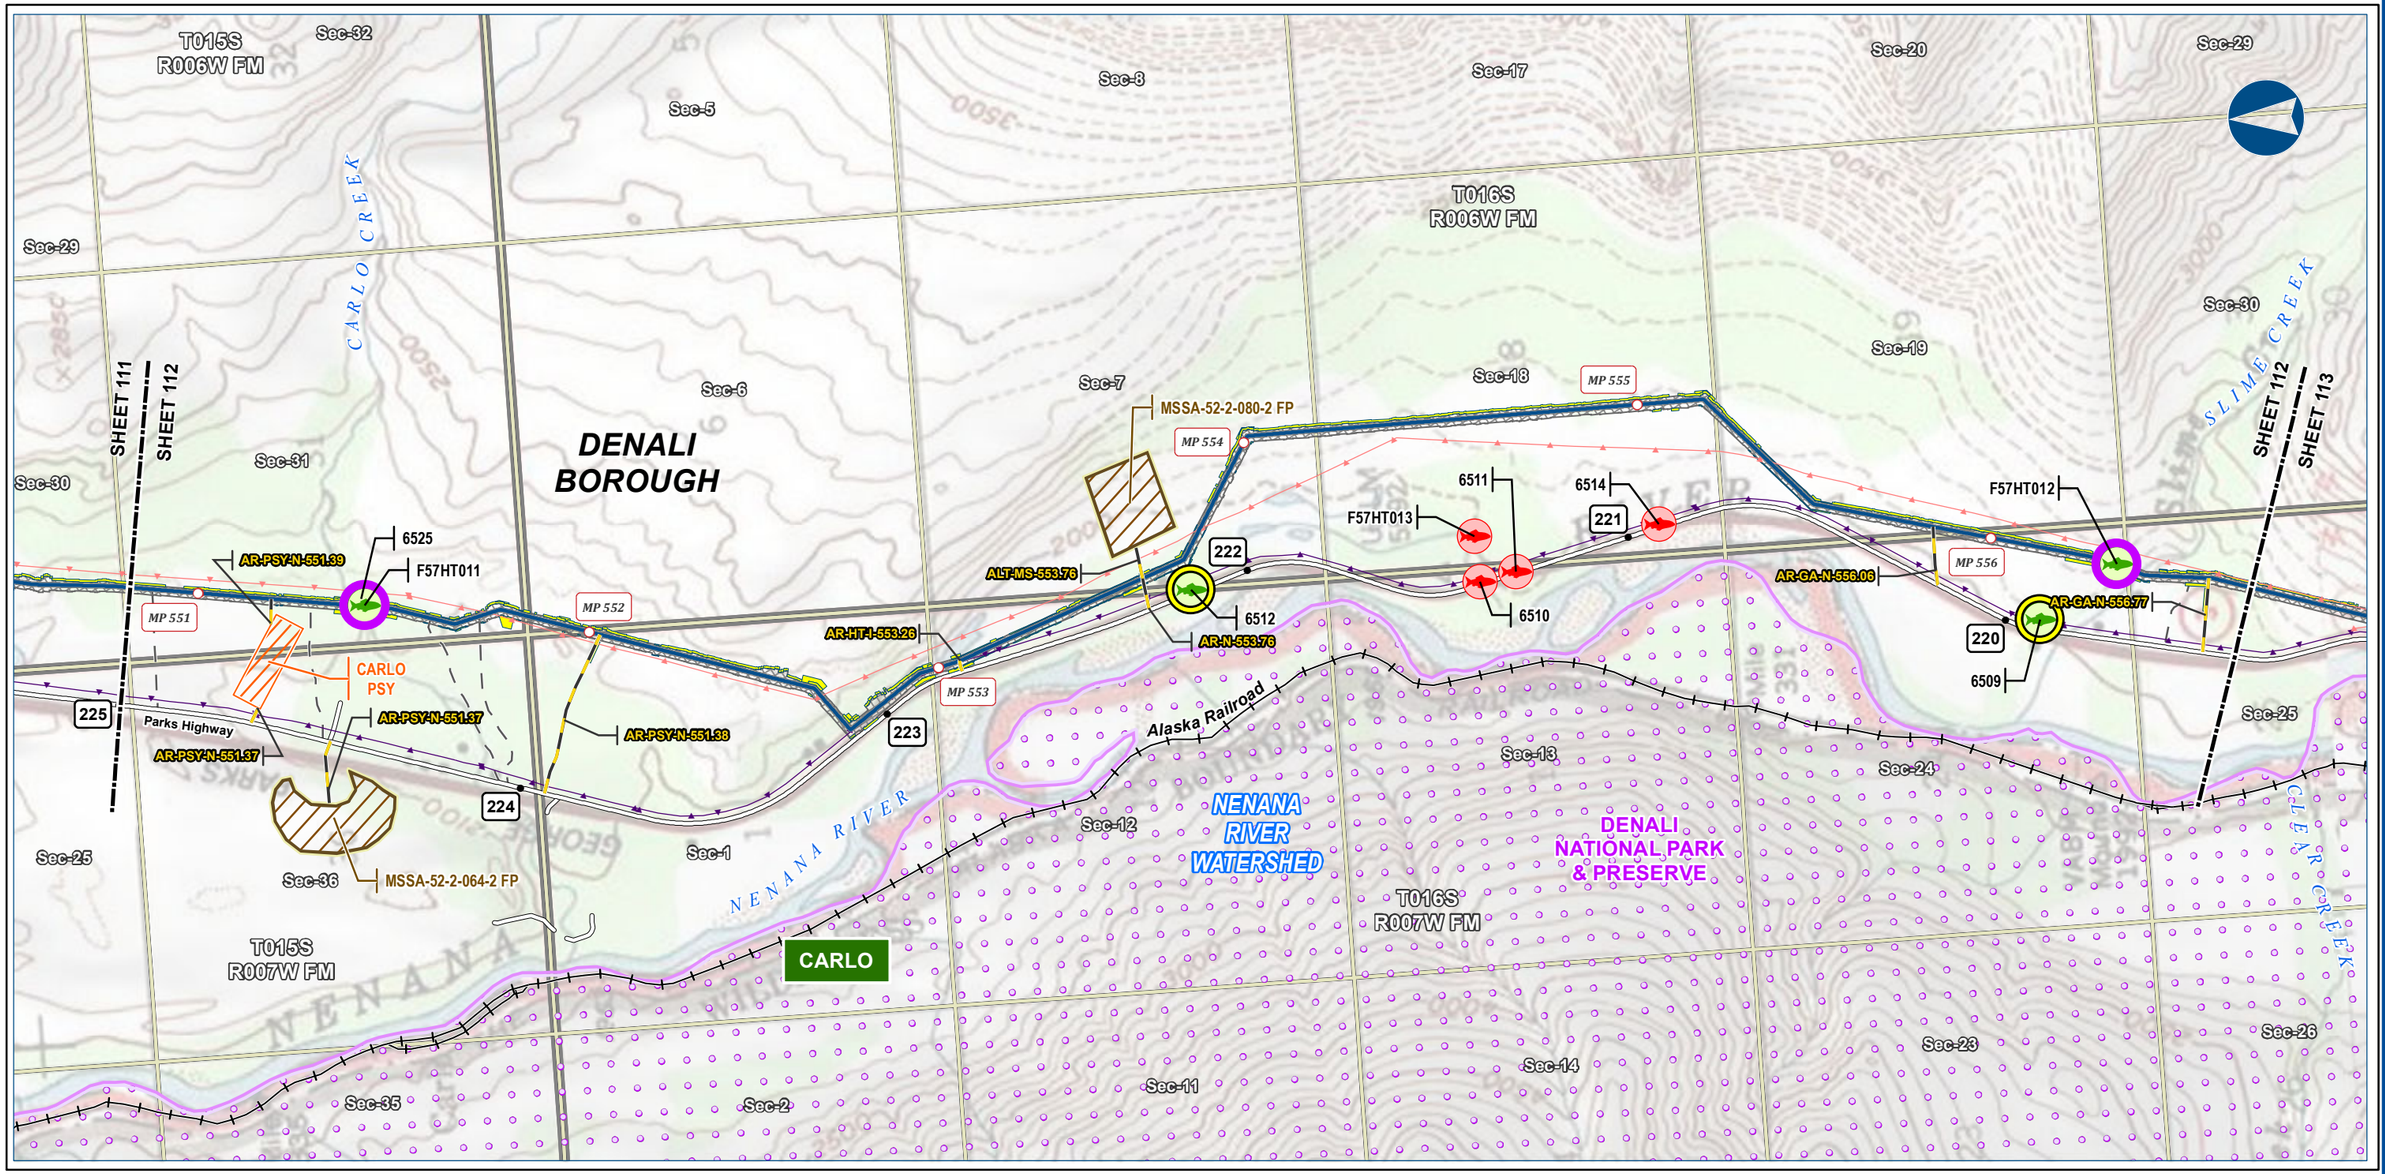



Alaska LNG Project

Legend

PIPELINE
- Alaska LNG Rev C2 Route
- Access Road - Gravel
- Permanent ROW
- Construction ROW
- ATWS
- Pipe Storage Yard (PSY)
- Material Site Study Area (MSSA)

EXISTING FEATURES
- Existing Roads
- Railroad
- Off Road Trails
- Buried Cable
- Overhead Powerline
- Conservation Lands
- Alaska DOT Place Names
- Section
- Township
- Watershed Boundary

Fish Survey Location
- Anadromous or Resident Species Observed
- Unknown Species Observed
- Species Not Observed

ALASKA LNG PROJECT
Fisheries
Mainline Rev C2 Route

BOROUGH:	DENALI	***DRAWN BY:***	AGDC
STATE:	ALASKA	***CHECKED BY:***	

REV. NO.:	***REVISION***	***DATE***
A	ISSUED FOR REVIEW	2017-03-22

PRELIMINARY


1:24,000 — 0 — ¼ — ½ Miles

DATE: 2017-03-22	***PROJECTION:***	NAD83 NSRS2007 ALASKAZONE4 FTUS 54392	
DWG: RR3_APPENDIX_A1_MAINLINE_TOPO_REV_C2_CL		***SHEET:***	112

DISCLAIMER

The information contained herein is for informational or planning purposes only, It does not nor should it be deemed to be an offer, request or proposals for rights or occupation of any kind. The Alaska LNG Project Participants and their respective officers, employees and agents, make no warranty, implied or otherwise, nor accept any liability, as to the accuracy or completeness of the information contained in these documents, drawings or electronic files. Do not remove or delete this note from document, drawing or electronic file.

X:\AKLNG\Resource Reports\RR03\Appendix A\MAINLINE\RR3_APPENDIX_A1_MAINLINE_TOPO_REV_C2_CL.mxd

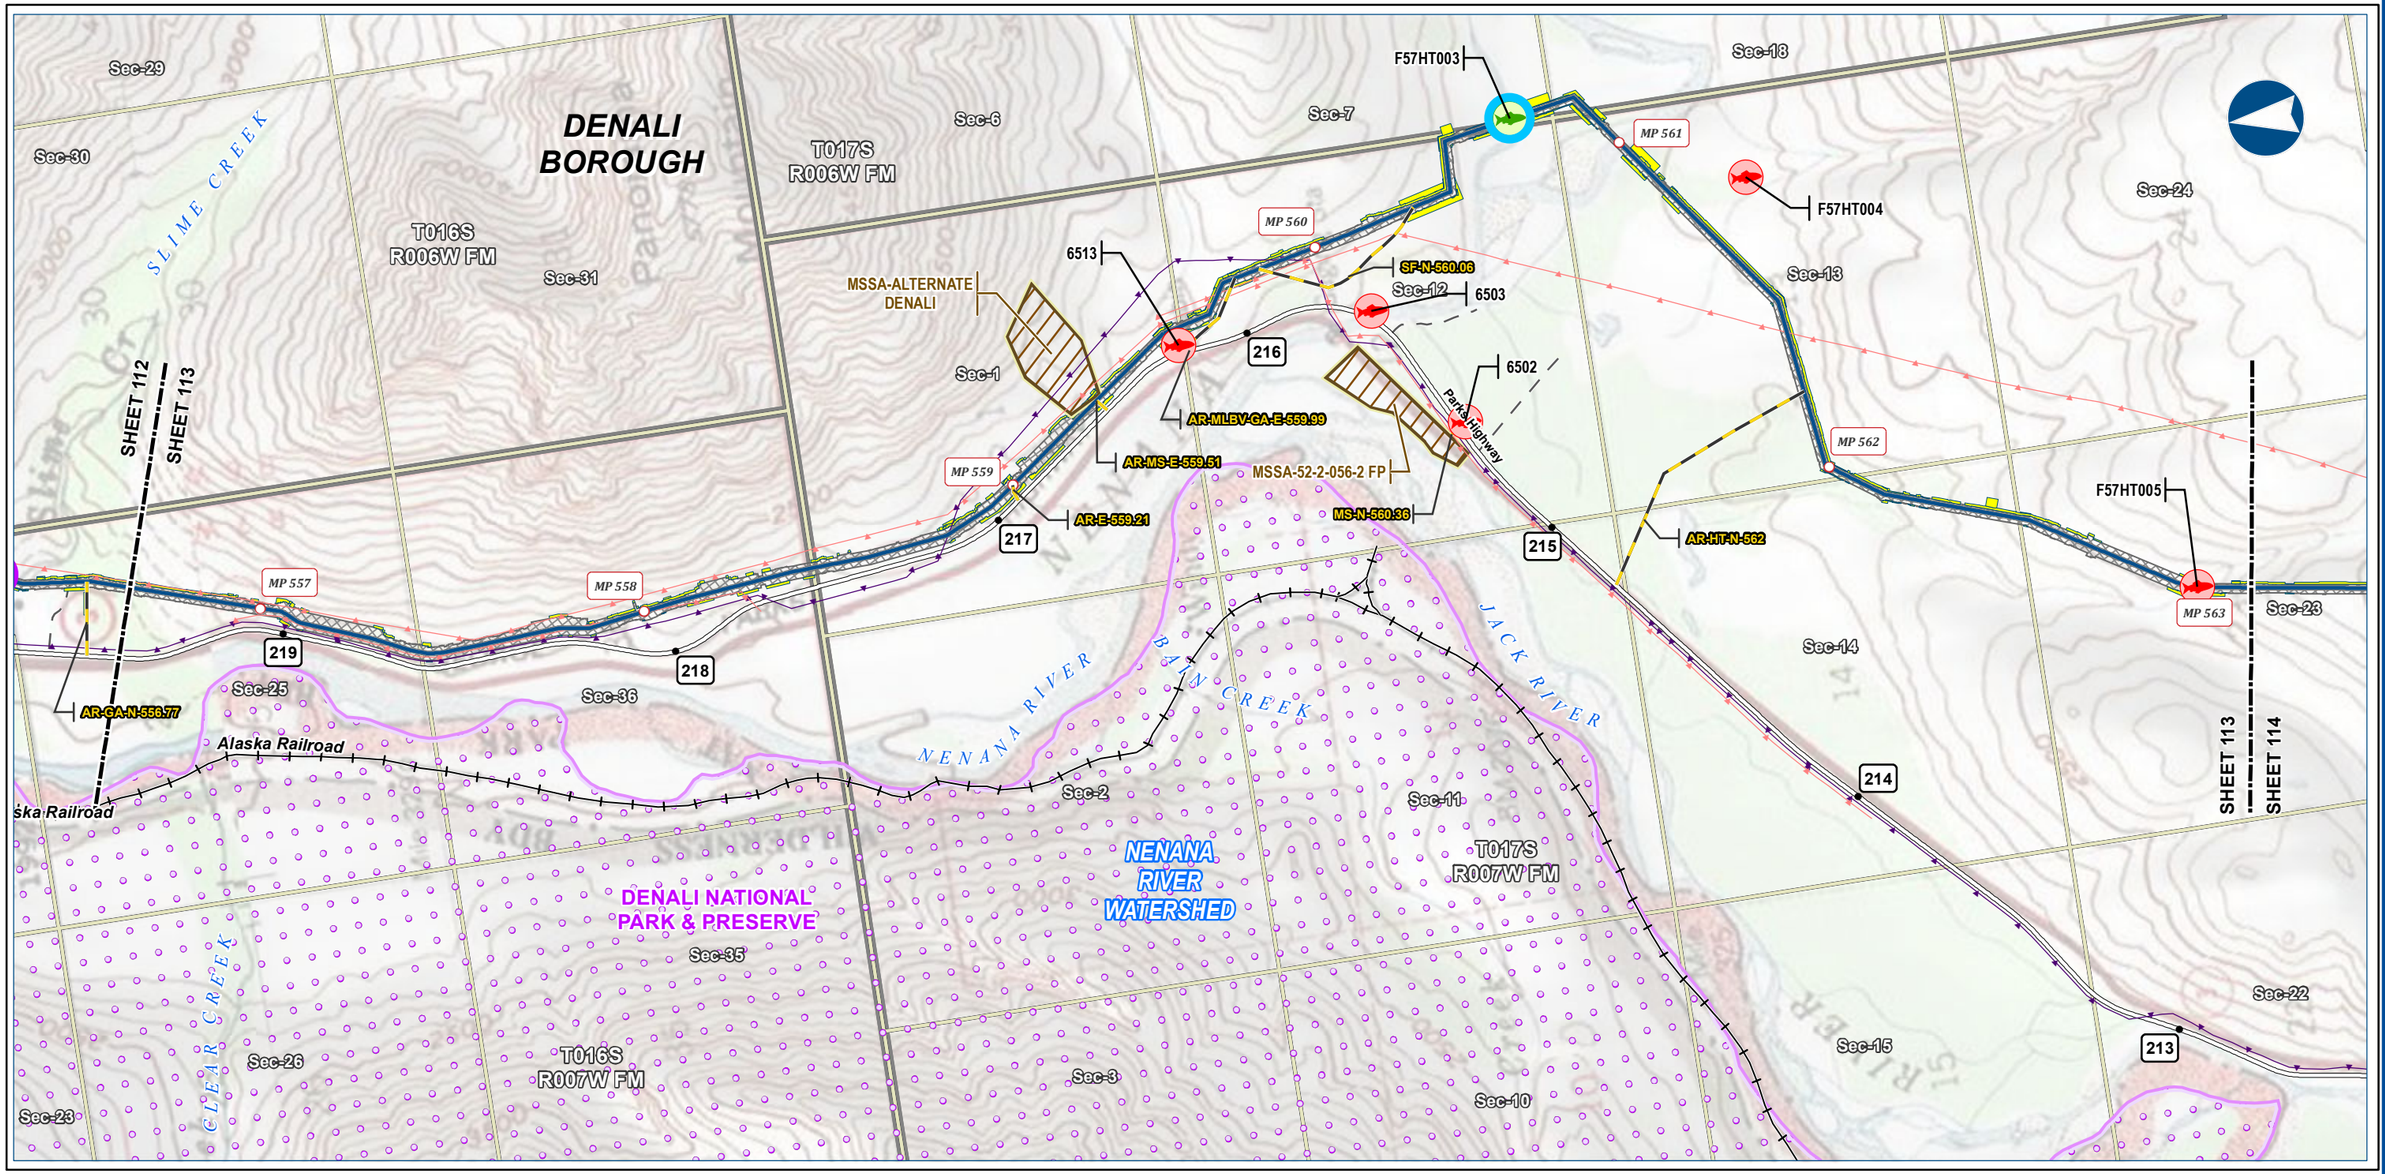



Alaska LNG Project

Legend

PIPELINE
- Alaska LNG Rev C2 Route
- Access Road - Gravel
- Permanent ROW
- Construction ROW
- ATWS
- Material Site Study Area (MSSA)

EXISTING FEATURES
- Existing Roads
- Railroad
- Off Road Trails
- Buried Cable
- Overhead Powerline
- Conservation Lands
- Section
- Township
- Watershed Boundary

Fish Survey Location
- Resident Species Observed
- Species Not Observed

ALASKA LNG PROJECT
Fisheries
Mainline Rev C2 Route

BOROUGH:	DENALI	***DRAWN BY:***	AGDC
STATE:	ALASKA	***CHECKED BY:***	

REV. NO.:	***REVISION***	***DATE***
A	ISSUED FOR REVIEW	2017-03-22

PRELIMINARY


1:24,000 — 0 — ¼ — ½ Miles

DATE: 2017-03-22	***PROJECTION:***	NAD83 NSRS2007 ALASKAZONE4 FTUS 54392	
DWG: RR3_APPENDIX_A1_MAINLINE_TOPO_REV_C2_CL		***SHEET:***	113

DISCLAIMER

The information contained herein is for informational or planning purposes only, It does not nor should it be deemed to be an offer, request or proposals for rights or occupation of any kind. The Alaska LNG Project Participants and their respective officers, employees and agents, make no warranty, implied or otherwise, nor accept any liability, as to the accuracy or completeness of the information contained in these documents, drawings or electronic files. Do not remove or delete this note from document, drawing or electronic file.

X:\AKLNG\Resource Reports\RR03\Appendix A\MAINLINE\RR3_APPENDIX_A1_MAINLINE_TOPO_REV_C2_CL.mxd

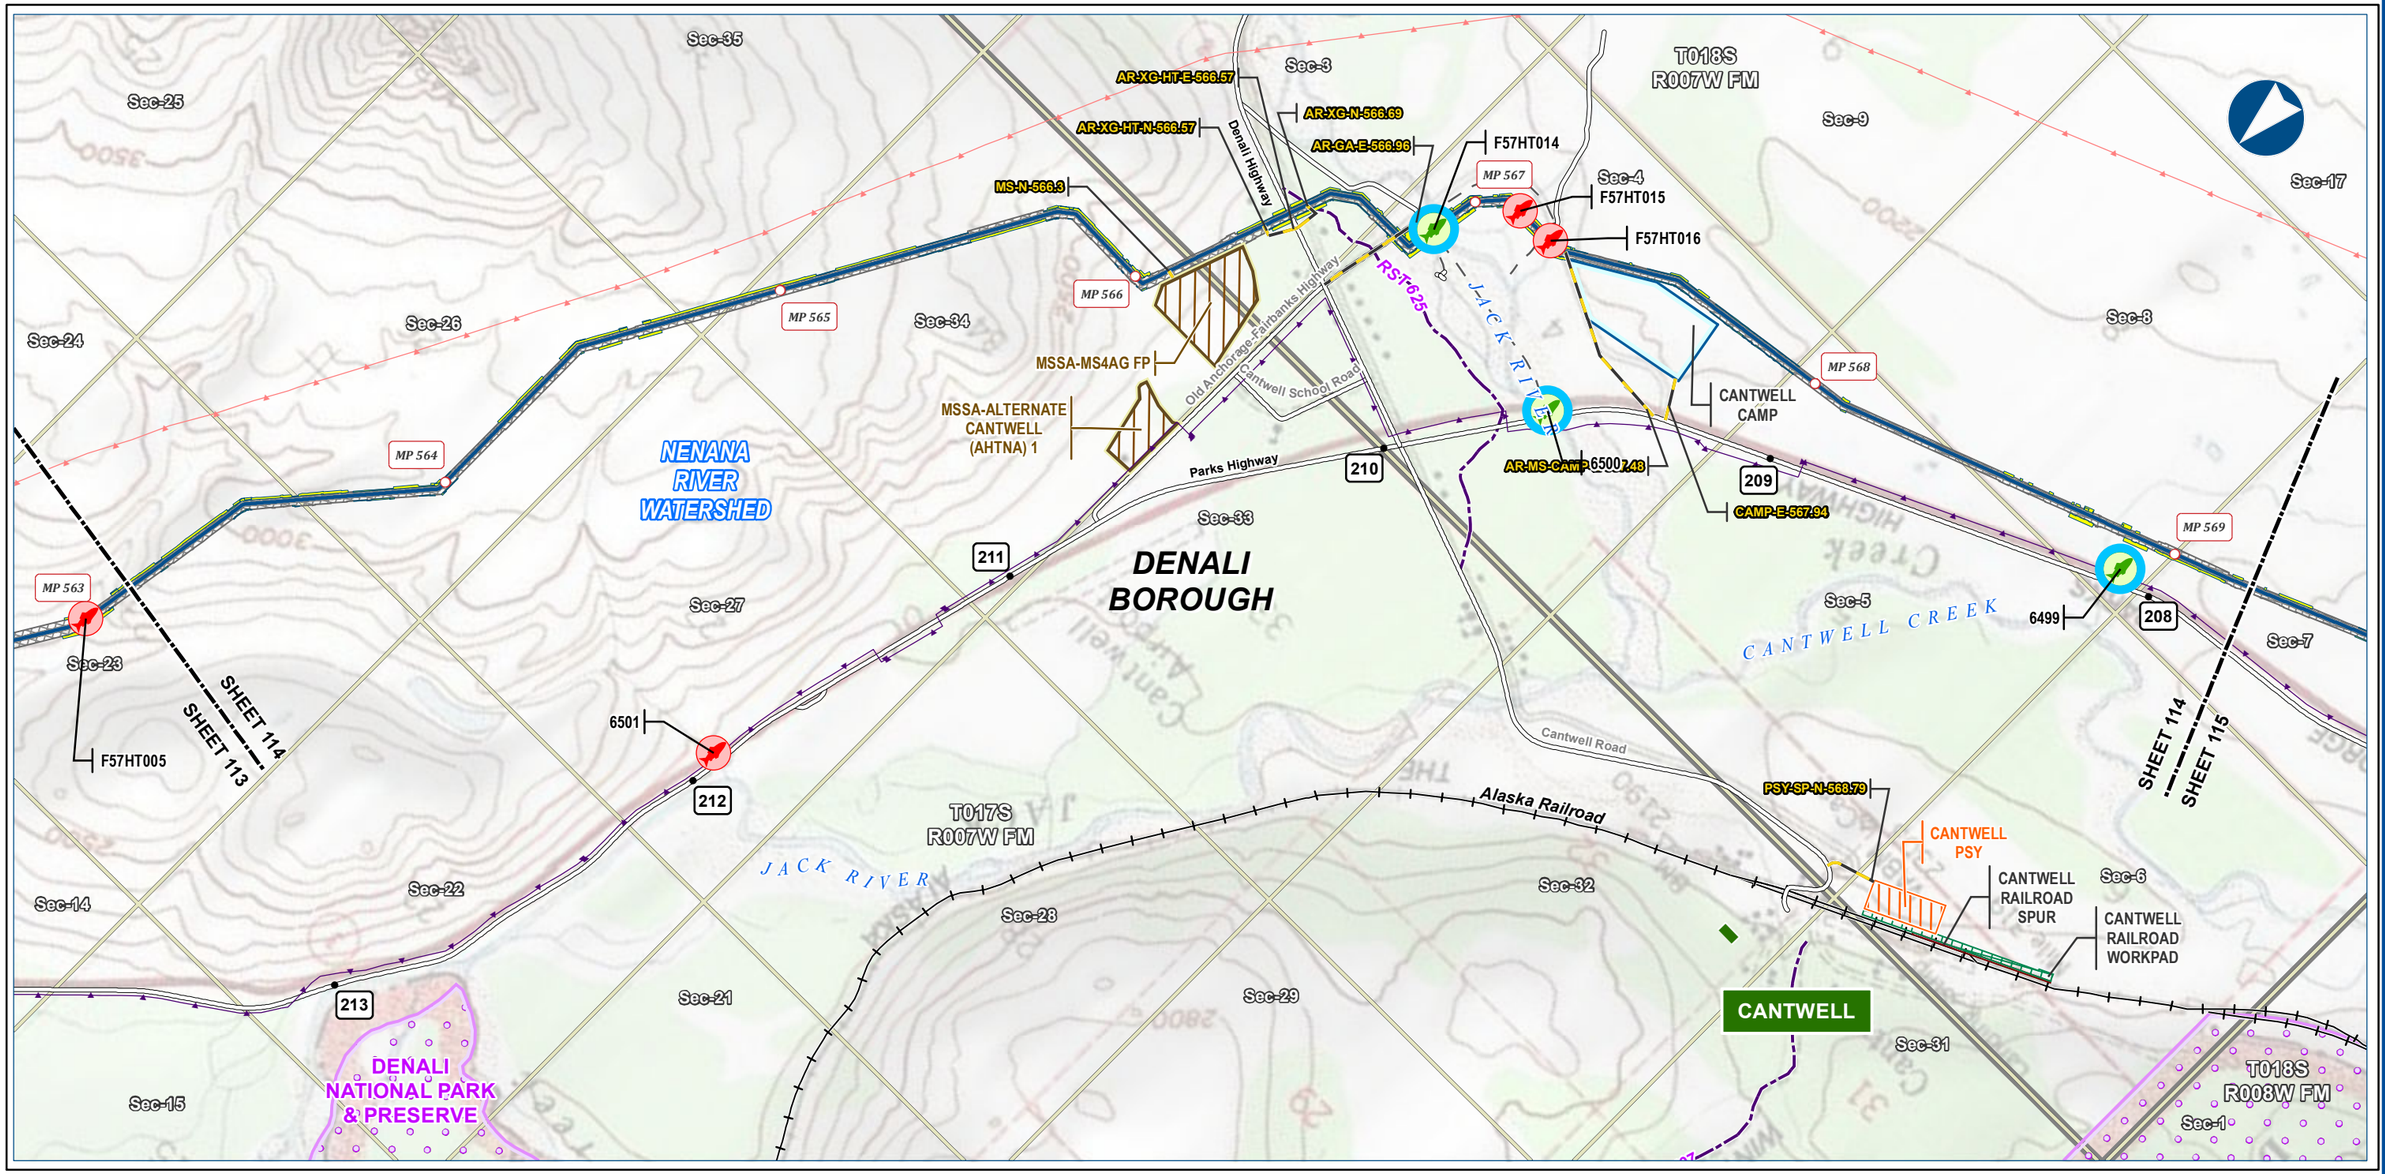



Alaska LNG Project

Legend

PIPELINE
- Alaska LNG Rev C2 Route
- Access Road - Gravel
- Permanent ROW
- Construction ROW
- ATWS
- Off ROW Camp
- Pipe Storage Yard (PSY)
- Railroad Workpad
- Railroad Spur
- Material Site Study Area (MSSA)

EXISTING FEATURES
- Existing Roads
- Railroad
- Revised Statute 2477 Trail
- Off Road Trails
- Buried Cable
- Overhead Powerline
- Conservation Lands
- Alaska DOT Place Names
- Section
- Township
- Watershed Boundary

Fish Survey Location
- Resident Species Observed
- Species Not Observed

ALASKA LNG PROJECT
Fisheries
Mainline Rev C2 Route

BOROUGH:	DENALI	***DRAWN BY:***	AGDC
STATE:	ALASKA	***CHECKED BY:***	

REV. NO.:	***REVISION***	***DATE***
A	ISSUED FOR REVIEW	2017-03-22

PRELIMINARY

1:24,000 — 0 — ¼ — ½ Miles


DATE: 2017-03-22	***PROJECTION:***	NAD83 NSRS2007 ALASKAZONE4 FTUS 54392	

DISCLAIMER

The information contained herein is for informational or planning purposes only, It does not nor should it be deemed to be an offer, request or proposals for rights or occupation of any kind. The Alaska LNG Project Participants and their respective officers, employees and agents, make no warranty, implied or otherwise, nor accept any liability, as to the accuracy or completeness of the information contained in these documents, drawings or electronic files. Do not remove or delete this note from document, drawing or electronic file.

DWG:	RR3_APPENDIX_A1_MAINLINE_TOPO_REV_C2_CL	***SHEET:***	114

X:\AKLNG\Resource Reports\RR03\Appendix A\MAINLINE\RR3_APPENDIX_A1_MAINLINE_TOPO_REV_C2_CL.mxd

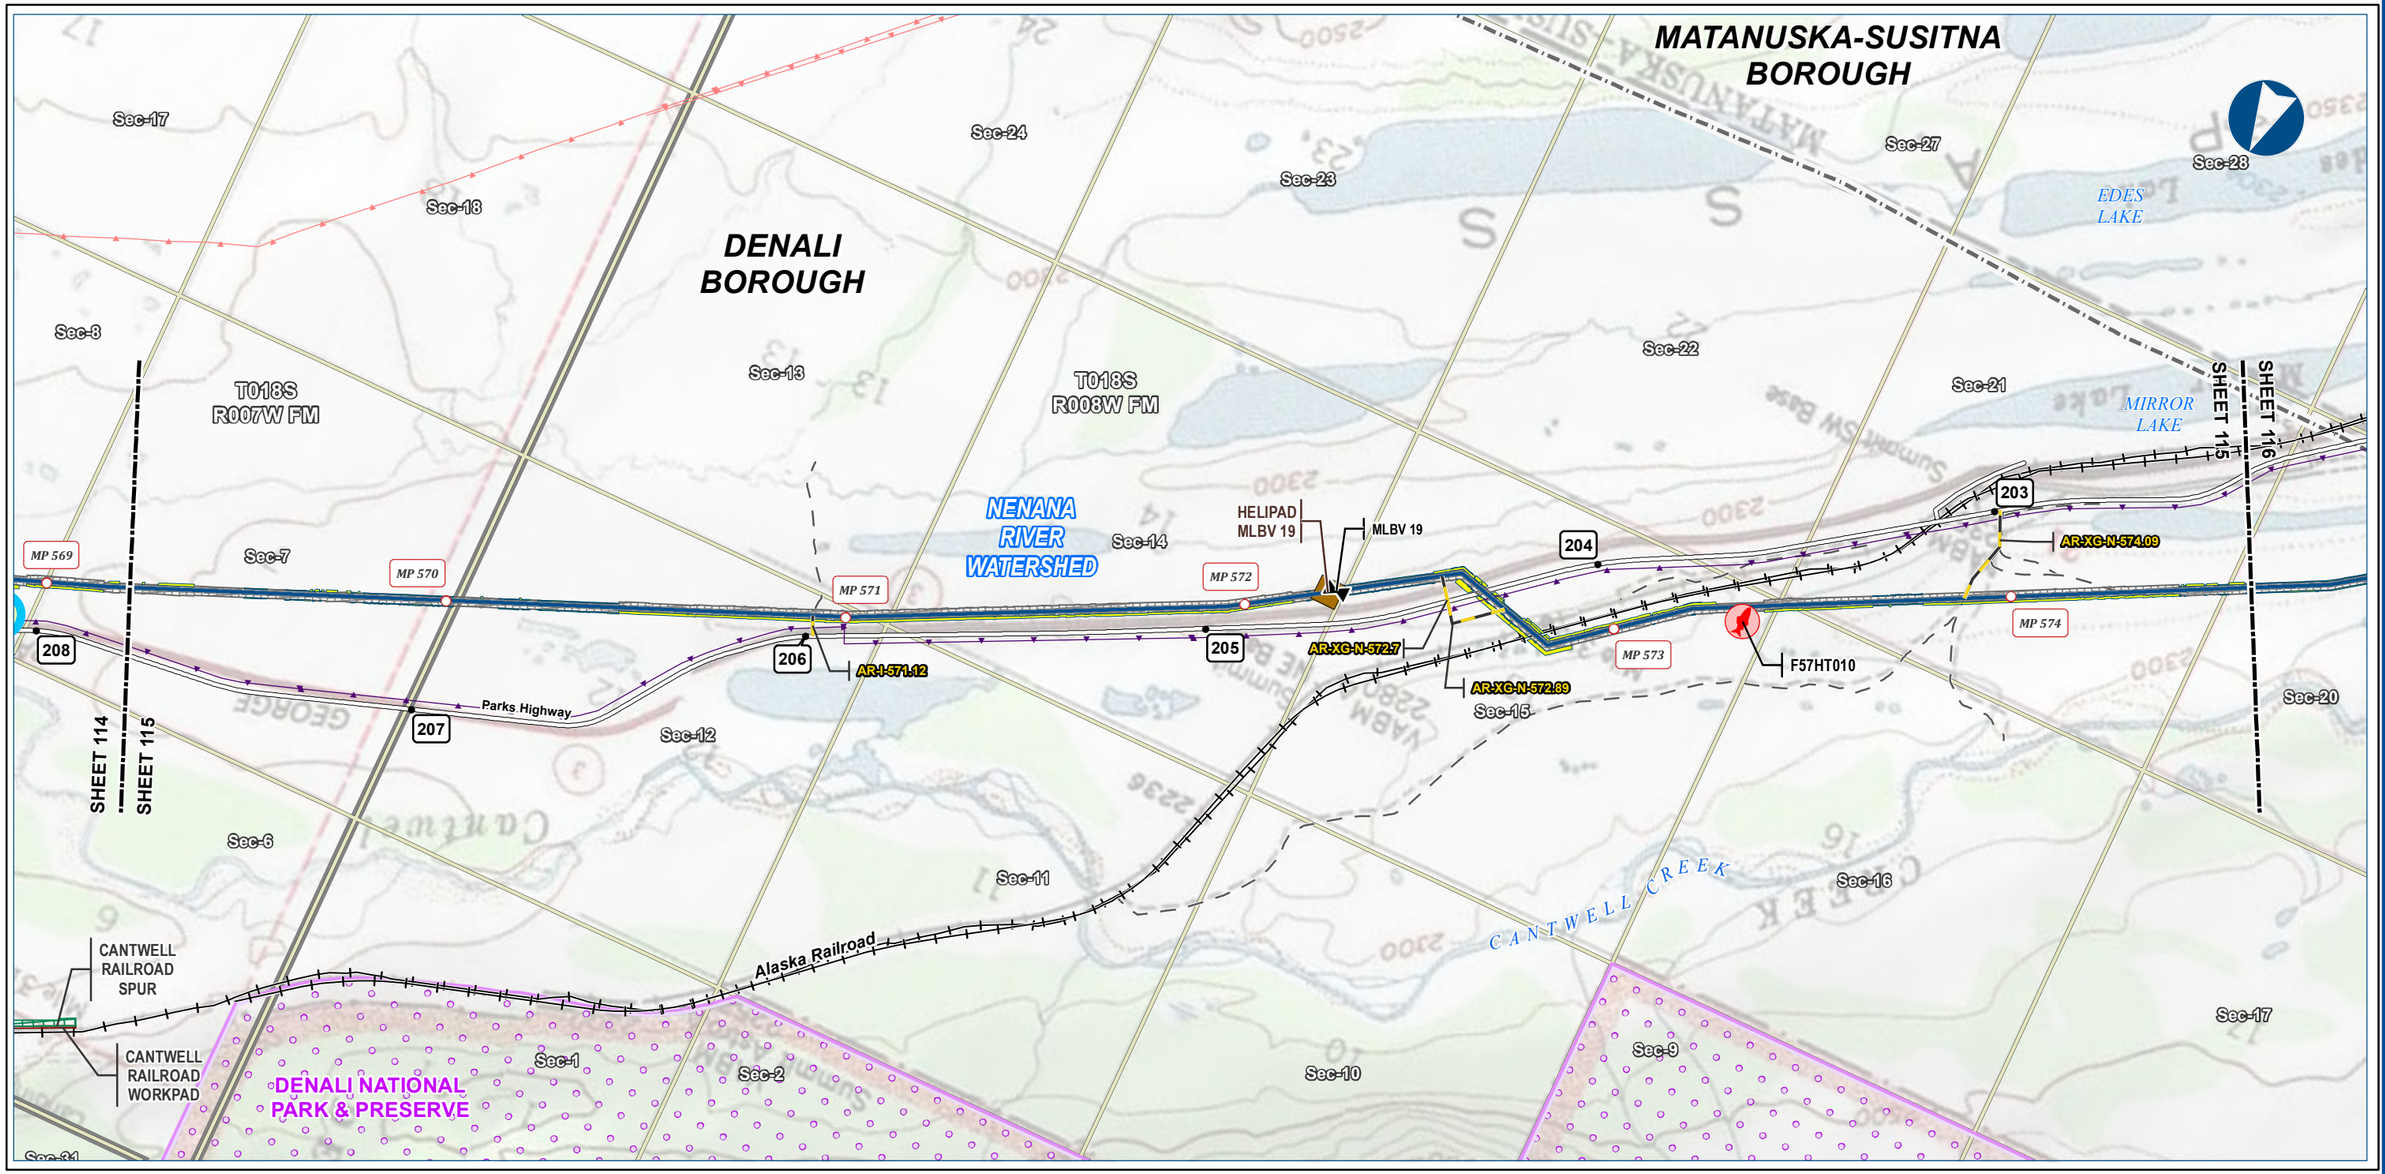



Alaska LNG Project

Legend

PIPELINE
- Alaska LNG Rev C2 Route
- Access Road - Gravel
- Mainline Blockvalve
- Helipad
- Permanent ROW
- Construction ROW
- ATWS
- Railroad Workpad
- Railroad Spur

EXISTING FEATURES
- Existing Roads
- Railroad
- Off Road Trails
- Buried Cable
- Overhead Powerline
- Borough / Census Area
- Conservation Lands
- Section
- Township
- Watershed Boundary

Fish Survey Location
- Resident Species Observed
- Species Not Observed

ALASKA LNG PROJECT

Fisheries

Mainline Rev C2 Route

BOROUGH:	DENALI	***DRAWN BY:***	AGDC
STATE:	ALASKA	***CHECKED BY:***	

REV. NO.:	***REVISION***	***DATE***
A	ISSUED FOR REVIEW	2017-03-22

PRELIMINARY

1:24,000 — 0 — ¼ — ½ Miles

DATE: 2017-03-22	***PROJECTION:***	NAD83 NSRS2007 ALASKAZONE4 FTUS 54392	
DWG: RR3_APPENDIX_A1_MAINLINE_TOPO_REV_C2_CL		***SHEET:***	115


DISCLAIMER

The information contained herein is for informational or planning purposes only, It does not nor should it be deemed to be an offer, request or proposals for rights or occupation of any kind. The Alaska LNG Project Participants and their respective officers, employees and agents, make no warranty, implied or otherwise, nor accept any liability, as to the accuracy or completeness of the information contained in these documents, drawings or electronic files. Do not remove or delete this note from document, drawing or electronic file.

X:\AKLNG\Resource Reports\RR03\Appendix A\MAINLINE\RR3_APPENDIX_A1_MAINLINE_TOPO_REV_C2_CL.mxd

FISHERIES - MAINLINE REV C2 ROUTE

ALASKA LNG

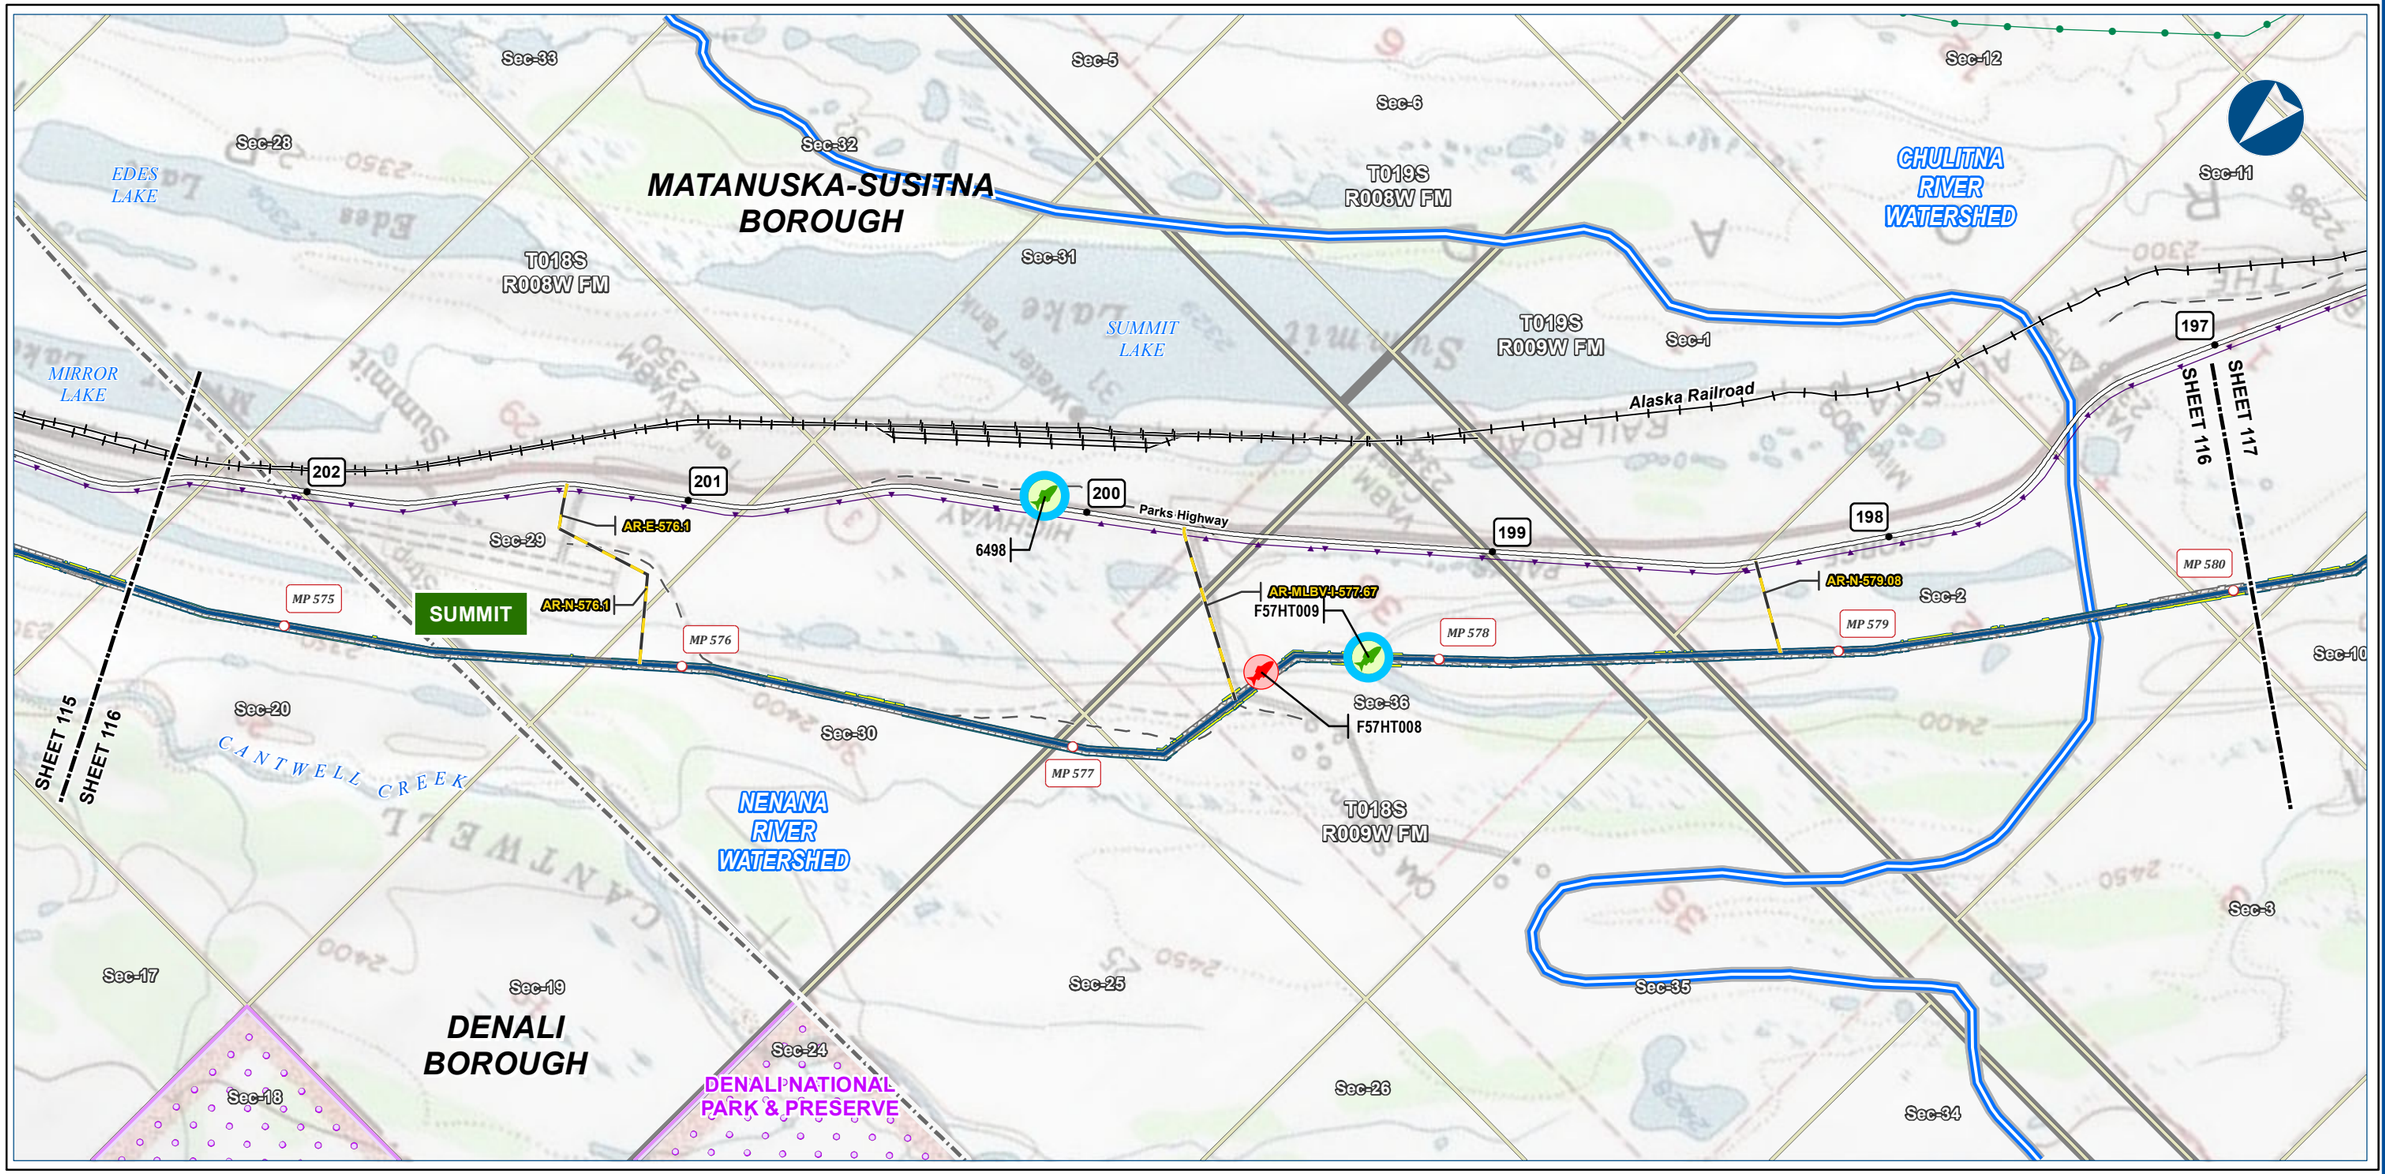



Alaska LNG Project

Legend

PIPELINE
- Alaska LNG Rev C2 Route
- Access Road - Gravel
- Permanent ROW
- Construction ROW
- ATWS

EXISTING FEATURES
- Existing Roads
- Railroad
- Off Road Trails
- Existing Pipeline
- Buried Cable
- Borough / Census Area
- Conservation Lands
- Alaska DOT Place Names
- Section
- Township
- Watershed Boundary

Fish Survey Location
- Resident Species Observed
- Species Not Observed

ALASKA LNG PROJECT
Fisheries
Mainline Rev C2 Route

BOROUGH:	MATANUSKA-SUSITNA	***DRAWN BY:***	AGDC
STATE:	ALASKA	***CHECKED BY:***	

REV. NO.:	***REVISION***	***DATE***
A	ISSUED FOR REVIEW	2017-03-22

PRELIMINARY

1:24,000 — 0 — ¼ — ½ Miles

DATE: 2017-03-22	***PROJECTION:***	NAD83 NSRS2007 ALASKAZONE4 FTUS 54392	
DWG: RR3_APPENDIX_A1_MAINLINE_TOPO_REV_C2_CL		***SHEET:***	116


DISCLAIMER

The information contained herein is for informational or planning purposes only, It does not nor should it be deemed to be an offer, request or proposals for rights or occupation of any kind. The Alaska LNG Project Participants and their respective officers, employees and agents, make no warranty, implied or otherwise, nor accept any liability, as to the accuracy or completeness of the information contained in these documents, drawings or electronic files. Do not remove or delete this note from document, drawing or electronic file.

X:\AKLNG\Resource Reports\RR03\Appendix A\MAINLINE\RR3_APPENDIX_A1_MAINLINE_TOPO_REV_C2_CL.mxd

FISHERIES - MAINLINE REV C2 ROUTE

ALASKA LNG

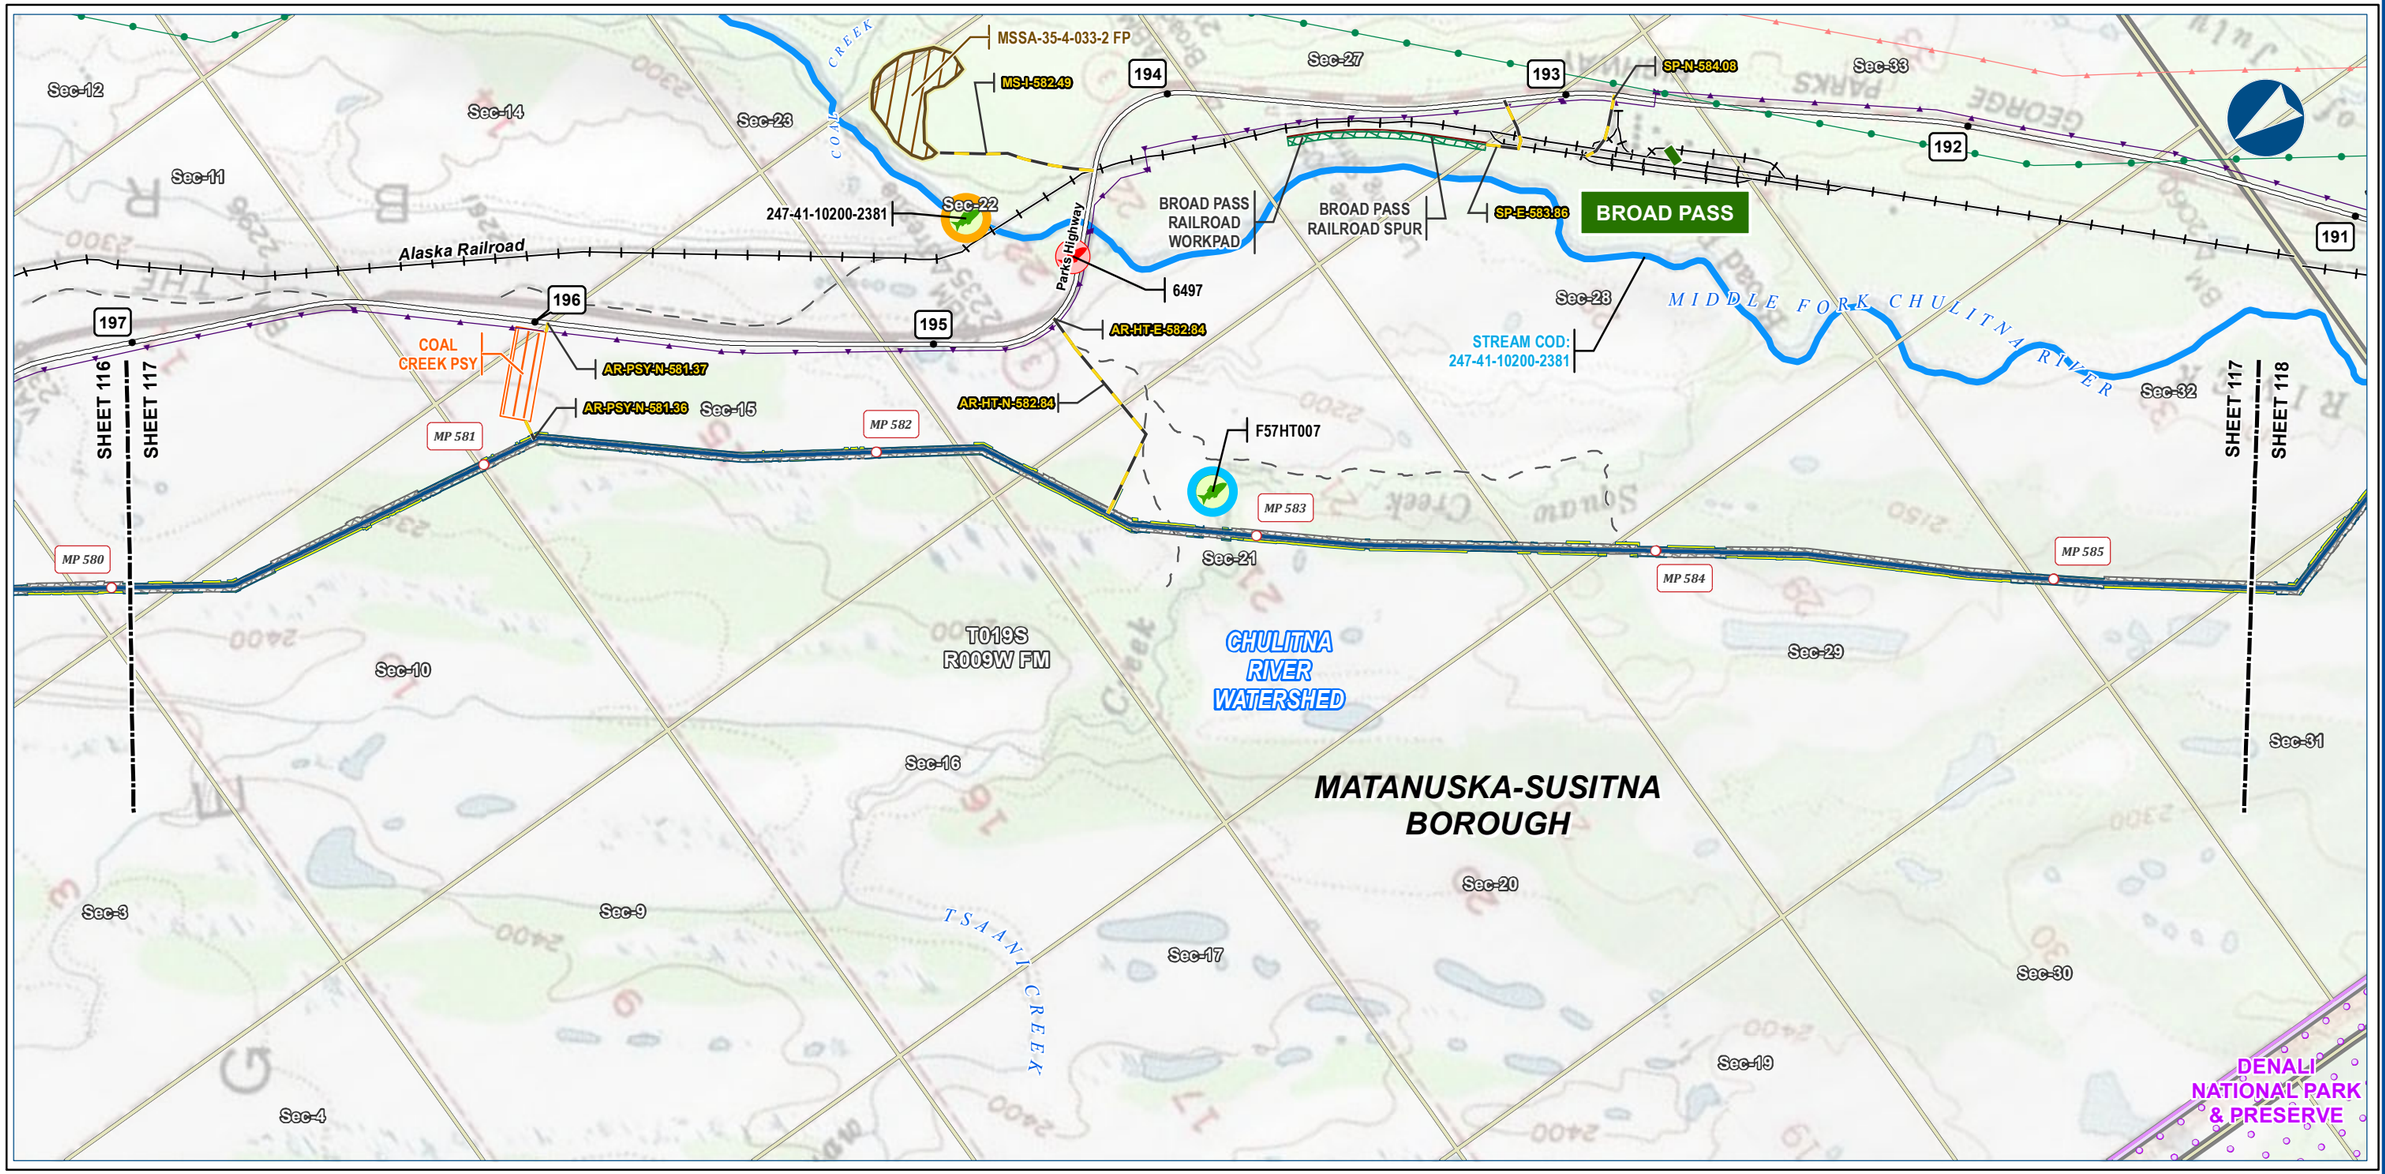



Alaska LNG Project

Legend

PIPELINE
- Alaska LNG Rev C2 Route
- Access Road - Gravel
- Permanent ROW
- Construction ROW
- ATWS
- Pipe Storage Yard (PSY)
- Railroad Workpad
- Railroad Spur
- Material Site Study Area (MSSA)

EXISTING FEATURES
- Existing Roads
- Railroad
- Off Road Trails
- Existing Pipeline
- Buried Cable
- Overhead Powerline
- Conservation Lands
- Alaska DOT Place Names
- Section
- Township
- Watershed Boundary

Fish Survey Location
- Anadromous Species Observed
- Resident Species Observed
- Species Not Observed
- Anadromous Stream Extent

ALASKA LNG PROJECT
Fisheries
Mainline Rev C2 Route

BOROUGH:	MATANUSKA-SUSITNA	***DRAWN BY:***	AGDC
STATE:	ALASKA	***CHECKED BY:***	

REV. NO.:	***REVISION***	***DATE***
A	ISSUED FOR REVIEW	2017-03-22

PRELIMINARY


1:24,000 — 0 — ¼ — ½ Miles

DATE: 2017-03-22	***PROJECTION:***	NAD83 NSRS2007 ALASKAZONE4 FTUS 54392	
DWG: RR3_APPENDIX_A1_MAINLINE_TOPO_REV_C2_CL		***SHEET:***	117

DISCLAIMER

The information contained herein is for informational or planning purposes only, It does not nor should it be deemed to be an offer, request or proposals for rights or occupation of any kind. The Alaska LNG Project Participants and their respective officers, employees and agents, make no warranty, implied or otherwise, nor accept any liability, as to the accuracy or completeness of the information contained in these documents, drawings or electronic files. Do not remove or delete this note from document, drawing or electronic file.

X:\AKLNG\Resource Reports\RR03\Appendix A\MAINLINE\RR3_APPENDIX_A1_MAINLINE_TOPO_REV_C2_CL.mxd

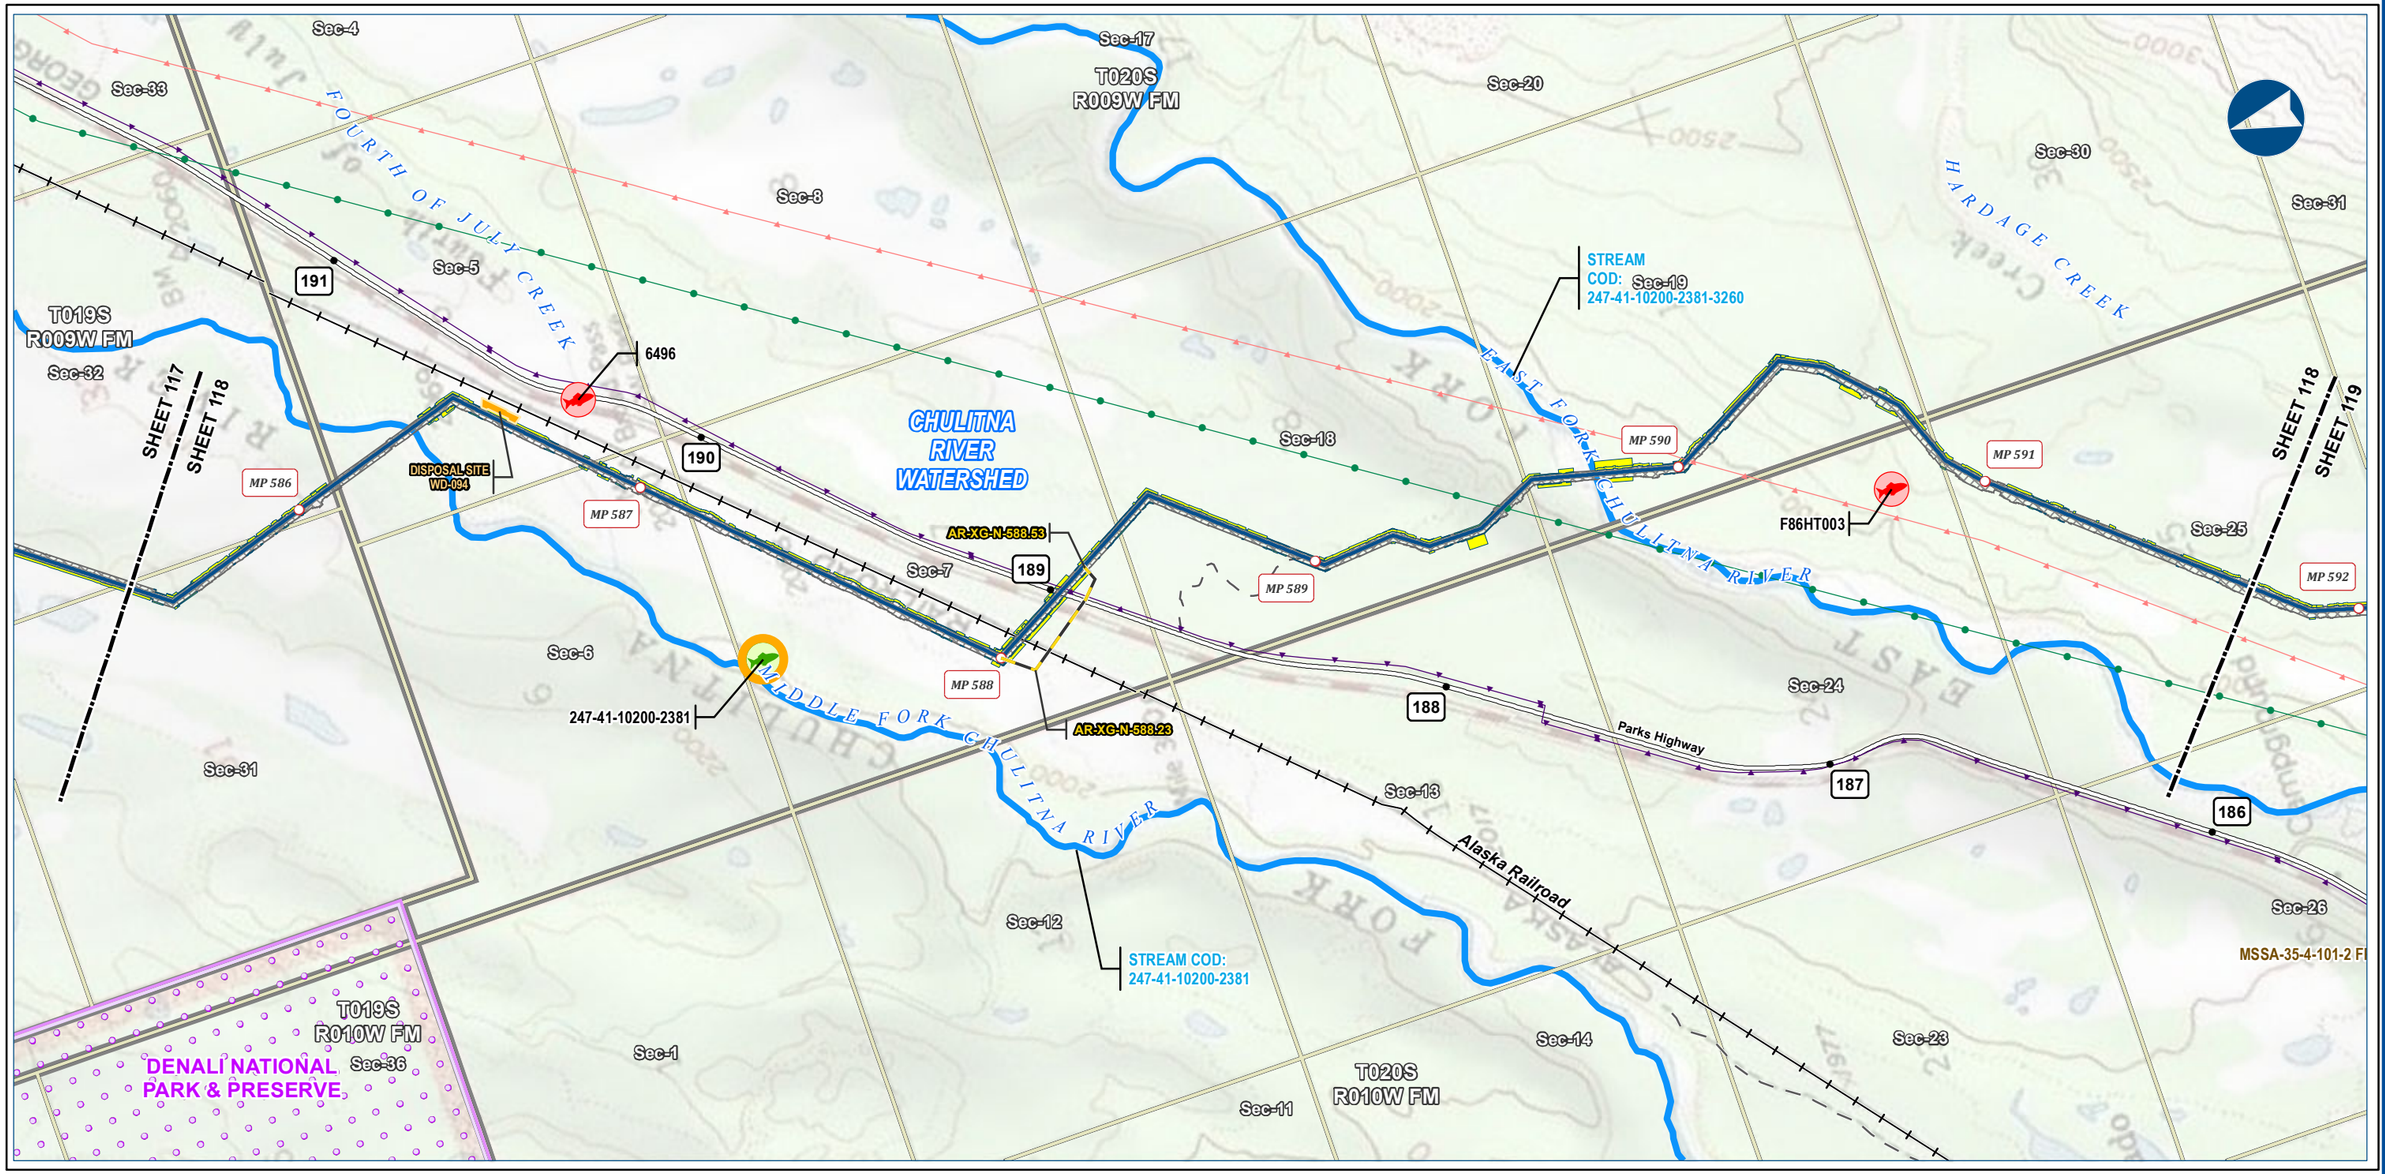



Alaska LNG Project

Legend

PIPELINE
- Alaska LNG Rev C2 Route
- Access Road - Gravel
- Permanent ROW
- Construction ROW
- ATWS
- Disposal Site

EXISTING FEATURES
- Existing Roads
- Railroad
- Off Road Trails
- Existing Pipeline
- Buried Cable
- Overhead Powerline
- Conservation Lands
- Section
- Township
- Watershed Boundary

Fish Survey Location
- Anadromous Species Observed
- Species Not Observed
- Anadromous Stream Extent

ALASKA LNG PROJECT

Fisheries

Mainline Rev C2 Route

BOROUGH:	MATANUSKA-SUSITNA	***DRAWN BY:***	AGDC
STATE:	ALASKA	***CHECKED BY:***	

REV. NO.:	***REVISION***	***DATE***
A	ISSUED FOR REVIEW	2017-03-22

PRELIMINARY

1:24,000 — 0 — ¼ — ½ Miles

DATE: 2017-03-22	***PROJECTION:***	NAD83 NSRS2007 ALASKAZONE4 FTUS 54392	
DWG: RR3_APPENDIX_A1_MAINLINE_TOPO_REV_C2_CL		***SHEET:***	118

DISCLAIMER

The information contained herein is for informational or planning purposes only, It does not nor should it be deemed to be an offer, request or proposals for rights or occupation of any kind. The Alaska LNG Project Participants and their respective officers, employees and agents, make no warranty, implied or otherwise, nor accept any liability, as to the accuracy or completeness of the information contained in these documents, drawings or electronic files. Do not remove or delete this note from document, drawing or electronic file.

X:\AKLNG\Resource Reports\RR03\Appendix A\MAINLINE\RR3_APPENDIX_A1_MAINLINE_TOPO_REV_C2_CL.mxd

FISHERIES - MAINLINE REV C2 ROUTE

ALASKA LNG

Sec-31
T020S
R009W FM
Sec-1
Sec-12
Sec-11
Sec-14
Sec-22
MATANUSKA-SUSITNA
BOROUGH
Sec-30
Sec-36
Sec-15
SHEET 118
SHEET 119
SHEET 119
SHEET 120
T020S
R010W FM
HARDAGE CREEK
Sec-2
T021S
R010W FM
MLBV 20
HONOLULU CREEK
COMPRESSOR
STATION CAMP
Sec-21
Sec-25
MP 592
MP 593
F86HT001
SF-N-593.83
Sec-10
MP 597
F57HT025
CHULITNA
RIVER
WATERSHED
HONOLULU CREEK
COMPRESSOR
STATION
Sec-35
Sec-16
AR-N-592.83
ALT-MS-593.83
MP 596
ANTHONY CREEK
AR-MLBV-CS-HT-N-598.55
MSSA-35-4-101-2 FP
186
185
MP 594
Sec-3
247-41-10200-2381-3260-4020
MSSA-35-4-040-2 FP
MP 595
AR-MS-HT-N-595.97
Sec-9
Sec-26
EAST FORK CHULITNA RIVER
6494
183
MSSA-35-4-043-2 FP
6491
STREAM
COD:
247-41-10200-2381-3260
ALT-MS-592.87
6495
6493
184
Parks Highway
181
182
STREAM
COD:
247-41-10200-2381-3260-4020
Sec-23
Sec-27
Sec-4
6492
Sec-17
247-41-10200-2381-3260-4020
Sec-8



Alaska LNG Project

Legend

PIPELINE
- Alaska LNG Rev C2 Route
- Access Road - Gravel
- Mainline Blockvalve

- Permanent ROW
- Construction ROW
- ATWS
- Compressor Station
- Camp
- Material Site Study Area (MSSA)

EXISTING FEATURES
- Existing Roads
- Off Road Trails
- Existing Pipeline
- Buried Cable
- Overhead Powerline
- Section
- Township

- Watershed Boundary

Fish Survey Location
- Anadromous Species Observed
- Anadromous and Resident Species Observed
- Anadromous or Resident Species Observed
- Unknown Species Observed
- Species Not Observed
- Anadromous Stream Extent

ALASKA LNG PROJECT
Fisheries
Mainline Rev C2 Route

BOROUGH:	MATANUSKA-SUSITNA	***DRAWN BY:***	AGDC
STATE:	ALASKA	***CHECKED BY:***	

REV. NO.:	***REVISION***	***DATE***
A	ISSUED FOR REVIEW	2017-03-22

PRELIMINARY


1:24,000 — 0 — ¼ — ½ Miles

DATE: 2017-03-22	***PROJECTION:***	NAD83 NSRS2007 ALASKAZONE4 FTUS 54392	
DWG: RR3_APPENDIX_A1_MAINLINE_TOPO_REV_C2_CL		***SHEET:***	119

DISCLAIMER

The information contained herein is for informational or planning purposes only, It does not nor should it be deemed to be an offer, request or proposals for rights or occupation of any kind. The Alaska LNG Project Participants and their respective officers, employees and agents, make no warranty, implied or otherwise, nor accept any liability, as to the accuracy or completeness of the information contained in these documents, drawings or electronic files. Do not remove or delete this note from document, drawing or electronic file.

X:\AKLNG\Resource Reports\RR03\Appendix A\MAINLINE\RR3_APPENDIX_A1_MAINLINE_TOPO_REV_C2_CL.mxd

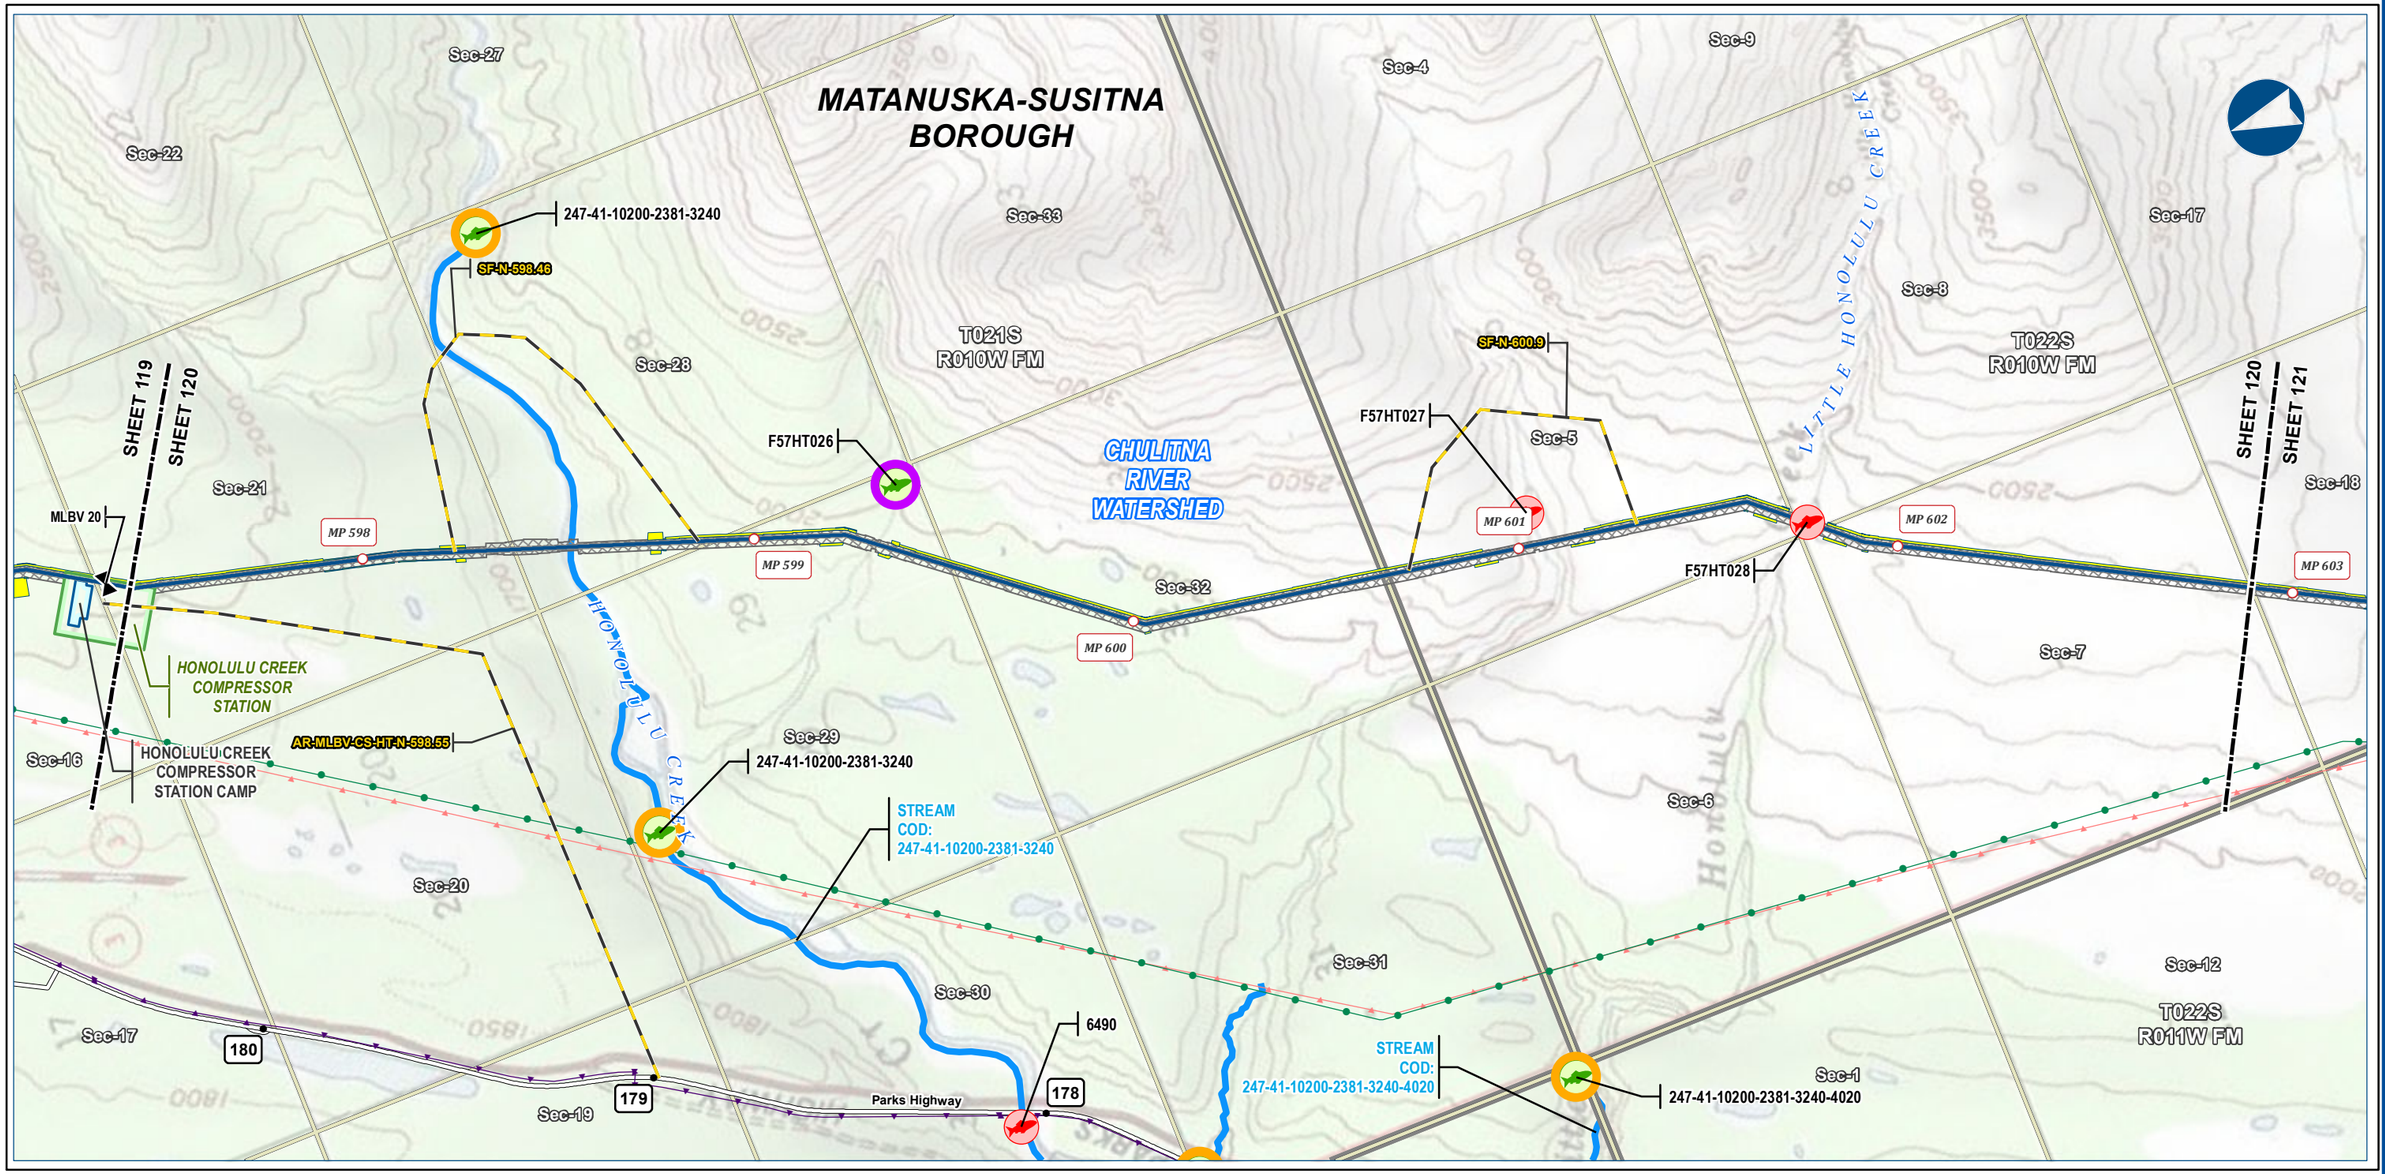



Alaska LNG Project

Legend

PIPELINE
- Alaska LNG Rev C2 Route
- Access Road - Gravel
- Mainline Blockvalve
- Permanent ROW
- Construction ROW
- ATWS
- Compressor Station
- Camp

EXISTING FEATURES
- Existing Roads
- Existing Pipeline
- Buried Cable
- Overhead Powerline
- Section
- Township
- Watershed Boundary

Fish Survey Location
- Anadromous Species Observed
- Anadromous or Resident Species Observed
- Species Not Observed
- Anadromous Stream Extent

ALASKA LNG PROJECT
Fisheries
Mainline Rev C2 Route

BOROUGH:	MATANUSKA-SUSITNA	***DRAWN BY:***	AGDC
STATE:	ALASKA	***CHECKED BY:***	

REV. NO.:	***REVISION***	***DATE***
A	ISSUED FOR REVIEW	2017-03-22

PRELIMINARY

1:24,000 — 0 — ¼ — ½ Miles

DATE: 2017-03-22	***PROJECTION:***	NAD83 NSRS2007 ALASKAZONE4 FTUS 54392	
DWG: RR3_APPENDIX_A1_MAINLINE_TOPO_REV_C2_CL		***SHEET:***	120


DISCLAIMER

The information contained herein is for informational or planning purposes only, It does not nor should it be deemed to be an offer, request or proposals for rights or occupation of any kind. The Alaska LNG Project Participants and their respective officers, employees and agents, make no warranty, implied or otherwise, nor accept any liability, as to the accuracy or completeness of the information contained in these documents, drawings or electronic files. Do not remove or delete this note from document, drawing or electronic file.

X:\AKLNG\Resource Reports\RR03\Appendix A\MAINLINE\RR3_APPENDIX_A1_MAINLINE_TOPO_REV_C2_CL.mxd

FISHERIES - MAINLINE REV C2 ROUTE

ALASKA LNG

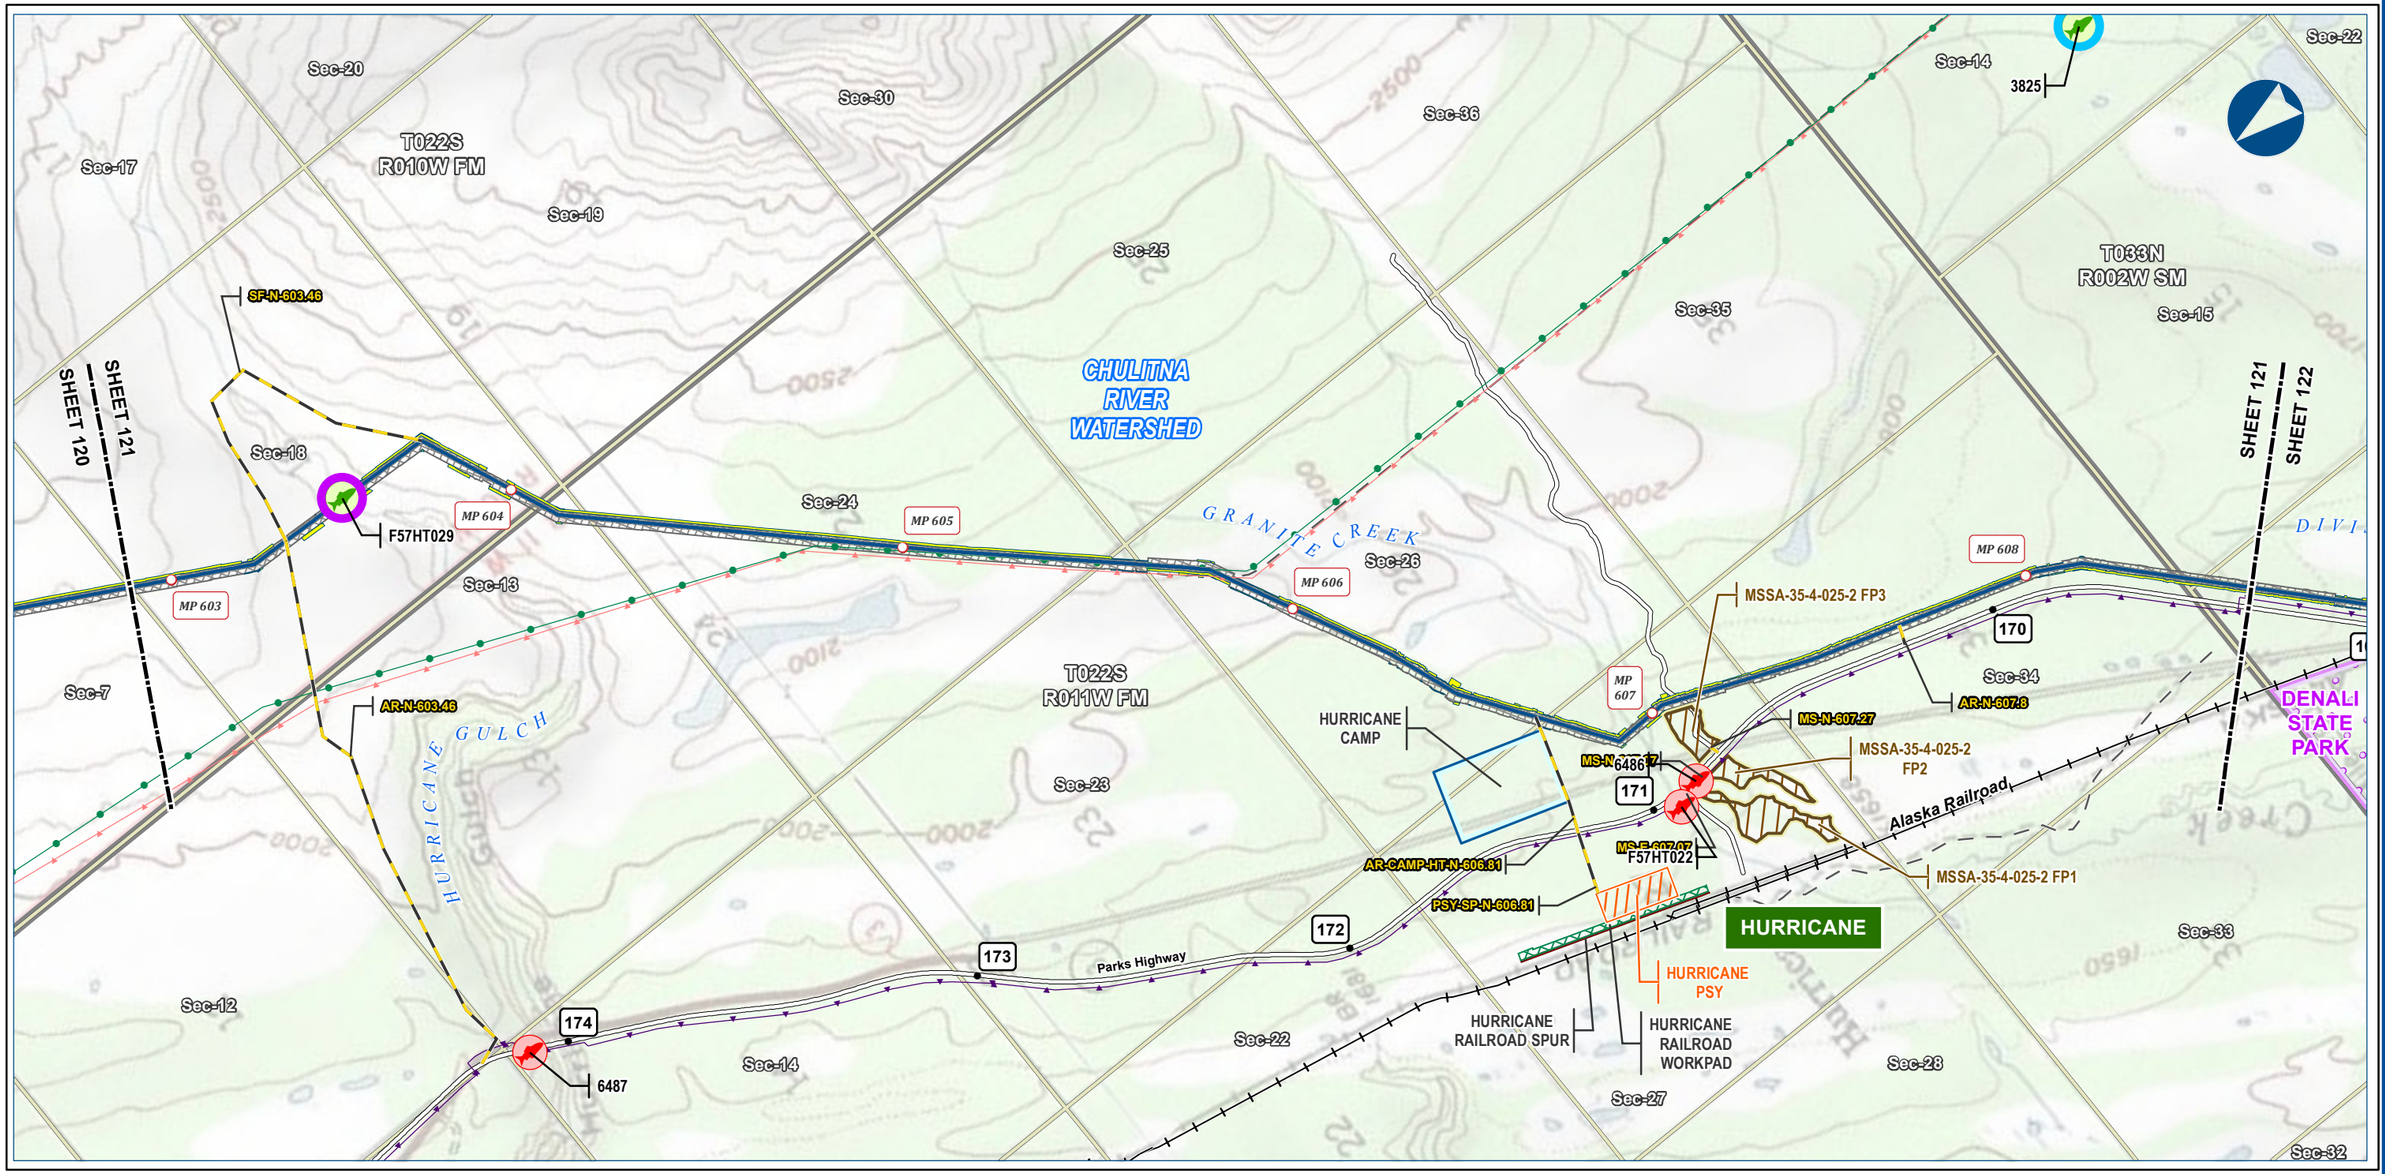



Alaska LNG Project

Legend

PIPELINE
- Alaska LNG Rev C2 Route
- Access Road - Gravel
- Permanent ROW
- Construction ROW
- ATWS
- Off ROW Camp
- Pipe Storage Yard (PSY)
- Railroad Workpad
- Railroad Spur
- Material Site Study Area (MSSA)

EXISTING FEATURES
- Existing Roads
- Railroad
- Off Road Trails
- Existing Pipeline
- Buried Cable
- Overhead Powerline
- Conservation Lands
- Alaska DOT Place Names
- Section
- Township
- Watershed Boundary

Fish Survey Location
- Anadromous or Resident Species Observed
- Resident Species Observed
- Species Not Observed

ALASKA LNG PROJECT
Fisheries
Mainline Rev C2 Route

BOROUGH:	MATANUSKA-SUSITNA	**DRAWN BY:**	AGDC
STATE:	ALASKA	**CHECKED BY:**	

REV. NO.:	REVISION	DATE
A	ISSUED FOR REVIEW	2017-03-22

PRELIMINARY

1:24,000 — 0 — ¼ — ½ Miles


DATE: 2017-03-22 | **PROJECTION:** NAD83 NSRS2007 ALASKAZONE4 FTUS 54392

DISCLAIMER

The information contained herein is for informational or planning purposes only, It does not nor should it be deemed to be an offer, request or proposals for rights or occupation of any kind. The Alaska LNG Project Participants and their respective officers, employees and agents, make no warranty, implied or otherwise, nor accept any liability, as to the accuracy or completeness of the information contained in these documents, drawings or electronic files. Do not remove or delete this note from document, drawing or electronic file.

DWG: RR3_APPENDIX_A1_MAINLINE_TOPO_REV_C2_CL | **SHEET:** 121

X:\AKLNG\Resource Reports\RR03\Appendix A\MAINLINE\RR3_APPENDIX_A1_MAINLINE_TOPO_REV_C2_CL.mxd

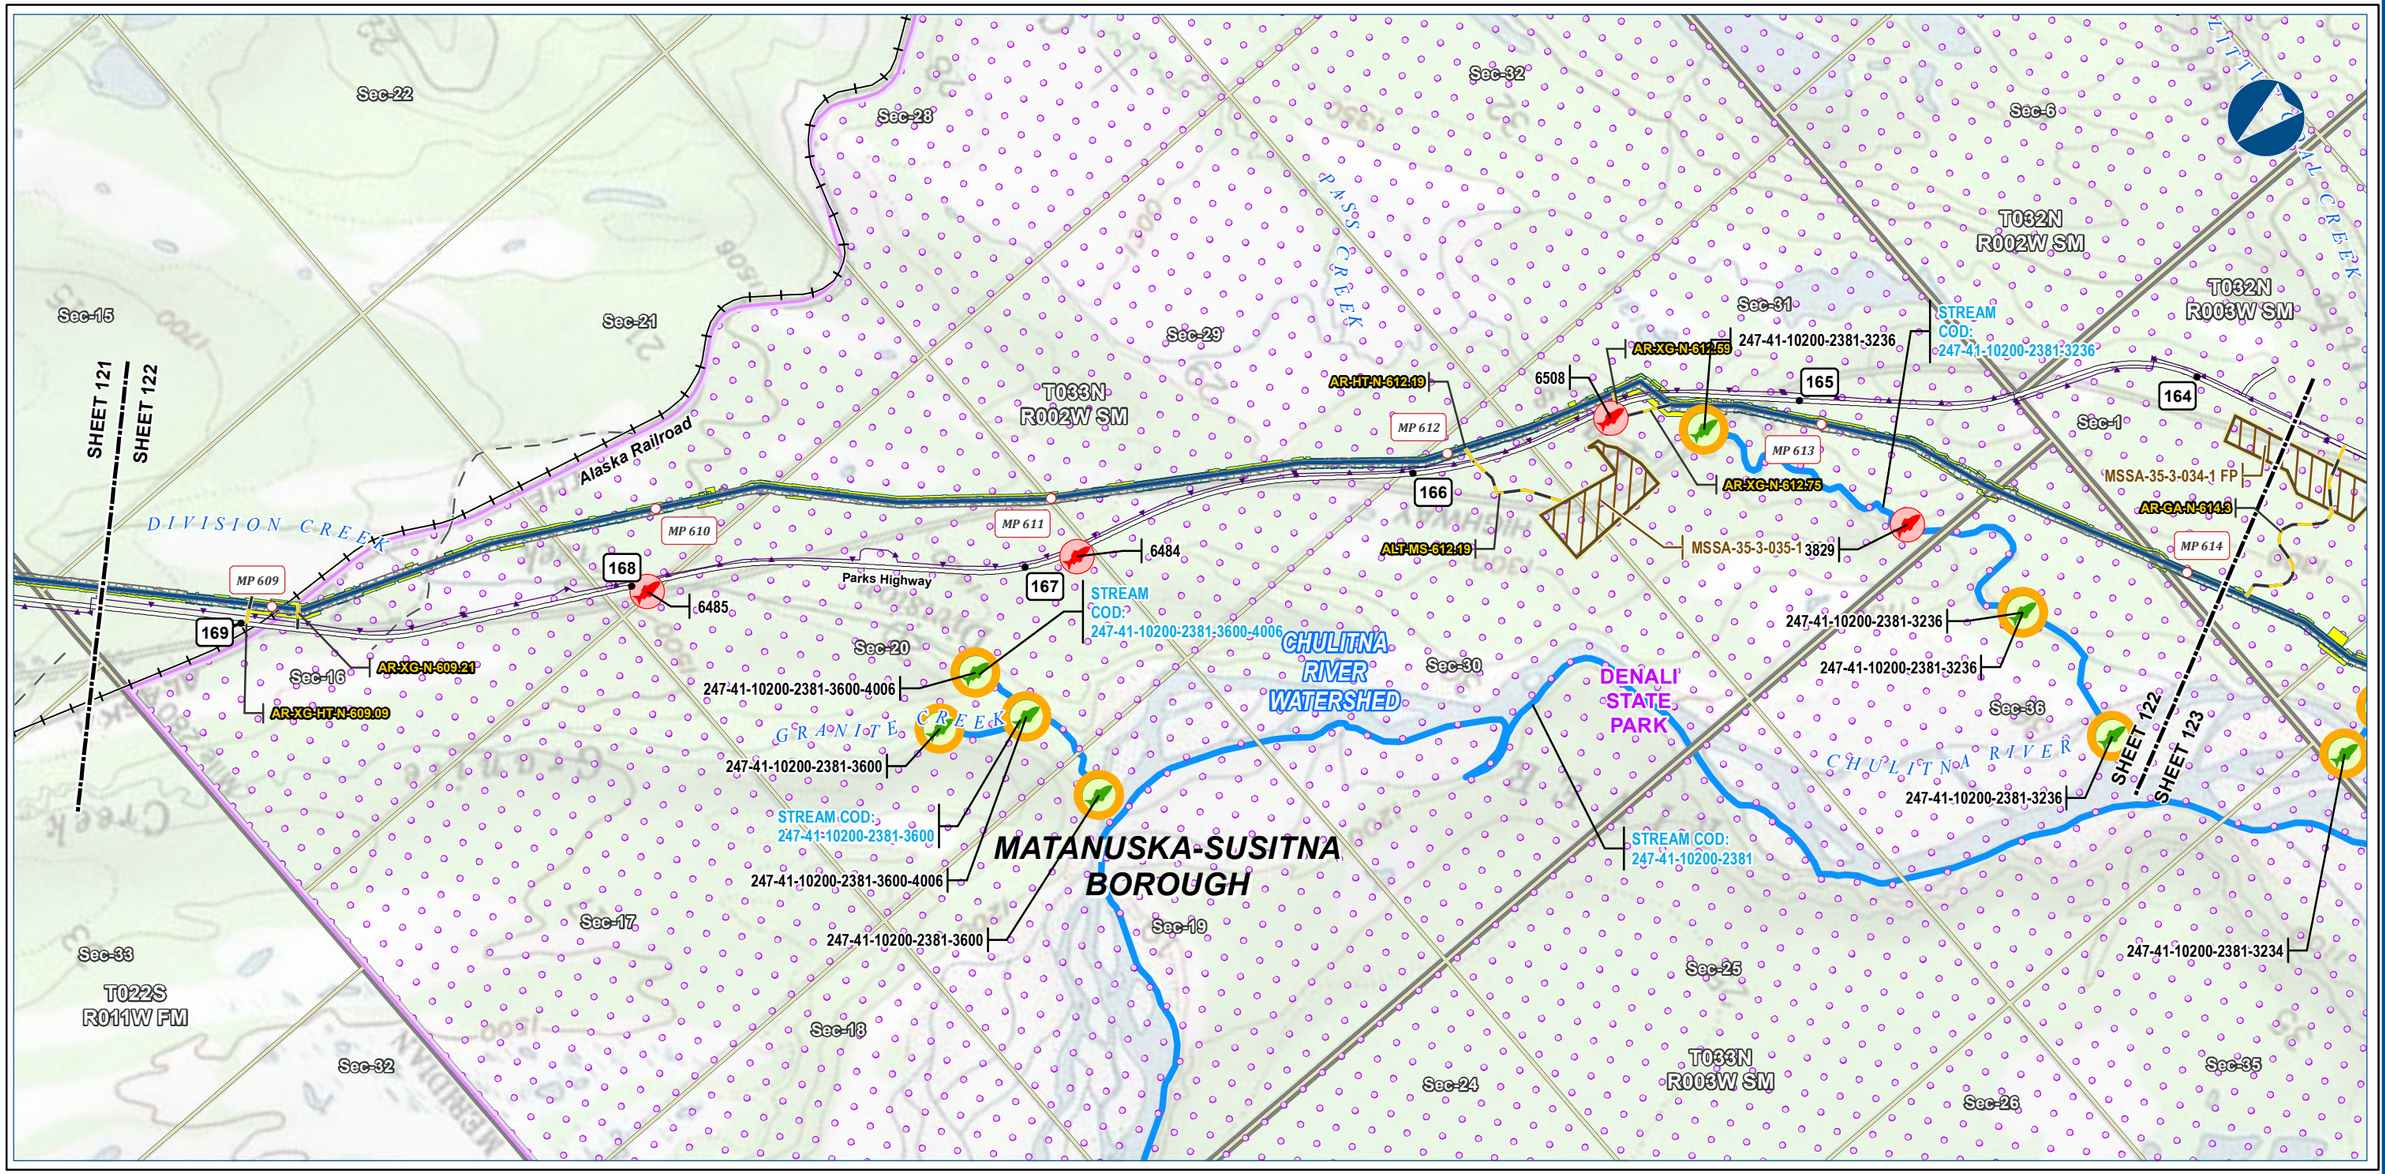



Alaska LNG Project

Legend

PIPELINE
- Alaska LNG Rev C2 Route
- Access Road - Gravel
- Permanent ROW
- Construction ROW
- ATWS
- Material Site Study Area (MSSA)

EXISTING FEATURES
- Existing Roads
- Railroad
- Off Road Trails
- Buried Cable
- Conservation Lands
- Section
- Township
- Watershed Boundary

Fish Survey Location
- Anadromous Species Observed
- Species Not Observed
- Anadromous Stream Extent

ALASKA LNG PROJECT
Fisheries
Mainline Rev C2 Route

BOROUGH:	MATANUSKA-SUSITNA	***DRAWN BY:***	AGDC
STATE:	ALASKA	***CHECKED BY:***	

REV. NO.:	***REVISION***	***DATE***
A	ISSUED FOR REVIEW	2017-03-22

PRELIMINARY

1:24,000 — 0 — ¼ — ½ Miles

DATE: 2017-03-22	***PROJECTION:***	NAD83 NSRS2007 ALASKAZONE4 FTUS 54392	
DWG: RR3_APPENDIX_A1_MAINLINE_TOPO_REV_C2_CL		***SHEET:***	122


DISCLAIMER

The information contained herein is for informational or planning purposes only, It does not nor should it be deemed to be an offer, request or proposals for rights or occupation of any kind. The Alaska LNG Project Participants and their respective officers, employees and agents, make no warranty, implied or otherwise, nor accept any liability, as to the accuracy or completeness of the information contained in these documents, drawings or electronic files. Do not remove or delete this note from document, drawing or electronic file.

X:\AKLNG\Resource Reports\RR03\Appendix A\MAINLINE\RR3_APPENDIX_A1_MAINLINE_TOPO_REV_C2_CL.mxd

FISHERIES - MAINLINE REV C2 ROUTE

ALASKA LNG

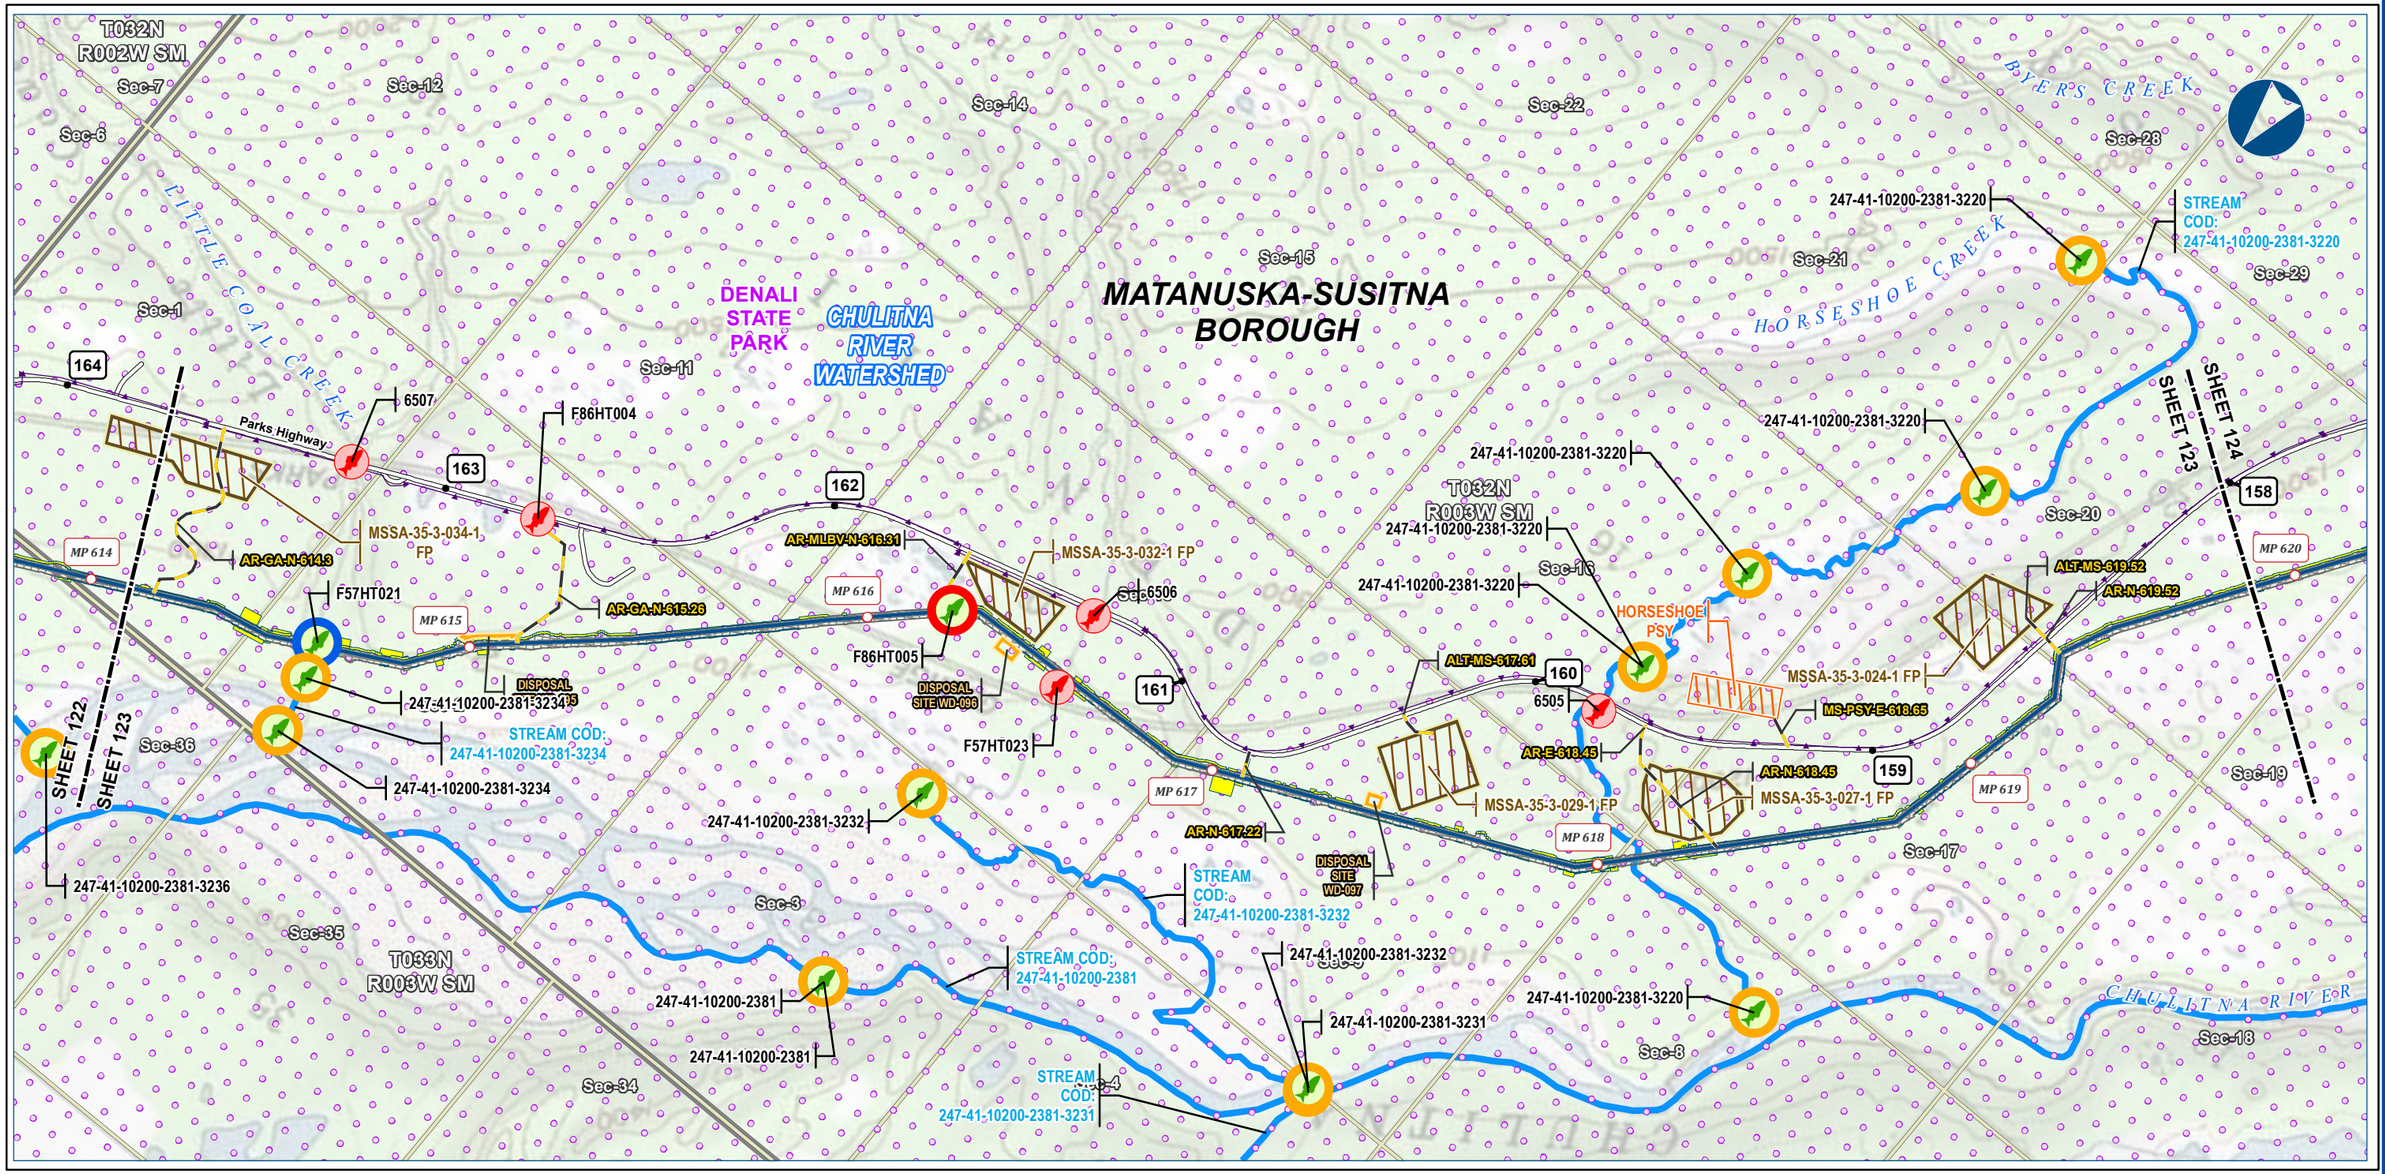



Alaska LNG Project

Legend

PIPELINE
- Alaska LNG Rev C2 Route
- Access Road - Gravel
- Permanent ROW
- Construction ROW
- ATWS
- Pipe Storage Yard (PSY)
- Disposal Site
- Material Site Study Area (MSSA)

EXISTING FEATURES
- Existing Roads
- Buried Cable
- Conservation Lands
- Section
- Township
- Watershed Boundary

Fish Survey Location
- Anadromous Species Observed
- Anadromous and Resident Species Observed
- Anadromous, Anadromous or Resident, and Resident Species Observed
- Species Not Observed
- Anadromous Stream Extent

ALASKA LNG PROJECT
Fisheries
Mainline Rev C2 Route

BOROUGH:	MATANUSKA-SUSITNA	**DRAWN BY:**	AGDC
STATE:	ALASKA	**CHECKED BY:**	

REV. NO.:	REVISION	DATE
A	ISSUED FOR REVIEW	2017-03-22

PRELIMINARY

1:24,000 — 0 — ¼ — ½ Miles


DATE: 2017-03-22 | **PROJECTION:** NAD83 NSRS2007 ALASKAZONE4 FTUS 54392

DISCLAIMER

The information contained herein is for informational or planning purposes only, It does not nor should it be deemed to be an offer, request or proposals for rights or occupation of any kind. The Alaska LNG Project Participants and their respective officers, employees and agents, make no warranty, implied or otherwise, nor accept any liability, as to the accuracy or completeness of the information contained in these documents, drawings or electronic files. Do not remove or delete this note from document, drawing or electronic file.

DWG: RR3_APPENDIX_A1_MAINLINE_TOPO_REV_C2_CL | **SHEET:** 123

X:\AKLNG\Resource Reports\RR03\Appendix A\MAINLINE\RR3_APPENDIX_A1_MAINLINE_TOPO_REV_C2_CL.mxd

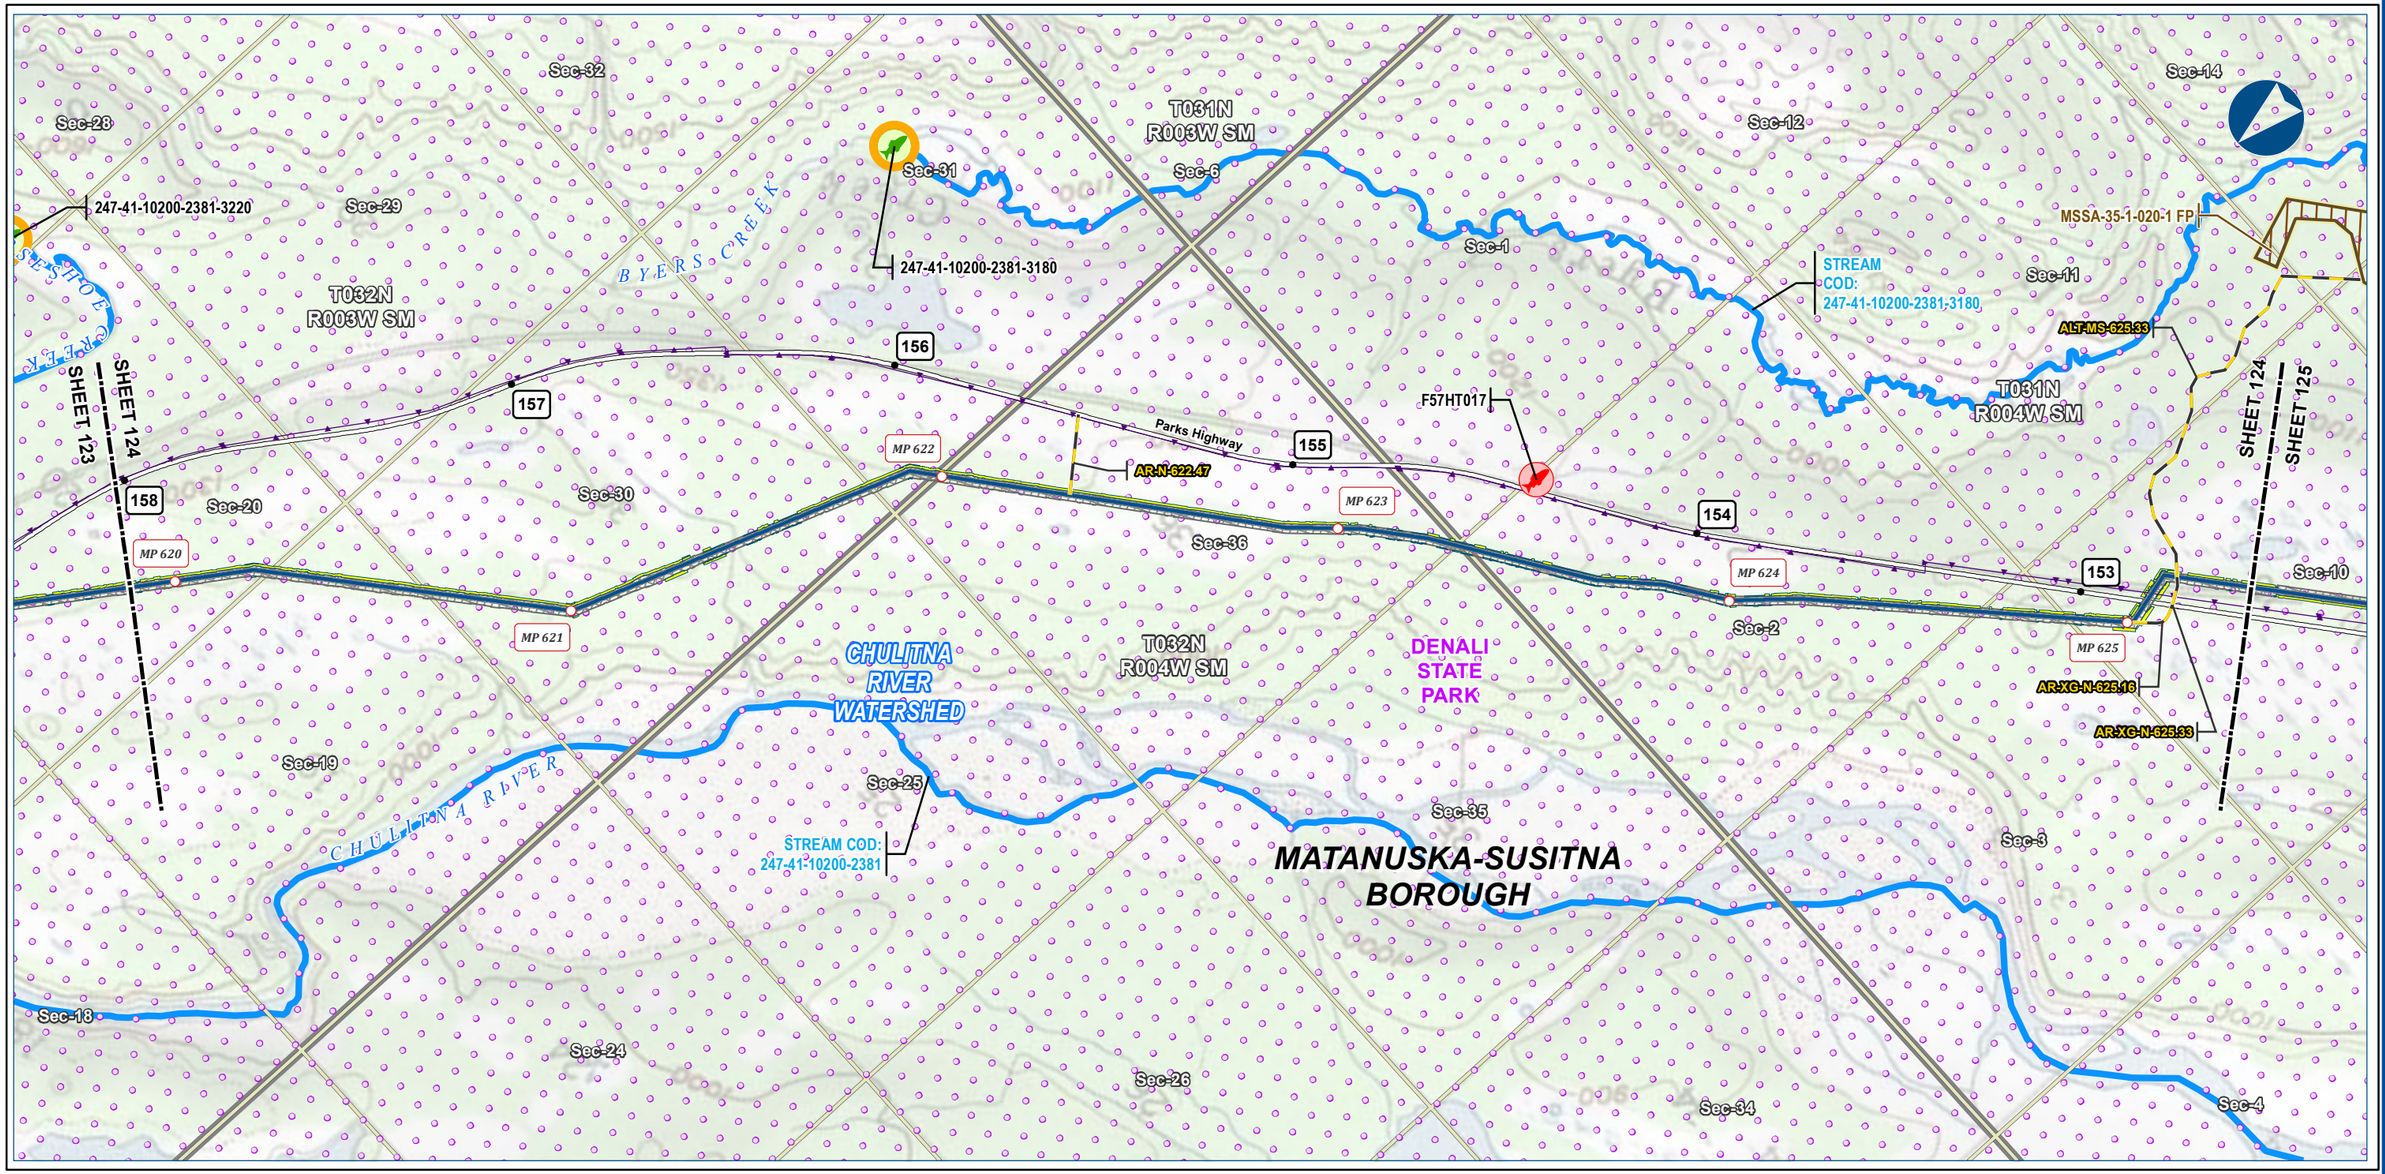



Alaska LNG Project

Legend

PIPELINE
- Alaska LNG Rev C2 Route
- Access Road - Gravel
- Permanent ROW
- Construction ROW
- ATWS
- Material Site Study Area (MSSA)

EXISTING FEATURES
- Existing Roads
- Buried Cable
- Conservation Lands
- Section
- Township
- Watershed Boundary

Fish Survey Location
- Anadromous Species Observed
- Species Not Observed
- Anadromous Stream Extent

ALASKA LNG PROJECT
Fisheries
Mainline Rev C2 Route

BOROUGH:	MATANUSKA-SUSITNA	***DRAWN BY:***	AGDC
STATE:	ALASKA	***CHECKED BY:***	

REV. NO.:	***REVISION***	***DATE***
A	ISSUED FOR REVIEW	2017-03-22

PRELIMINARY


1:24,000 — 0 — ¼ — ½ Miles

DATE: 2017-03-22	***PROJECTION:***	NAD83 NSRS2007 ALASKAZONE4 FTUS 54392	
DWG: RR3_APPENDIX_A1_MAINLINE_TOPO_REV_C2_CL		***SHEET:***	124

DISCLAIMER

The information contained herein is for informational or planning purposes only, It does not nor should it be deemed to be an offer, request or proposals for rights or occupation of any kind. The Alaska LNG Project Participants and their respective officers, employees and agents, make no warranty, implied or otherwise, nor accept any liability, as to the accuracy or completeness of the information contained in these documents, drawings or electronic files. Do not remove or delete this note from document, drawing or electronic file.

X:\AKLNG\Resource Reports\RR03\Appendix A\MAINLINE\RR3_APPENDIX_A1_MAINLINE_TOPO_REV_C2_CL.mxd

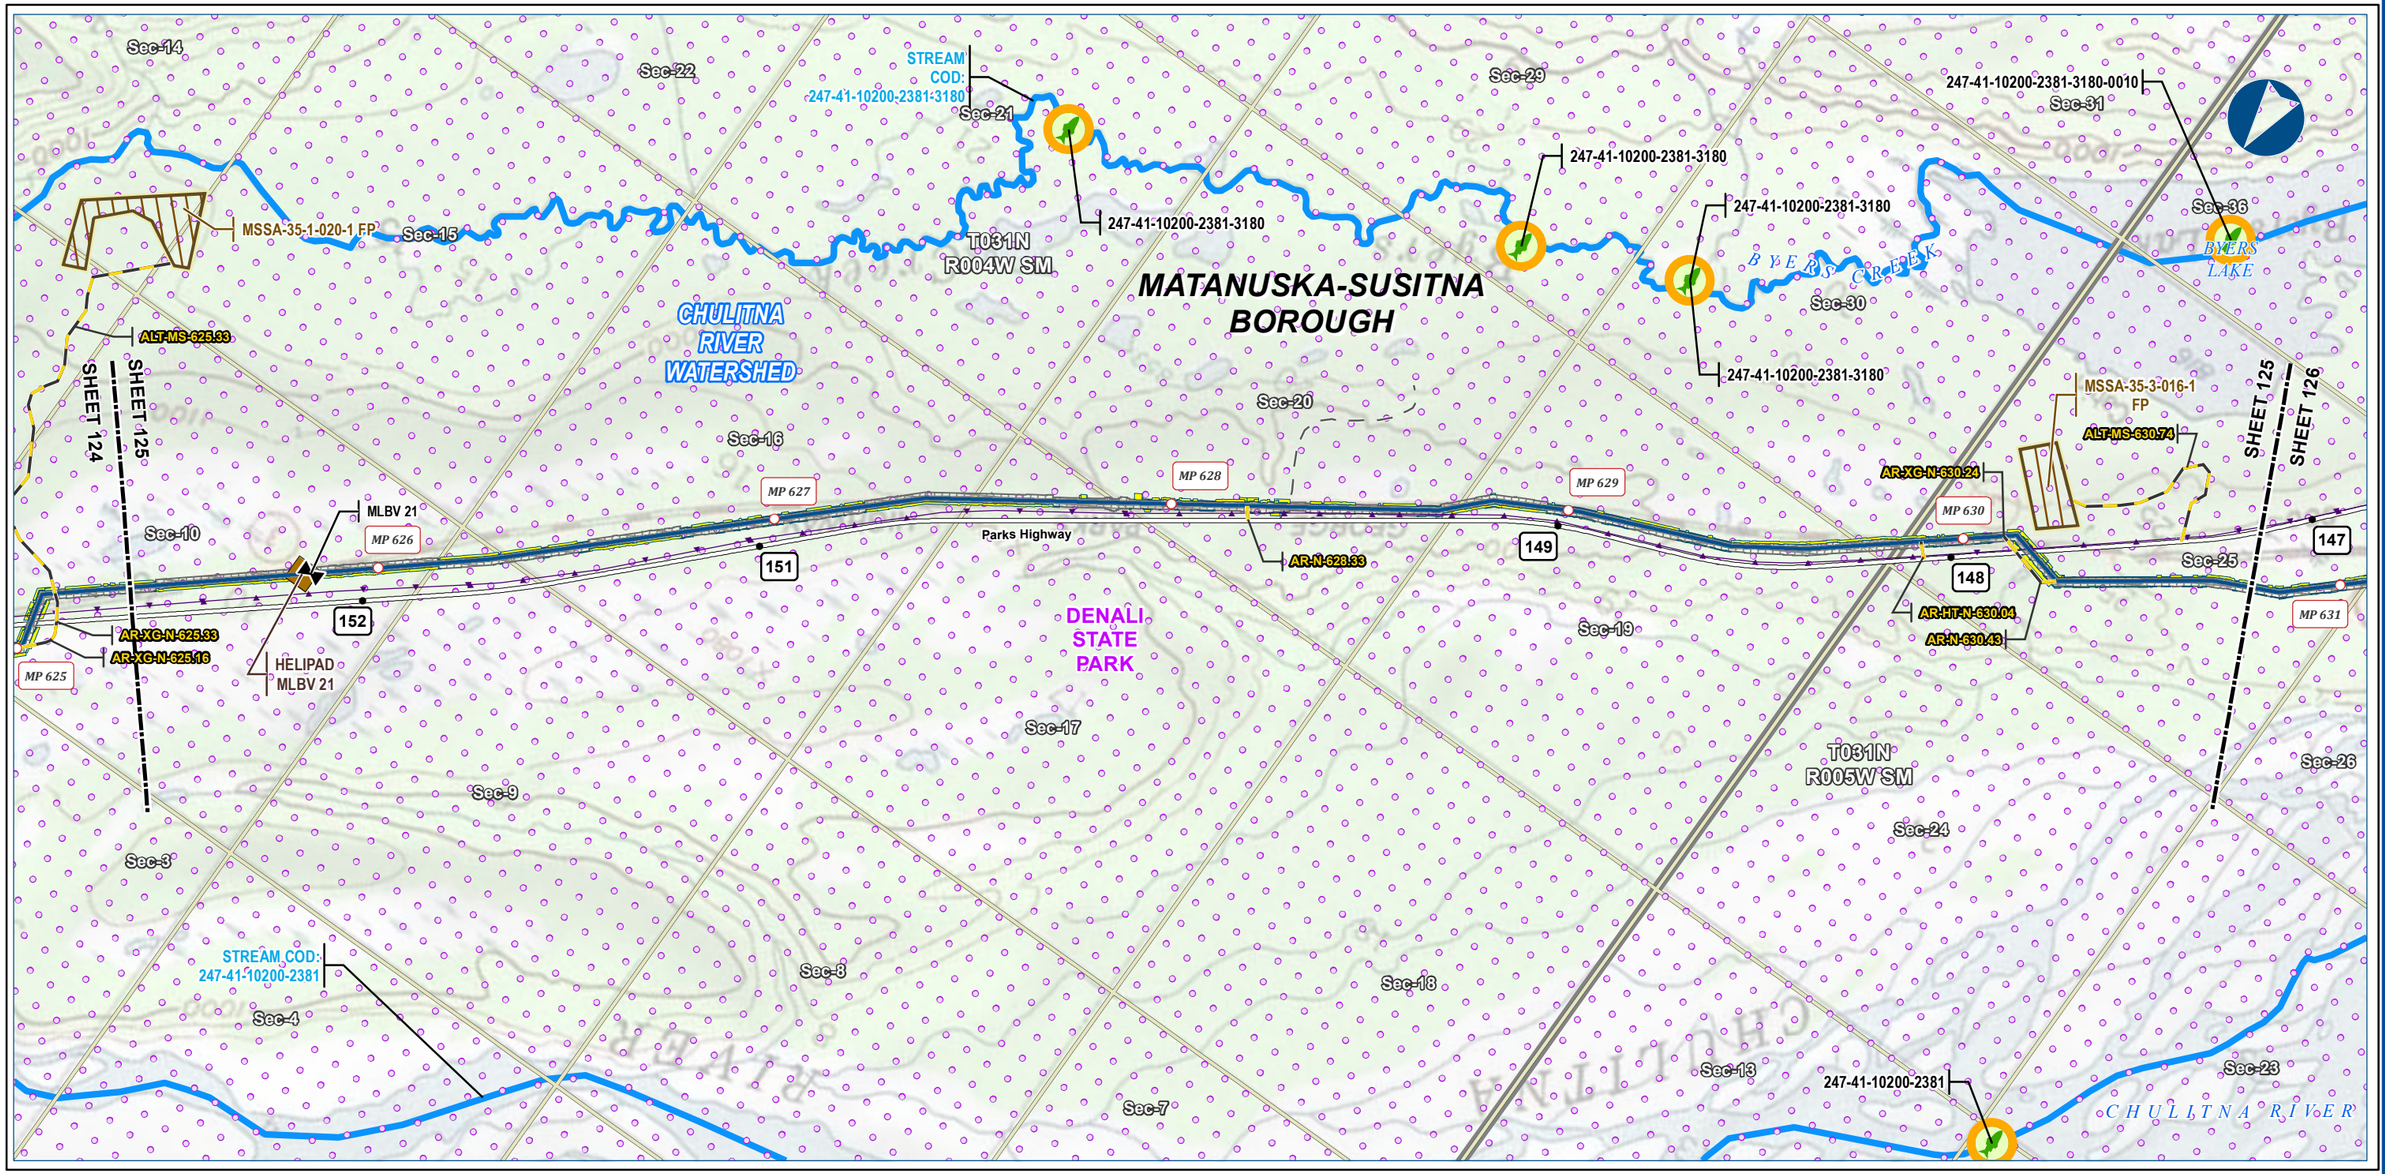



Alaska LNG Project

Legend

PIPELINE
- Alaska LNG Rev C2 Route
- Access Road - Gravel
- Mainline Blockvalve
- Helipad
- Permanent ROW
- Construction ROW
- ATWS
- Material Site Study Area (MSSA)

EXISTING FEATURES
- Existing Roads
- Off Road Trails
- Buried Cable
- Conservation Lands
- Section
- Township
- Watershed Boundary

Fish Survey Location
- Anadromous Species Observed
- Anadromous Stream Extent

ALASKA LNG PROJECT
Fisheries
Mainline Rev C2 Route

BOROUGH:	MATANUSKA-SUSITNA	***DRAWN BY:***	AGDC
STATE:	ALASKA	***CHECKED BY:***	

REV. NO.:	***REVISION***	***DATE***
A	ISSUED FOR REVIEW	2017-03-22

PRELIMINARY


1:24,000 — 0 — ¼ — ½ Miles

DATE: 2017-03-22	***PROJECTION:***	NAD83 NSRS2007 ALASKAZONE4 FTUS 54392	
DWG: RR3_APPENDIX_A1_MAINLINE_TOPO_REV_C2_CL		***SHEET:***	125

DISCLAIMER

The information contained herein is for informational or planning purposes only, It does not nor should it be deemed to be an offer, request or proposals for rights or occupation of any kind. The Alaska LNG Project Participants and their respective officers, employees and agents, make no warranty, implied or otherwise, nor accept any liability, as to the accuracy or completeness of the information contained in these documents, drawings or electronic files. Do not remove or delete this note from document, drawing or electronic file.

X:\AKLNG\Resource Reports\RR03\Appendix A\MAINLINE\RR3_APPENDIX_A1_MAINLINE_TOPO_REV_C2_CL.mxd

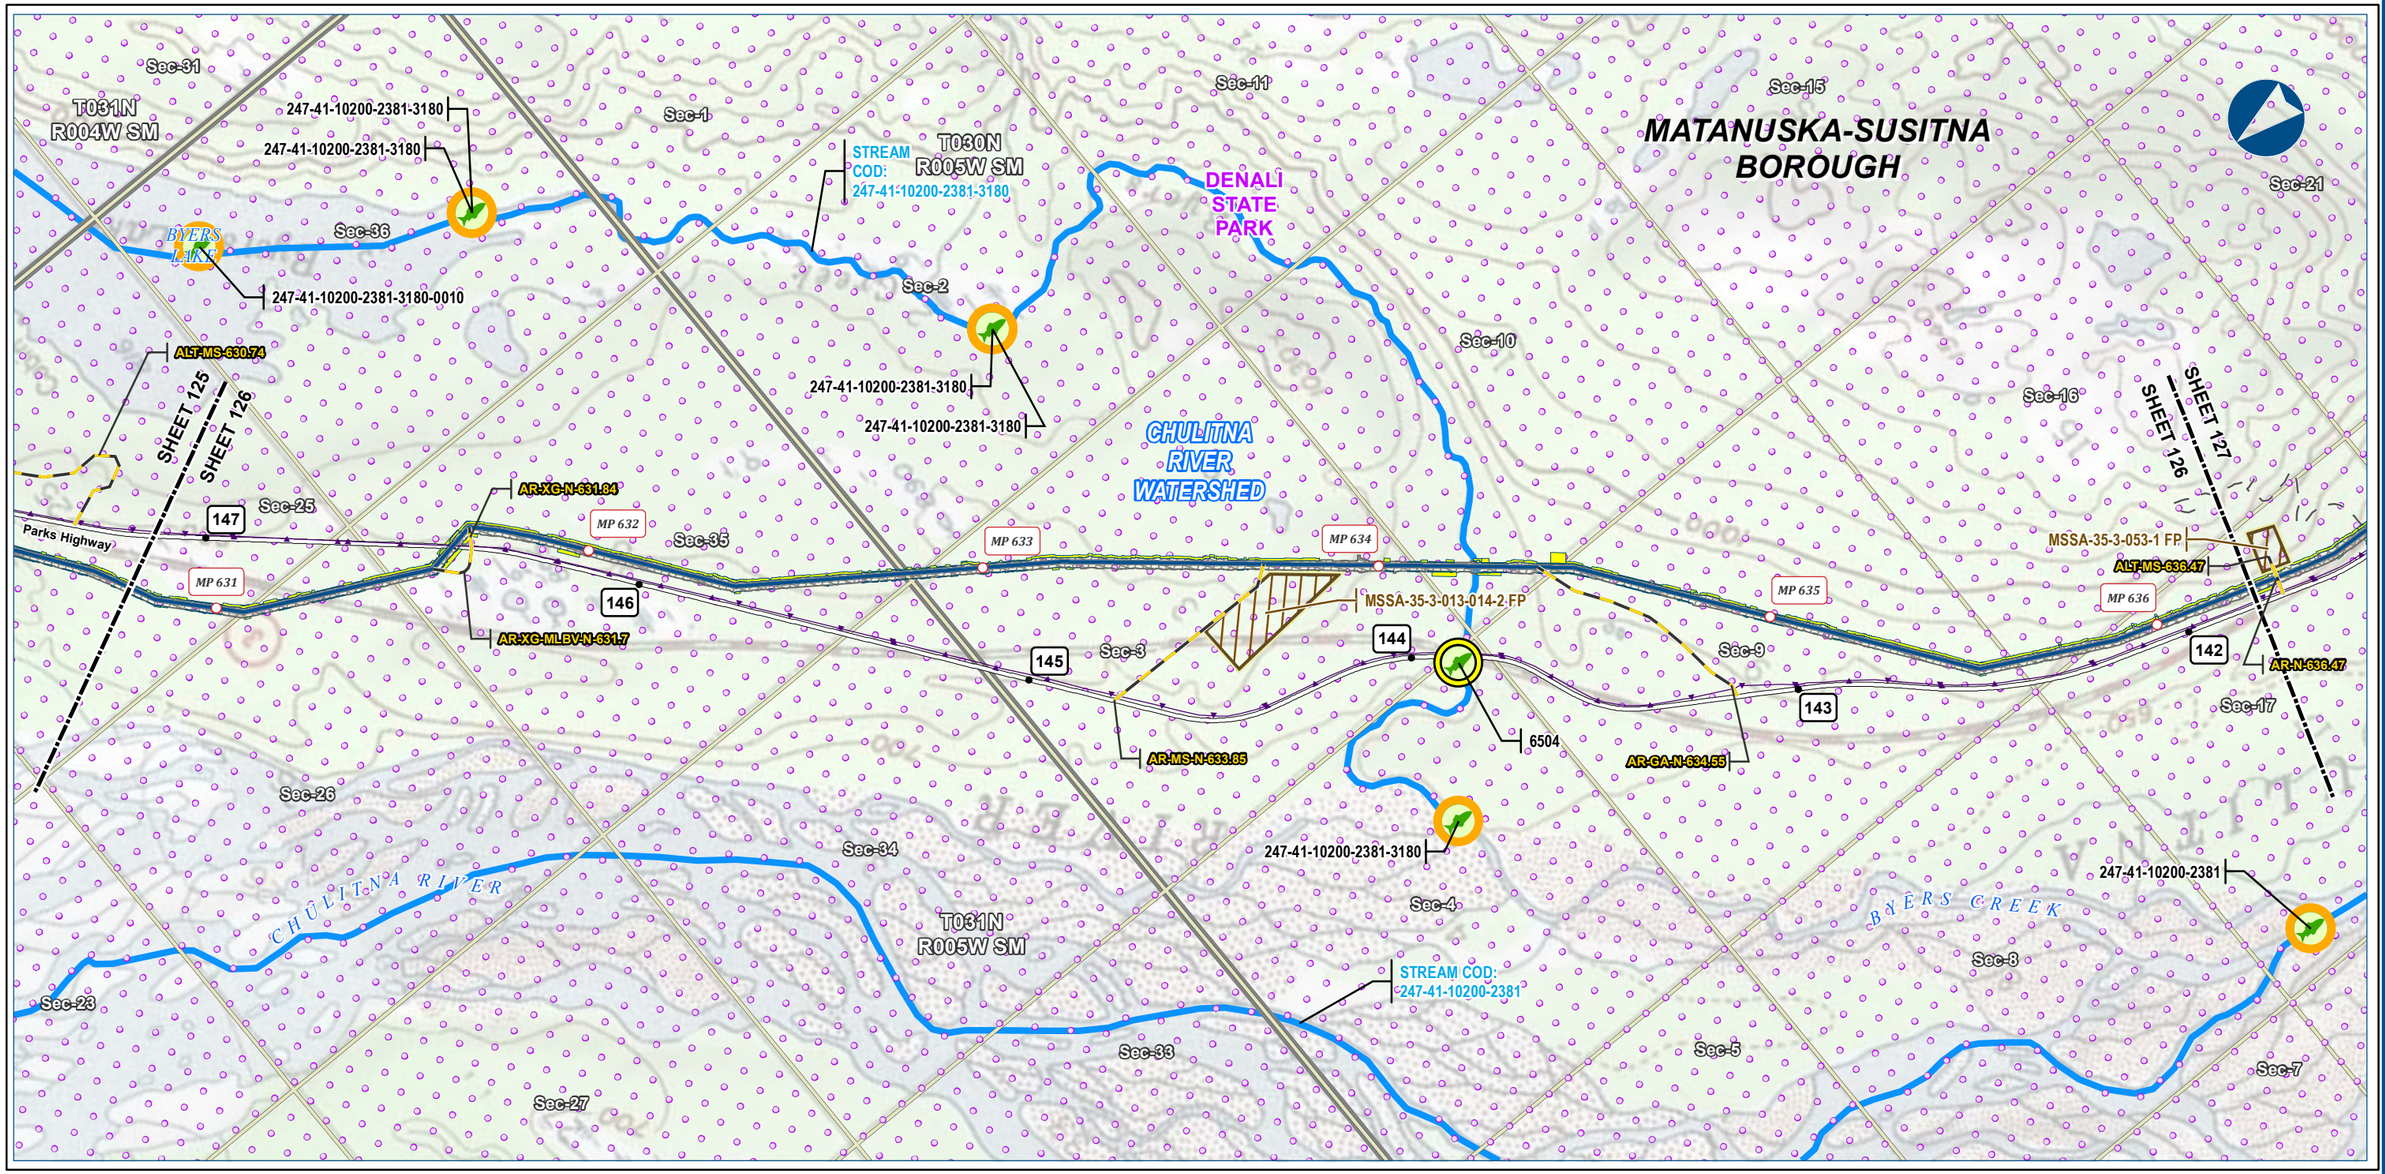



Alaska LNG Project

Legend

PIPELINE
- Alaska LNG Rev C2 Route
- Access Road - Gravel
- Permanent ROW
- Construction ROW
- ATWS
- Material Site Study Area (MSSA)

EXISTING FEATURES
- Existing Roads
- Off Road Trails
- Buried Cable
- Conservation Lands
- Section
- Township
- Watershed Boundary

Fish Survey Location
- Anadromous Species Observed
- Unknown Species Observed
- Anadromous Stream Extent

ALASKA LNG PROJECT
Fisheries
Mainline Rev C2 Route

BOROUGH:	MATANUSKA-SUSITNA	***DRAWN BY:***	AGDC
STATE:	ALASKA	***CHECKED BY:***	

REV. NO.:	***REVISION***	***DATE***
A	ISSUED FOR REVIEW	2017-03-22

PRELIMINARY


1:24,000 — 0 — ¼ — ½ Miles

DATE: 2017-03-22	***PROJECTION:***	NAD83 NSRS2007 ALASKAZONE4 FTUS 54392	
DWG: RR3_APPENDIX_A1_MAINLINE_TOPO_REV_C2_CL		***SHEET:***	126

DISCLAIMER

The information contained herein is for informational or planning purposes only, It does not nor should it be deemed to be an offer, request or proposals for rights or occupation of any kind. The Alaska LNG Project Participants and their respective officers, employees and agents, make no warranty, implied or otherwise, nor accept any liability, as to the accuracy or completeness of the information contained in these documents, drawings or electronic files. Do not remove or delete this note from document, drawing or electronic file.

X:\AKLNG\Resource Reports\RR03\Appendix A\MAINLINE\RR3_APPENDIX_A1_MAINLINE_TOPO_REV_C2_CL.mxd

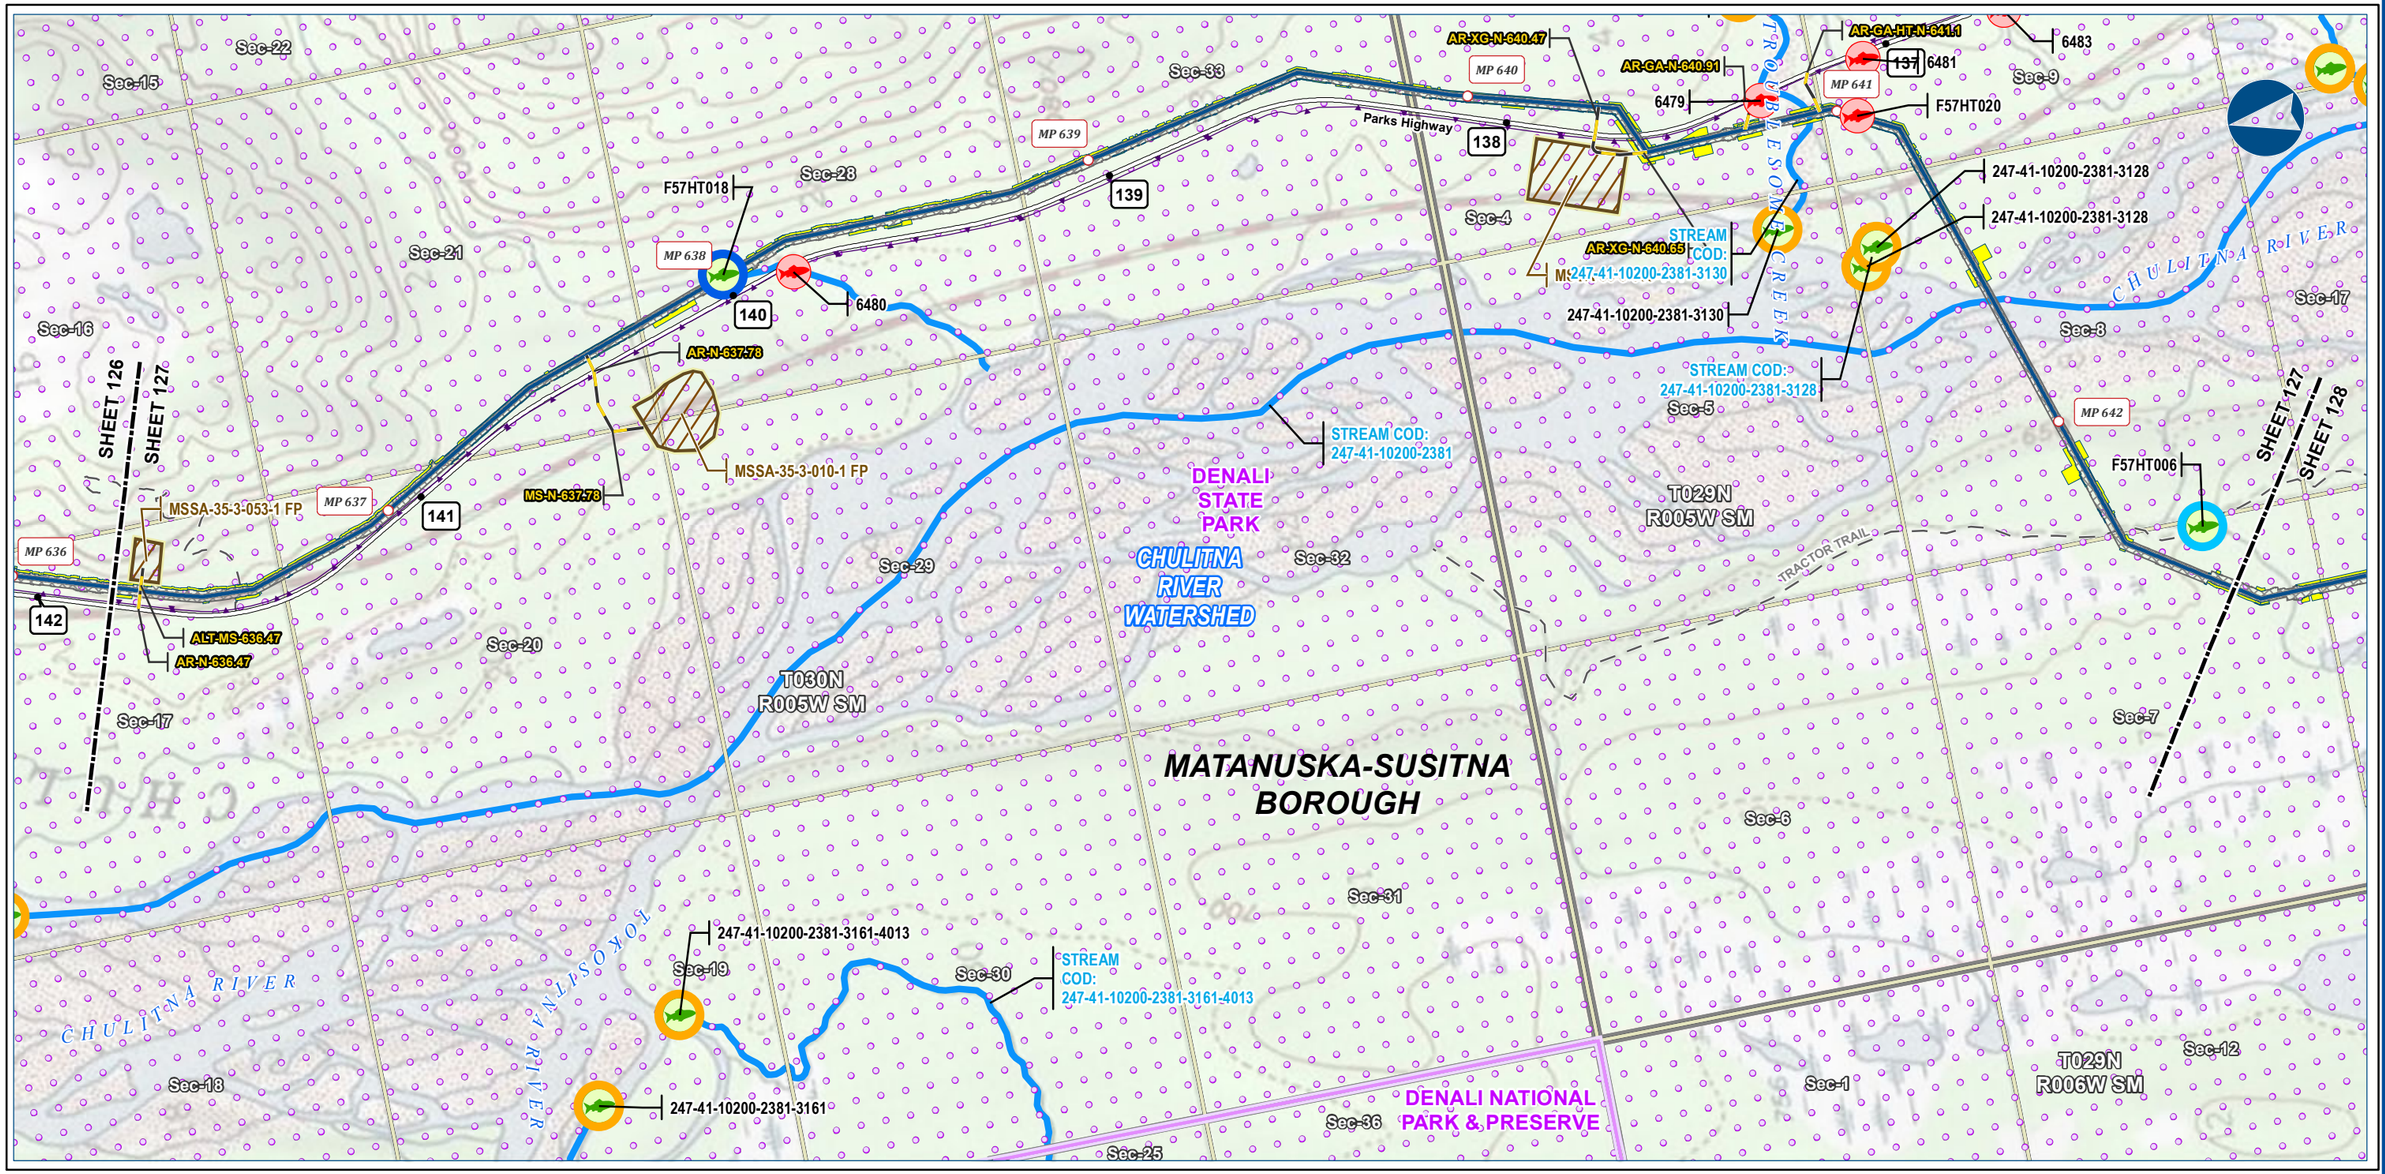



Alaska LNG Project

Legend

PIPELINE
- Alaska LNG Rev C2 Route
- Access Road - Gravel
- Permanent ROW
- Construction ROW
- ATWS
- Material Site Study Area (MSSA)

EXISTING FEATURES
- Existing Roads
- Off Road Trails
- Buried Cable
- Conservation Lands
- Section
- Township
- Watershed Boundary

Fish Survey Location
- Anadromous Species Observed
- Anadromous, Anadromous or Resident, and Resident Species Observed
- Resident Species Observed
- Species Not Observed
- Anadromous Stream Extent

ALASKA LNG PROJECT
Fisheries
Mainline Rev C2 Route

BOROUGH:	MATANUSKA-SUSITNA	***DRAWN BY:***	AGDC
STATE:	ALASKA	***CHECKED BY:***	

REV. NO.:	***REVISION***	***DATE***
A	ISSUED FOR REVIEW	2017-03-22

PRELIMINARY


1:24,000 — 0 — ¼ — ½ Miles

DATE: 2017-03-22	***PROJECTION:***	NAD83 NSRS2007 ALASKAZONE4 FTUS 54392	
DWG: RR3_APPENDIX_A1_MAINLINE_TOPO_REV_C2_CL		***SHEET:***	127

DISCLAIMER

The information contained herein is for informational or planning purposes only, It does not nor should it be deemed to be an offer, request or proposals for rights or occupation of any kind. The Alaska LNG Project Participants and their respective officers, employees and agents, make no warranty, implied or otherwise, nor accept any liability, as to the accuracy or completeness of the information contained in these documents, drawings or electronic files. Do not remove or delete this note from document, drawing or electronic file.

X:\AKLNG\Resource Reports\RR03\Appendix A\MAINLINE\RR3_APPENDIX_A1_MAINLINE_TOPO_REV_C2_CL.mxd

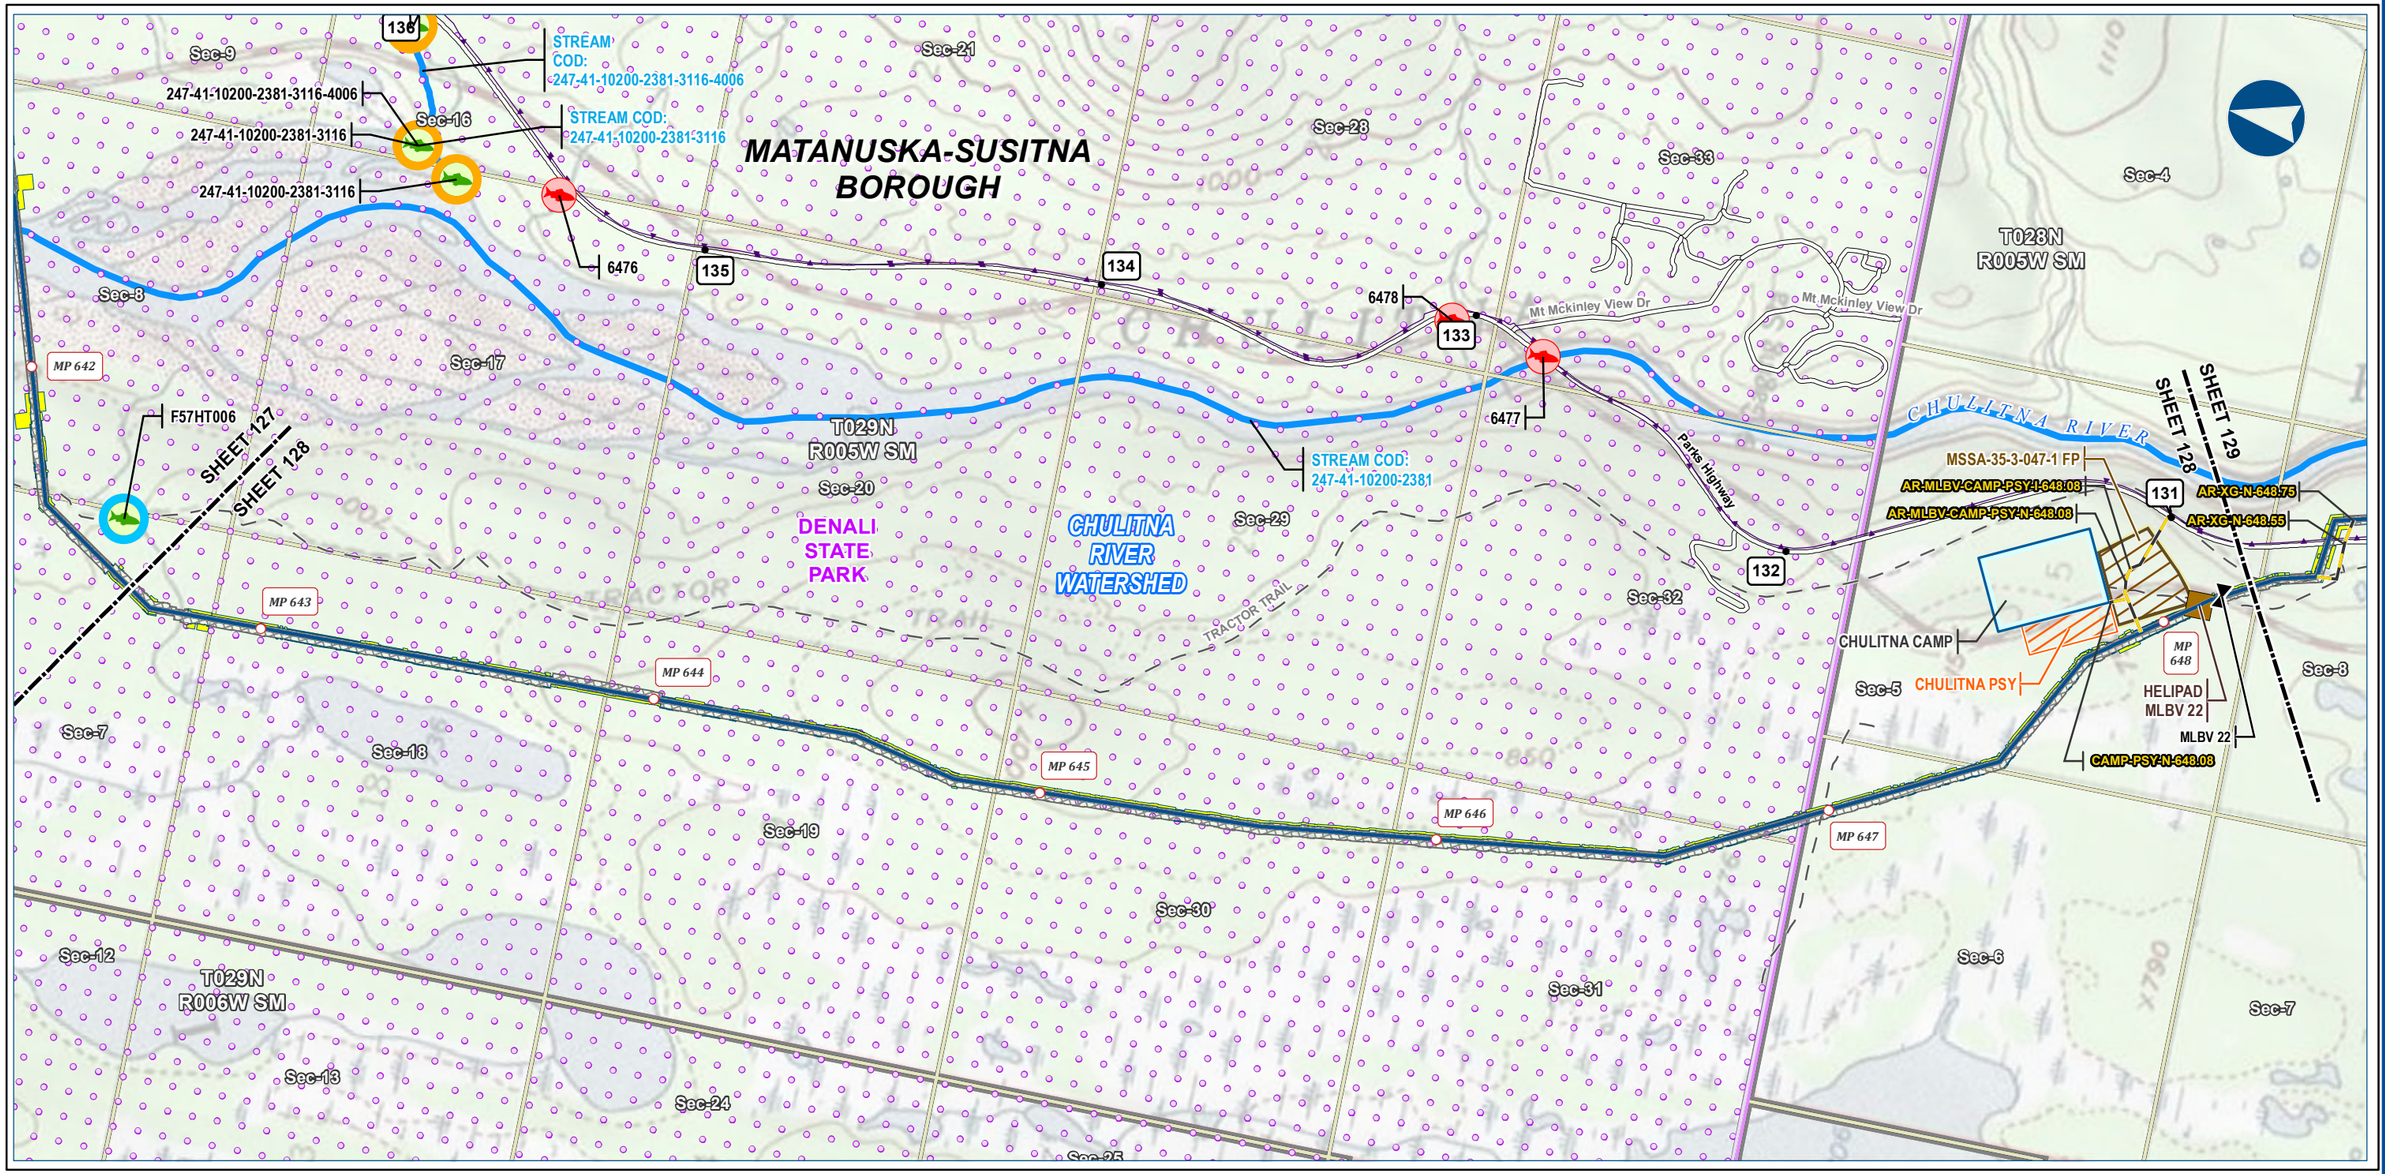



Alaska LNG Project

Legend

PIPELINE
- Alaska LNG Rev C2 Route
- Access Road - Gravel
- Mainline Blockvalve
- Helipad
- Permanent ROW
- Construction ROW
- ATWS
- Off ROW Camp
- Pipe Storage Yard (PSY)
- Material Site Study Area (MSSA)

EXISTING FEATURES
- Existing Roads
- Off Road Trails
- Buried Cable
- Conservation Lands
- Section
- Township
- Watershed Boundary

Fish Survey Location
- Anadromous Species Observed
- Resident Species Observed
- Species Not Observed
- Anadromous Stream Extent

ALASKA LNG PROJECT
Fisheries
Mainline Rev C2 Route

BOROUGH:	MATANUSKA-SUSITNA	***DRAWN BY:***	AGDC
STATE:	ALASKA	***CHECKED BY:***	

REV. NO.:	***REVISION***	***DATE***
A	ISSUED FOR REVIEW	2017-03-22

PRELIMINARY

1:24,000 — 0 — ¼ — ½ Miles

DATE: 2017-03-22	***PROJECTION:***	NAD83 NSRS2007 ALASKAZONE4 FTUS 54392	
DWG: RR3_APPENDIX_A1_MAINLINE_TOPO_REV_C2_CL		***SHEET:***	128

DISCLAIMER

The information contained herein is for informational or planning purposes only, It does not nor should it be deemed to be an offer, request or proposals for rights or occupation of any kind. The Alaska LNG Project Participants and their respective officers, employees and agents, make no warranty, implied or otherwise, nor accept any liability, as to the accuracy or completeness of the information contained in these documents, drawings or electronic files. Do not remove or delete this note from document, drawing or electronic file.

X:\AKLNG\Resource Reports\RR03\Appendix A\MAINLINE\RR3_APPENDIX_A1_MAINLINE_TOPO_REV_C2_CL.mxd

247-41-10200-2381-3090

247-41-10200-2381-3090

STREAM COD: 247-41-10200-2381-3090

CHULITNA RIVER

MATANUSKA-SUSITNA BOROUGH

STREAM COD: 247-41-10200-2381

T028N R005W SM

T027N R005W SM

Sec-4 Sec-9 Sec-16 Sec-21 Sec-28 Sec-33 Sec-5 Sec-32 Sec-29 Sec-20 Sec-17 Sec-8 Sec-5 Sec-7 Sec-6 Sec-18 Sec-19 Sec-30 Sec-31 Sec-6 Sec-36 Sec-25 Sec-13 Sec-24

SHEET 129 SHEET 128

SHEET 130 SHEET 129

MP 649 MP 650 MP 651 MP 652 MP 653 MP 654 MP 648

131 130 129 128 127 126

AR-XG-N-648.75

AR-XG-N-648.55

DISPOSAL SITE WD-098

MSSA-35-3-5015-1 FP

MSSA-35-3-5016-1 FP

ALT-MS-650.37

MLBV 22

HELIPAD MLBV 22

MSSA-35-3-047-1 FP

AR-MLBV-CAMP-PSY-I-648.08

AR-MLBV-CAMP-PSY-N-648.08

CAMP-PSY-N-648.08

CHULITNA PSY

247-41-10200-2381-3073

CHULITNA RIVER WATERSHED

247-41-10200-2381-3073

6475

6453

AR-N-651.72

6450

Parks Highway

247-41-10200-2381-3060

STREAM COD: 247-41-10200-2381-3060

6452

247-41-10200-2381-3060

F57HT019

STREAM COD: 247-41-10200-2381-3073

TRACTOR TRAIL

247-41-10200-2381-3073

2471

STREAM COD: 247-41-10200-2381-3051



Alaska LNG Project

Legend

PIPELINE
- Alaska LNG Rev C2 Route
- Access Road - Gravel
- Mainline Blockvalve
- Helipad
- Permanent ROW
- Construction ROW
- ATWS
- Off ROW Camp
- Pipe Storage Yard (PSY)
- Disposal Site
- Material Site Study Area (MSSA)

EXISTING FEATURES
- Existing Roads
- Off Road Trails
- Buried Cable
- Section
- Township
- Watershed Boundary

Fish Survey Location
- Anadromous Species Observed
- Anadromous, Anadromous or Resident, and Resident Species Observed
- Species Not Observed
- Anadromous Stream Extent

ALASKA LNG PROJECT
Fisheries
Mainline Rev C2 Route

BOROUGH:	MATANUSKA-SUSITNA	**DRAWN BY:**	AGDC
STATE:	ALASKA	**CHECKED BY:**	

REV. NO.	REVISION	DATE
A	ISSUED FOR REVIEW	2017-03-22

PRELIMINARY

1:24,000 0 ¼ ½ Miles

DATE: 2017-03-22 **PROJECTION:** NAD83 NSRS2007 ALASKAZONE4 FTUS 54392

DISCLAIMER


The information contained herein is for informational or planning purposes only, It does not nor should it be deemed to be an offer, request or proposals for rights or occupation of any kind. The Alaska LNG Project Participants and their respective officers, employees and agents, make no warranty, implied or otherwise, nor accept any liability, as to the accuracy or completeness of the information contained in these documents, drawings or electronic files. Do not remove or delete this note from document, drawing or electronic file.

DWG: RR3_APPENDIX_A1_MAINLINE_TOPO_REV_C2_CL **SHEET:** 129

X:\AKLNG\Resource Reports\RR03\Appendix A\MAINLINE\RR3_APPENDIX_A1_MAINLINE_TOPO_REV_C2_CL.mxd

FISHERIES - MAINLINE REV C2 ROUTE

ALASKA LNG

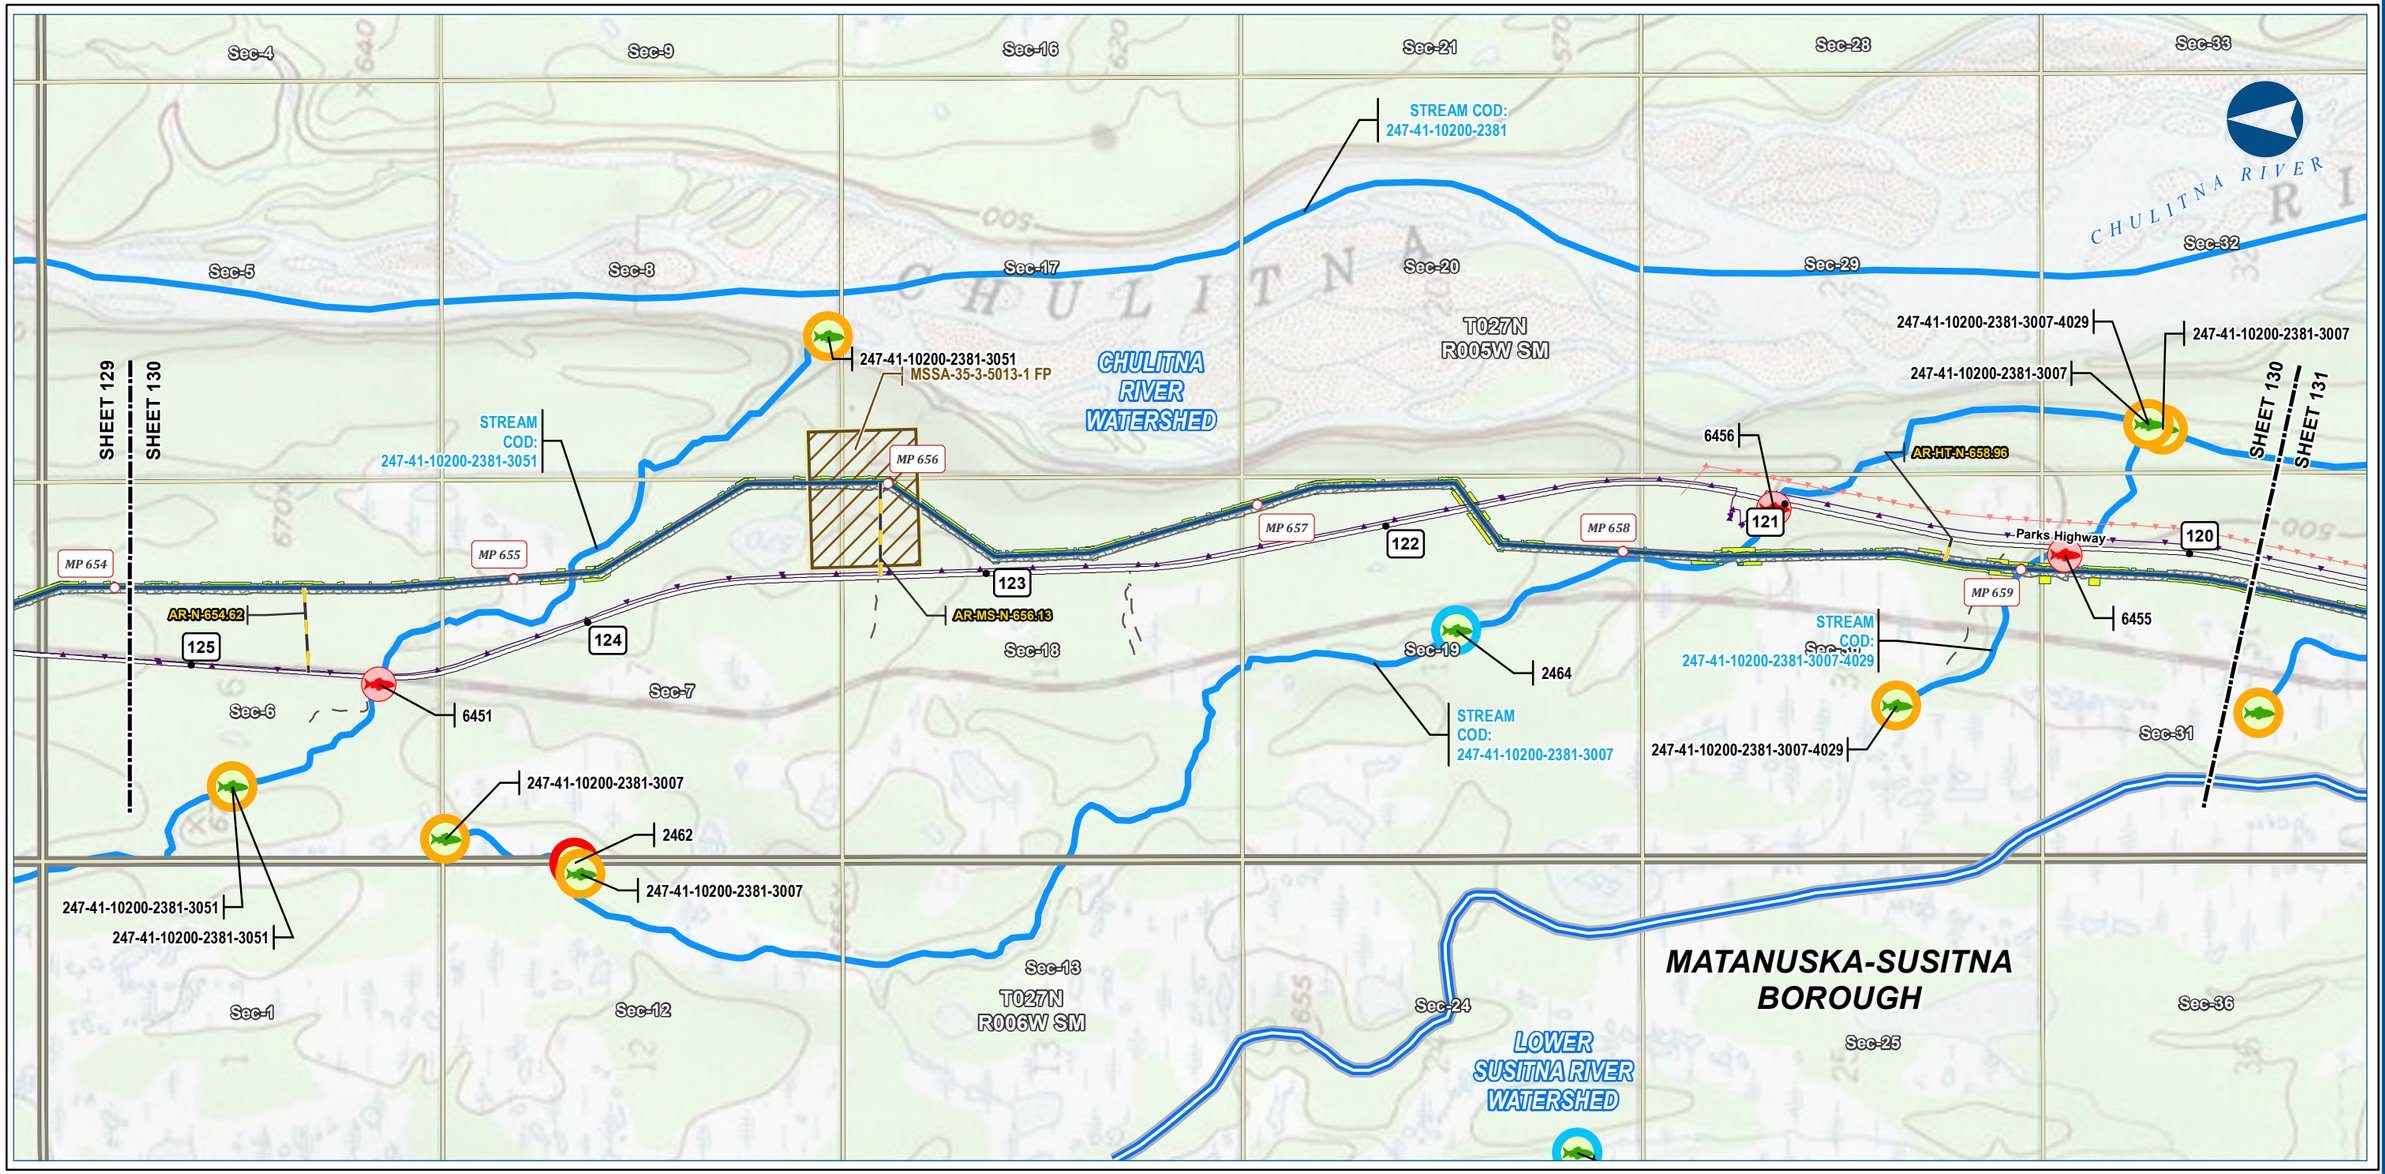



Alaska LNG Project

Legend

PIPELINE
- Alaska LNG Rev C2 Route
- Access Road - Gravel
- Permanent ROW
- Construction ROW
- ATWS
- Material Site Study Area (MSSA)

EXISTING FEATURES
- Existing Roads
- Off Road Trails
- Buried Cable
- Overhead Powerline
- Section
- Township
- Watershed Boundary

Fish Survey Location
- Anadromous Species Observed
- Anadromous and Resident Species Observed
- Resident Species Observed
- Species Not Observed
- Anadromous Stream Extent

ALASKA LNG PROJECT
Fisheries
Mainline Rev C2 Route

BOROUGH:	MATANUSKA-SUSITNA	**DRAWN BY:**	AGDC
STATE:	ALASKA	**CHECKED BY:**	

REV. NO.:	REVISION	DATE
A	ISSUED FOR REVIEW	2017-03-22

PRELIMINARY

1:24,000 — 0 — ¼ — ½ Miles

DATE: 2017-03-22 | **PROJECTION:** NAD83 NSRS2007 ALASKAZONE4 FTUS 54392

DISCLAIMER


The information contained herein is for informational or planning purposes only, It does not nor should it be deemed to be an offer, request or proposals for rights or occupation of any kind. The Alaska LNG Project Participants and their respective officers, employees and agents, make no warranty, implied or otherwise, nor accept any liability, as to the accuracy or completeness of the information contained in these documents, drawings or electronic files. Do not remove or delete this note from document, drawing or electronic file.

DWG: RR3_APPENDIX_A1_MAINLINE_TOPO_REV_C2_CL | **SHEET:** 130

X:\AKLNG\Resource Reports\RR03\Appendix A\MAINLINE\RR3_APPENDIX_A1_MAINLINE_TOPO_REV_C2_CL.mxd

FISHERIES - MAINLINE REV C2 ROUTE

ALASKA LNG

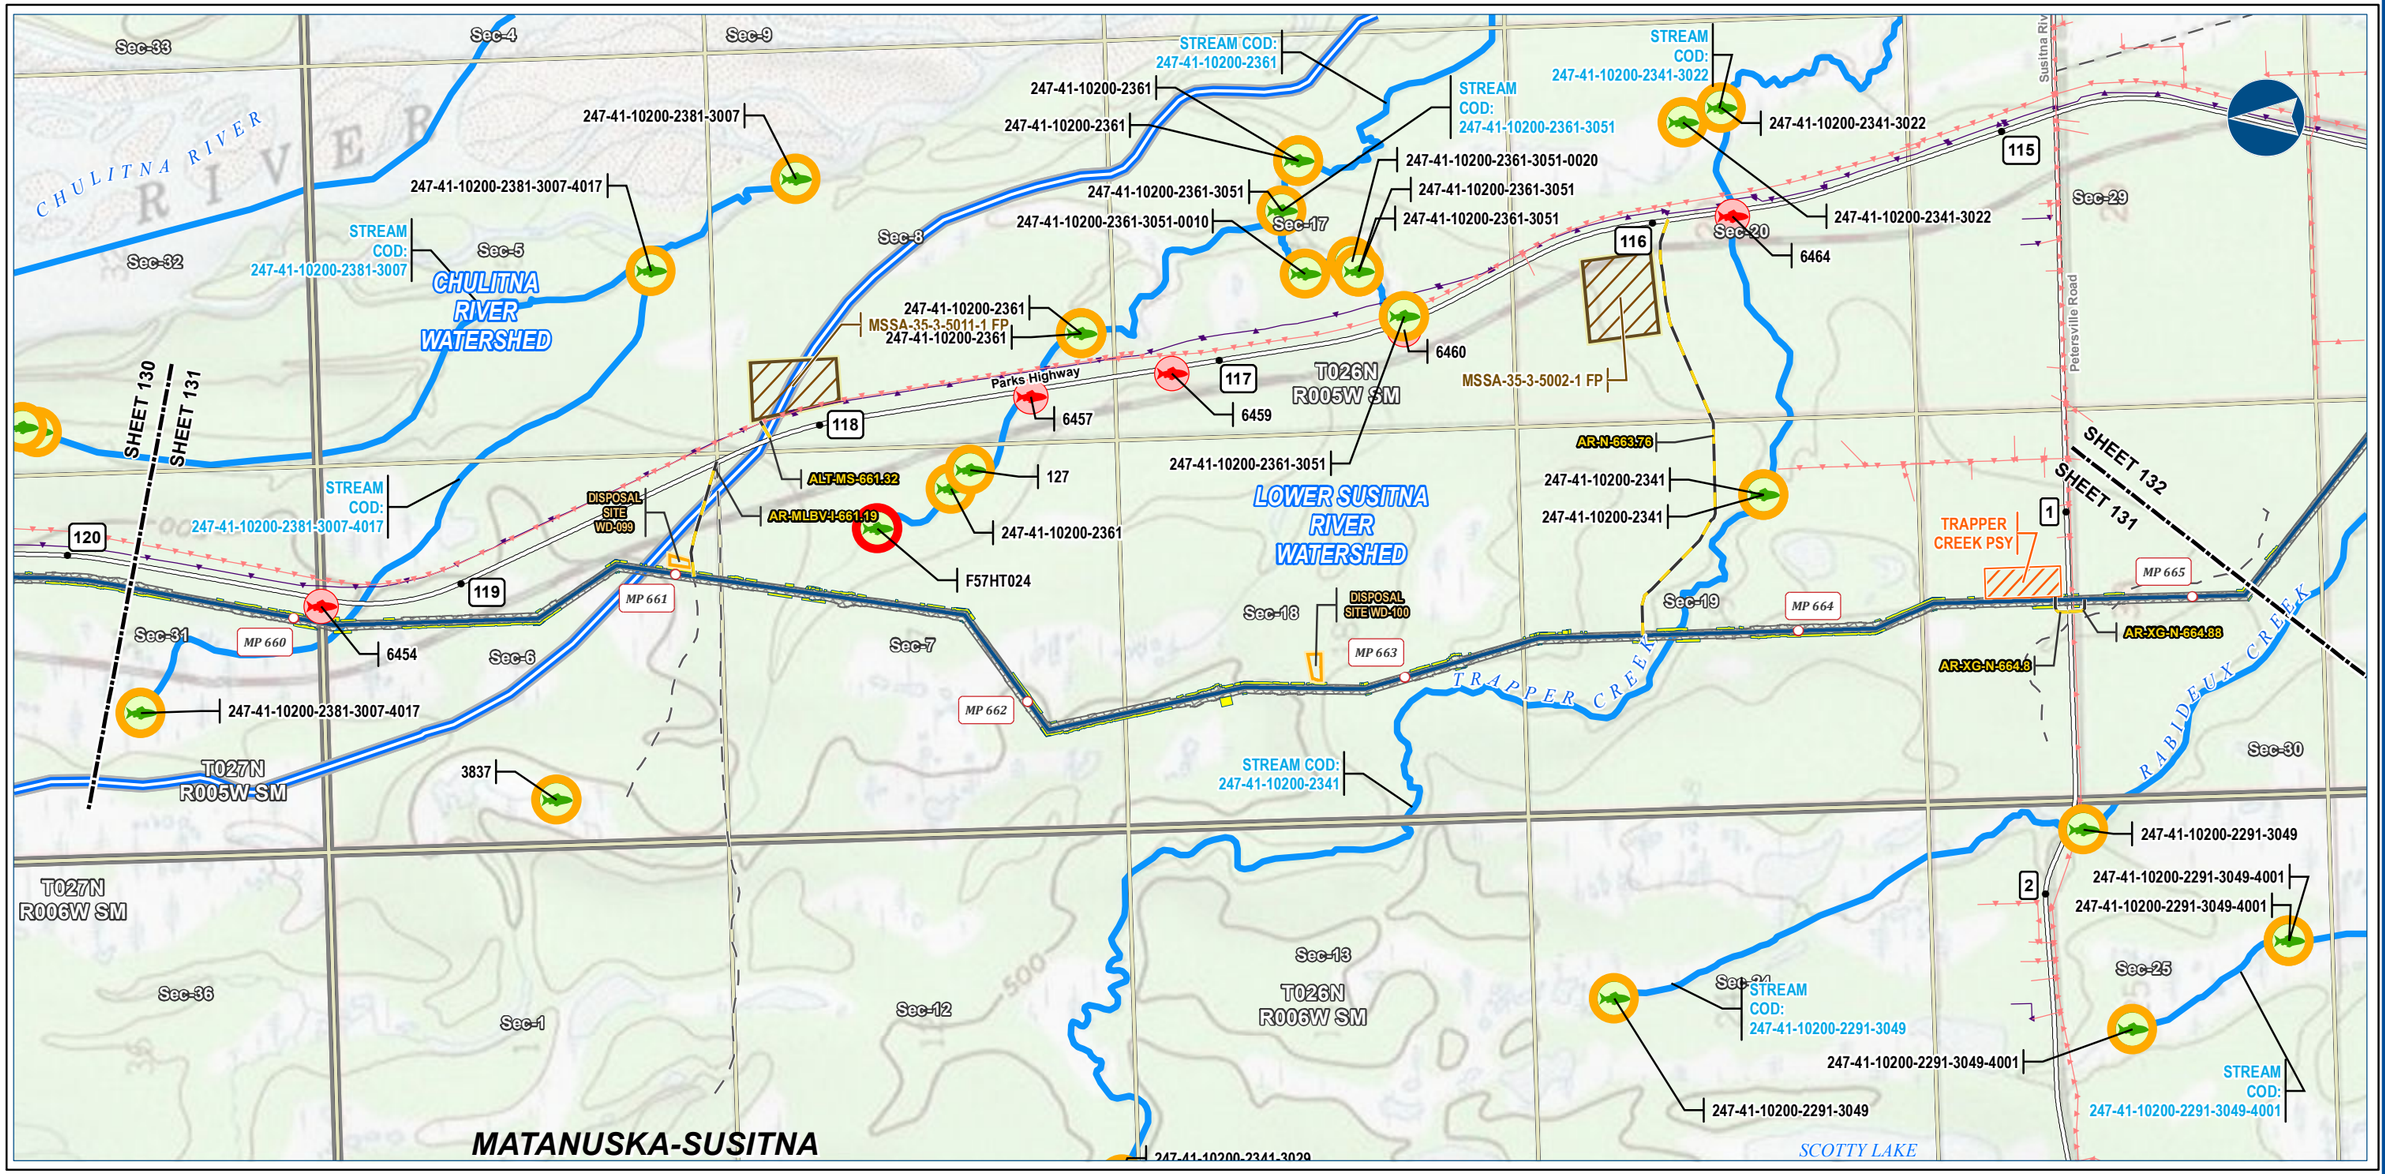



Alaska LNG Project

Legend

PIPELINE
- Alaska LNG Rev C2 Route
- Access Road - Gravel
- Permanent ROW
- Construction ROW
- ATWS
- Pipe Storage Yard (PSY)
- Disposal Site
- Material Site Study Area (MSSA)

EXISTING FEATURES
- Existing Roads
- Off Road Trails
- Buried Cable
- Overhead Powerline
- Section
- Township
- Watershed Boundary

Fish Survey Location
- Anadromous Species Observed
- Anadromous and Resident Species Observed
- Species Not Observed
- Anadromous Stream Extent

ALASKA LNG PROJECT
Fisheries
Mainline Rev C2 Route

BOROUGH:	MATANUSKA-SUSITNA	***DRAWN BY:***	AGDC
STATE:	ALASKA	***CHECKED BY:***	

REV. NO.:	***REVISION***	***DATE***
A	ISSUED FOR REVIEW	2017-03-22

PRELIMINARY

1:24,000 (0, ¼, ½ Miles)

DATE: 2017-03-22	***PROJECTION:***	NAD83 NSRS2007 ALASKAZONE4 FTUS 54392	
DWG: RR3_APPENDIX_A1_MAINLINE_TOPO_REV_C2_CL		***SHEET:***	131


DISCLAIMER

The information contained herein is for informational or planning purposes only, It does not nor should it be deemed to be an offer, request or proposals for rights or occupation of any kind. The Alaska LNG Project Participants and their respective officers, employees and agents, make no warranty, implied or otherwise, nor accept any liability, as to the accuracy or completeness of the information contained in these documents, drawings or electronic files. Do not remove or delete this note from document, drawing or electronic file.

X:\AKLNG\Resource Reports\RR03\Appendix A\MAINLINE\RR3_APPENDIX_A1_MAINLINE_TOPO_REV_C2_CL.mxd

FISHERIES - MAINLINE REV C2 ROUTE

ALASKA LNG

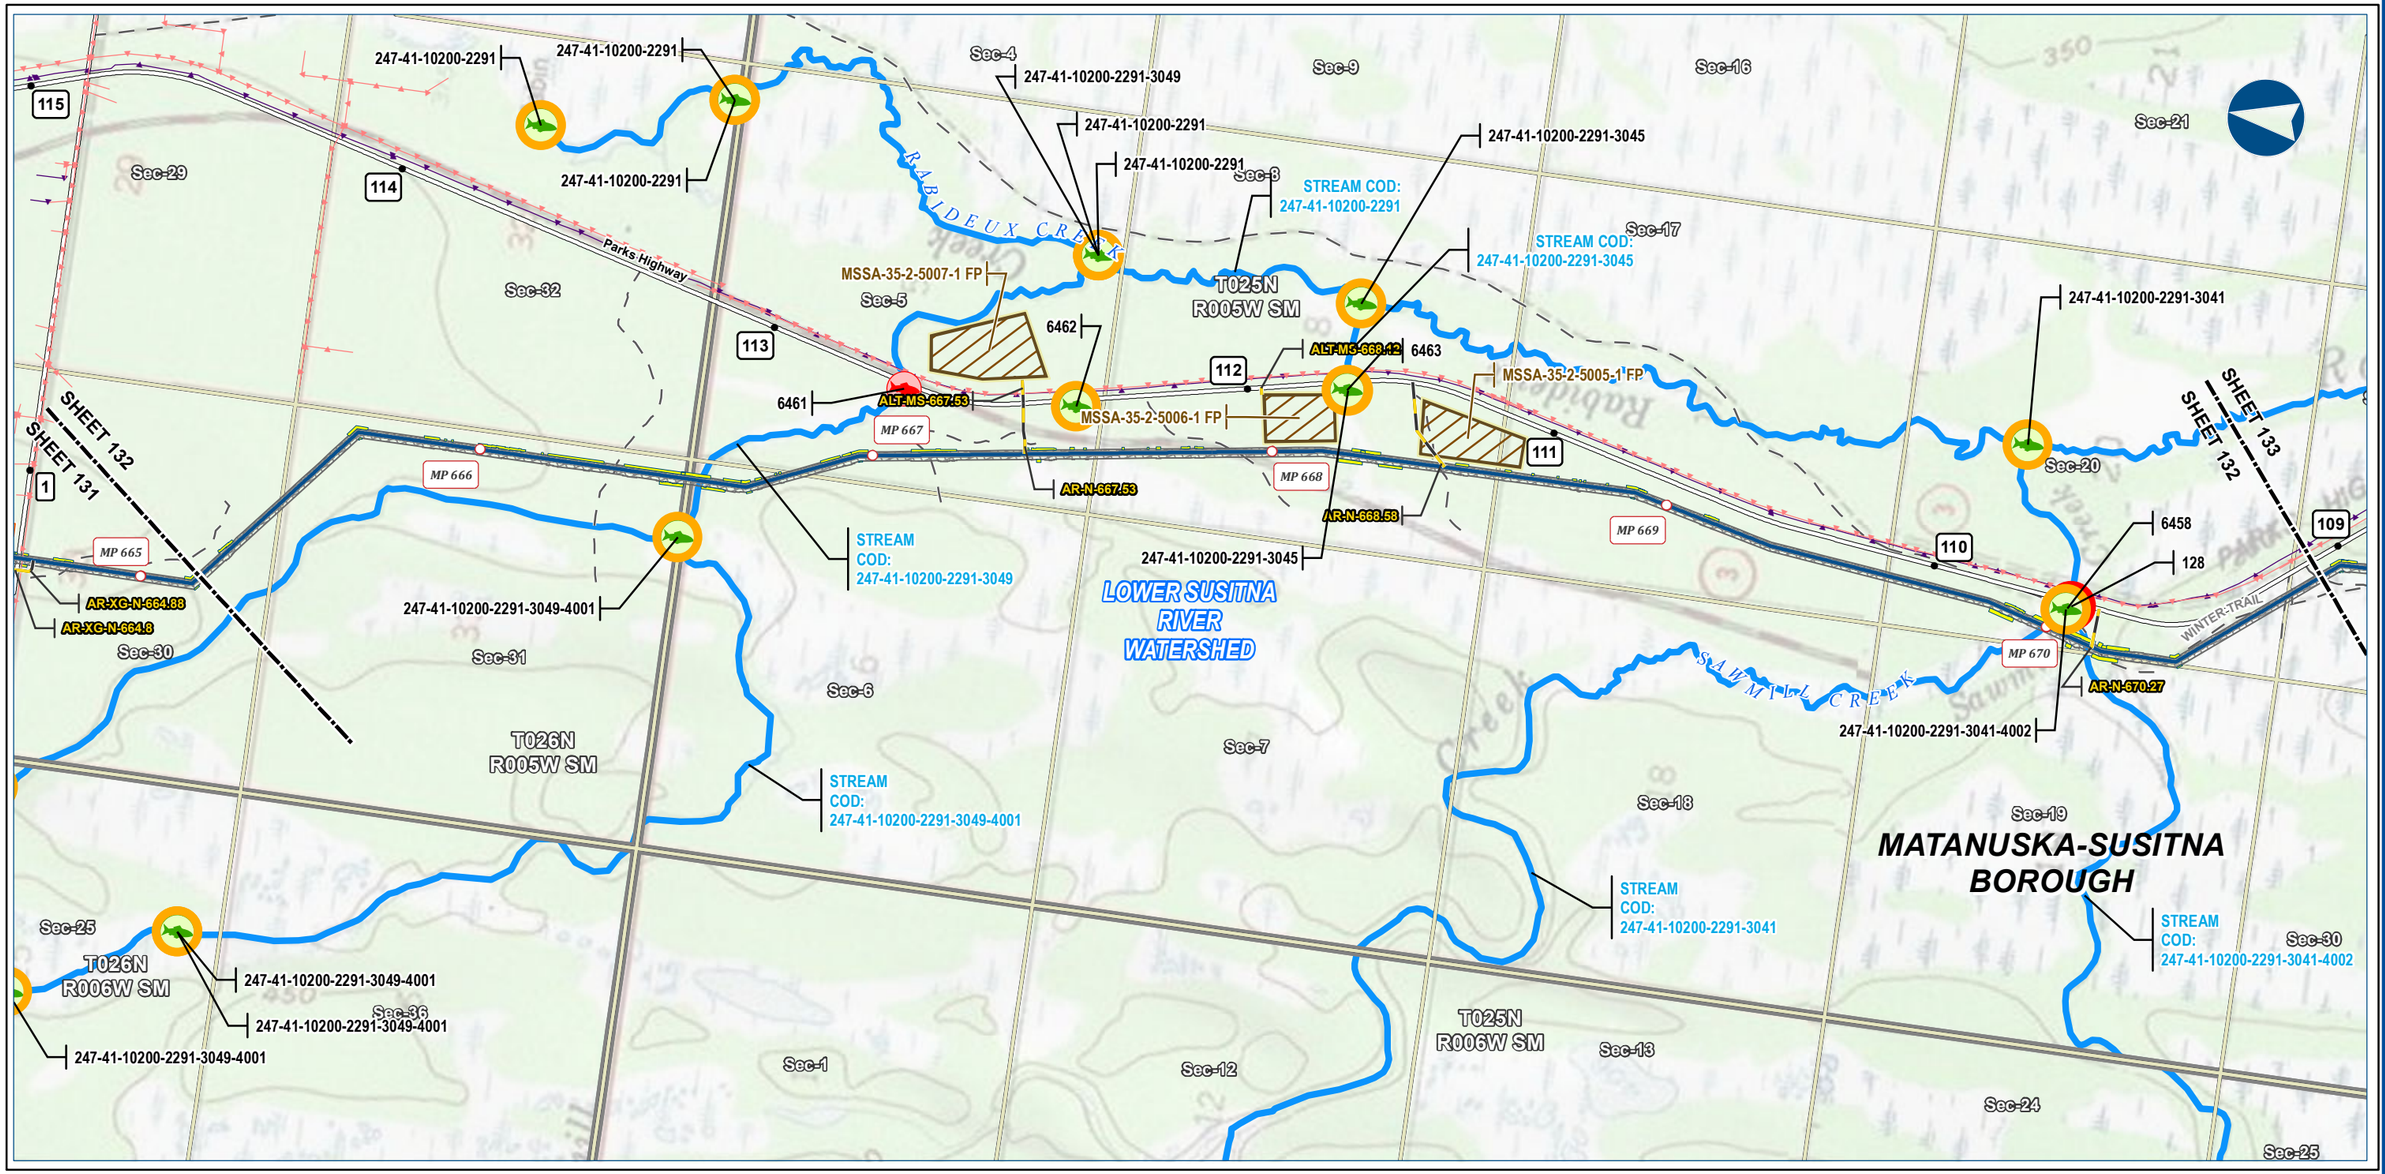



Alaska LNG Project

Legend

PIPELINE
- Alaska LNG Rev C2 Route
- Access Road - Gravel
- Permanent ROW
- Construction ROW
- ATWS
- Pipe Storage Yard (PSY)
- Material Site Study Area (MSSA)

EXISTING FEATURES
- Existing Roads
- Off Road Trails
- Buried Cable
- Overhead Powerline
- Section
- Township
- Watershed Boundary

Fish Survey Location
- Anadromous Species Observed
- Anadromous and Resident Species Observed
- Species Not Observed
- Anadromous Stream Extent

ALASKA LNG PROJECT
Fisheries
Mainline Rev C2 Route

BOROUGH:	MATANUSKA-SUSITNA	***DRAWN BY:***	AGDC
STATE:	ALASKA	***CHECKED BY:***	

REV. NO.:	***REVISION***	***DATE***
A	ISSUED FOR REVIEW	2017-03-22

PRELIMINARY

1:24,000 — 0 — ¼ — ½ Miles

DATE: 2017-03-22	***PROJECTION:***	NAD83 NSRS2007 ALASKAZONE4 FTUS 54392	
DWG: RR3_APPENDIX_A1_MAINLINE_TOPO_REV_C2_CL		***SHEET:***	132

DISCLAIMER

The information contained herein is for informational or planning purposes only, It does not nor should it be deemed to be an offer, request or proposals for rights or occupation of any kind. The Alaska LNG Project Participants and their respective officers, employees and agents, make no warranty, implied or otherwise, nor accept any liability, as to the accuracy or completeness of the information contained in these documents, drawings or electronic files. Do not remove or delete this note from document, drawing or electronic file.

X:\AKLNG\Resource Reports\RR03\Appendix A\MAINLINE\RR3_APPENDIX_A1_MAINLINE_TOPO_REV_C2_CL.mxd

MATANUSKA-SUSITNA BOROUGH

T024N R005W SM

T025N R005W SM

Sec-3 Sec-4 Sec-5 Sec-6 Sec-7 Sec-8 Sec-10 Sec-15 Sec-16 Sec-17 Sec-18 Sec-19 Sec-20 Sec-21 Sec-22 Sec-25 Sec-28 Sec-29 Sec-30 Sec-31 Sec-32 Sec-33 Sec-34

RABIDEUX CREEK

SUSITNA RIVER

QUEER CREEK

ROCKYS LAKES

LOWER SUSITNA RIVER WATERSHED

Parks Highway

WINTER TRAIL

SHEET 132

SHEET 133

SHEET 134

STREAM COD: 247-41-10200-2291

STREAM COD: 247-41-10200-2291-3002

STREAM COD: 247-41-10200

STREAM COD: 247-41-10200-2301

STREAM COD: 247-41-10200-2291-3025

STREAM COD: 247-41-10200-2291-3011

247-41-10200-SLOUGH2

247-41-10200-2301

247-41-10200-2291-3002

247-41-10200-2291-3025

247-41-10200-2291-3011

247-41-10200-2291

247-41-10200-2291-3011-4030

MSSA-35-2-5003-1 FP

MSSA-35-2-5001-1 FP

MSSA-2015-1 FP

ALT-MS-674.05

ALT-MS-673.02

AR-PS1-N-672.24

AR-TL-CS-MLBV-MS-M1-674.05

LOGGED PSY

MLBV 23

RABIDEUX CREEK COMPRESSOR STATION CAMP

RABIDEUX CREEK COMPRESSOR STATION

F57TI002

F57TI003

122 123 6465 6466 6467 6468 6469 6470

105 106 107 108 109

MP 671 MP 672 MP 673 MP 674 MP 675 MP 676



Alaska LNG Project

Legend

PIPELINE
- Alaska LNG Rev C2 Route
- Access Road - Gravel
- Mainline Blockvalve
- Permanent ROW
- Construction ROW
- ATWS
- Compressor Station
- Camp
- Pipe Storage Yard (PSY)
- Material Site Study Area (MSSA)

EXISTING FEATURES
- Existing Roads
- Off Road Trails
- Buried Cable
- Overhead Powerline
- Section
- Township
- Watershed Boundary

Fish Survey Location
- Anadromous Species Observed
- Anadromous and Resident Species Observed
- Unknown Species Observed
- Species Not Observed
- Anadromous Stream Extent

ALASKA LNG PROJECT
Fisheries
Mainline Rev C2 Route

BOROUGH:	MATANUSKA-SUSITNA	***DRAWN BY:***	AGDC
STATE:	ALASKA	***CHECKED BY:***	

REV. NO.:	***REVISION***	***DATE***
A	ISSUED FOR REVIEW	2017-03-22

PRELIMINARY

1:24,000 — 0 — ¼ — ½ Miles


DATE: 2017-03-22	***PROJECTION:***	NAD83 NSRS2007 ALASKAZONE4 FTUS 54392

DISCLAIMER

The information contained herein is for informational or planning purposes only, It does not nor should it be deemed to be an offer, request or proposals for rights or occupation of any kind. The Alaska LNG Project Participants and their respective officers, employees and agents, make no warranty, implied or otherwise, nor accept any liability, as to the accuracy or completeness of the information contained in these documents, drawings or electronic files. Do not remove or delete this note from document, drawing or electronic file.

DWG:	RR3_APPENDIX_A1_MAINLINE_TOPO_REV_C2_CL	***SHEET:***	133

X:\AKLNG\Resource Reports\RR03\Appendix A\MAINLINE\RR3_APPENDIX_A1_MAINLINE_TOPO_REV_C2_CL.mxd

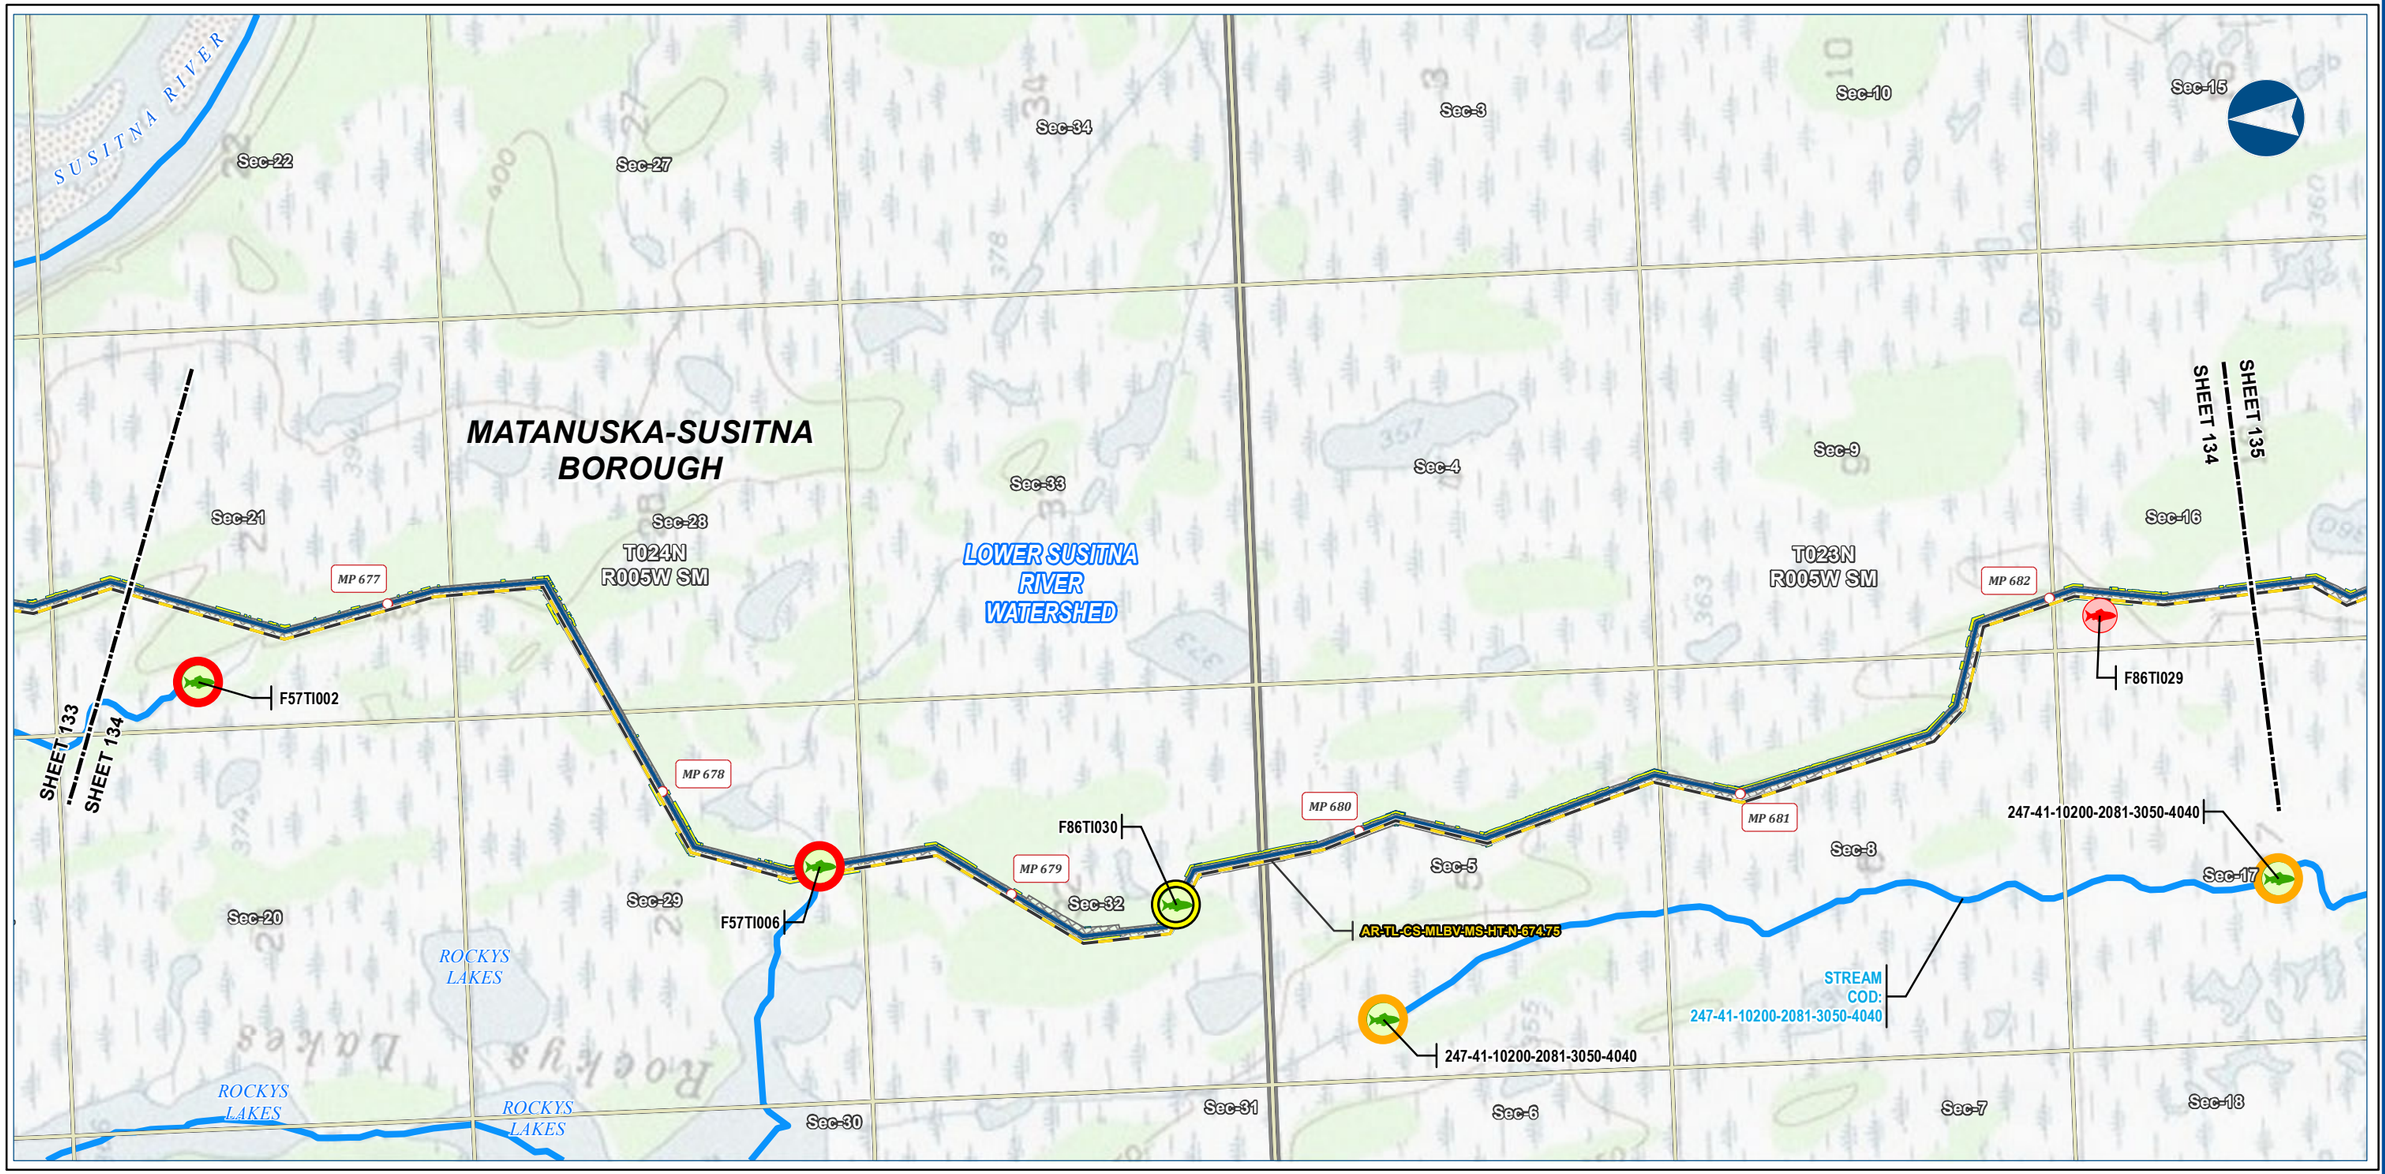



Alaska LNG Project

Legend

PIPELINE
- Alaska LNG Rev C2 Route
- Access Road - Gravel
- Permanent ROW
- Construction ROW
- ATWS

EXISTING FEATURES
- Existing Roads
- Section
- Township
- Watershed Boundary

Fish Survey Location
- Anadromous Species Observed
- Anadromous and Resident Species Observed
- Unknown Species Observed
- Species Not Observed
- Anadromous Stream Extent

ALASKA LNG PROJECT
Fisheries
Mainline Rev C2 Route

BOROUGH:	MATANUSKA-SUSITNA	***DRAWN BY:***	AGDC
STATE:	ALASKA	***CHECKED BY:***	

REV. NO.:	***REVISION***	***DATE***
A	ISSUED FOR REVIEW	2017-03-22

PRELIMINARY


1:24,000 — 0 — ¼ — ½ Miles

DATE: 2017-03-22	***PROJECTION:***	NAD83 NSRS2007 ALASKAZONE4 FTUS 54392	
DWG: RR3_APPENDIX_A1_MAINLINE_TOPO_REV_C2_CL		***SHEET:***	134

DISCLAIMER

The information contained herein is for informational or planning purposes only, It does not nor should it be deemed to be an offer, request or proposals for rights or occupation of any kind. The Alaska LNG Project Participants and their respective officers, employees and agents, make no warranty, implied or otherwise, nor accept any liability, as to the accuracy or completeness of the information contained in these documents, drawings or electronic files. Do not remove or delete this note from document, drawing or electronic file.

X:\AKLNG\Resource Reports\RR03\Appendix A\MAINLINE\RR3_APPENDIX_A1_MAINLINE_TOPO_REV_C2_CL.mxd

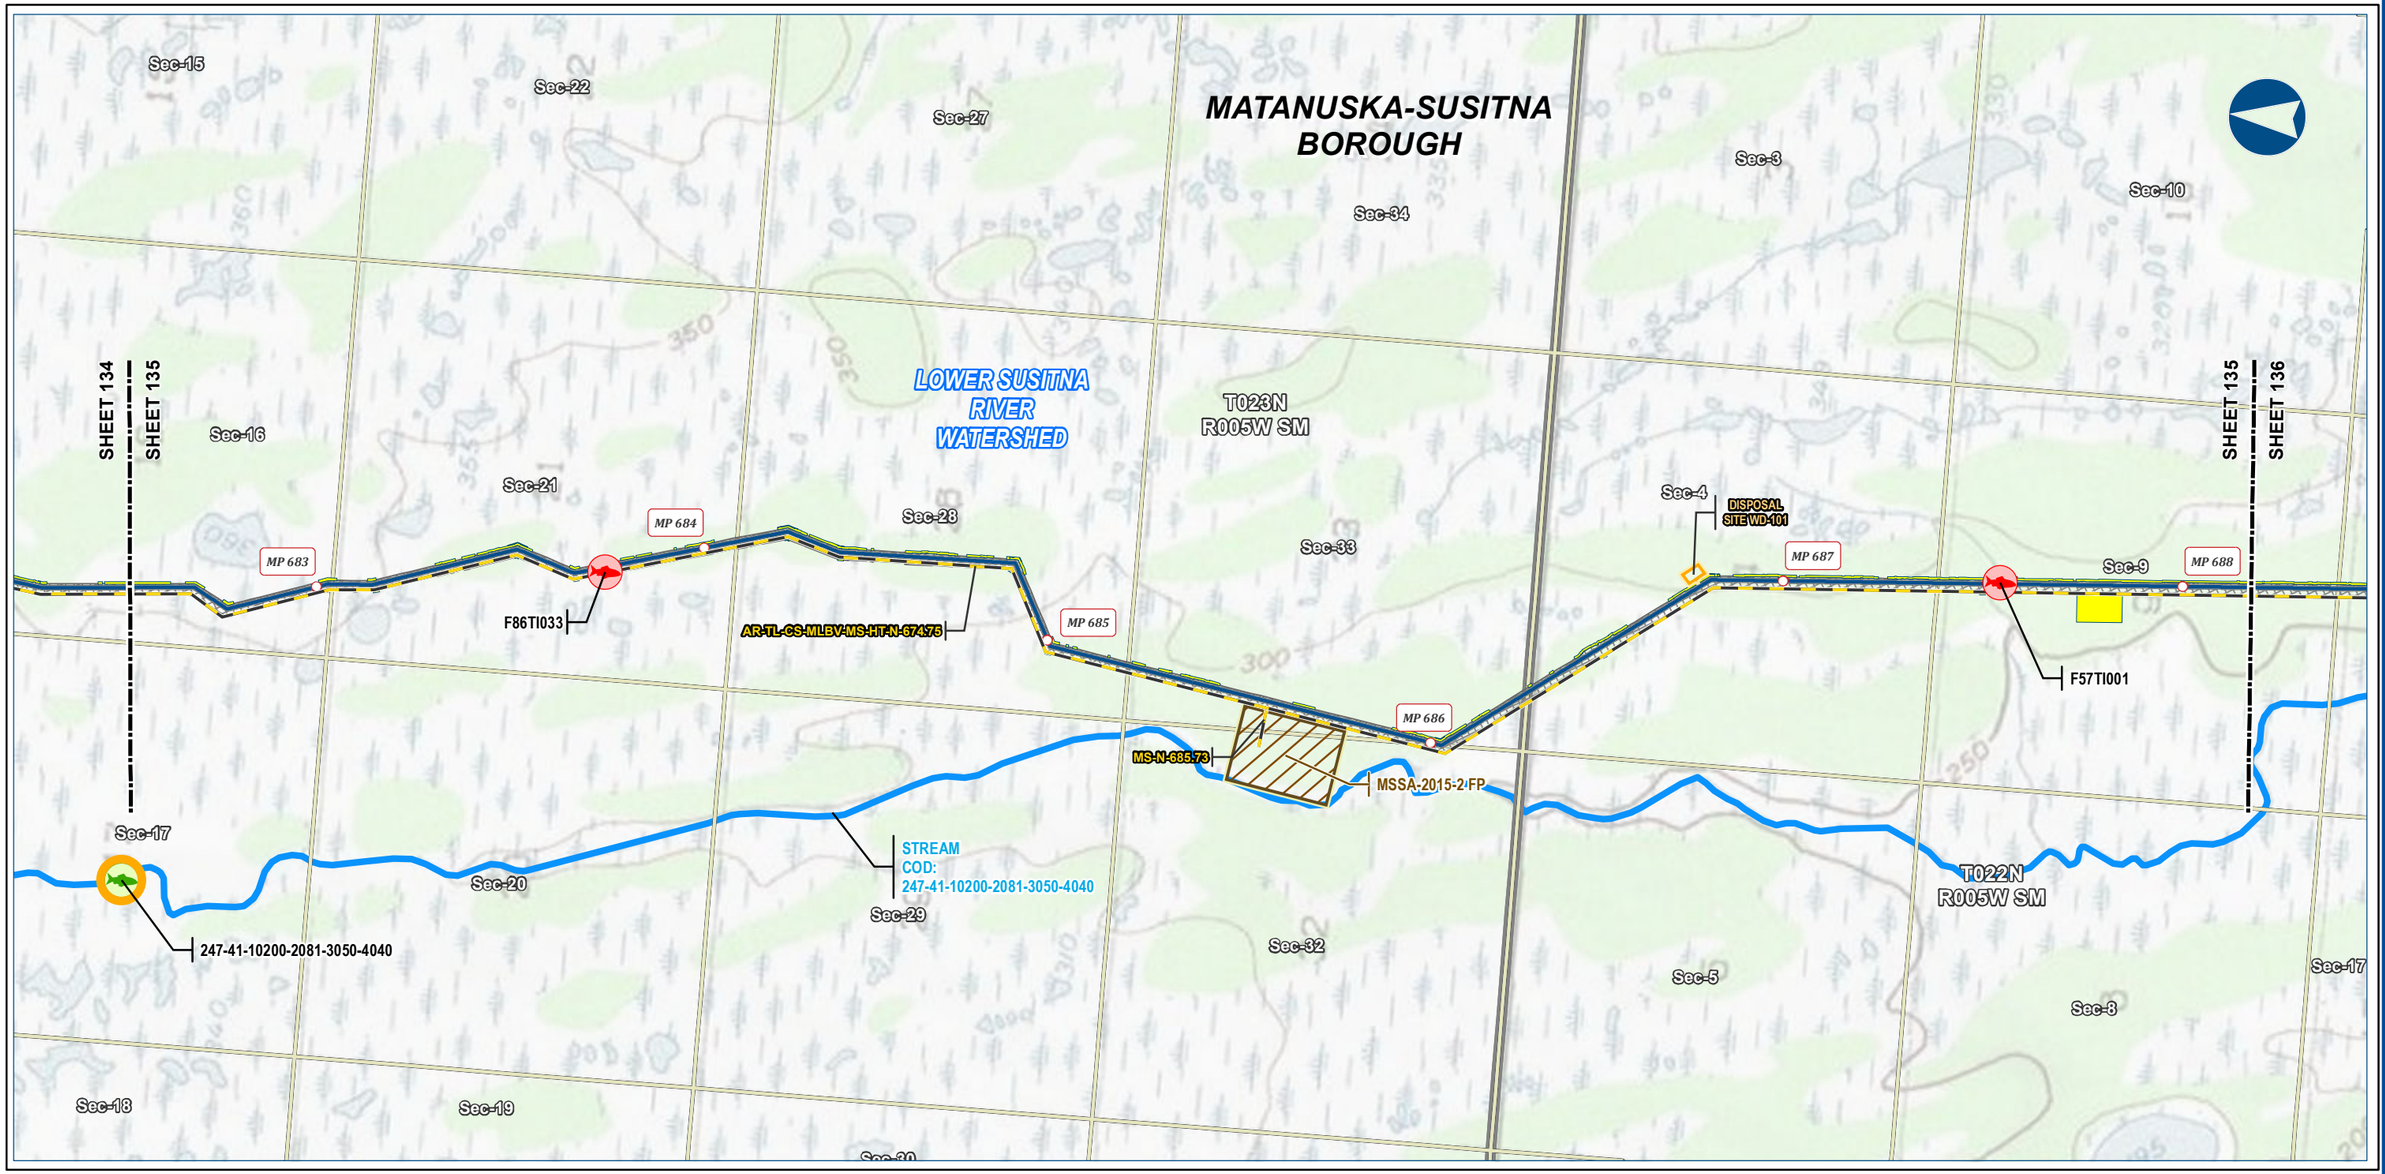



Alaska LNG Project

Legend

PIPELINE
- Alaska LNG Rev C2 Route
- Access Road - Gravel
- Permanent ROW
- Construction ROW
- ATWS
- Disposal Site
- Material Site Study Area (MSSA)

EXISTING FEATURES
- Existing Roads
- Section
- Township
- Watershed Boundary

Fish Survey Location
- Anadromous Species Observed
- Species Not Observed
- Anadromous Stream Extent

ALASKA LNG PROJECT
Fisheries
Mainline Rev C2 Route

BOROUGH:	MATANUSKA-SUSITNA	***DRAWN BY:***	AGDC
STATE:	ALASKA	***CHECKED BY:***	

REV. NO.:	***REVISION***	***DATE***
A	ISSUED FOR REVIEW	2017-03-22

PRELIMINARY

1:24,000 — 0 — ¼ — ½ Miles

DATE: 2017-03-22	***PROJECTION:***	NAD83 NSRS2007 ALASKAZONE4 FTUS 54392	
DWG: RR3_APPENDIX_A1_MAINLINE_TOPO_REV_C2_CL		***SHEET:***	135

DISCLAIMER

The information contained herein is for informational or planning purposes only, It does not nor should it be deemed to be an offer, request or proposals for rights or occupation of any kind. The Alaska LNG Project Participants and their respective officers, employees and agents, make no warranty, implied or otherwise, nor accept any liability, as to the accuracy or completeness of the information contained in these documents, drawings or electronic files. Do not remove or delete this note from document, drawing or electronic file.

X:\AKLNG\Resource Reports\RR03\Appendix A\MAINLINE\RR3_APPENDIX_A1_MAINLINE_TOPO_REV_C2_CL.mxd

Sec-10 Sec-15 Sec-22 Sec-27 Sec-34 Sec-3 Sec-10

T022N R005W SM

T021N R005W SM

LOWER SUSITNA RIVER WATERSHED

MATANUSKA-SUSITNA BOROUGH

SHEET 135 SHEET 136 SHEET 136 SHEET 137

MP 688 MP 689 MP 690 MP 691 MP 692 MP 693

F86TI034

Sec-9 Sec-16 Sec-21 Sec-28 Sec-33 Sec-4 Sec-9

SUSITNA CAMP

SUSITNA PSY

STREAM COD: 247-41-10200-2081-3050-4040

STREAM COD: 247-41-10200-2081-3050

AR-[illegible]-MS-HT-N-674.75

MSSA-2015-3 FP

AR-CAMP-PSY-N-693.72

TRAPPER CREEK

TRAPPER LAKE

Sec-8 Sec-17 Sec-20 Sec-29 Sec-32 Sec-5 Sec-8

247-41-10200-2081-3050-4040

247-41-10200-2081-3050-0050



Alaska LNG Project

Legend

PIPELINE
- Alaska LNG Rev C2 Route
- Access Road - Gravel

- Permanent ROW
- Construction ROW
- ATWS
- Off ROW Camp
- Pipe Storage Yard (PSY)
- Material Site Study Area (MSSA)

EXISTING FEATURES
- Existing Roads
- Off Road Trails
- Section
- Township

- Watershed Boundary

Fish Survey Location
- Anadromous Species Observed
- Species Not Observed
- Anadromous Stream Extent

ALASKA LNG PROJECT
Fisheries
Mainline Rev C2 Route

BOROUGH:	MATANUSKA-SUSITNA	**DRAWN BY:**	AGDC
STATE:	ALASKA	**CHECKED BY:**	

REV. NO.:	**REVISION**	**DATE**
A	ISSUED FOR REVIEW	2017-03-22

PRELIMINARY

1:24,000 0 ¼ ½ Miles

DATE: 2017-03-22 **PROJECTION:** NAD83 NSRS2007 ALASKAZONE4 FTUS 54392

DISCLAIMER

The information contained herein is for informational or planning purposes only, It does not nor should it be deemed to be an offer, request or proposals for rights or occupation of any kind. The Alaska LNG Project Participants and their respective officers, employees and agents, make no warranty, implied or otherwise, nor accept any liability, as to the accuracy or completeness of the information contained in these documents, drawings or electronic files. Do not remove or delete this note from document, drawing or electronic file.

DWG: RR3_APPENDIX_A1_MAINLINE_TOPO_REV_C2_CL **SHEET:** 136

X:\AKLNG\Resource Reports\RR03\Appendix A\MAINLINE\RR3_APPENDIX_A1_MAINLINE_TOPO_REV_C2_CL.mxd

FISHERIES - MAINLINE REV C2 ROUTE

ALASKA LNG

Sec-22
Sec-28
Sec-33
Sec-10
Sec-15
Sec-5
Sec-21
T020N
R005W SM
MP 696
Sec-16
Sec-32
MP 695
MP 697
SHEET 137
SHEET 136
SUSITNA
CAMP
Sec-9
LOWER
SUSITNA RIVER
WATERSHED
Sec-29
MP 698
MS-N-698.7
SHEET 137
SHEET 138
Sec-6
MP 694
T021N
R005W SM
Sec-20
MP 699
AR-CAMP-PSY-N-693.72
MSSA-2015-4 FP
SUSITNA
PSY
Sec-31
Sec-1
AR-TL-CS-MLBV-MS-HT-N-674.75
Sec-4
Sec-17
MATANUSKA-SUSITNA
BOROUGH
MSSA-2015-3 FP
Sec-30
247-41-10200-2081-3050
Sec-8
Sec-19
Sec-36
STREAM
COD:
247-41-10200-2081-3050
Sec-5
Sec-18
TRAPPER CREEK
Sec-25
T021N
R006W SM
Sec-7



Alaska LNG Project

Legend

PIPELINE
- Alaska LNG Rev C2 Route
- Access Road - Gravel
- Permanent ROW
- Construction ROW
- ATWS
- Off ROW Camp
- Pipe Storage Yard (PSY)
- Material Site Study Area (MSSA)

EXISTING FEATURES
- Existing Roads
- Off Road Trails
- Section
- Township
- Watershed Boundary

Fish Survey Location
- Anadromous Species Observed
- Anadromous Stream Extent

ALASKA LNG PROJECT
Fisheries
Mainline Rev C2 Route

BOROUGH:	MATANUSKA-SUSITNA	***DRAWN BY:***	AGDC
STATE:	ALASKA	***CHECKED BY:***	

REV. NO.:	***REVISION***	***DATE***
A	ISSUED FOR REVIEW	2017-03-22

PRELIMINARY

1:24,000 — 0 — ¼ — ½ Miles

DATE: 2017-03-22	***PROJECTION:***	NAD83 NSRS2007 ALASKAZONE4 FTUS 54392	
DWG: RR3_APPENDIX_A1_MAINLINE_TOPO_REV_C2_CL		***SHEET:***	137

DISCLAIMER

The information contained herein is for informational or planning purposes only, It does not nor should it be deemed to be an offer, request or proposals for rights or occupation of any kind. The Alaska LNG Project Participants and their respective officers, employees and agents, make no warranty, implied or otherwise, nor accept any liability, as to the accuracy or completeness of the information contained in these documents, drawings or electronic files. Do not remove or delete this note from document, drawing or electronic file.

X:\AKLNG\Resource Reports\RR03\Appendix A\MAINLINE\RR3_APPENDIX_A1_MAINLINE_TOPO_REV_C2_CL.mxd

FISHERIES - MAINLINE REV C2 ROUTE

ALASKA LNG





Alaska LNG Project

Legend

PIPELINE
- Alaska LNG Rev C2 Route
- Access Road - Gravel
- Mainline Blockvalve
- Helipad
- Permanent ROW
- Construction ROW
- ATWS

EXISTING FEATURES
- Existing Roads
- Off Road Trails
- Conservation Lands
- Section
- Township
- Watershed Boundary

Fish Survey Location
- Anadromous Species Observed
- Anadromous Stream Extent

ALASKA LNG PROJECT
Fisheries
Mainline Rev C2 Route

BOROUGH:	MATANUSKA-SUSITNA	***DRAWN BY:***	AGDC
STATE:	ALASKA	***CHECKED BY:***	

REV. NO.:	***REVISION***	***DATE***
A	ISSUED FOR REVIEW	2017-03-22

PRELIMINARY

1:24,000 — 0 — ¼ — ½ Miles

DATE: 2017-03-22	***PROJECTION:***	NAD83 NSRS2007 ALASKAZONE4 FTUS 54392	
DWG: RR3_APPENDIX_A1_MAINLINE_TOPO_REV_C2_CL	***SHEET:*** 138		

DISCLAIMER

The information contained herein is for informational or planning purposes only, It does not nor should it be deemed to be an offer, request or proposals for rights or occupation of any kind. The Alaska LNG Project Participants and their respective officers, employees and agents, make no warranty, implied or otherwise, nor accept any liability, as to the accuracy or completeness of the information contained in these documents, drawings or electronic files. Do not remove or delete this note from document, drawing or electronic file.

X:\AKLNG\Resource Reports\RR03\Appendix A\MAINLINE\RR3_APPENDIX_A1_MAINLINE_TOPO_REV_C2_CL.mxd

FISHERIES - MAINLINE REV C2 ROUTE

ALASKA LNG





Alaska LNG Project

Legend

PIPELINE
- Alaska LNG Rev C2 Route
- Access Road - Gravel
- Permanent ROW
- Construction ROW
- ATWS

EXISTING FEATURES
- Existing Roads
- Off Road Trails
- Conservation Lands
- Section
- Township
- Watershed Boundary

Fish Survey Location
- Anadromous Species Observed
- Anadromous and Resident Species Observed
- Anadromous, Anadromous or Resident, and Resident Species Observed
- Species Not Observed
- Anadromous Stream Extent

ALASKA LNG PROJECT
Fisheries
Mainline Rev C2 Route

BOROUGH:	MATANUSKA-SUSITNA	***DRAWN BY:***	AGDC
STATE:	ALASKA	***CHECKED BY:***	

REV. NO.:	***REVISION***	***DATE***
A	ISSUED FOR REVIEW	2017-03-22

PRELIMINARY

1:24,000 — 0 — ¼ — ½ Miles

DATE: 2017-03-22	***PROJECTION:***	NAD83 NSRS2007 ALASKAZONE4 FTUS 54392	
DWG: RR3_APPENDIX_A1_MAINLINE_TOPO_REV_C2_CL		***SHEET:***	139

DISCLAIMER

The information contained herein is for informational or planning purposes only, It does not nor should it be deemed to be an offer, request or proposals for rights or occupation of any kind. The Alaska LNG Project Participants and their respective officers, employees and agents, make no warranty, implied or otherwise, nor accept any liability, as to the accuracy or completeness of the information contained in these documents, drawings or electronic files. Do not remove or delete this note from document, drawing or electronic file.

X:\AKLNG\Resource Reports\RR03\Appendix A\MAINLINE\RR3_APPENDIX_A1_MAINLINE_TOPO_REV_C2_CL.mxd

FISHERIES - MAINLINE REV C2 ROUTE

ALASKA LNG





Alaska LNG Project

Legend

PIPELINE
- Alaska LNG Rev C2 Route
- Access Road - Gravel
- Permanent ROW
- Construction ROW
- ATWS
- Material Site Study Area (MSSA)

EXISTING FEATURES
- Existing Roads
- Off Road Trails
- Section
- Township
- Watershed Boundary

Fish Survey Location
- Anadromous Species Observed
- Anadromous or Resident Species Observed
- Species Not Observed
- Anadromous Stream Extent

ALASKA LNG PROJECT
Fisheries
Mainline Rev C2 Route

BOROUGH:	MATANUSKA-SUSITNA	***DRAWN BY:***	AGDC
STATE:	ALASKA	***CHECKED BY:***	

REV. NO.:	***REVISION***	***DATE***
A	ISSUED FOR REVIEW	2017-03-22

PRELIMINARY

1:24,000 — 0 — ¼ — ½ Miles

DATE: 2017-03-22	***PROJECTION:***	NAD83 NSRS2007 ALASKAZONE4 FTUS 54392

DISCLAIMER

The information contained herein is for informational or planning purposes only, It does not nor should it be deemed to be an offer, request or proposals for rights or occupation of any kind. The Alaska LNG Project Participants and their respective officers, employees and agents, make no warranty, implied or otherwise, nor accept any liability, as to the accuracy or completeness of the information contained in these documents, drawings or electronic files. Do not remove or delete this note from document, drawing or electronic file.

DWG:	RR3_APPENDIX_A1_MAINLINE_TOPO_REV_C2_CL	***SHEET:***	140

X:\AKLNG\Resource Reports\RR03\Appendix A\MAINLINE\RR3_APPENDIX_A1_MAINLINE_TOPO_REV_C2_CL.mxd

FISHERIES - MAINLINE REV C2 ROUTE

ALASKA LNG





Alaska LNG Project

Legend

PIPELINE
- Alaska LNG Rev C2 Route
- Access Road - Gravel
- Permanent ROW
- Construction ROW
- ATWS
- Pipe Storage Yard (PSY)
- Disposal Site
- Material Site Study Area (MSSA)

EXISTING FEATURES
- Existing Roads
- Revised Statute 2477 Trail
- Off Road Trails
- Section
- Township
- Watershed Boundary

Fish Survey Location
- Anadromous Species Observed
- Species Not Observed
- Anadromous Stream Extent

ALASKA LNG PROJECT
Fisheries
Mainline Rev C2 Route

BOROUGH:	MATANUSKA-SUSITNA	***DRAWN BY:***	AGDC
STATE:	ALASKA	***CHECKED BY:***	

REV. NO.:	***REVISION***	***DATE***
A	ISSUED FOR REVIEW	2017-03-22

PRELIMINARY

1:24,000 — 0 — ¼ — ½ Miles

DATE: 2017-03-22	***PROJECTION:***	NAD83 NSRS2007 ALASKAZONE4 FTUS 54392	***DWG:*** RR3_APPENDIX_A1_MAINLINE_TOPO_REV_C2_CL — ***SHEET:*** 141


DISCLAIMER

The information contained herein is for informational or planning purposes only, It does not nor should it be deemed to be an offer, request or proposals for rights or occupation of any kind. The Alaska LNG Project Participants and their respective officers, employees and agents, make no warranty, implied or otherwise, nor accept any liability, as to the accuracy or completeness of the information contained in these documents, drawings or electronic files. Do not remove or delete this note from document, drawing or electronic file.

X:\AKLNG\Resource Reports\RR03\Appendix A\MAINLINE\RR3_APPENDIX_A1_MAINLINE_TOPO_REV_C2_CL.mxd

FISHERIES - MAINLINE REV C2 ROUTE

ALASKA LNG

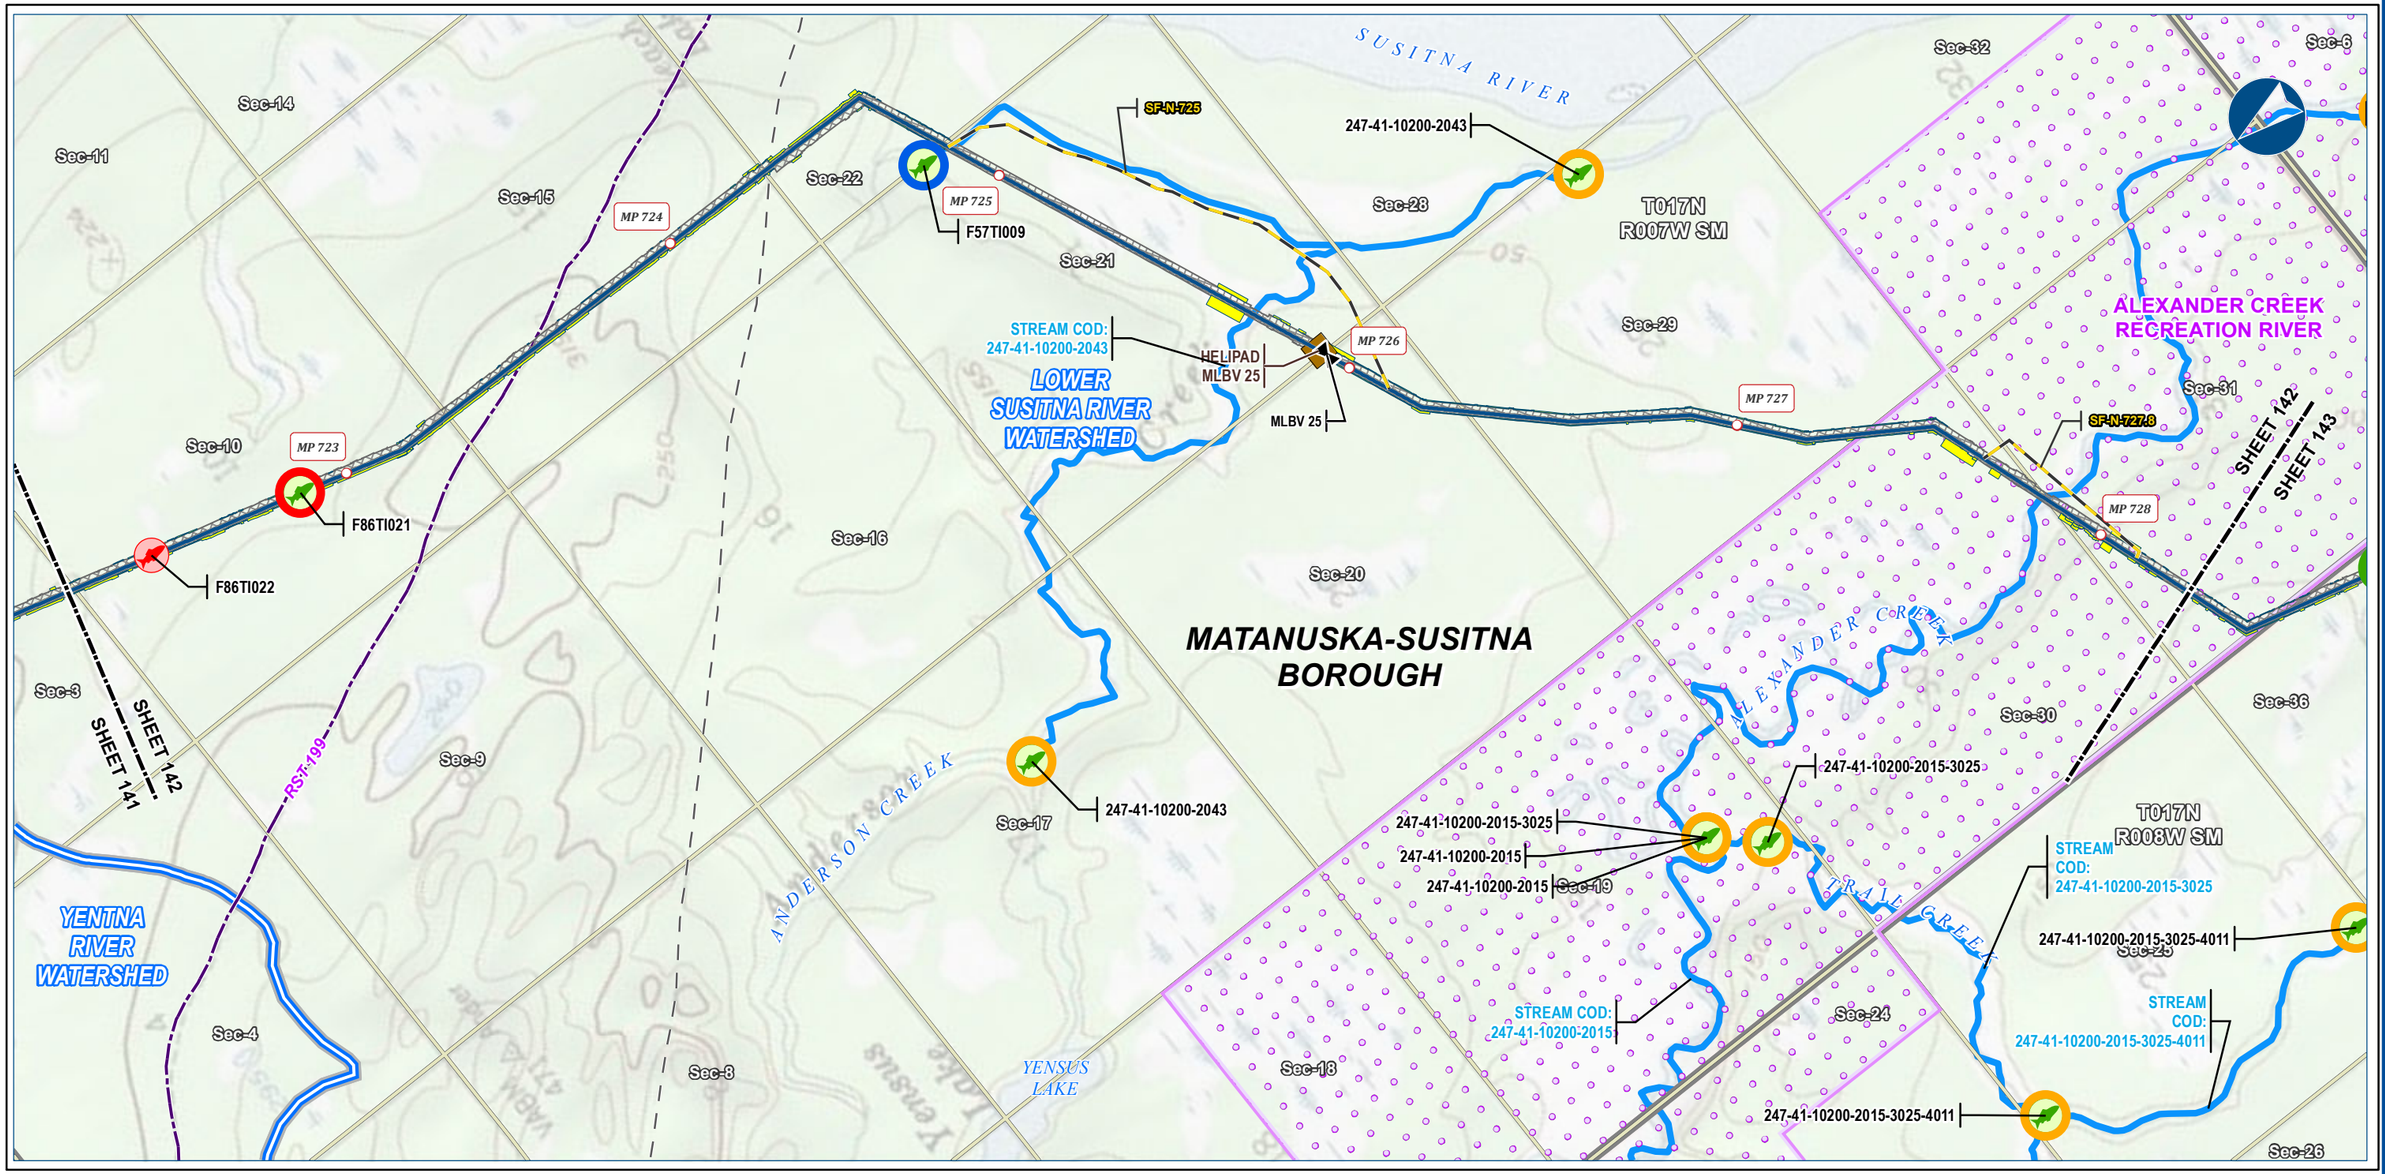



Alaska LNG Project

Legend

PIPELINE
- Alaska LNG Rev C2 Route
- Access Road - Gravel
- Mainline Blockvalve
- Helipad
- Permanent ROW
- Construction ROW
- ATWS

EXISTING FEATURES
- Existing Roads
- Revised Statute 2477 Trail
- Off Road Trails
- Conservation Lands
- Section
- Township
- Watershed Boundary

Fish Survey Location
- Anadromous Species Observed
- Anadromous and Resident Species Observed
- Anadromous, Anadromous or Resident, and Resident Species Observed
- Species Not Observed
- Anadromous Stream Extent

ALASKA LNG PROJECT
Fisheries
Mainline Rev C2 Route

BOROUGH:	MATANUSKA-SUSITNA	**DRAWN BY:**	AGDC
STATE:	ALASKA	**CHECKED BY:**	

REV. NO.:	REVISION	DATE
A	ISSUED FOR REVIEW	2017-03-22

PRELIMINARY

1:24,000 — 0 — ¼ — ½ Miles

DATE: 2017-03-22 | **PROJECTION:** NAD83 NSRS2007 ALASKAZONE4 FTUS 54392

DISCLAIMER

The information contained herein is for informational or planning purposes only, It does not nor should it be deemed to be an offer, request or proposals for rights or occupation of any kind. The Alaska LNG Project Participants and their respective officers, employees and agents, make no warranty, implied or otherwise, nor accept any liability, as to the accuracy or completeness of the information contained in these documents, drawings or electronic files. Do not remove or delete this note from document, drawing or electronic file.

DWG: RR3_APPENDIX_A1_MAINLINE_TOPO_REV_C2_CL | **SHEET:** 142

X:\AKLNG\Resource Reports\RR03\Appendix A\MAINLINE\RR3_APPENDIX_A1_MAINLINE_TOPO_REV_C2_CL.mxd

FISHERIES - MAINLINE REV C2 ROUTE

ALASKA LNG





Alaska LNG Project

Legend

PIPELINE
- Alaska LNG Rev C2 Route
- Access Road - Gravel
- Permanent ROW
- Construction ROW
- ATWS
- Disposal Site
- Material Site Study Area (MSSA)

EXISTING FEATURES
- Existing Roads
- Off Road Trails
- Conservation Lands
- Section
- Township
- Watershed Boundary

Fish Survey Location
- Anadromous Species Observed
- Anadromous and Anadromous or Resident Species Observed
- Anadromous Stream Extent

ALASKA LNG PROJECT
Fisheries
Mainline Rev C2 Route

BOROUGH:	MATANUSKA-SUSITNA	***DRAWN BY:***	AGDC
STATE:	ALASKA	***CHECKED BY:***	

REV. NO.:	***REVISION***	***DATE***
A	ISSUED FOR REVIEW	2017-03-22

PRELIMINARY

1:24,000 — 0 — ¼ — ½ Miles

DATE: 2017-03-22	***PROJECTION:***	NAD83 NSRS2007 ALASKAZONE4 FTUS 54392	
DWG: RR3_APPENDIX_A1_MAINLINE_TOPO_REV_C2_CL		***SHEET:***	143

DISCLAIMER

The information contained herein is for informational or planning purposes only, It does not nor should it be deemed to be an offer, request or proposals for rights or occupation of any kind. The Alaska LNG Project Participants and their respective officers, employees and agents, make no warranty, implied or otherwise, nor accept any liability, as to the accuracy or completeness of the information contained in these documents, drawings or electronic files. Do not remove or delete this note from document, drawing or electronic file.

X:\AKLNG\Resource Reports\RR03\Appendix A\MAINLINE\RR3_APPENDIX_A1_MAINLINE_TOPO_REV_C2_CL.mxd

FISHERIES - MAINLINE REV C2 ROUTE

ALASKA LNG

STREAM COD: 247-41-10200-2015-3017
STREAM COD: 247-30-10010
247-30-10010
MSSA-2015-11 FP
ALT-MS-735.08
F57TI011
F57TI012
F86TI035
F86TI027
F86TI026
F86TI015
F86TI024
F86TI025
F86TI016
F86TI014
MP 734
MP 735
MP 736
MP 737
MP 738
MP 739
SHEET 143
SHEET 144
SHEET 145
Sec-2
Sec-3
Sec-4
Sec-5
Sec-6
Sec-7
Sec-8
Sec-9
Sec-10
Sec-16
Sec-17
Sec-18
Sec-22
Sec-23
Sec-25
Sec-26
Sec-27
Sec-28
Sec-32
Sec-33
Sec-34
Sec-35
Sec-36
T015N R008W SM
T016N R008W SM
SUSITNA FLATS STATE GAME REFUGE
LOWER SUSITNA RIVER WATERSHED
MATANUSKA-SUSITNA BOROUGH
GRANITE CREEK



Alaska LNG Project

Legend

PIPELINE
- Alaska LNG Rev C2 Route
- Access Road - Gravel
- Permanent ROW
- Construction ROW
- ATWS
- Material Site Study Area (MSSA)

EXISTING FEATURES
- Existing Roads
- Conservation Lands
- Section
- Township
- Watershed Boundary

Fish Survey Location
- Anadromous Species Observed
- Anadromous and Anadromous or Resident Species Observed
- Anadromous or Resident Species Observed
- Anadromous or Resident and Resident Species Observed
- Unknown Species Observed
- Species Not Observed
- Anadromous Stream Extent

ALASKA LNG PROJECT
Fisheries
Mainline Rev C2 Route

BOROUGH:	MATANUSKA-SUSITNA	***DRAWN BY:***	AGDC
STATE:	ALASKA	***CHECKED BY:***	

REV. NO.:	***REVISION***	***DATE***
A	ISSUED FOR REVIEW	2017-03-22

PRELIMINARY


1:24,000 — 0 — ¼ — ½ Miles

DATE: 2017-03-22	***PROJECTION:***	NAD83 NSRS2007 ALASKAZONE4 FTUS 54392	
DWG: RR3_APPENDIX_A1_MAINLINE_TOPO_REV_C2_CL		***SHEET:***	144

DISCLAIMER

The information contained herein is for informational or planning purposes only, It does not nor should it be deemed to be an offer, request or proposals for rights or occupation of any kind. The Alaska LNG Project Participants and their respective officers, employees and agents, make no warranty, implied or otherwise, nor accept any liability, as to the accuracy or completeness of the information contained in these documents, drawings or electronic files. Do not remove or delete this note from document, drawing or electronic file.

X:\AKLNG\Resource Reports\RR03\Appendix A\MAINLINE\RR3_APPENDIX_A1_MAINLINE_TOPO_REV_C2_CL.mxd

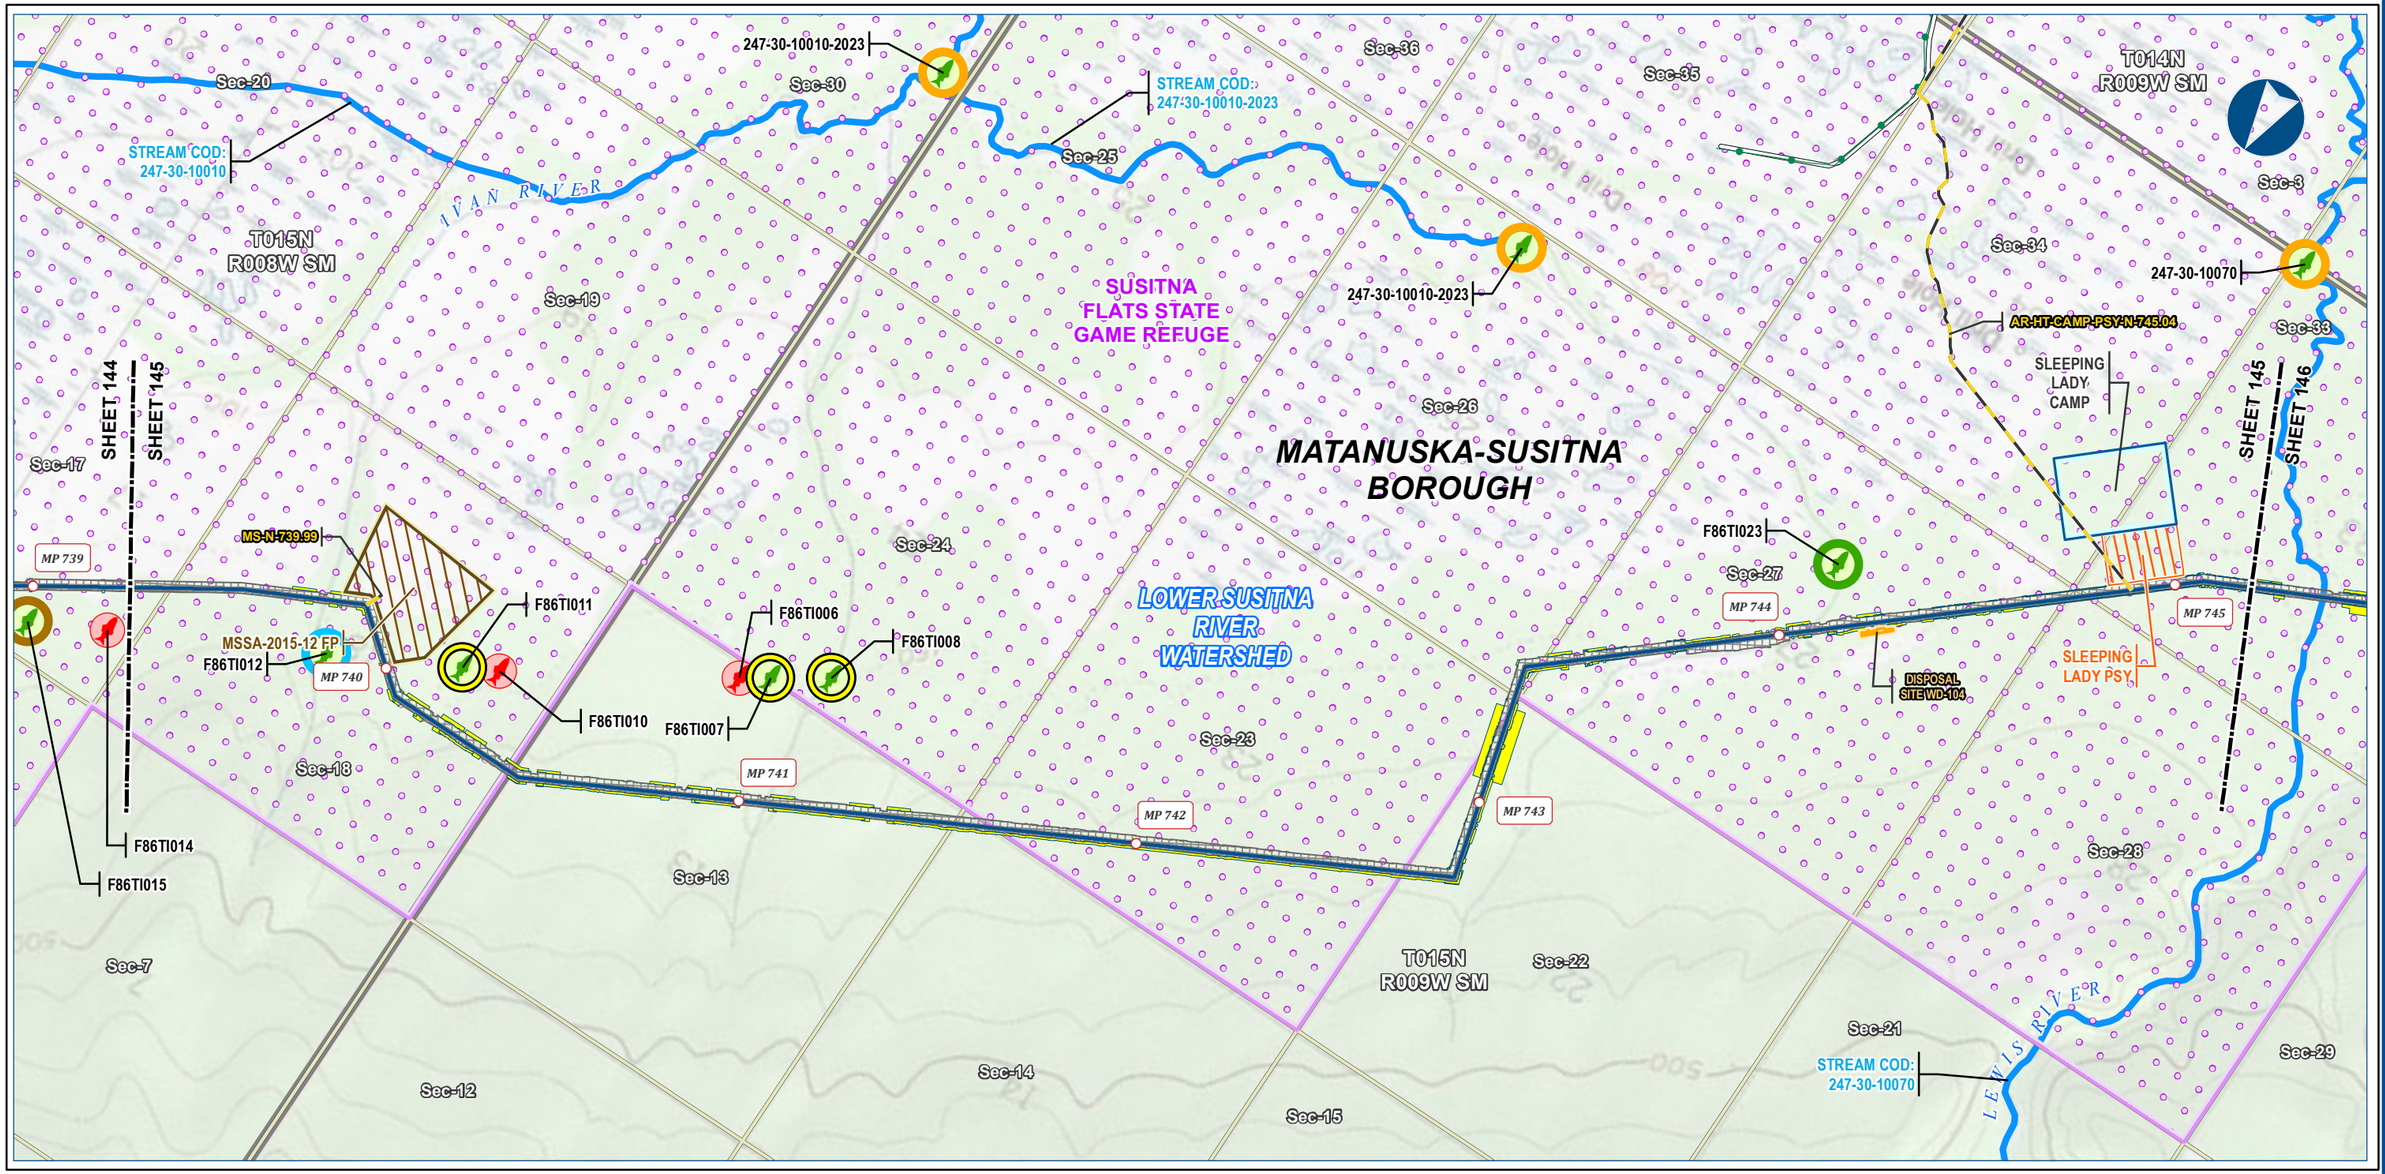



Alaska LNG Project

Legend

PIPELINE
- Alaska LNG Rev C2 Route
- Access Road - Gravel
- Permanent ROW
- Construction ROW
- ATWS
- Off ROW Camp
- Pipe Storage Yard (PSY)
- Disposal Site
- Material Site Study Area (MSSA)

EXISTING FEATURES
- Existing Roads
- Existing Pipeline
- Conservation Lands
- Section
- Township
- Watershed Boundary

Fish Survey Location
- Anadromous Species Observed
- Anadromous and Anadromous or Resident Species Observed
- Anadromous or Resident and Resident Species Observed
- Resident Species Observed
- Unknown Species Observed
- Species Not Observed
- Anadromous Stream Extent

ALASKA LNG PROJECT

Fisheries

Mainline Rev C2 Route

BOROUGH:	MATANUSKA-SUSITNA	***DRAWN BY:***	AGDC
STATE:	ALASKA	***CHECKED BY:***	

REV. NO.:	***REVISION***	***DATE***
A	ISSUED FOR REVIEW	2017-03-22

PRELIMINARY

1:24,000 — 0 — ¼ — ½ Miles

DATE: 2017-03-22	***PROJECTION:***	NAD83 NSRS2007 ALASKAZONE4 FTUS 54392	
DWG: RR3_APPENDIX_A1_MAINLINE_TOPO_REV_C2_CL		***SHEET:***	145

DISCLAIMER

The information contained herein is for informational or planning purposes only, It does not nor should it be deemed to be an offer, request or proposals for rights or occupation of any kind. The Alaska LNG Project Participants and their respective officers, employees and agents, make no warranty, implied or otherwise, nor accept any liability, as to the accuracy or completeness of the information contained in these documents, drawings or electronic files. Do not remove or delete this note from document, drawing or electronic file.

X:\AKLNG\Resource Reports\RR03\Appendix A\MAINLINE\RR3_APPENDIX_A1_MAINLINE_TOPO_REV_C2_CL.mxd

FISHERIES - MAINLINE REV C2 ROUTE

ALASKA LNG





Alaska LNG Project

Legend

PIPELINE
- Alaska LNG Rev C2 Route
- Access Road - Gravel
- Mainline Blockvalve
- Permanent ROW
- Construction ROW
- ATWS
- Compressor Station
- Camp
- Off ROW Camp
- Pipe Storage Yard (PSY)
- Disposal Site
- Material Site Study Area (MSSA)

EXISTING FEATURES
- Existing Roads
- Existing Pipeline
- Conservation Lands
- Section
- Township
- Watershed Boundary

Fish Survey Location
- Anadromous Species Observed
- Anadromous and Anadromous or Resident Species Observed
- Anadromous or Resident Species Observed
- Anadromous Stream Extent

ALASKA LNG PROJECT
Fisheries
Mainline Rev C2 Route

BOROUGH:	MATANUSKA-SUSITNA	***DRAWN BY:***	AGDC
STATE:	ALASKA	***CHECKED BY:***	

REV. NO.:	***REVISION***	***DATE***
A	ISSUED FOR REVIEW	2017-03-22

PRELIMINARY

1:24,000 — 0 — ¼ — ½ Miles

DATE: 2017-03-22	***PROJECTION:***	NAD83 NSRS2007 ALASKAZONE4 FTUS 54392	
DWG:	RR3_APPENDIX_A1_MAINLINE_TOPO_REV_C2_CL	***SHEET:***	146

DISCLAIMER

The information contained herein is for informational or planning purposes only, It does not nor should it be deemed to be an offer, request or proposals for rights or occupation of any kind. The Alaska LNG Project Participants and their respective officers, employees and agents, make no warranty, implied or otherwise, nor accept any liability, as to the accuracy or completeness of the information contained in these documents, drawings or electronic files. Do not remove or delete this note from document, drawing or electronic file.

X:\AKLNG\Resource Reports\RR03\Appendix A\MAINLINE\RR3_APPENDIX_A1_MAINLINE_TOPO_REV_C2_CL.mxd

FISHERIES - MAINLINE REV C2 ROUTE

ALASKA LNG





Alaska LNG Project

Legend

PIPELINE
- Alaska LNG Rev C2 Route
- Access Road - Gravel
- Permanent ROW
- Construction ROW
- ATWS
- Disposal Site
- Material Site Study Area (MSSA)

EXISTING FEATURES
- Existing Roads
- Revised Statute 2477 Trail
- Off Road Trails
- Borough / Census Area
- Conservation Lands
- Section
- Township
- Watershed Boundary

Fish Survey Location
- Anadromous Species Observed
- Anadromous and Anadromous or Resident Species Observed
- Anadromous Stream Extent

ALASKA LNG PROJECT
Fisheries
Mainline Rev C2 Route

BOROUGH:	MATANUSKA-SUSITNA	***DRAWN BY:***	AGDC
STATE:	ALASKA	***CHECKED BY:***	

REV. NO.:	***REVISION***	***DATE***
A	ISSUED FOR REVIEW	2017-03-22

PRELIMINARY

1:24,000 — 0 — ¼ — ½ Miles

DATE: 2017-03-22	***PROJECTION:***	NAD83 NSRS2007 ALASKAZONE4 FTUS 54392	
DWG: RR3_APPENDIX_A1_MAINLINE_TOPO_REV_C2_CL		***SHEET:***	147

DISCLAIMER

The information contained herein is for informational or planning purposes only, It does not nor should it be deemed to be an offer, request or proposals for rights or occupation of any kind. The Alaska LNG Project Participants and their respective officers, employees and agents, make no warranty, implied or otherwise, nor accept any liability, as to the accuracy or completeness of the information contained in these documents, drawings or electronic files. Do not remove or delete this note from document, drawing or electronic file.

X:\AKLNG\Resource Reports\RR03\Appendix A\MAINLINE\RR3_APPENDIX_A1_MAINLINE_TOPO_REV_C2_CL.mxd

Sec-9
Sec-16
Sec-21
Sec-32
Sec-4
Sec-29
Sec-6
KENAI PENINSULA BOROUGH
Sec-20
T013N R010W SM
Sec-17
SHEET 147
SHEET 148
Sec-8
Sec-5
REDOUBT-TRADING BAYS WATERSHED
Sec-31
SHEET 148
SHEET 149
Sec-30
Sec-19
MP 756
MP 761
MS-N-760.13
MP 760
MP 759
Sec-18
MP 757
MP 758
DISPOSAL SITE WD-108
MSSA-2015-15 FP
5894
AR-N-756.29
Sec-7
STREAM COD: 247-30-10090
247-30-10090-2040
BELUGA RIVER
Sec-6
T013N R011W SM
Sec-36
Sec-25
AR-I-749.39
STREAM COD: 247-30-10090-2040
247-30-10090-2040
Sec-24
Sec-12
Sec-13
247-20-10002
COFFEE CREEK
Sec-1
Sec-35



Alaska LNG Project

Legend

PIPELINE
- Alaska LNG Rev C2 Route
- Access Road - Gravel
- Permanent ROW
- Construction ROW
- ATWS
- Disposal Site
- Material Site Study Area (MSSA)

EXISTING FEATURES
- Existing Roads
- Off Road Trails
- Section
- Township
- Watershed Boundary

Fish Survey Location
- Anadromous Species Observed
- Resident Species Observed
- Anadromous Stream Extent

ALASKA LNG PROJECT
Fisheries
Mainline Rev C2 Route

BOROUGH:	KENAI PENINSULA	**DRAWN BY:**	AGDC
STATE:	ALASKA	**CHECKED BY:**	

REV. NO.:	REVISION	DATE
A	ISSUED FOR REVIEW	2017-03-22

PRELIMINARY

1:24,000 — 0 — ¼ — ½ Miles


DATE: 2017-03-22 | **PROJECTION:** NAD83 NSRS2007 ALASKAZONE4 FTUS 54392

DISCLAIMER

The information contained herein is for informational or planning purposes only, It does not nor should it be deemed to be an offer, request or proposals for rights or occupation of any kind. The Alaska LNG Project Participants and their respective officers, employees and agents, make no warranty, implied or otherwise, nor accept any liability, as to the accuracy or completeness of the information contained in these documents, drawings or electronic files. Do not remove or delete this note from document, drawing or electronic file.

DWG: RR3_APPENDIX_A1_MAINLINE_TOPO_REV_C2_CL | **SHEET:** 148

X:\AKLNG\Resource Reports\RR03\Appendix A\MAINLINE\RR3_APPENDIX_A1_MAINLINE_TOPO_REV_C2_CL.mxd

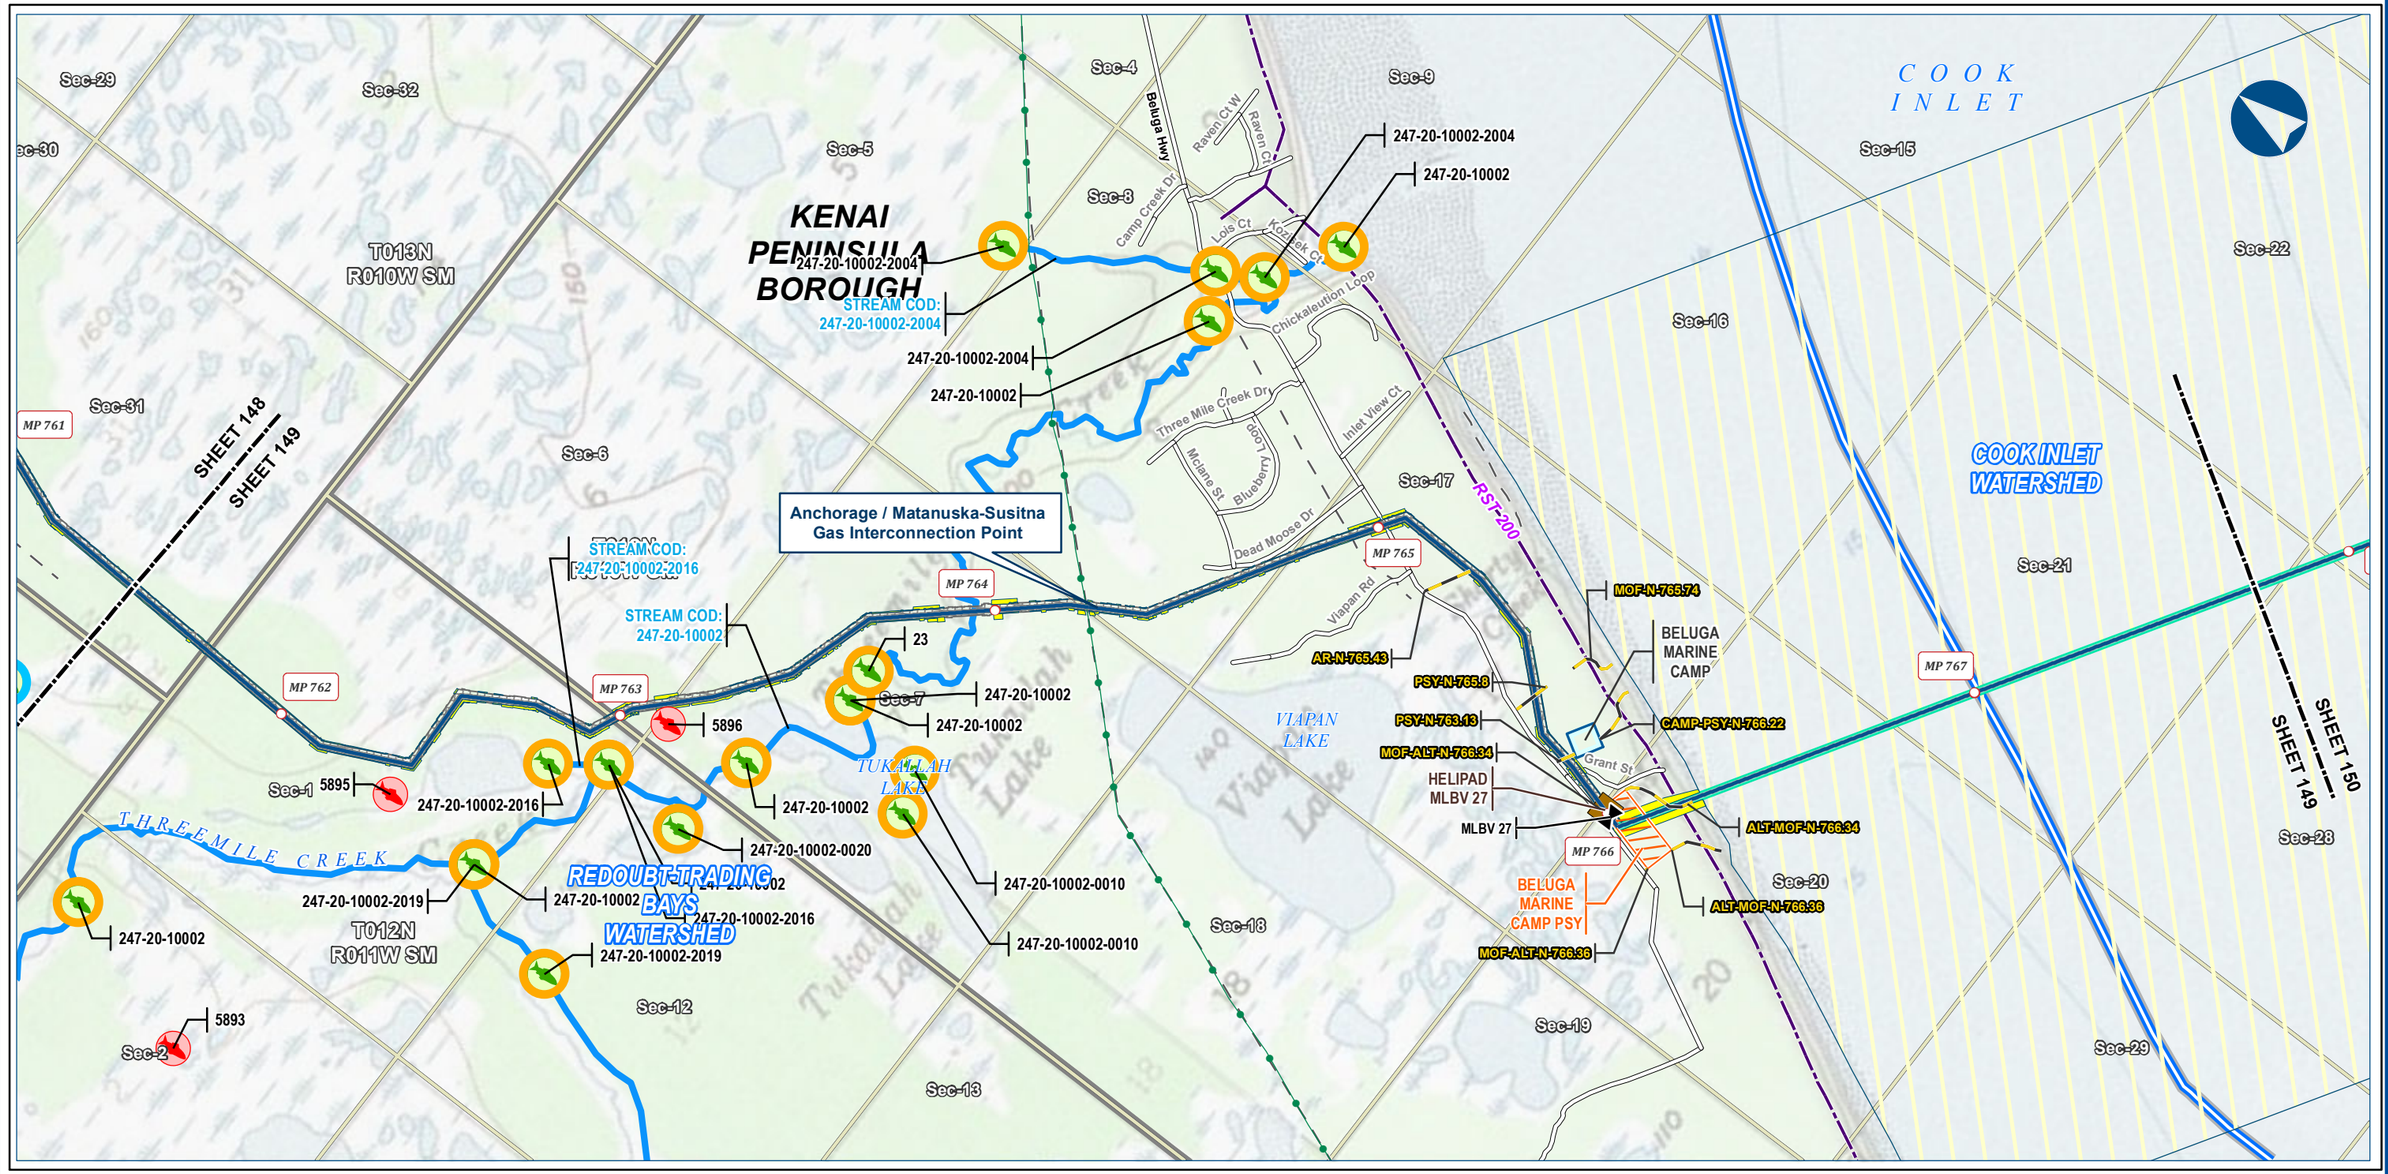



Alaska LNG Project

Legend

PIPELINE
- Alaska LNG Rev C2 Route
- Access Road - Gravel
- Mainline Blockvalve
- Helipad
- Permanent ROW
- Construction ROW
- ATWS
- Lay Barge Anchor Spread Area
- Off ROW Camp
- Pipe Storage Yard (PSY)

EXISTING FEATURES
- Existing Roads
- Revised Statute 2477 Trail
- Off Road Trails
- Existing Pipeline
- Section
- Township
- Watershed Boundary

Fish Survey Location
- Anadromous Species Observed
- Resident Species Observed
- Species Not Observed
- Anadromous Stream Extent

ALASKA LNG PROJECT
Fisheries
Mainline Rev C2 Route

BOROUGH:	KENAI PENINSULA	**DRAWN BY:**	AGDC
STATE:	ALASKA	**CHECKED BY:**	

REV. NO.:	REVISION	DATE
A	ISSUED FOR REVIEW	2017-03-22

PRELIMINARY

1:24,000 — 0 — ¼ — ½ Miles

DATE: 2017-03-22 | **PROJECTION:** NAD83 NSRS2007 ALASKAZONE4 FTUS 54392

DWG: RR3_APPENDIX_A1_MAINLINE_TOPO_REV_C2_CL | **SHEET:** 149

DISCLAIMER

The information contained herein is for informational or planning purposes only, It does not nor should it be deemed to be an offer, request or proposals for rights or occupation of any kind. The Alaska LNG Project Participants and their respective officers, employees and agents, make no warranty, implied or otherwise, nor accept any liability, as to the accuracy or completeness of the information contained in these documents, drawings or electronic files. Do not remove or delete this note from document, drawing or electronic file.

X:\AKLNG\Resource Reports\RR03\Appendix A\MAINLINE\RR3_APPENDIX_A1_MAINLINE_TOPO_REV_C2_CL.mxd

FISHERIES - MAINLINE REV C2 ROUTE

ALASKA LNG

Sec-23 Sec-26 Sec-36 Sec-7 T011N R009W SM Sec-1 Sec-18 Sec-22 Sec-35 Sec-12 Sec-27 Sec-2 Sec-13 Sec-21 T012N R010W SM Sec-34 Sec-11 Sec-28 Sec-3 Sec-33 Sec-14 Sec-4 T011N R010W SM Sec-10 Sec-23 Sec-29 Sec-15

MP 768 MP 769 MP 770 MP 771 MP 772 MP 773

COOK INLET WATERSHED

REDOUBT-TRADING BAYS WATERSHED

KENAI PENINSULA BOROUGH

C O O K I N L E T

SHEET 149 SHEET 150 SHEET 150 SHEET 151



Alaska LNG Project

Legend

PIPELINE
- Alaska LNG Rev C2 Route

- Permanent ROW
- Construction ROW
- ATWS
- Lay Barge Anchor Spread Area

EXISTING FEATURES
- Existing Roads
- Section
- Township
- Watershed Boundary

ALASKA LNG PROJECT
Fisheries
Mainline Rev C2 Route

BOROUGH:	KENAI PENINSULA	***DRAWN BY:***	AGDC
STATE:	ALASKA	***CHECKED BY:***	

REV. NO.:	***REVISION***	***DATE***
A	ISSUED FOR REVIEW	2017-03-22

PRELIMINARY

1:24,000 0 ¼ ½ Miles


DATE: 2017-03-22 ***PROJECTION:*** NAD83 NSRS2007 ALASKAZONE4 FTUS 54392

DISCLAIMER

The information contained herein is for informational or planning purposes only, It does not nor should it be deemed to be an offer, request or proposals for rights or occupation of any kind. The Alaska LNG Project Participants and their respective officers, employees and agents, make no warranty, implied or otherwise, nor accept any liability, as to the accuracy or completeness of the information contained in these documents, drawings or electronic files. Do not remove or delete this note from document, drawing or electronic file.

DWG: RR3_APPENDIX_A1_MAINLINE_TOPO_REV_C2_CL ***SHEET:*** 150

X:\AKLNG\Resource Reports\RR03\Appendix A\MAINLINE\RR3_APPENDIX_A1_MAINLINE_TOPO_REV_C2_CL.mxd

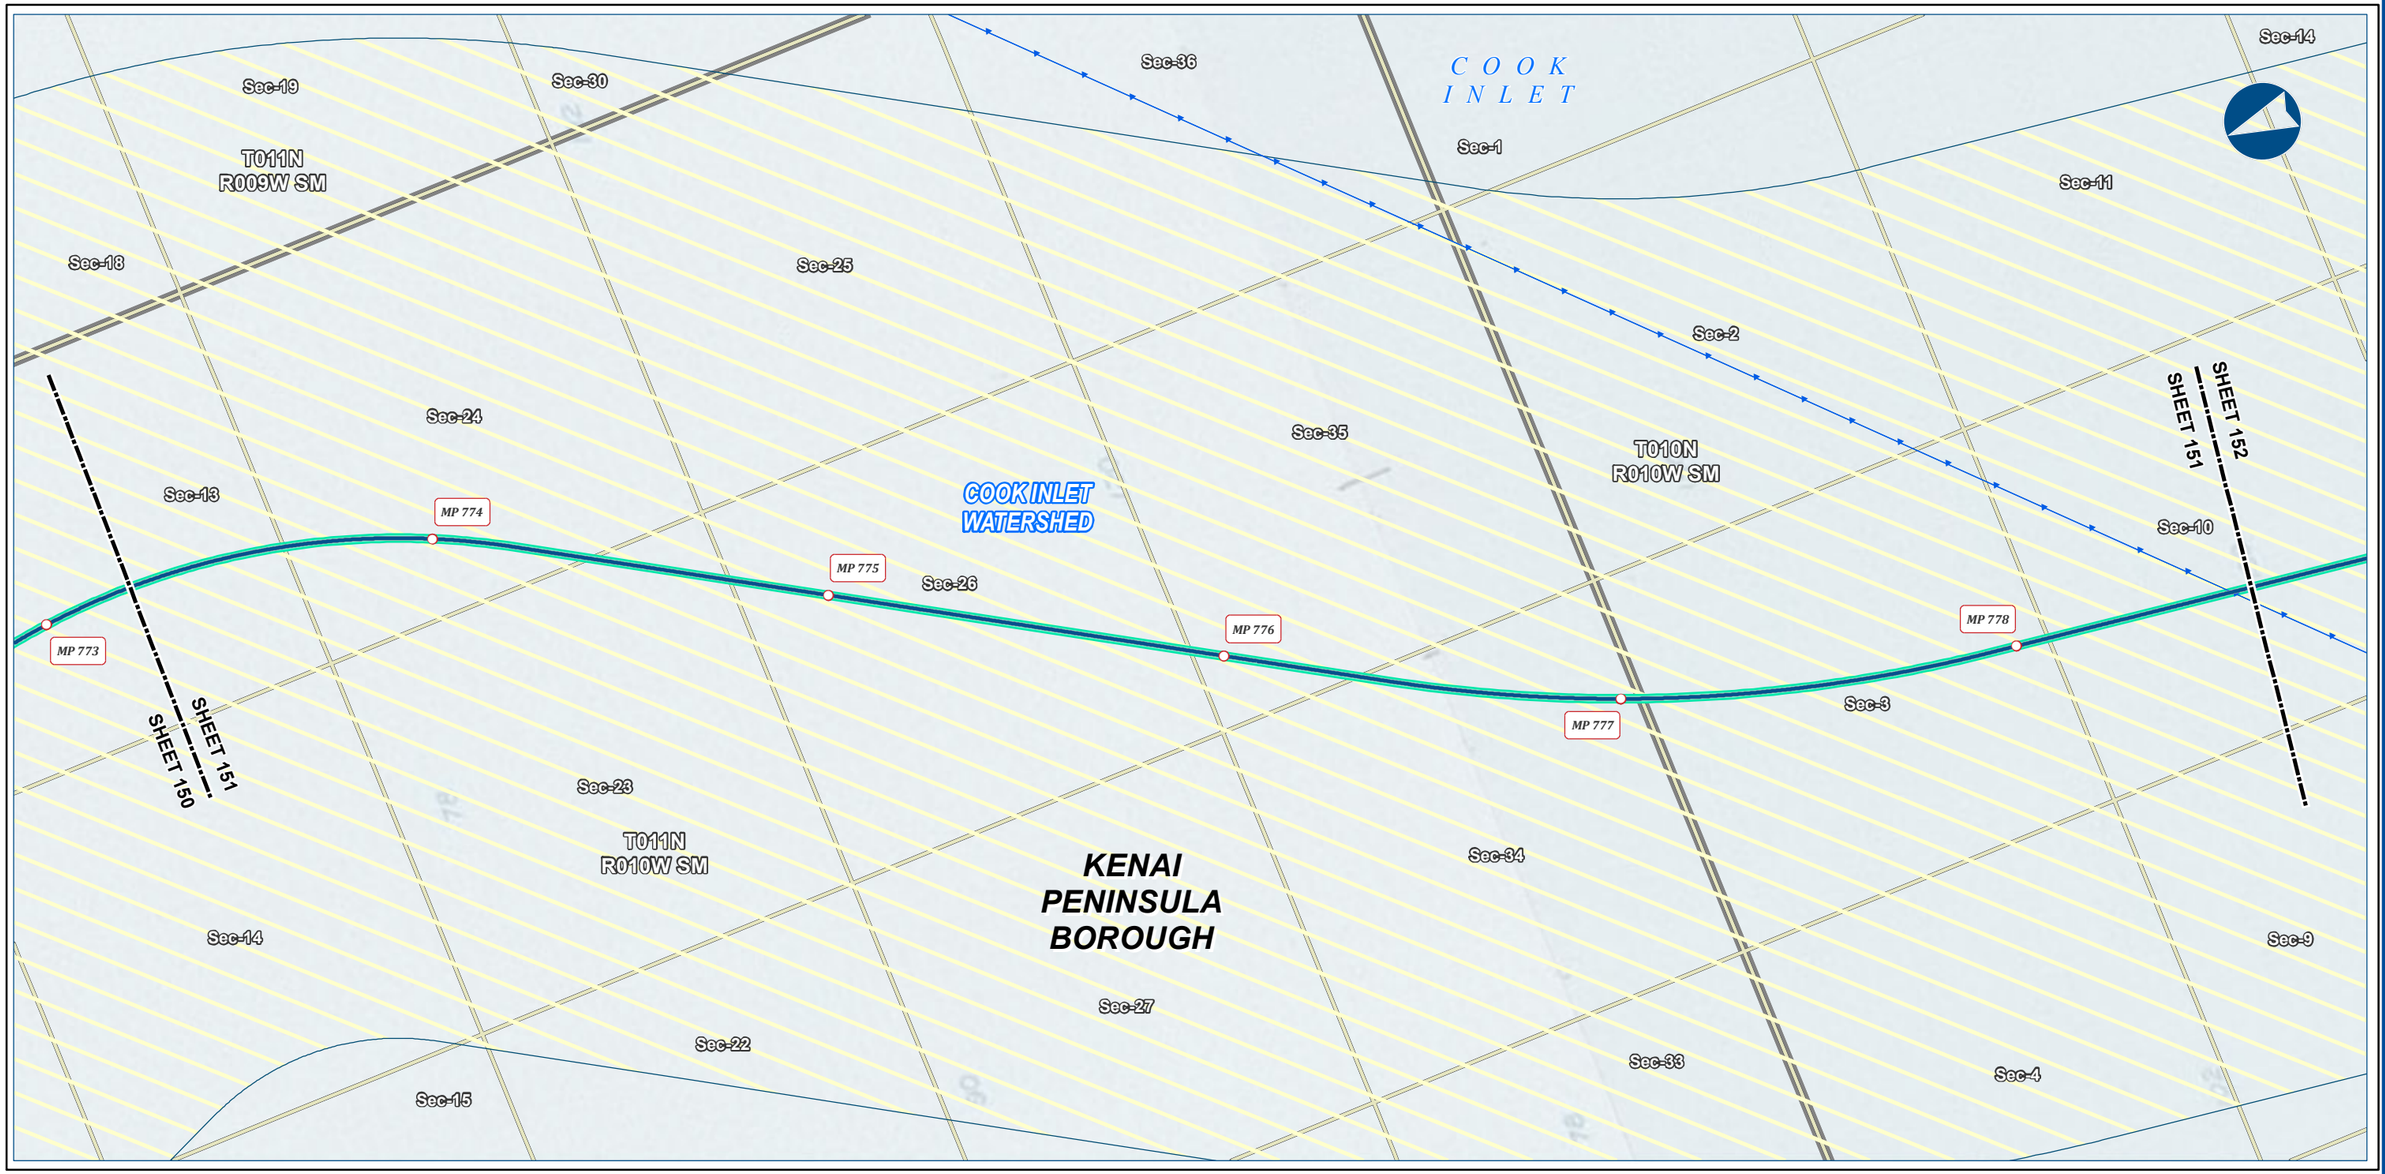



Alaska LNG Project

Legend

PIPELINE
- Alaska LNG Rev C2 Route

- Permanent ROW
- Construction ROW
- ATWS
- Lay Barge Anchor Spread Area

EXISTING FEATURES
- Existing Roads
- Submarine Cable
- Section
- Township
- Watershed Boundary

ALASKA LNG PROJECT
Fisheries
Mainline Rev C2 Route

BOROUGH:	KENAI PENINSULA	***DRAWN BY:***	AGDC
STATE:	ALASKA	***CHECKED BY:***	

REV. NO.:	***REVISION***	***DATE***
A	ISSUED FOR REVIEW	2017-03-22

PRELIMINARY

1:24,000 — 0 — ¼ — ½ Miles

DATE: 2017-03-22	***PROJECTION:***	NAD83 NSRS2007 ALASKAZONE4 FTUS 54392	
DWG: RR3_APPENDIX_A1_MAINLINE_TOPO_REV_C2_CL		***SHEET:***	151

DISCLAIMER

The information contained herein is for informational or planning purposes only, It does not nor should it be deemed to be an offer, request or proposals for rights or occupation of any kind. The Alaska LNG Project Participants and their respective officers, employees and agents, make no warranty, implied or otherwise, nor accept any liability, as to the accuracy or completeness of the information contained in these documents, drawings or electronic files. Do not remove or delete this note from document, drawing or electronic file.

X:\AKLNG\Resource Reports\RR03\Appendix A\MAINLINE\RR3_APPENDIX_A1_MAINLINE_TOPO_REV_C2_CL.mxd

Sec-14
Sec-10
Sec-3
Sec-11
Sec-27
KENAI PENINSULA BOROUGH
T009N R010W SM
Sec-22
COOK INLET WATERSHED
SHEET 151
SHEET 152
Sec-15
MP 781
MP 782
Sec-4
SHEET 152
SHEET 153
Sec-10
MP 780
Sec-33
MP 779
MP 783
MP 784
T010N R010W SM
Sec-28
Sec-21
Sec-16
Sec-5
Sec-9
Sec-32
Sec-29
C O O K
I N L E T
Sec-17
Sec-20
Sec-6
Sec-31



Alaska LNG Project

Legend

PIPELINE
- Alaska LNG Rev C2 Route

- Permanent ROW
- Construction ROW
- ATWS
- Lay Barge Anchor Spread Area

EXISTING FEATURES
- Existing Roads
- Submarine Cable
- Section
- Township
- Watershed Boundary

ALASKA LNG PROJECT
Fisheries
Mainline Rev C2 Route

BOROUGH:	KENAI PENINSULA	***DRAWN BY:***	AGDC
STATE:	ALASKA	***CHECKED BY:***	

REV. NO.:	***REVISION***	***DATE***
A	ISSUED FOR REVIEW	2017-03-22

PRELIMINARY

1:24,000 — 0 — ¼ — ½ Miles

DATE: 2017-03-22	***PROJECTION:***	NAD83 NSRS2007 ALASKAZONE4 FTUS 54392	
DWG: RR3_APPENDIX_A1_MAINLINE_TOPO_REV_C2_CL		***SHEET:***	152

DISCLAIMER

The information contained herein is for informational or planning purposes only, It does not nor should it be deemed to be an offer, request or proposals for rights or occupation of any kind. The Alaska LNG Project Participants and their respective officers, employees and agents, make no warranty, implied or otherwise, nor accept any liability, as to the accuracy or completeness of the information contained in these documents, drawings or electronic files. Do not remove or delete this note from document, drawing or electronic file.

X:\AKLNG\Resource Reports\RR03\Appendix A\MAINLINE\RR3_APPENDIX_A1_MAINLINE_TOPO_REV_C2_CL.mxd

Sec-10
Sec-21
Sec-32
Sec-16
T009N
R010W SM
Sec-29
COOK
INLET
Sec-9
Sec-20
Sec-31
SHEET 152
SHEET 153
COOK INLET
WATERSHED
SHEET 153
SHEET 154
Sec-17
Sec-30
Sec-4
MP 784
MP 785
MP 786
MP 787
MP 788
MP 789
Sec-36
Sec-8
Sec-19
KENAI
PENINSULA
BOROUGH
Sec-5
Sec-18
Sec-25
Sec-35
Sec-24
Sec-13
Sec-7
Sec-6
T009N
R011W SM
Sec-26



Alaska LNG Project

Legend

PIPELINE
- Alaska LNG Rev C2 Route
- Permanent ROW
- Construction ROW
- ATWS
- Lay Barge Anchor Spread Area

EXISTING FEATURES
- Existing Roads
- Submarine Cable
- Section
- Township
- Watershed Boundary

ALASKA LNG PROJECT
Fisheries
Mainline Rev C2 Route

BOROUGH:	KENAI PENINSULA	***DRAWN BY:***	AGDC
STATE:	ALASKA	***CHECKED BY:***	

REV. NO.:	***REVISION***	***DATE***
A	ISSUED FOR REVIEW	2017-03-22

PRELIMINARY


1:24,000 — 0 — ¼ — ½ Miles

DATE: 2017-03-22	***PROJECTION:***	NAD83 NSRS2007 ALASKAZONE4 FTUS 54392	
DWG: RR3_APPENDIX_A1_MAINLINE_TOPO_REV_C2_CL		***SHEET:***	153

DISCLAIMER

The information contained herein is for informational or planning purposes only, It does not nor should it be deemed to be an offer, request or proposals for rights or occupation of any kind. The Alaska LNG Project Participants and their respective officers, employees and agents, make no warranty, implied or otherwise, nor accept any liability, as to the accuracy or completeness of the information contained in these documents, drawings or electronic files. Do not remove or delete this note from document, drawing or electronic file.

X:\AKLNG\Resource Reports\RR03\Appendix A\MAINLINE\RR3_APPENDIX_A1_MAINLINE_TOPO_REV_C2_CL.mxd

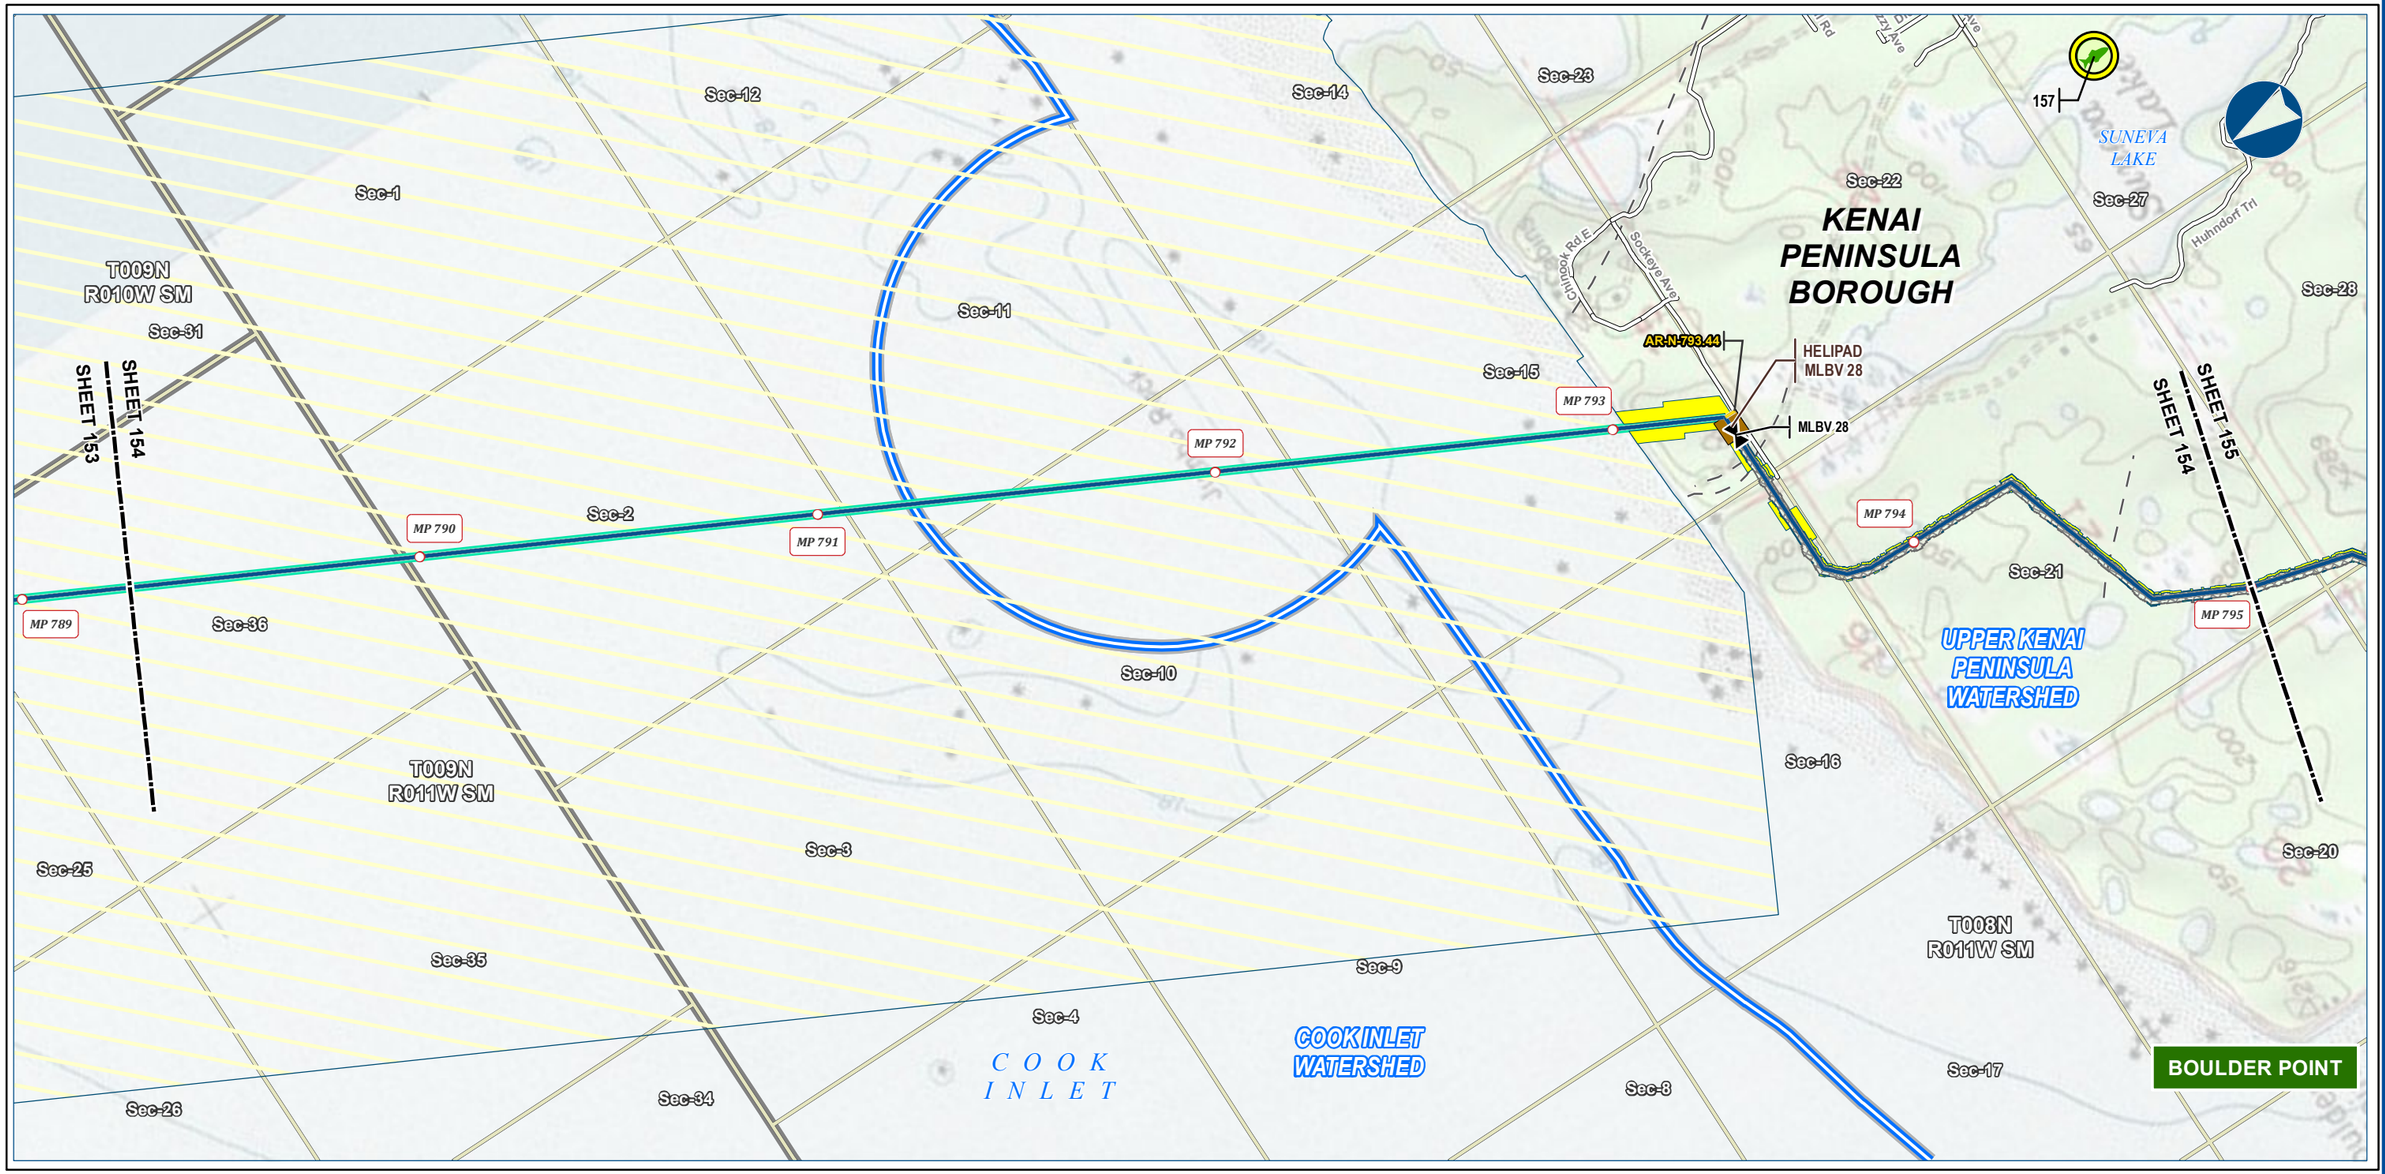



Alaska LNG Project

Legend

PIPELINE
- Alaska LNG Rev C2 Route
- Access Road - Gravel
- Mainline Blockvalve
- Helipad
- Permanent ROW
- Construction ROW
- ATWS
- Lay Barge Anchor Spread Area

EXISTING FEATURES
- Existing Roads
- Off Road Trails
- Section
- Township
- Watershed Boundary

Fish Survey Location
- Unknown Species Observed

ALASKA LNG PROJECT
Fisheries
Mainline Rev C2 Route

BOROUGH:	KENAI PENINSULA	***DRAWN BY:***	AGDC
STATE:	ALASKA	***CHECKED BY:***	

REV. NO.:	***REVISION***	***DATE***
A	ISSUED FOR REVIEW	2017-03-22

PRELIMINARY

1:24,000 — 0 — ¼ — ½ Miles

DATE: 2017-03-22	***PROJECTION:***	NAD83 NSRS2007 ALASKAZONE4 FTUS 54392	
DWG: RR3_APPENDIX_A1_MAINLINE_TOPO_REV_C2_CL		***SHEET:***	154

DISCLAIMER

The information contained herein is for informational or planning purposes only, It does not nor should it be deemed to be an offer, request or proposals for rights or occupation of any kind. The Alaska LNG Project Participants and their respective officers, employees and agents, make no warranty, implied or otherwise, nor accept any liability, as to the accuracy or completeness of the information contained in these documents, drawings or electronic files. Do not remove or delete this note from document, drawing or electronic file.

X:\AKLNG\Resource Reports\RR03\Appendix A\MAINLINE\RR3_APPENDIX_A1_MAINLINE_TOPO_REV_C2_CL.mxd

KENAI PENINSULA BOROUGH

NIKISKI

BOULDER POINT

UPPER KENAI PENINSULA WATERSHED

COOK INLET

COOK INLET WATERSHED

T008N R011W SM

T008N R012W SM

T007N R012W SM

Sec-1, Sec-2, Sec-3, Sec-6, Sec-11, Sec-12, Sec-17, Sec-19, Sec-20, Sec-21, Sec-24, Sec-25, Sec-26, Sec-27, Sec-28, Sec-29, Sec-30, Sec-31, Sec-32, Sec-33, Sec-34, Sec-35, Sec-36

MP 795, MP 796, MP 797, MP 798, MP 799, MP 800, MP 801

F86TI017

HELIPAD MLBV 29

MLBV 29

SHEET 154, SHEET 155, SHEET 156

S-490 Kenai Spur Hwy



Alaska LNG Project

Legend

PIPELINE
- Alaska LNG Rev C2 Route
- Mainline Blockvalve
- Helipad
- Permanent ROW
- Construction ROW
- ATWS

EXISTING FEATURES
- Existing Roads
- Off Road Trails
- Existing Pipeline
- Overhead Powerline
- Submarine Cable
- Alaska DOT Place Names
- Section
- Township
- Watershed Boundary

Fish Survey Location
- Anadromous or Resident Species Observed

ALASKA LNG PROJECT

Fisheries

Mainline Rev C2 Route

BOROUGH:	KENAI PENINSULA	***DRAWN BY:***	AGDC
STATE:	ALASKA	***CHECKED BY:***	

REV. NO.:	***REVISION***	***DATE***
A	ISSUED FOR REVIEW	2017-03-22

PRELIMINARY

1:24,000 — 0 — ¼ — ½ Miles

DATE: 2017-03-22	***PROJECTION:***	NAD83 NSRS2007 ALASKAZONE4 FTUS 54392	
DWG: RR3_APPENDIX_A1_MAINLINE_TOPO_REV_C2_CL		***SHEET:***	155


DISCLAIMER

The information contained herein is for informational or planning purposes only, It does not nor should it be deemed to be an offer, request or proposals for rights or occupation of any kind. The Alaska LNG Project Participants and their respective officers, employees and agents, make no warranty, implied or otherwise, nor accept any liability, as to the accuracy or completeness of the information contained in these documents, drawings or electronic files. Do not remove or delete this note from document, drawing or electronic file.

X:\AKLNG\Resource Reports\RR03\Appendix A\MAINLINE\RR3_APPENDIX_A1_MAINLINE_TOPO_REV_C2_CL.mxd

FISHERIES - MAINLINE REV C2 ROUTE

ALASKA LNG

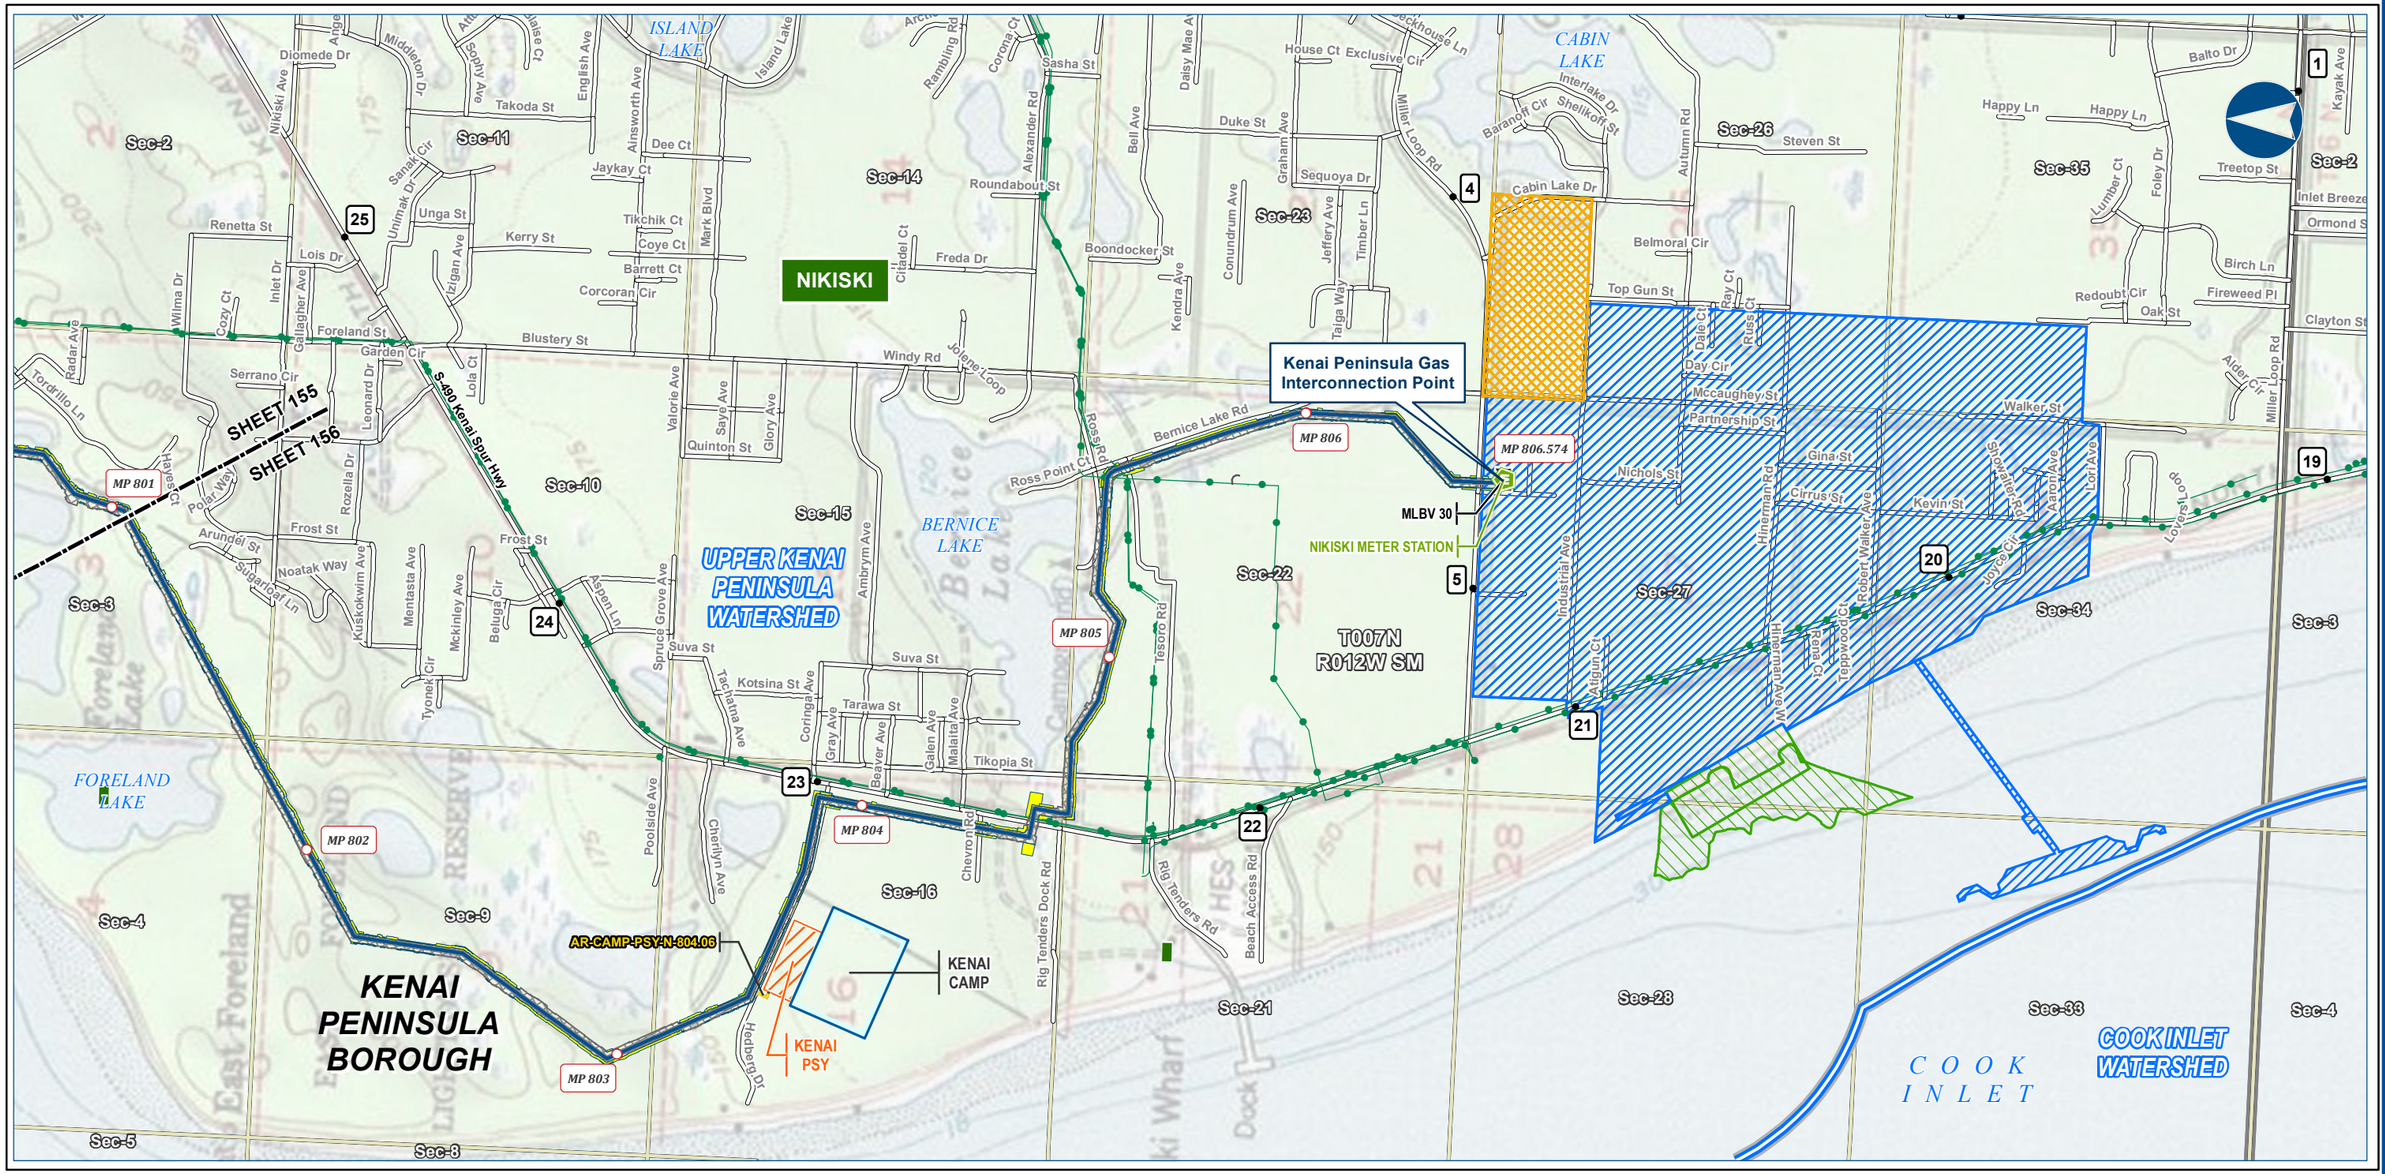
ISLAND LAKE
CABIN LAKE
BERNICE LAKE
FORELAND LAKE
COOK INLET
NIKISKI
KENAI PENINSULA BOROUGH
UPPER KENAI PENINSULA WATERSHED
COOK INLET WATERSHED
Kenai Peninsula Gas Interconnection Point
MP 801
MP 802
MP 803
MP 804
MP 805
MP 806
MP 806.574
SHEET 155
SHEET 156
S-490 Kenai Spur Hwy
MLBV 30
NIKISKI METER STATION
T007N R012W SM
AR-CAMP-PSY-N-804.06
KENAI CAMP
KENAI PSY
Sec-2
Sec-3
Sec-4
Sec-5
Sec-8
Sec-9
Sec-10
Sec-11
Sec-14
Sec-15
Sec-16
Sec-21
Sec-22
Sec-23
Sec-26
Sec-27
Sec-28
Sec-33
Sec-34
Sec-35
Diomede Dr
Takoda St
Dee Ct
Jaykay Ct
Tikchik Ct
Coye Ct
Barrett Ct
Corcoran Cir
Kerry St
Unga St
Renetta St
Lois Dr
Foreland St
Garden Cir
Blustery St
Windy Rd
Serrano Cir
Arundel St
Frost St
Noatak Way
Spruce Grove Ave
Aspen Ln
Suva St
Kotsina St
Tarawa St
Tikopia St
Roundabout St
Boondocker St
Freda Dr
Quinton St
Ross Point Ct
Bernice Lake Rd
Duke St
Sequoya Dr
Cabin Lake Dr
Belmoral Cir
Top Gun St
Steven St
Happy Ln
Treetop St
Birch Ln
Fireweed Pl
Clayton St
Redoubt Cir
Oak St
Walker St
Gina St
Cirrus St
Kevin St
Nichols St
Partnership St
Mccaughey St
Day Cir
Dale Ct
Rose Ct
Ray Ct
Lumber Ct
Foley Dr
Balto Dr
Kayak Ave
Inlet Breeze
Ormond St
Alder Cir
Miller Loop Rd
Lover Loop
Industrial Ave
Hinrsman Rd
Robert Walker Ave
Aaron Ave
Lori Ave
Tesoro Rd
Rig Tenders Dock Rd
Rig Tenders Rd
Beach Access Rd
Chevron Rd
Cherilyn Ave
Poolside Ave
Herberg Dr
Mark Blvd
Alexander Rd
Bell Ave
Graham Ave
Conundrum Ave
Jeffery Ave
Timber Ln
Taiga Way
Kendra Ave
Citadel Ct
Miller Loop Rd
Autumn Rd
Interlake Dr
Shellkoff St
Barangoff Cir
House Ct
Exclusive Cir
Rambling Rd
Corona Ct
Sasha St
Daisy Mae Ave
Inlet Dr
Gallagher Ave
Izigan Ave
Unimak Dr
Sanak Cir
Wilma Dr
Cozy Ct
Radar Ave
Tordrillo Ln
Polar Way
Rozella Dr
Leonard Dr
Lola Ct
Valorie Ave
Saye Ave
Glory Ave
Ambrym Ave
Mentasta Ave
Mckinley Ave
Beluga Cir
Kuskokwim Ave
Tyonek Cir
Coringa Ave
Gray Ave
Beaver Ave
Galen Ave
Malaita Ave
Tachatna Ave
Stoltenberg Ln
Jorgens Loop
Ainsworth Ave
English Ave
Island Lake
Middleton Dr
Sophy Ave
Angel Ct
Alaska Ct
Nikiski Ave
Roseth Dr
Industrial Ave
Aligum Cir
Tepetwood Ct
Lorraine Ct
Aaron Ave
Lori Ave
Loverlee Loop
Miller Loop Rd
Alder Cir
Kayak Ave
Inlet Breeze
Ormond St
Clayton St
Fireweed Pl
Birch Ln
Oak St
Redoubt Cir
Treetop St
Happy Ln
Steven St
Balto Dr
Cabin Lake Dr
Top Gun St
Belmoral Cir
Sequoya Dr
Duke St
Exclusive Cir
House Ct
Interlake Dr
Shellkoff St
Barangoff Cir
Autumn Rd
Miller Loop Rd
Graham Ave
Conundrum Ave
Jeffery Ave
Timber Ln
Taiga Way
Kendra Ave
Citadel Ct
Bell Ave
Daisy Mae Ave
Alexander Rd
Roundabout St
Boondocker St
Freda Dr
Mark Blvd
Ainsworth Ave
English Ave
Island Lake
Middleton Dr
Sophy Ave
Angel Ct
Alaska Ct
Nikiski Ave
Diomede Dr
Takoda St
Dee Ct
Jaykay Ct
Tikchik Ct
Coye Ct
Barrett Ct
Corcoran Cir
Kerry St
Unga St
Renetta St
Lois Dr
Foreland St
Garden Cir
Blustery St
Windy Rd
Jorgens Loop
Serrano Cir
Arundel St
Frost St
Noatak Way
Spruce Grove Ave
Aspen Ln
Suva St
Kotsina St
Tarawa St
Tikopia St
Quinton St
Ross Point Ct
Bernice Lake Rd
Ross Rd