


ALASKA LNG PROJECT	DOCKET NO. CP17-____-000 RESOURCE REPORT No.3 APPENDIX A PART 4 OF 10	DOC NO: USAKE-PT-SRREG-00- 000006-000 APRIL 14, 2017 REVISION: 0
	PUBLIC	

Part 4 of 10 of Appendix A of Resource Report No. 3

Alaska LNG Project


Fisheries Point Thomson Rev C Route

Resource Report 3, Appendix A1 Topographical Mapping

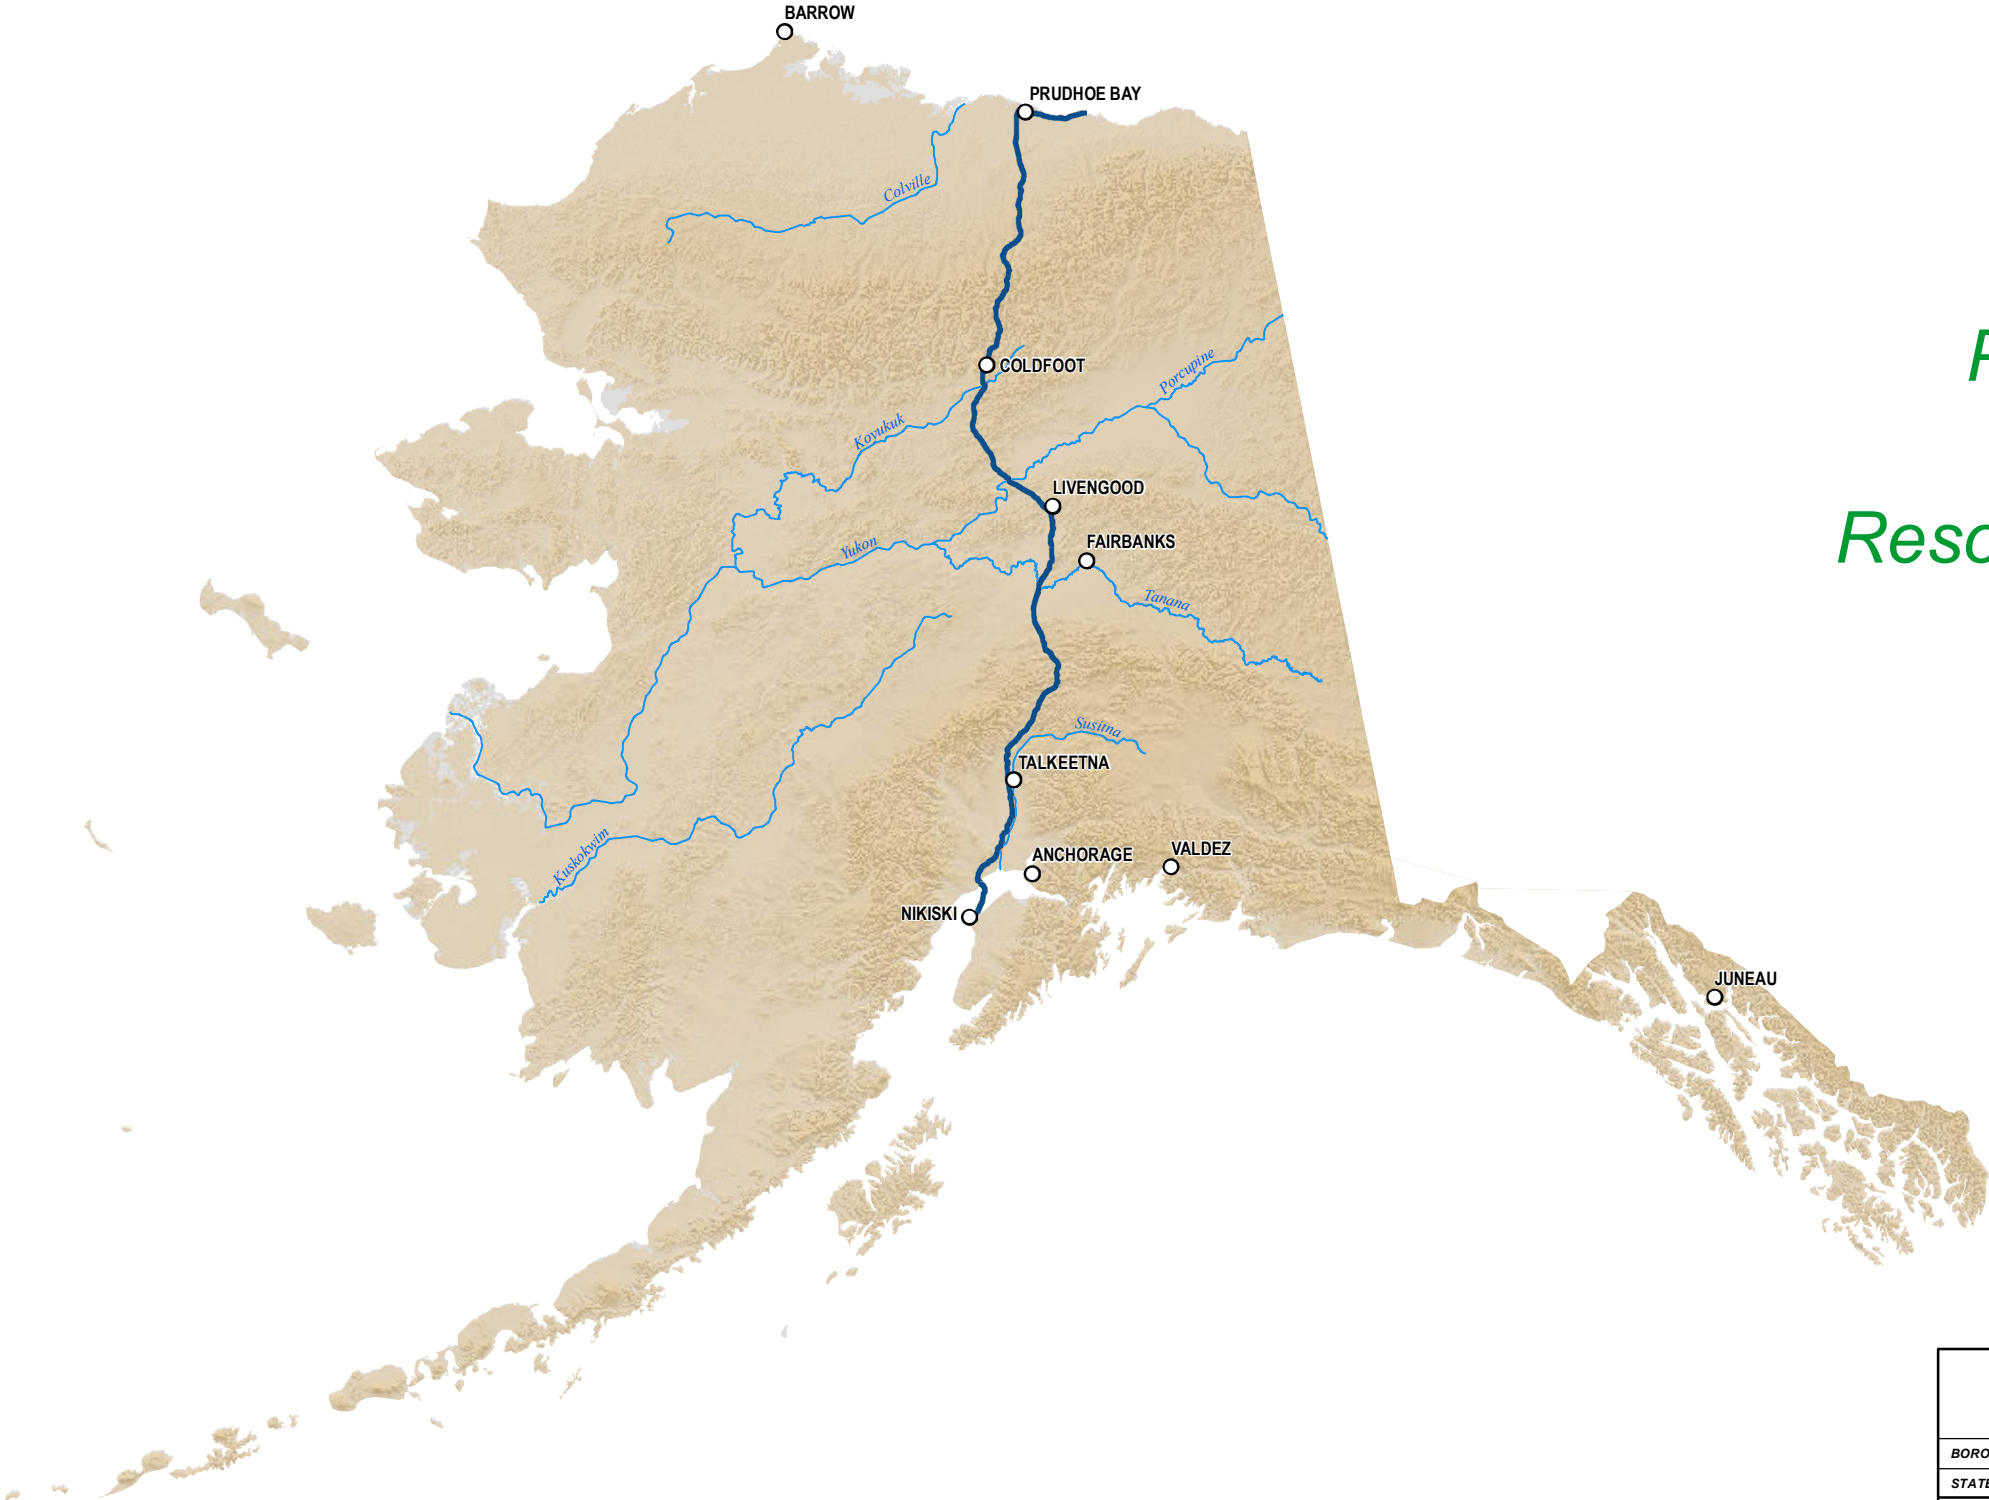

ALASKA LNG PROJECT		
Fisheries		
Point Thomson Rev C Route		
BOROUGH:	-	DRAWN BY: AGDC
STATE:	ALASKA	CHECKED BY:
REV. NO.:	REVISION	DATE
A	ISSUED FOR REVIEW	2017-03-21
PRELIMINARY		
1:10,000,000	0 100 200 Miles	
DATE: 2017-03-21	PROJECTION: NAD 1983 NSRS2007 STATEPLANE ALASKA 4 FIPS 5004	DWG: RR3_APPENDIX_A1_PFTL_TOPO_REV_C_GL_COVER


DISCLAIMER
The information contained herein is for informational or planning purposes only. It does not nor should it be deemed to be an offer, request or proposals for rights or occupation of any kind. The Alaska LNG Project Participants and their respective officers, employees and agents, make no warranty, implied or otherwise, nor accept any liability, as to the accuracy or completeness of the information contained in these documents, drawings or electronic files. Do not remove or delete this note from document, drawing or electronic file.
SHEET: COVER PAGE

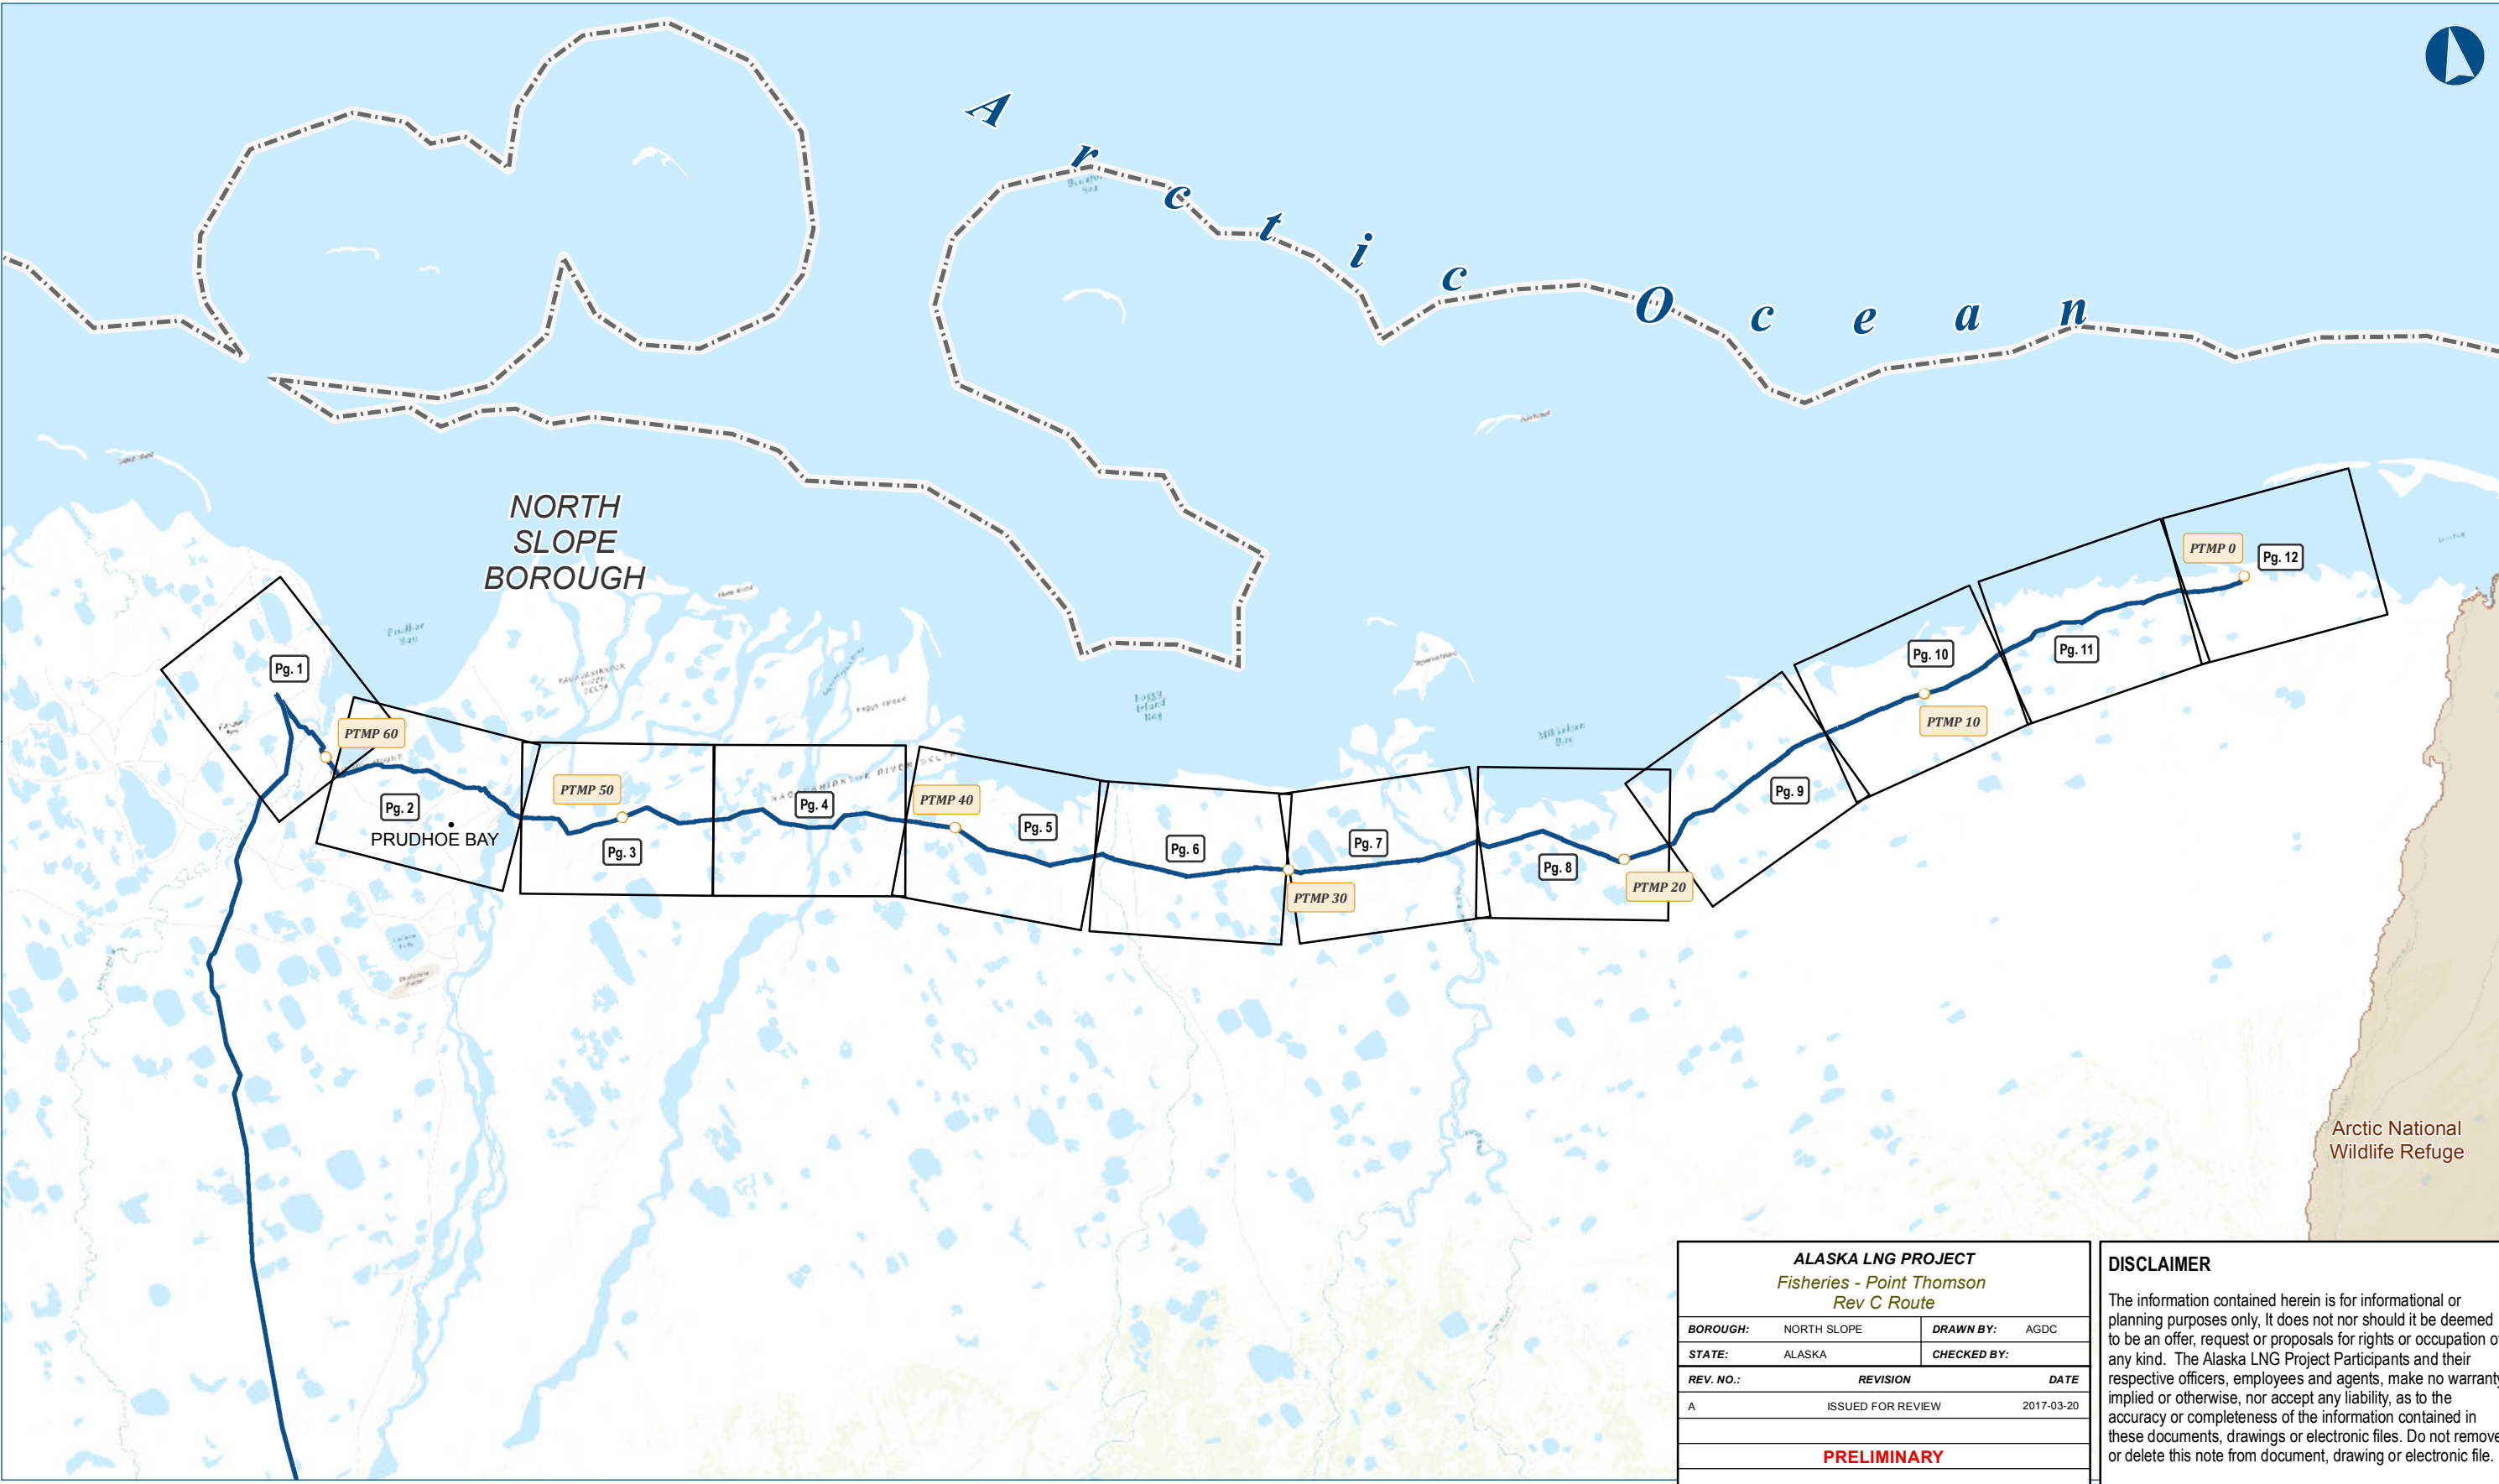

ALASKA LNG PROJECT		
Fisheries - Point Thomson		
Rev C Route		
BOROUGH:	NORTH SLOPE	DRAWN BY: AGDC
STATE:	ALASKA	CHECKED BY:
REV. NO.:	REVISION	DATE
A	ISSUED FOR REVIEW	2017-03-20
PRELIMINARY		
1:281,485	0 3 6 Miles	
DATE: 2017-03-20	PROJECTION: NAD83 NSRS2007 STATEPLANE ALASKA 4 FIPS 5004	DWG: RR3_APPENDIX_A_1_2_PTTL_INDEX_REV_C_CL

DISCLAIMER

The information contained herein is for informational or planning purposes only. It does not nor should it be deemed to be an offer, request or proposals for rights or occupation of any kind. The Alaska LNG Project Participants and their respective officers, employees and agents, make no warranty, implied or otherwise, nor accept any liability, as to the accuracy or completeness of the information contained in these documents, drawings or electronic files. Do not remove or delete this note from document, drawing or electronic file.

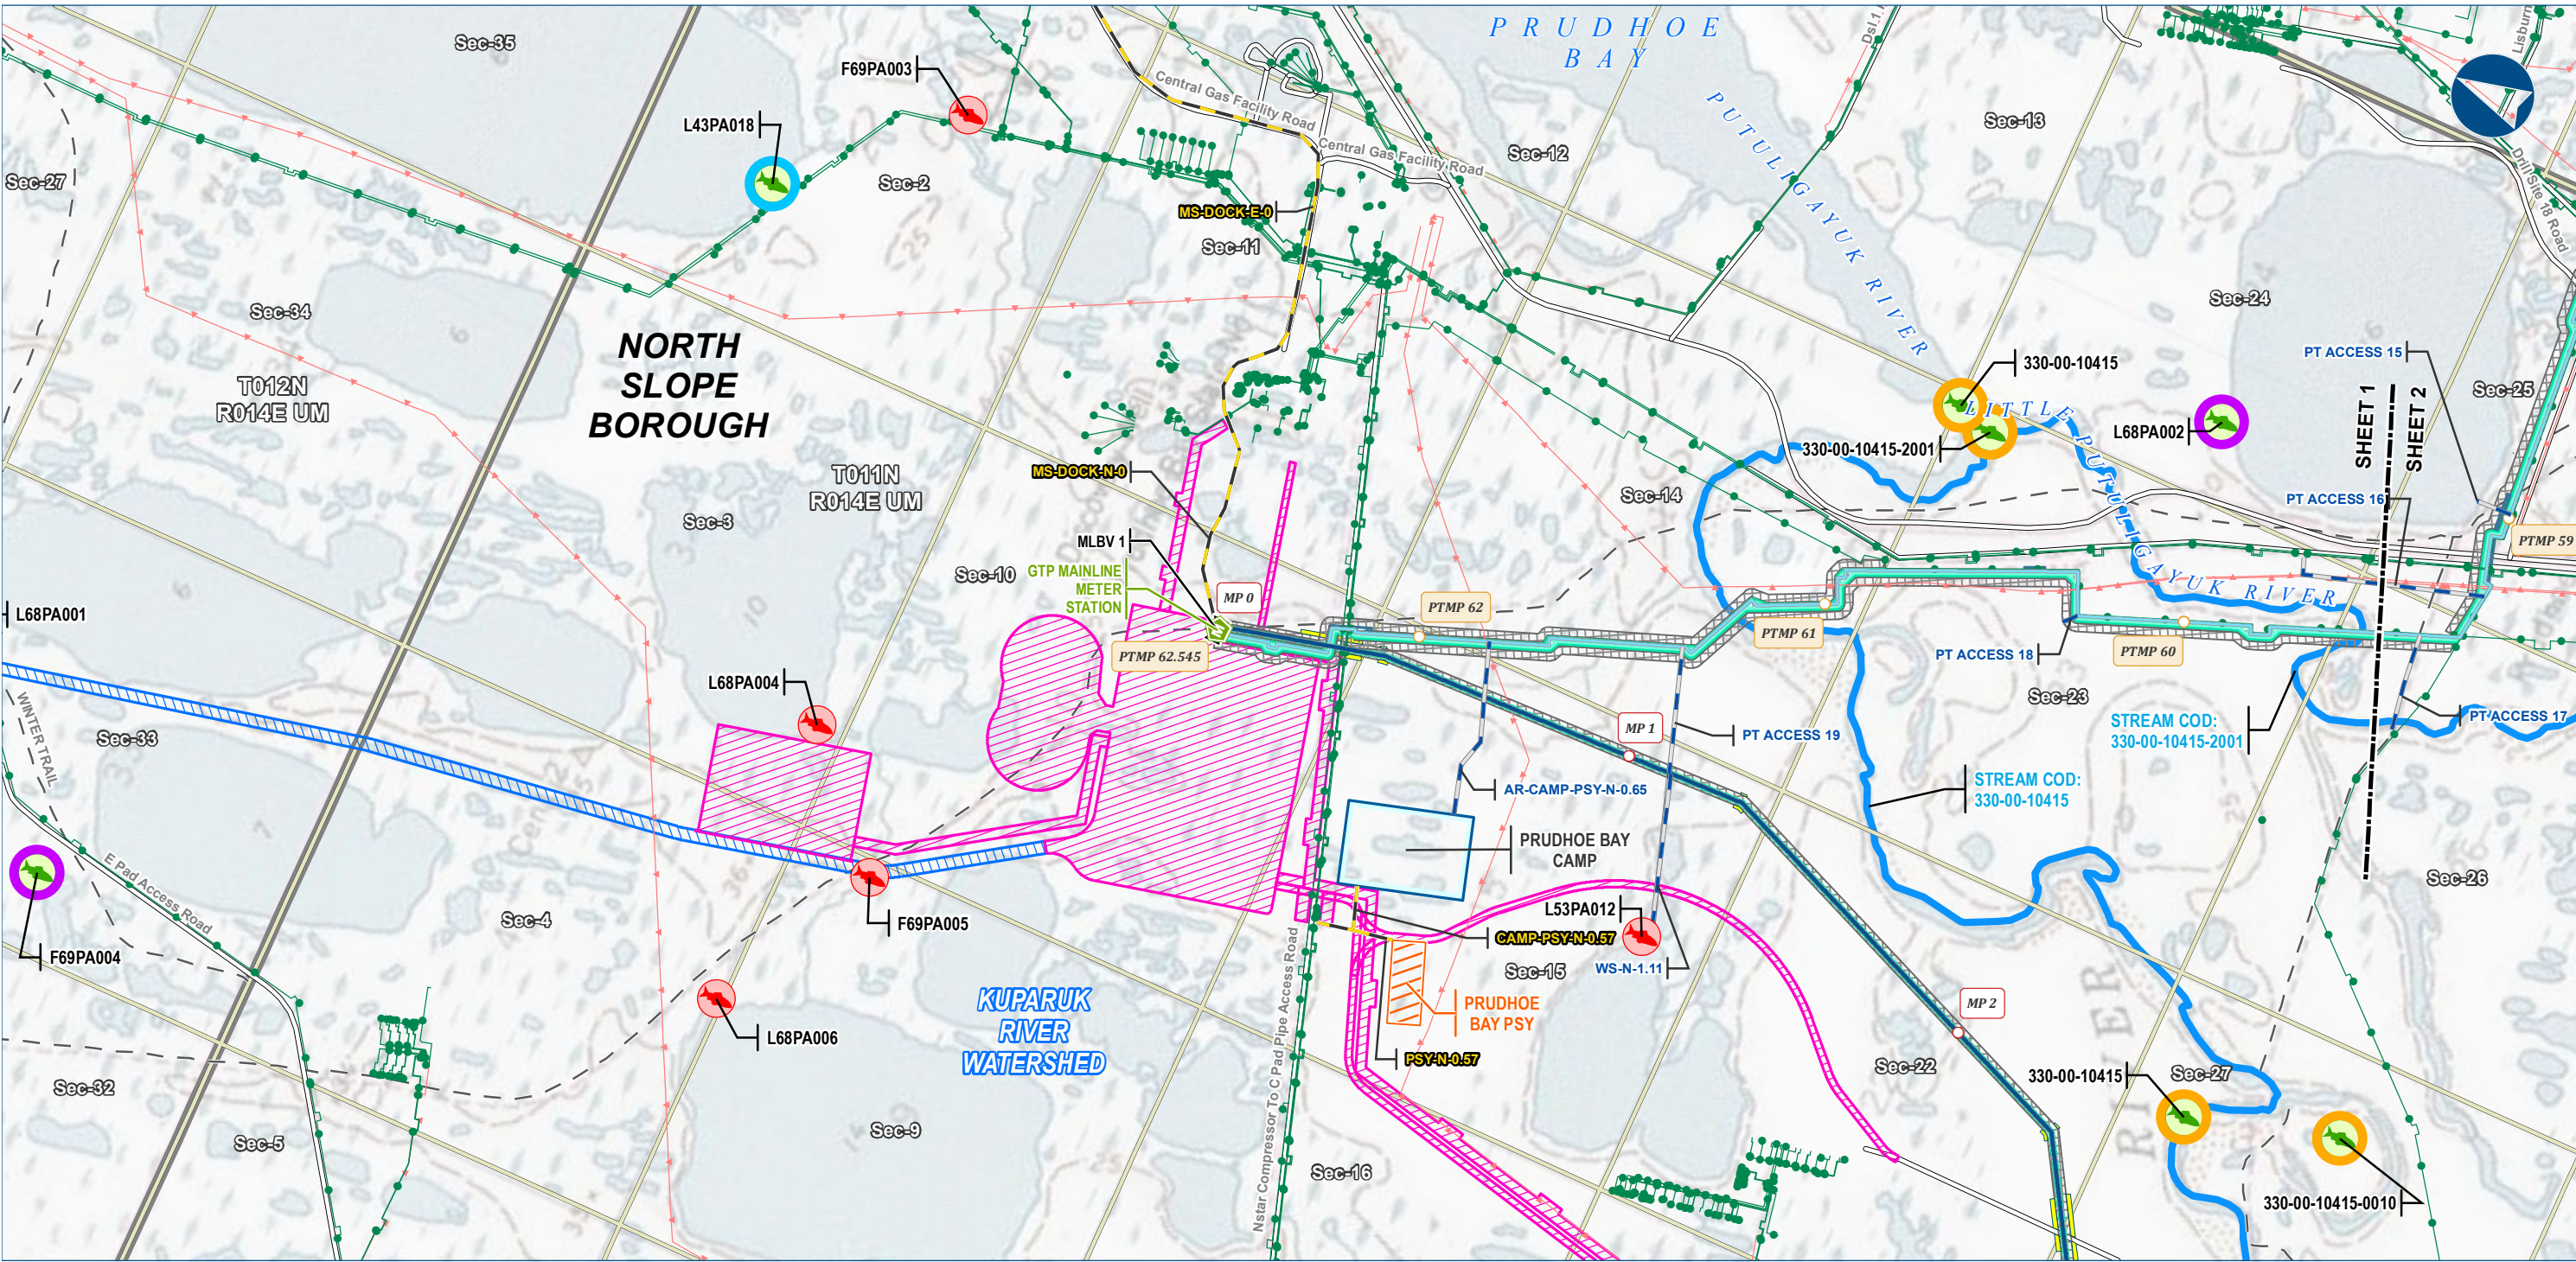

Alaska LNG Project

Legend

GTP

- GTP Footprint - Permanent
- GTP Footprint - Construction

PIPELINE

- Point Thomson Transmission Line
- Alaska LNG Rev C2 Route
- Ice Pad Access Road
- Access Road - Gravel
- Access Road - Ice

Meter Station

Mainline Blockvalve

Permanent ROW

Construction ROW

Road Crossing ATWS

Camp

Pipe Storage Yard (PSY)

EXISTING FEATURES

- Existing Roads
- Off Road Trails
- Existing Pipeline
- Overhead Powerline
- Section
- Township

Watershed Boundary

Fish Survey Location

- Anadromous Species Observed
- Anadromous or Resident Species Observed
- Resident Species Observed
- Species Not Observed
- Anadromous Stream Extent


ALASKA LNG PROJECT Fisheries - Point Thomson Rev C Route		
BOROUGH:	NORTH SLOPE	DRAWN BY: AGDC
STATE:	ALASKA	CHECKED BY:
REV. NO.:	REVISION	DATE
A	ISSUED FOR REVIEW	2017-03-28
PRELIMINARY		
1:24,000 0 1/4 1/2 Miles		
DATE: 2017-03-28	PROJECTION: NAD83 NSRS2007 ALASKAZONE4 FTUS 54392	

DISCLAIMER

The information contained herein is for informational or planning purposes only. It does not nor should it be deemed to be an offer, request or proposals for rights or occupation of any kind. The Alaska LNG Project Participants and their respective officers, employees and agents, make no warranty, implied or otherwise, nor accept any liability, as to the accuracy or completeness of the information contained in these documents, drawings or electronic files. Do not remove or delete this note from document, drawing or electronic file.

DWG: RR3_APPENDIX_A1_PTTL_TOPO_REV_C_CL

SHEET: 1

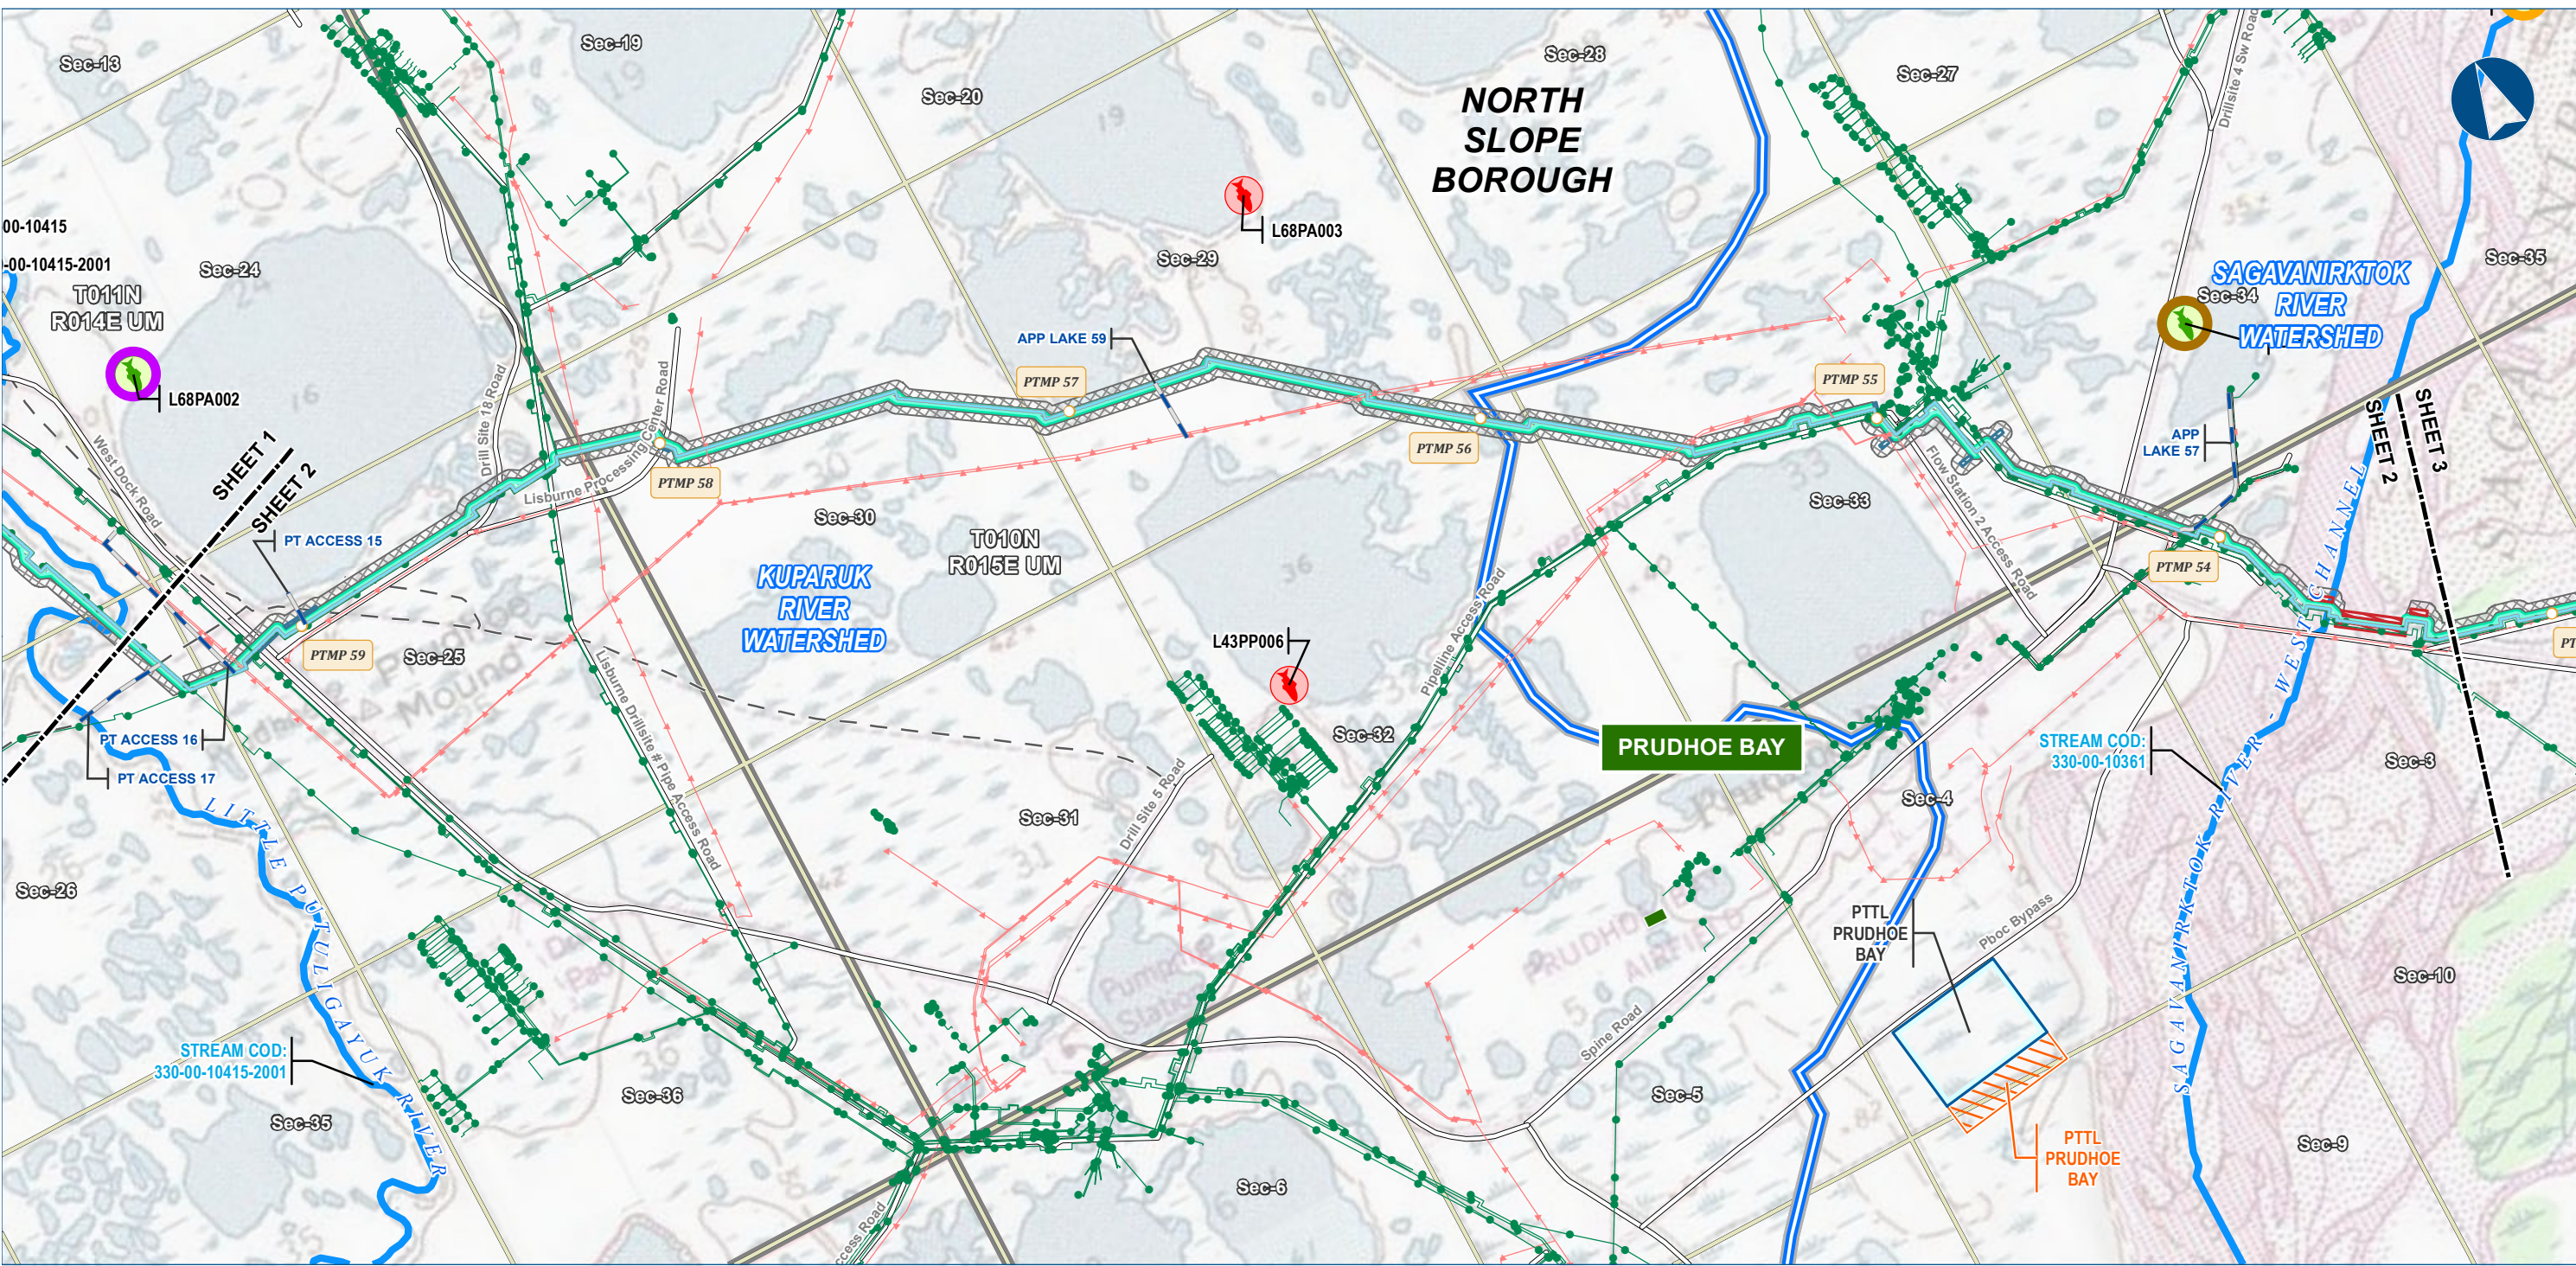

Legend

PIPELINE

- Point Thomson Transmission Line
- Ice Pad Access Road

EXISTING FEATURES

- Existing Roads
- Off Road Trails
- Existing Pipeline
- Overhead Powerline
- Alaska DOT Place Names
- Section
- Township

Fish Survey Location

- Anadromous or Resident Species Observed
- Anadromous or Resident and Resident Species Observed
- Species Not Observed
- Anadromous Stream Extent

Watershed Boundary

- Watershed Boundary

Other Features

- Permanent ROW
- Construction ROW
- Road Crossing ATWS
- Stream Crossing ATWS
- Camp
- Pipe Storage Yard (PSY)


ALASKA LNG PROJECT		
Fisheries - Point Thomson		
Rev C Route		
BOROUGH:	NORTH SLOPE	DRAWN BY: AGDC
STATE:	ALASKA	CHECKED BY:
REV. NO.:	REVISION	DATE
A	ISSUED FOR REVIEW	2017-03-28
PRELIMINARY		
1:24,000		
DATE:	2017-03-28	PROJECTION: NAD83 NSRS2007 ALASKAZONE4 FTUS 54392

DISCLAIMER

The information contained herein is for informational or planning purposes only. It does not nor should it be deemed to be an offer, request or proposals for rights or occupation of any kind. The Alaska LNG Project Participants and their respective officers, employees and agents, make no warranty, implied or otherwise, nor accept any liability, as to the accuracy or completeness of the information contained in these documents, drawings or electronic files. Do not remove or delete this note from document, drawing or electronic file.

DWG: RR3_APPENDIX_A1_PTTL_TOPO_REV_C_CL

SHEET: 2

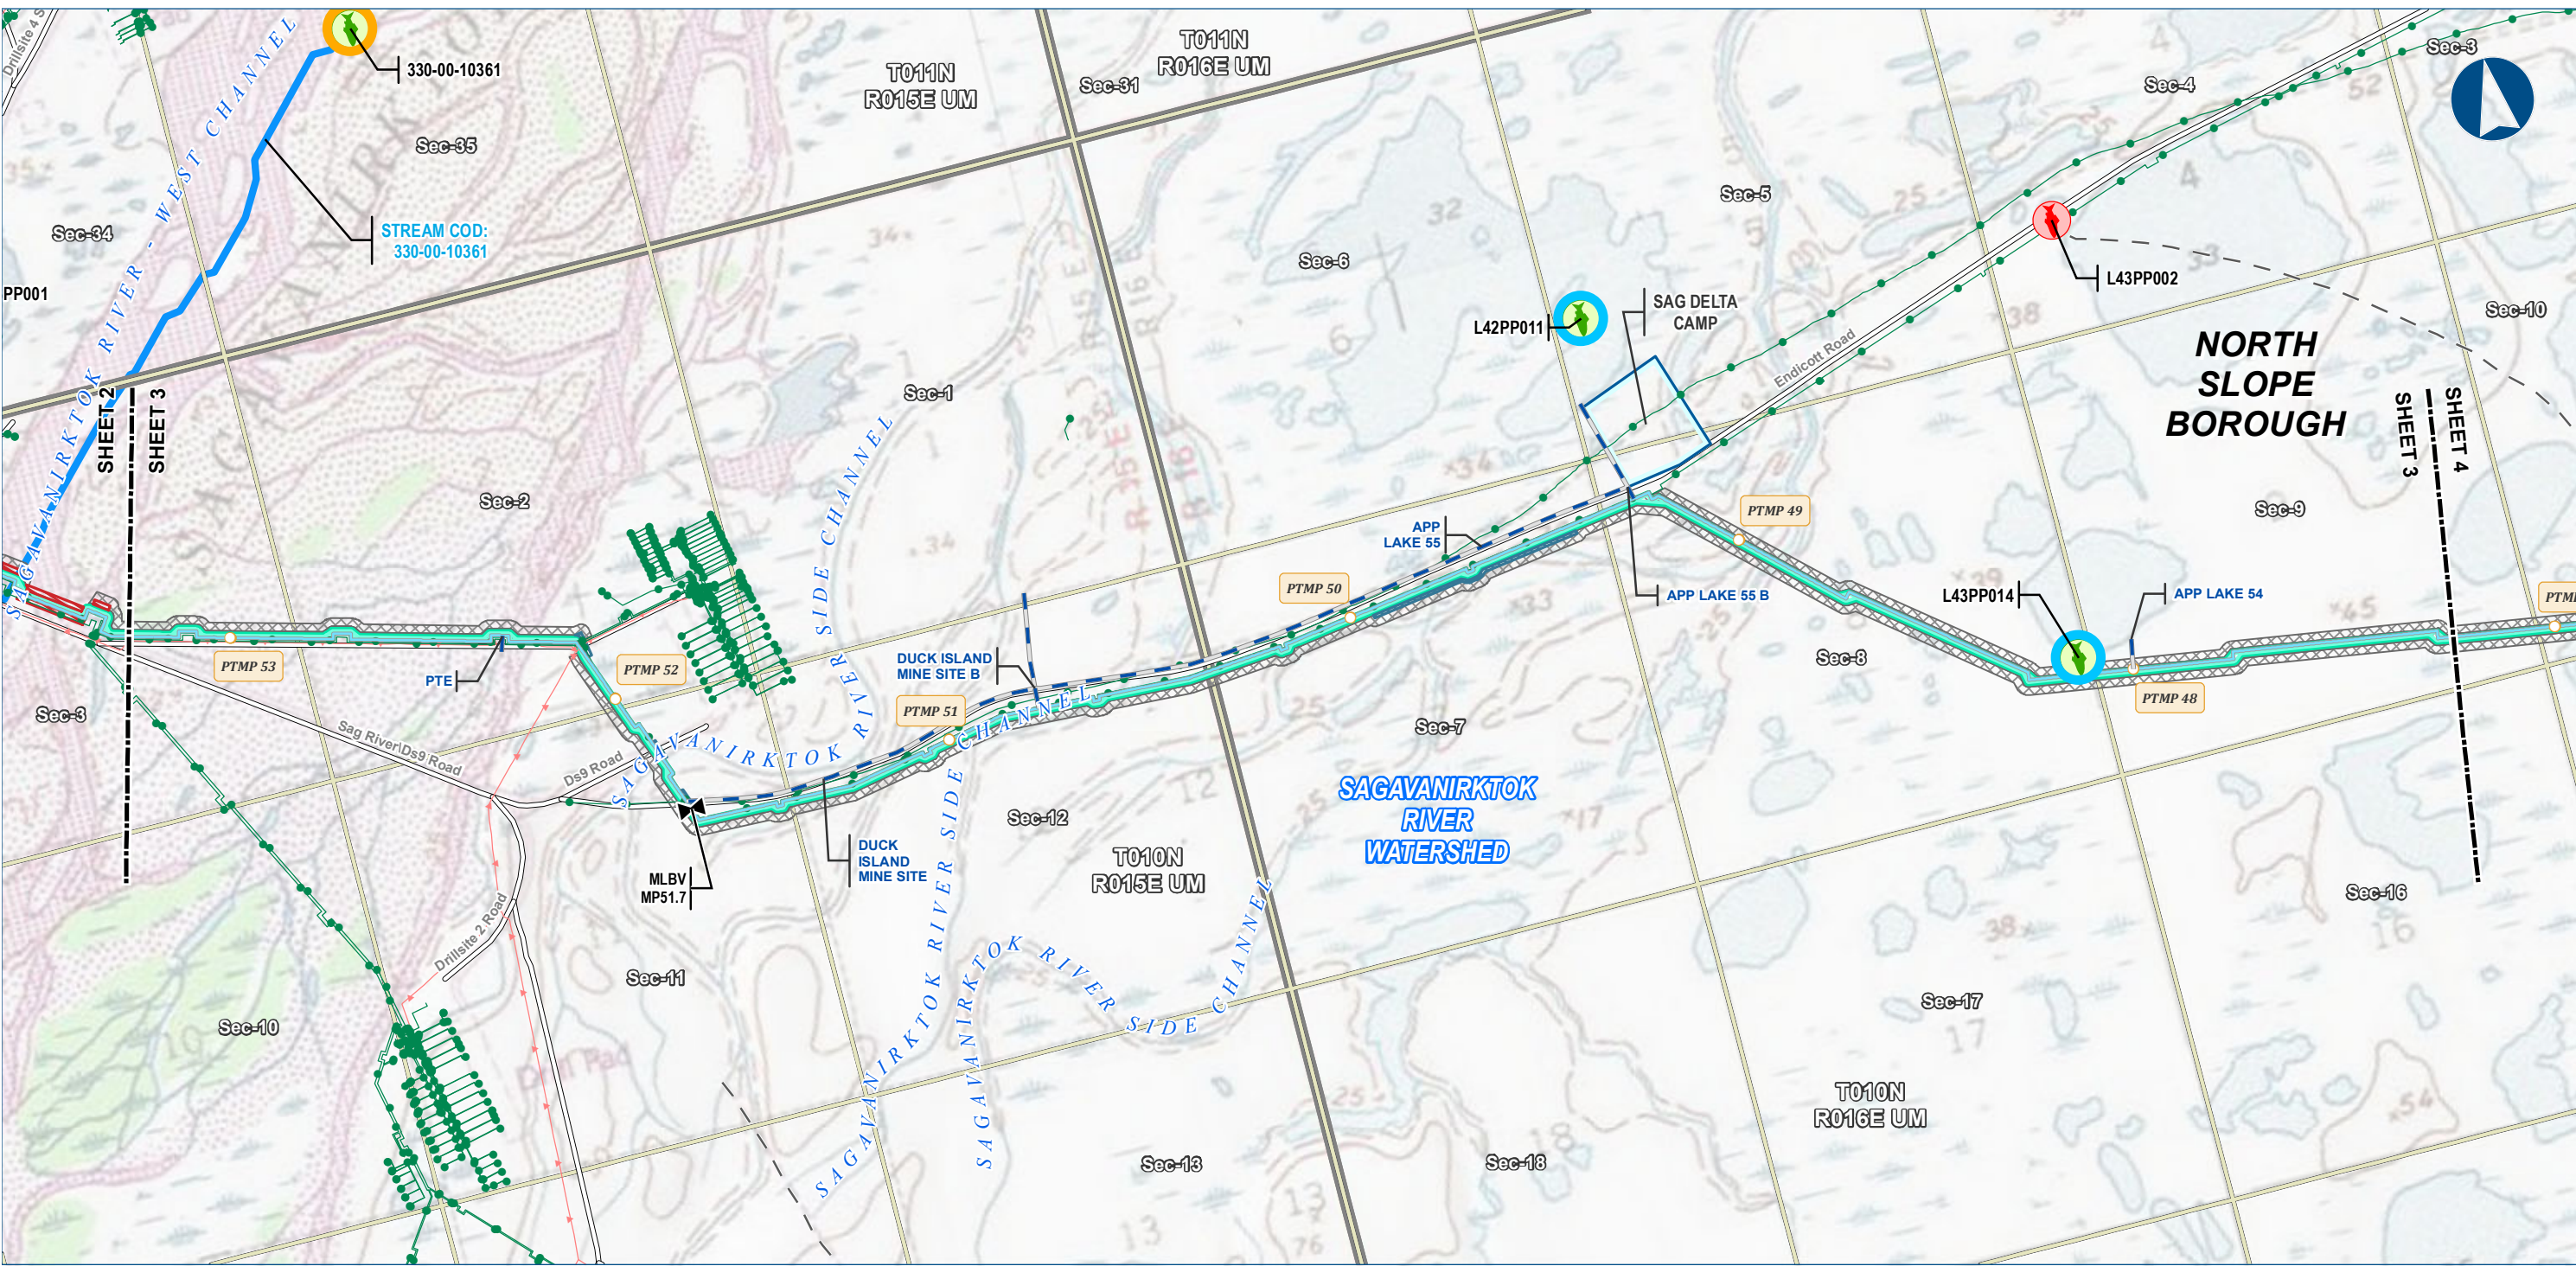

Legend

PIPELINE

- Point Thomson Transmission Line
- Ice Pad Access Road
- Mainline Blockvalve

PERMANENT ROW

- Permanent ROW
- Construction ROW
- Road Crossing ATWS
- Stream Crossing ATWS
- Camp

EXISTING FEATURES

- Existing Roads
- Off Road Trails
- Existing Pipeline
- Overhead Powerline
- Section
- Township

Watershed Boundary

- Watershed Boundary

Fish Survey Location

- Anadromous Species Observed
- Resident Species Observed
- Species Not Observed
- Anadromous Stream Extent


ALASKA LNG PROJECT Fisheries - Point Thomson Rev C Route		
BOROUGH:	NORTH SLOPE	DRAWN BY: AGDC
STATE:	ALASKA	CHECKED BY:
REV. NO.:	REVISION	DATE
A	ISSUED FOR REVIEW	2017-03-28
PRELIMINARY		
1:24,000 0 1/4 1/2 Miles		
DATE: 2017-03-28	PROJECTION: NAD83 NSRS2007 ALASKAZONE4 FTUS 54392	

DISCLAIMER

The information contained herein is for informational or planning purposes only, It does not nor should it be deemed to be an offer, request or proposals for rights or occupation of any kind. The Alaska LNG Project Participants and their respective officers, employees and agents, make no warranty, implied or otherwise, nor accept any liability, as to the accuracy or completeness of the information contained in these documents, drawings or electronic files. Do not remove or delete this note from document, drawing or electronic file.

DWG: RR3_APPENDIX_A1_PTTL_TOPO_REV_C_CL

SHEET: 3

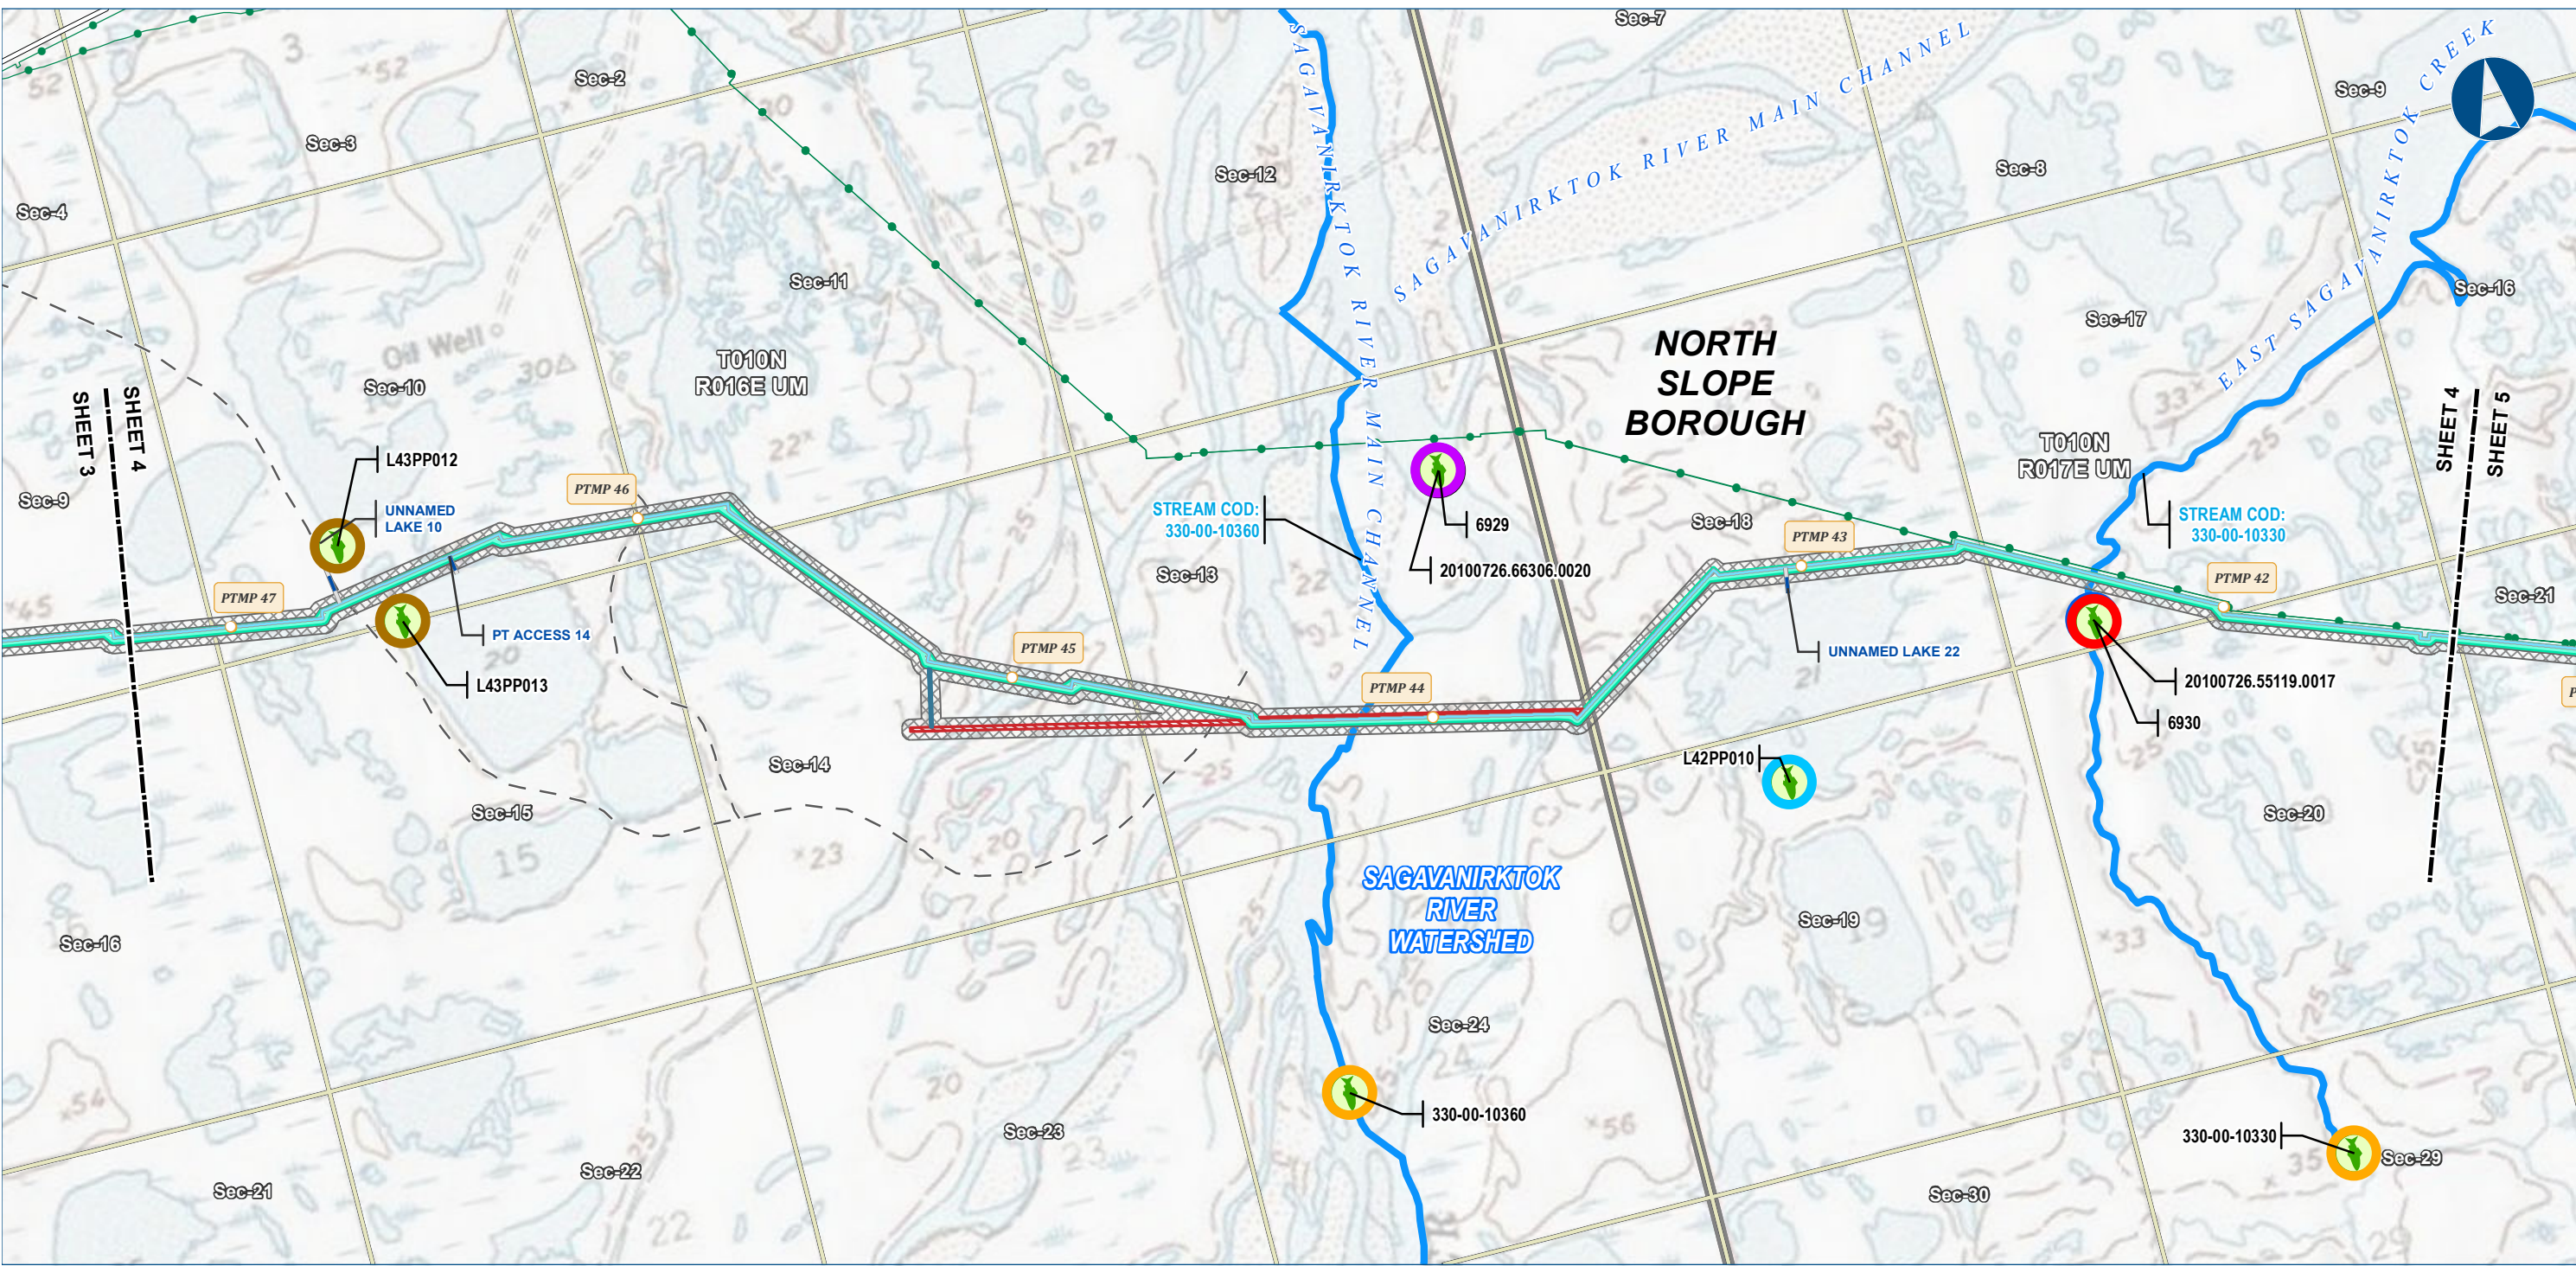

Legend

PIPELINE

- Point Thomson Transmission Line
- Ice Pad Access Road

EXISTING FEATURES

- Permanent ROW
- Construction ROW
- Road Crossing ATWS
- Stream Crossing ATWS
- Existing Roads
- Off Road Trails
- Existing Pipeline
- Section
- Township

Fish Survey Location

- Anadromous Species Observed
- Anadromous and Resident Species Observed
- Anadromous, Anadromous or Resident, and Resident Species Observed
- Anadromous or Resident Species Observed
- Anadromous or Resident and Resident Species Observed
- Resident Species Observed
- Unknown Species Observed
- Anadromous Stream Extent

Watershed Boundary

- Watershed Boundary


ALASKA LNG PROJECT Fisheries - Point Thomson Rev C Route		
BOROUGH:	NORTH SLOPE	DRAWN BY: AGDC
STATE:	ALASKA	CHECKED BY:
REV. NO.:	REVISION	DATE
A	ISSUED FOR REVIEW	2017-03-28
PRELIMINARY		
1:24,000 0 1/4 1/2 Miles		
DATE: 2017-03-28	PROJECTION: NAD83 NSRS2007 ALASKAZONE4 FTUS 54392	

DISCLAIMER

The information contained herein is for informational or planning purposes only. It does not nor should it be deemed to be an offer, request or proposals for rights or occupation of any kind. The Alaska LNG Project Participants and their respective officers, employees and agents, make no warranty, implied or otherwise, nor accept any liability, as to the accuracy or completeness of the information contained in these documents, drawings or electronic files. Do not remove or delete this note from document, drawing or electronic file.

DWG: RR3_APPENDIX_A1_PTTL_TOPO_REV_C_CL

SHEET: 4

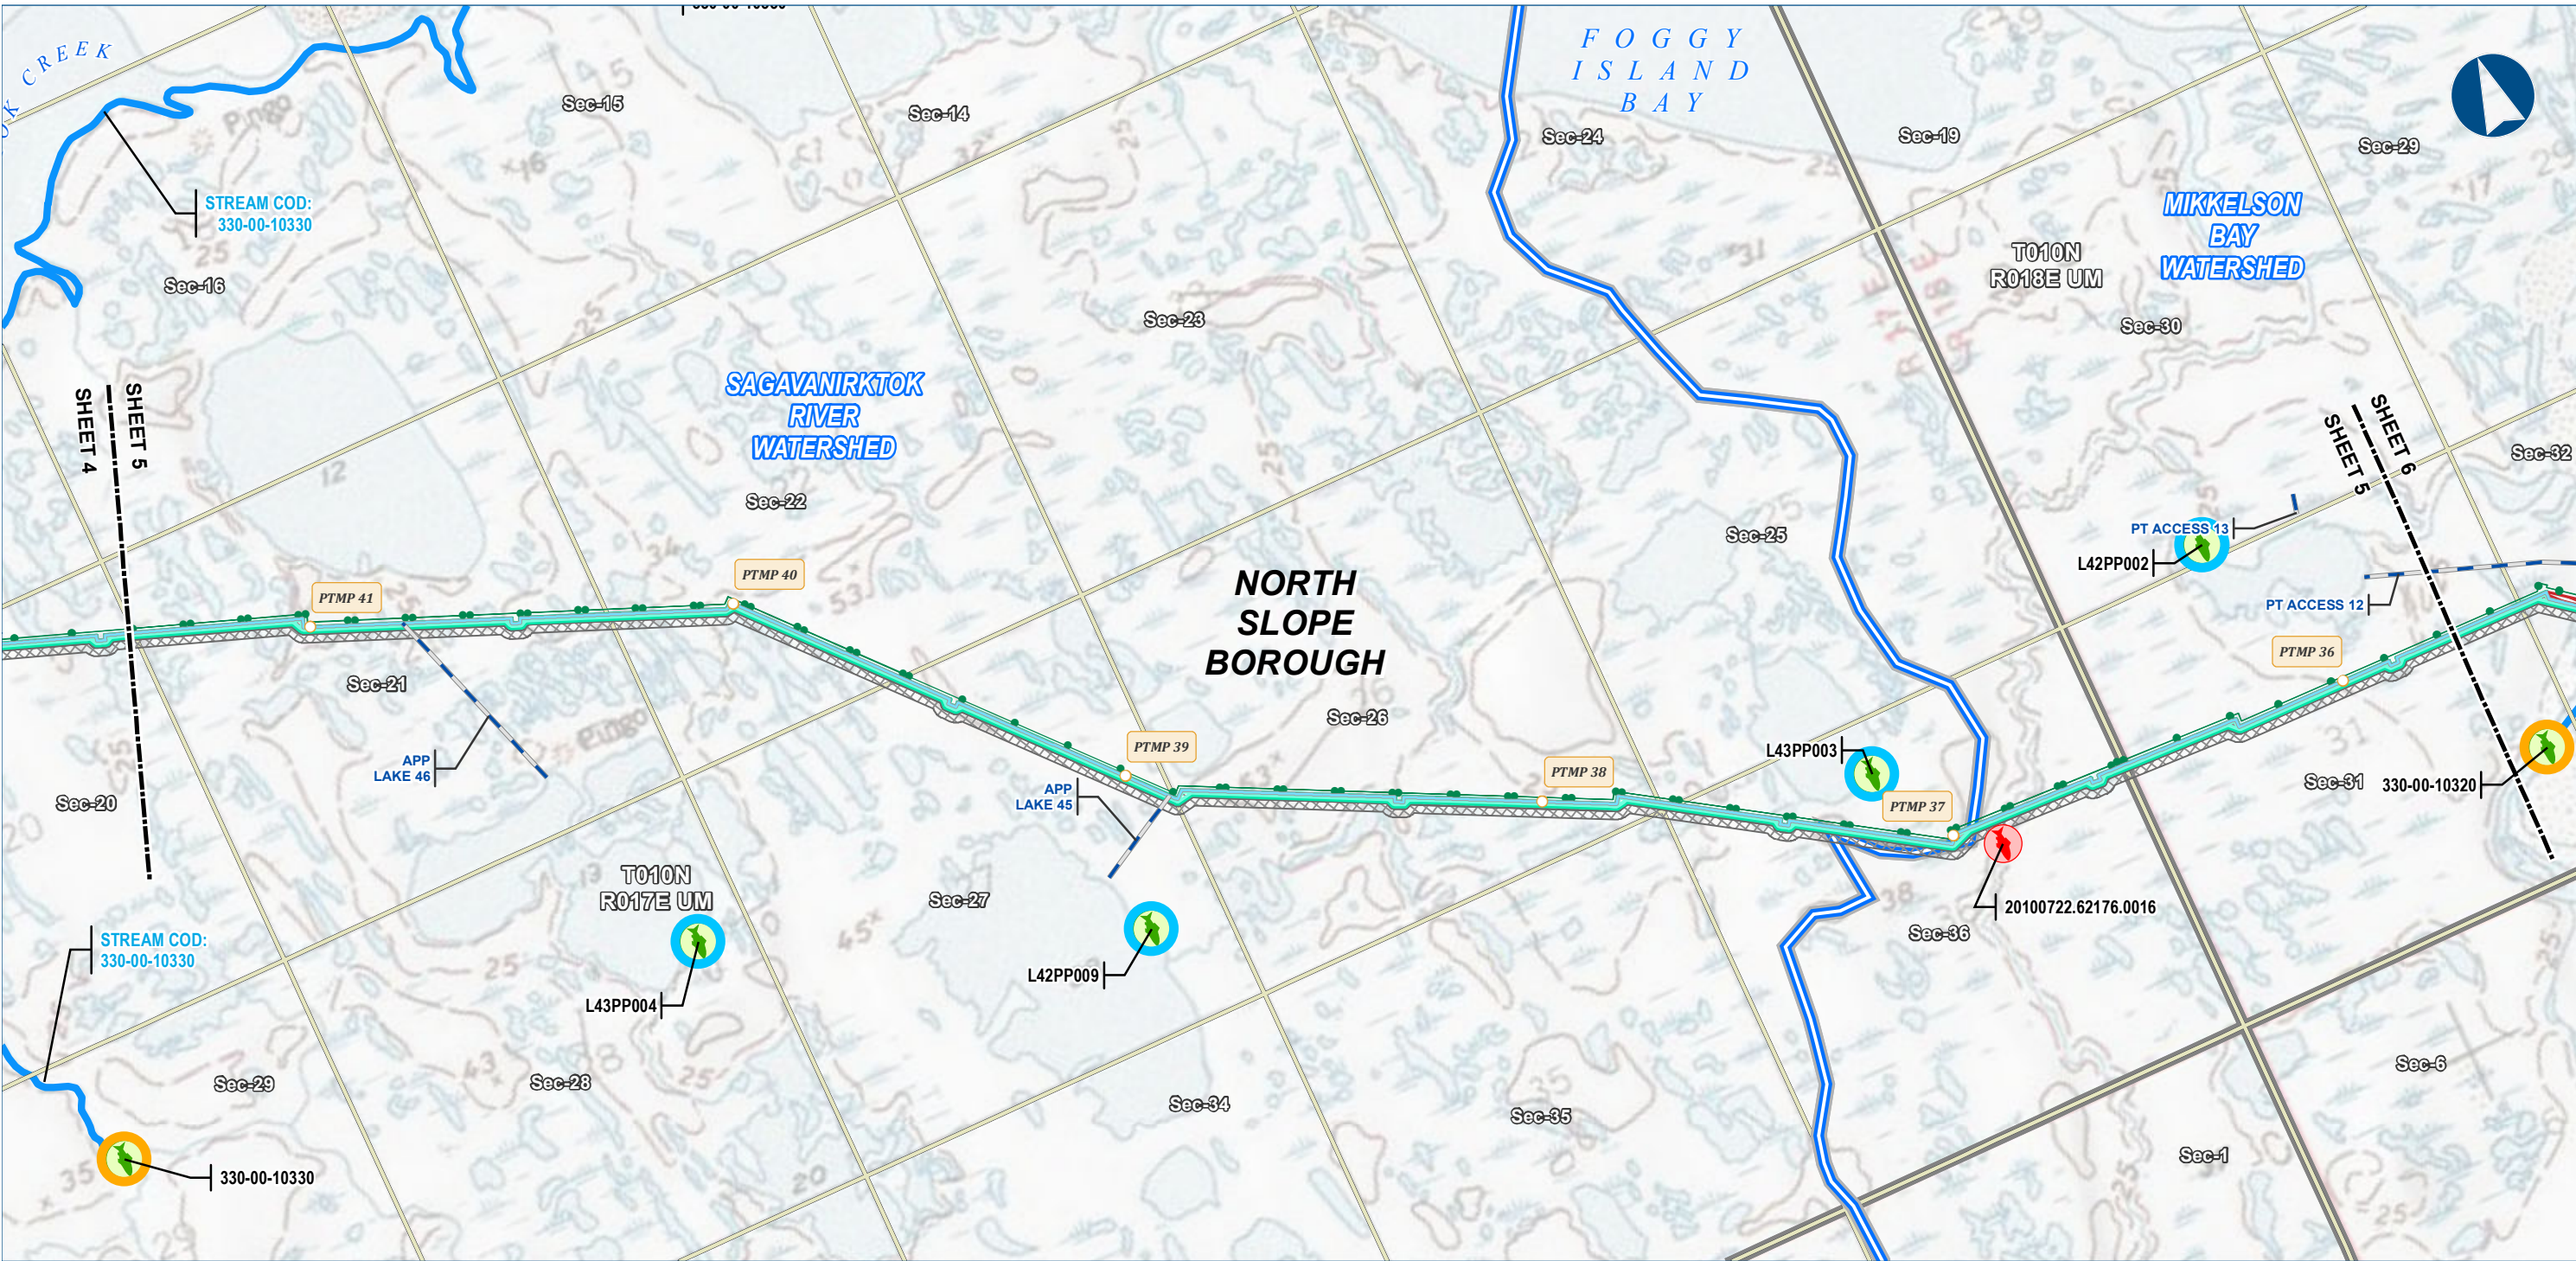

Legend

PIPELINE

- Point Thomson Transmission Line
- Ice Pad Access Road

EXISTING FEATURES

- Existing Roads
- Existing Pipeline
- Section
- Township

Fish Survey Location

- Anadromous Species Observed
- Resident Species Observed
- Species Not Observed
- Anadromous Stream Extent

Watershed Boundary

- Watershed Boundary

Other Features

- Permanent ROW
- Construction ROW
- Stream Crossing ATWS


ALASKA LNG PROJECT Fisheries - Point Thomson Rev C Route		
BOROUGH:	NORTH SLOPE	DRAWN BY: AGDC
STATE:	ALASKA	CHECKED BY:
REV. NO.:	REVISION	DATE
A	ISSUED FOR REVIEW	2017-03-28
PRELIMINARY		
1:24,000 0 1/4 1/2 Miles		
DATE: 2017-03-28	PROJECTION: NAD83 NSRS2007 ALASKAZONE4 FTUS 54392	

DISCLAIMER

The information contained herein is for informational or planning purposes only. It does not nor should it be deemed to be an offer, request or proposals for rights or occupation of any kind. The Alaska LNG Project Participants and their respective officers, employees and agents, make no warranty, implied or otherwise, nor accept any liability, as to the accuracy or completeness of the information contained in these documents, drawings or electronic files. Do not remove or delete this note from document, drawing or electronic file.

DWG: RR3_APPENDIX_A1_PTTL_TOPO_REV_C_CL

SHEET: 5

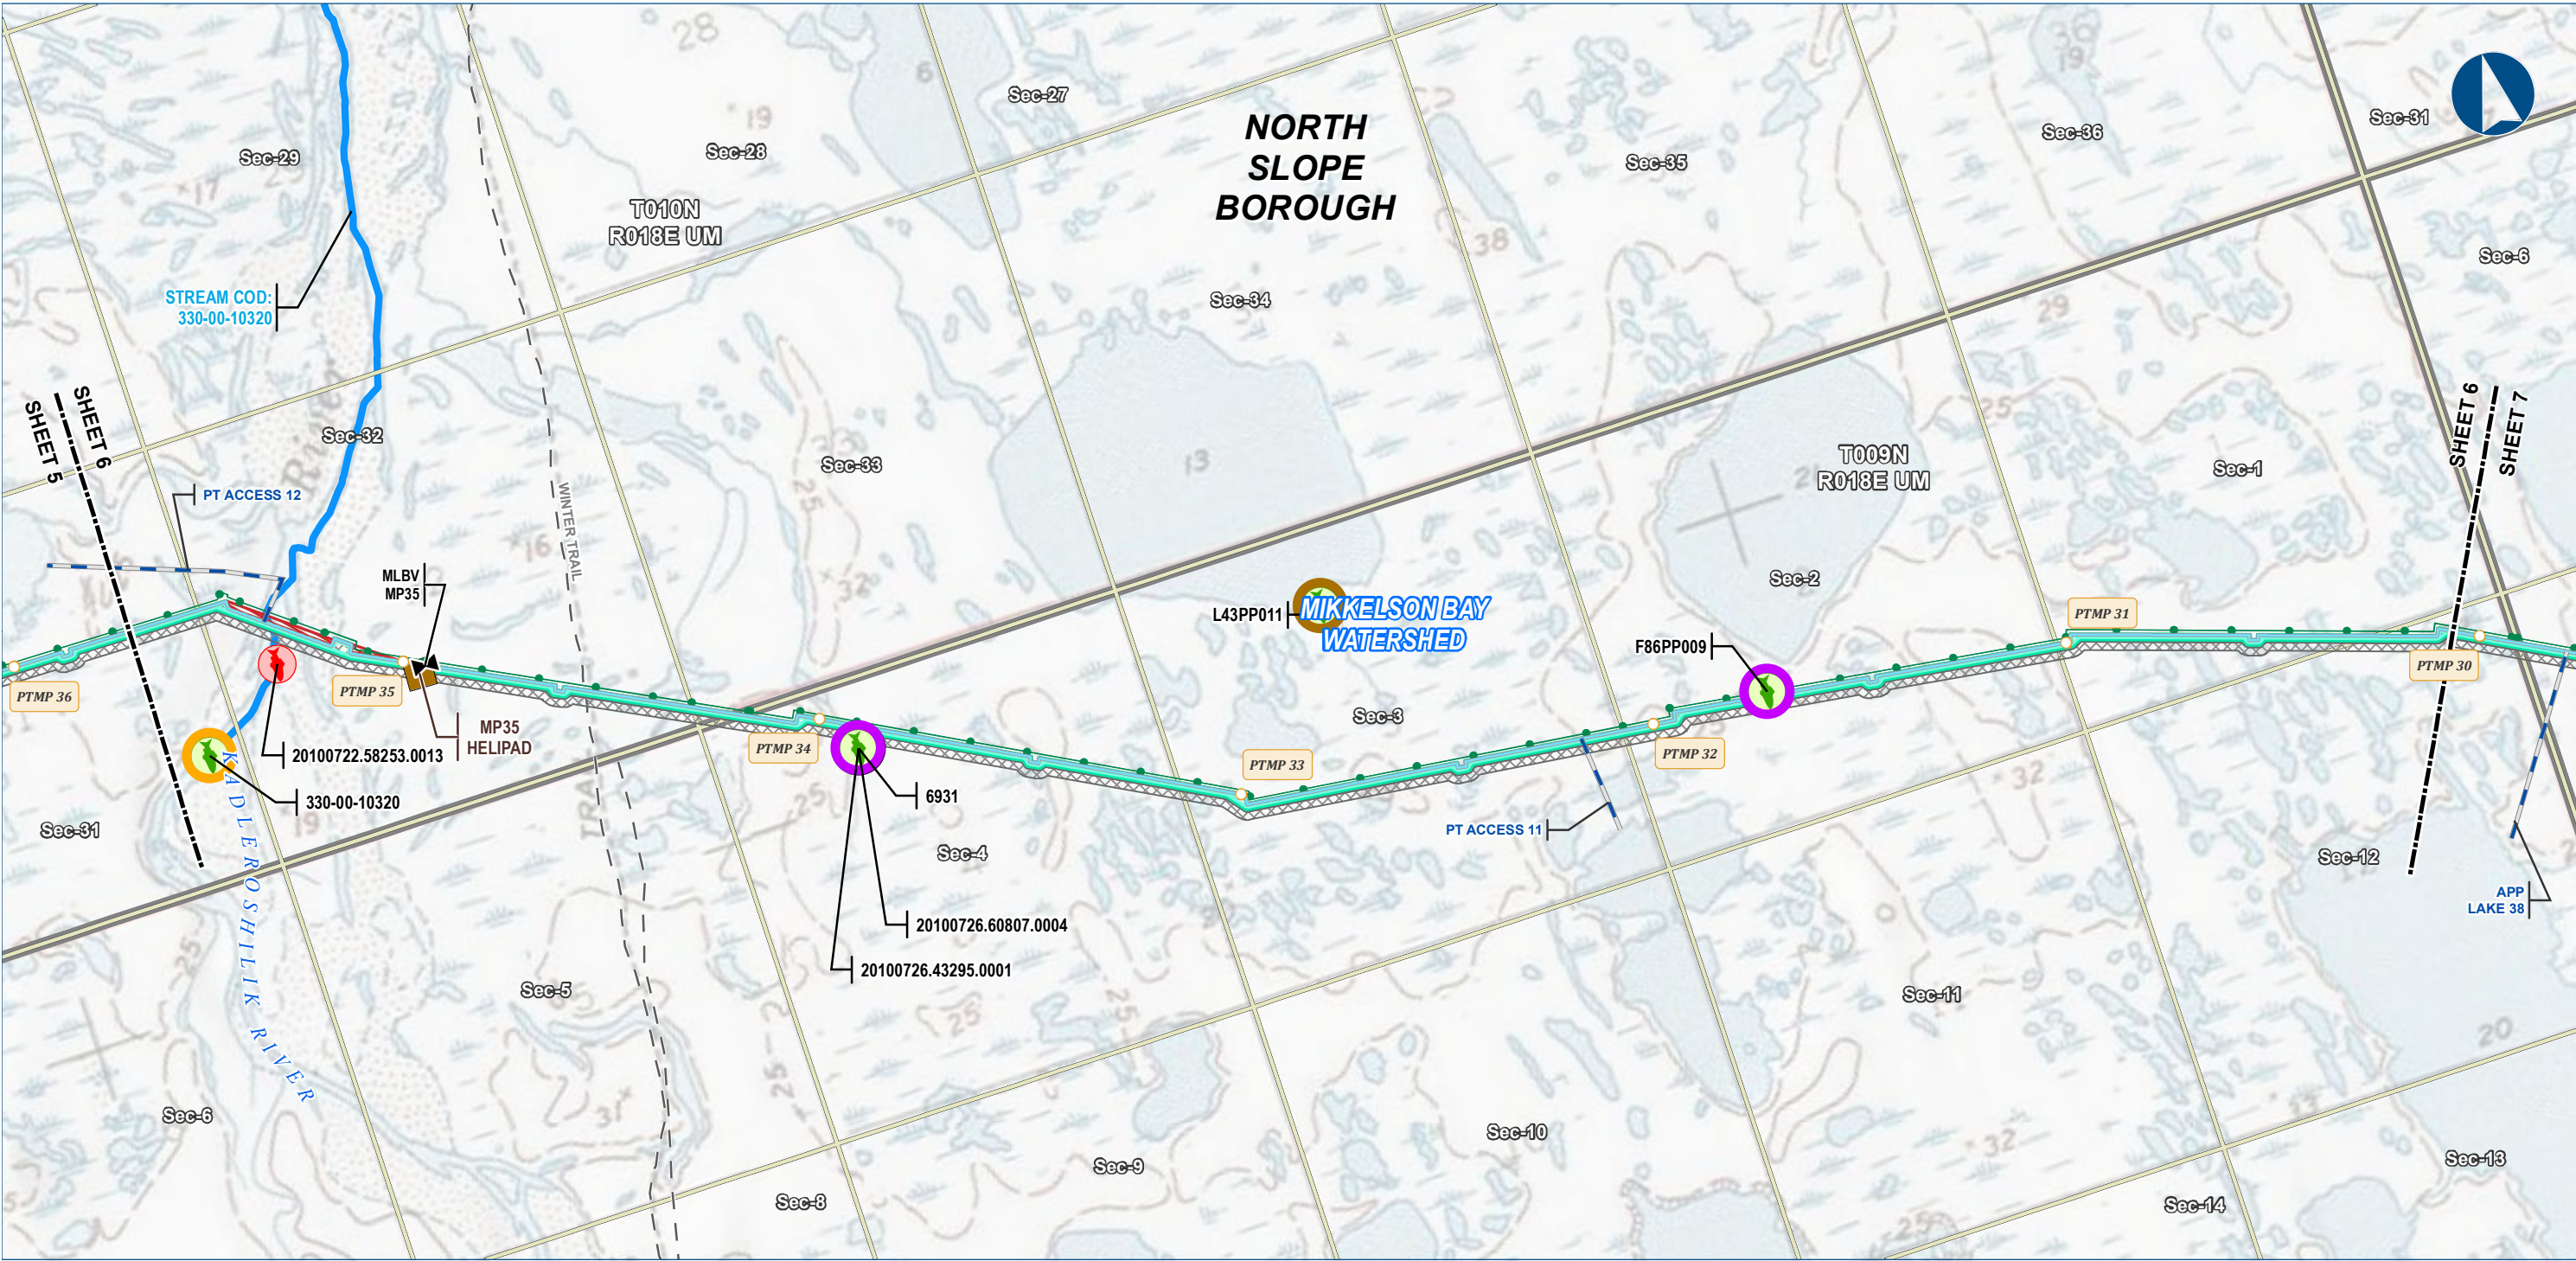

Legend

PIPELINE

- Point Thomson Transmission Line
- Ice Pad Access Road
- Mainline Blockvalve
- Helipad

EXISTING FEATURES

- Existing Roads
- Off Road Trails
- Existing Pipeline
- Section
- Township

Fish Survey Location

- Anadromous Species Observed
- Anadromous or Resident Species Observed
- Anadromous or Resident and Resident Species Observed
- Unknown Species Observed
- Species Not Observed
- Anadromous Stream Extent

PERMANENT ROW

- Permanent ROW
- Construction ROW
- Stream Crossing ATWS

Watershed Boundary

- Watershed Boundary


ALASKA LNG PROJECT		
Fisheries - Point Thomson		
Rev C Route		
BOROUGH:	NORTH SLOPE	DRAWN BY: AGDC
STATE:	ALASKA	CHECKED BY:
REV. NO.:	REVISION	DATE
A	ISSUED FOR REVIEW	2017-03-28
PRELIMINARY		
1:24,000		
DATE:	2017-03-28	PROJECTION: NAD83 NSRS2007 ALASKAZONE4 FTUS 54392

DISCLAIMER

The information contained herein is for informational or planning purposes only. It does not nor should it be deemed to be an offer, request or proposals for rights or occupation of any kind. The Alaska LNG Project Participants and their respective officers, employees and agents, make no warranty, implied or otherwise, nor accept any liability, as to the accuracy or completeness of the information contained in these documents, drawings or electronic files. Do not remove or delete this note from document, drawing or electronic file.

DWG: RR3_APPENDIX_A1_PTTL_TOPO_REV_C_CL

SHEET: 6

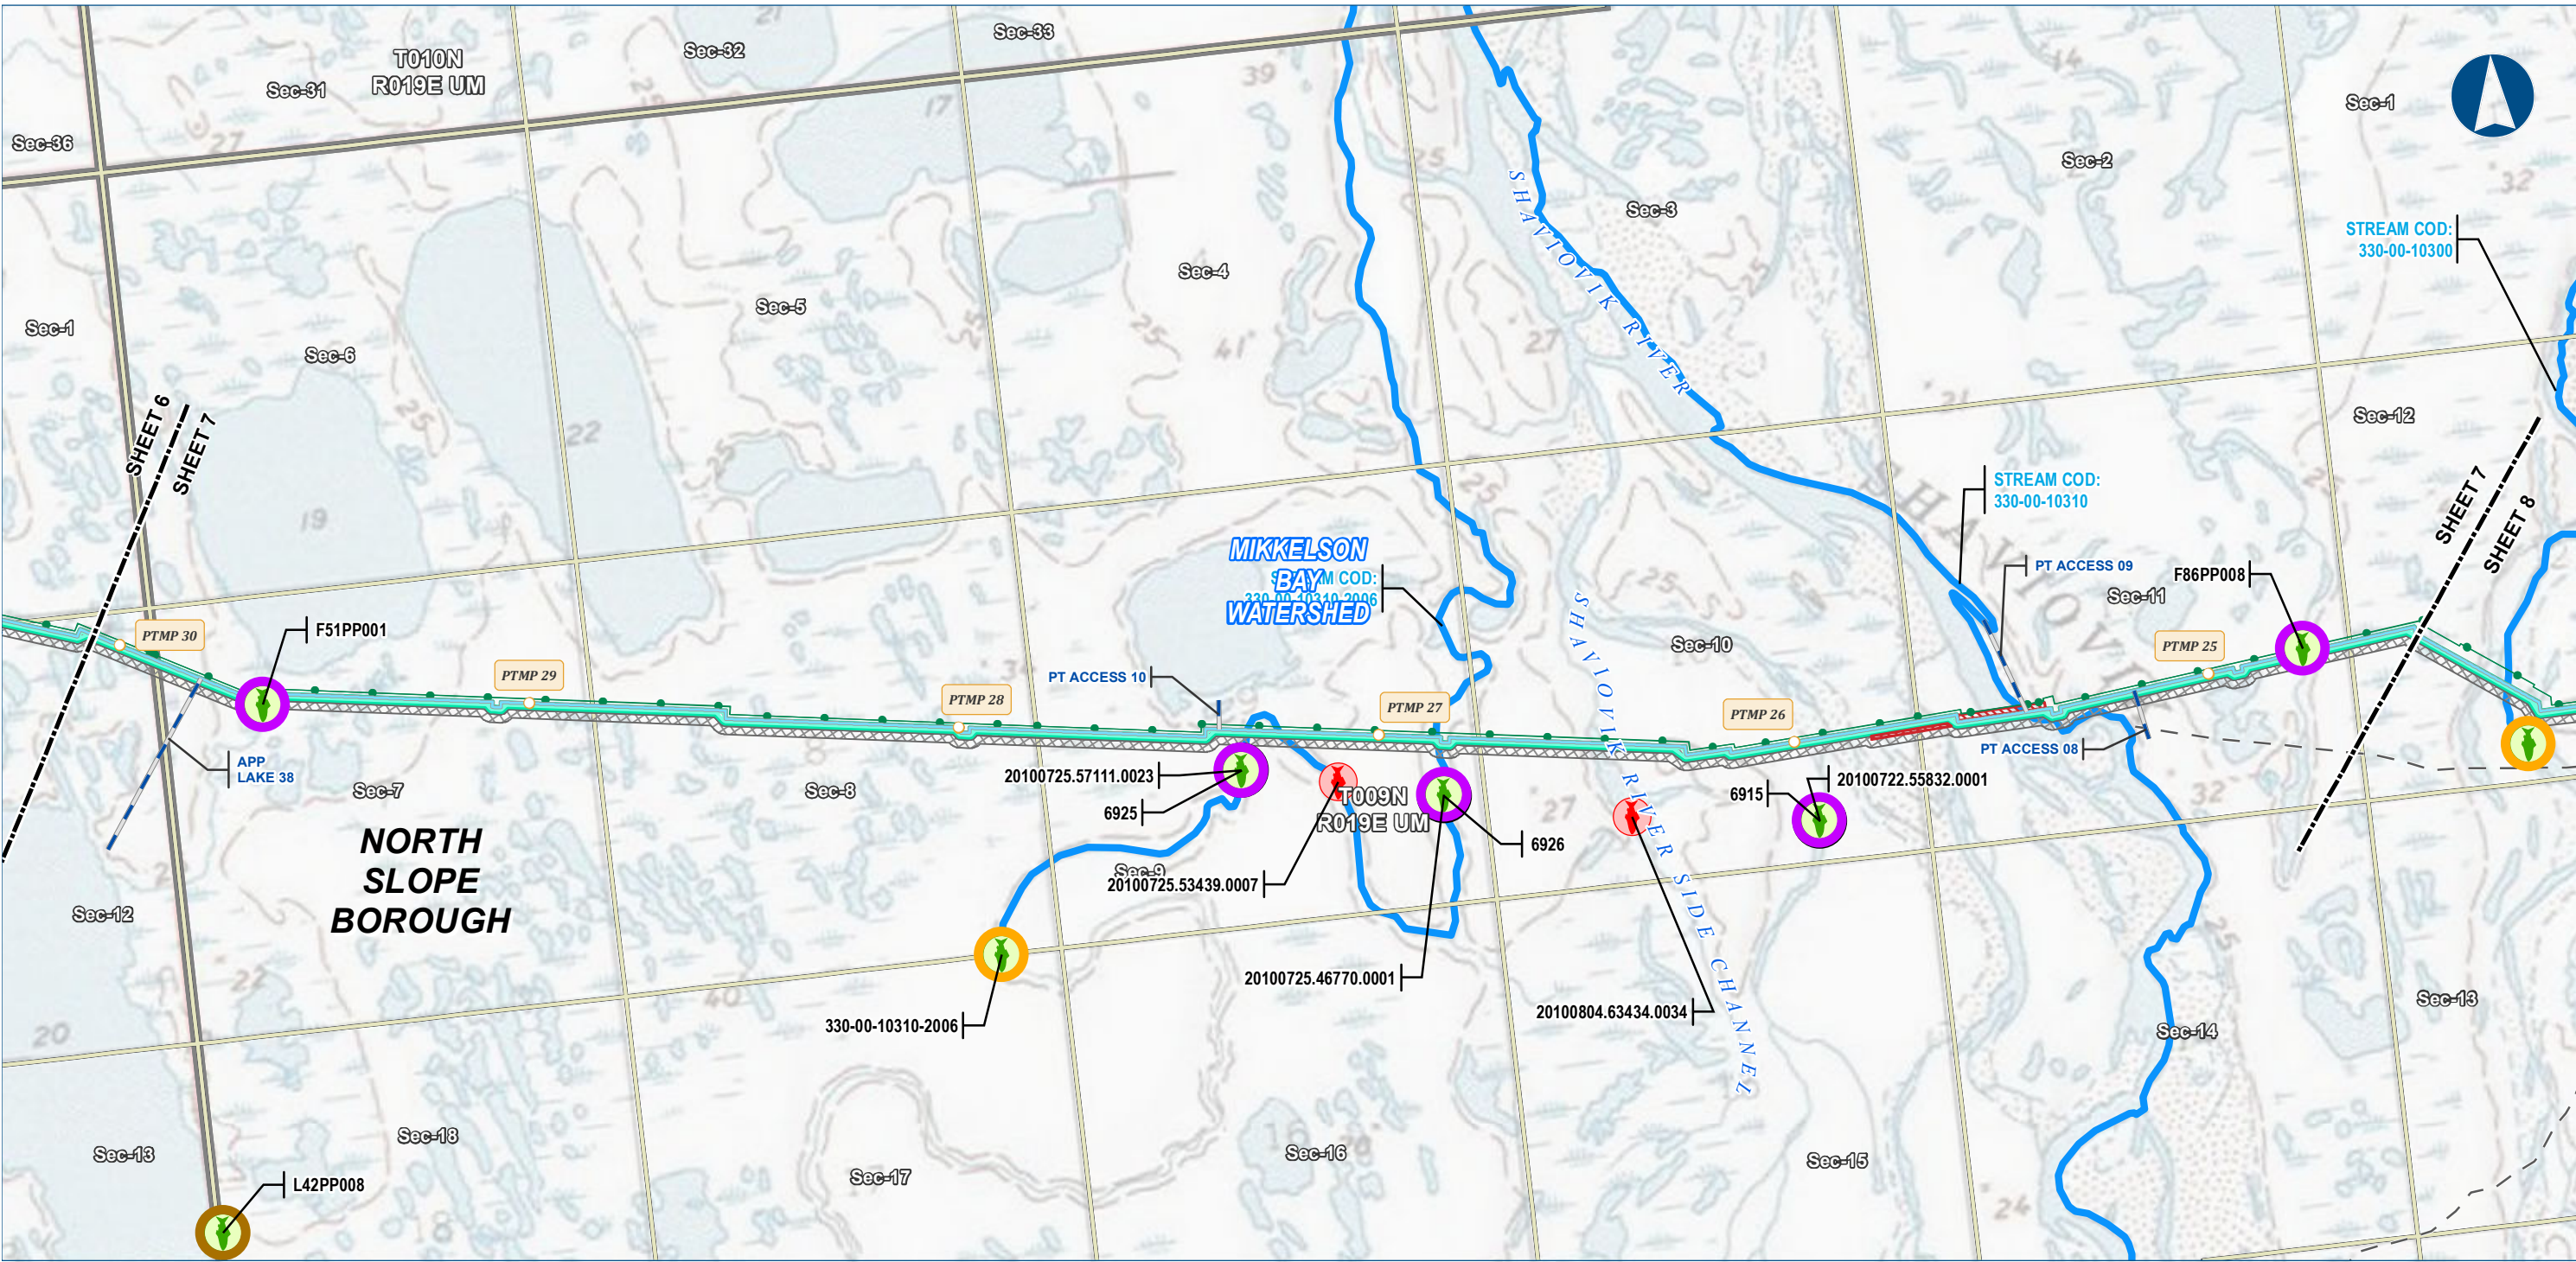

Legend

PIPELINE

- Point Thomson Transmission Line
- Ice Pad Access Road

EXISTING FEATURES

- Existing Roads
- Off Road Trails
- Existing Pipeline
- Section
- Township

Fish Survey Location

- Anadromous Species Observed
- Anadromous or Resident Species Observed
- Anadromous or Resident and Resident Species Observed
- Unknown Species Observed
- Species Not Observed
- Anadromous Stream Extent

Watershed Boundary

- Watershed Boundary

PERMANENT ROW

- Permanent ROW

CONSTRUCTION ROW

- Construction ROW

STREAM CROSSING ATWS

- Stream Crossing ATWS


ALASKA LNG PROJECT Fisheries - Point Thomson Rev C Route		
BOROUGH:	NORTH SLOPE	DRAWN BY: AGDC
STATE:	ALASKA	CHECKED BY:
REV. NO.:	REVISION	DATE
A	ISSUED FOR REVIEW	2017-03-28
PRELIMINARY		
1:24,000 0 1/4 1/2 Miles		
DATE: 2017-03-28	PROJECTION: NAD83 NSRS2007 ALASKAZONE4 FTUS 54392	

DISCLAIMER

The information contained herein is for informational or planning purposes only. It does not nor should it be deemed to be an offer, request or proposals for rights or occupation of any kind. The Alaska LNG Project Participants and their respective officers, employees and agents, make no warranty, implied or otherwise, nor accept any liability, as to the accuracy or completeness of the information contained in these documents, drawings or electronic files. Do not remove or delete this note from document, drawing or electronic file.

DWG: RR3_APPENDIX_A1_PTTL_TOPO_REV_C_CL

SHEET: 7

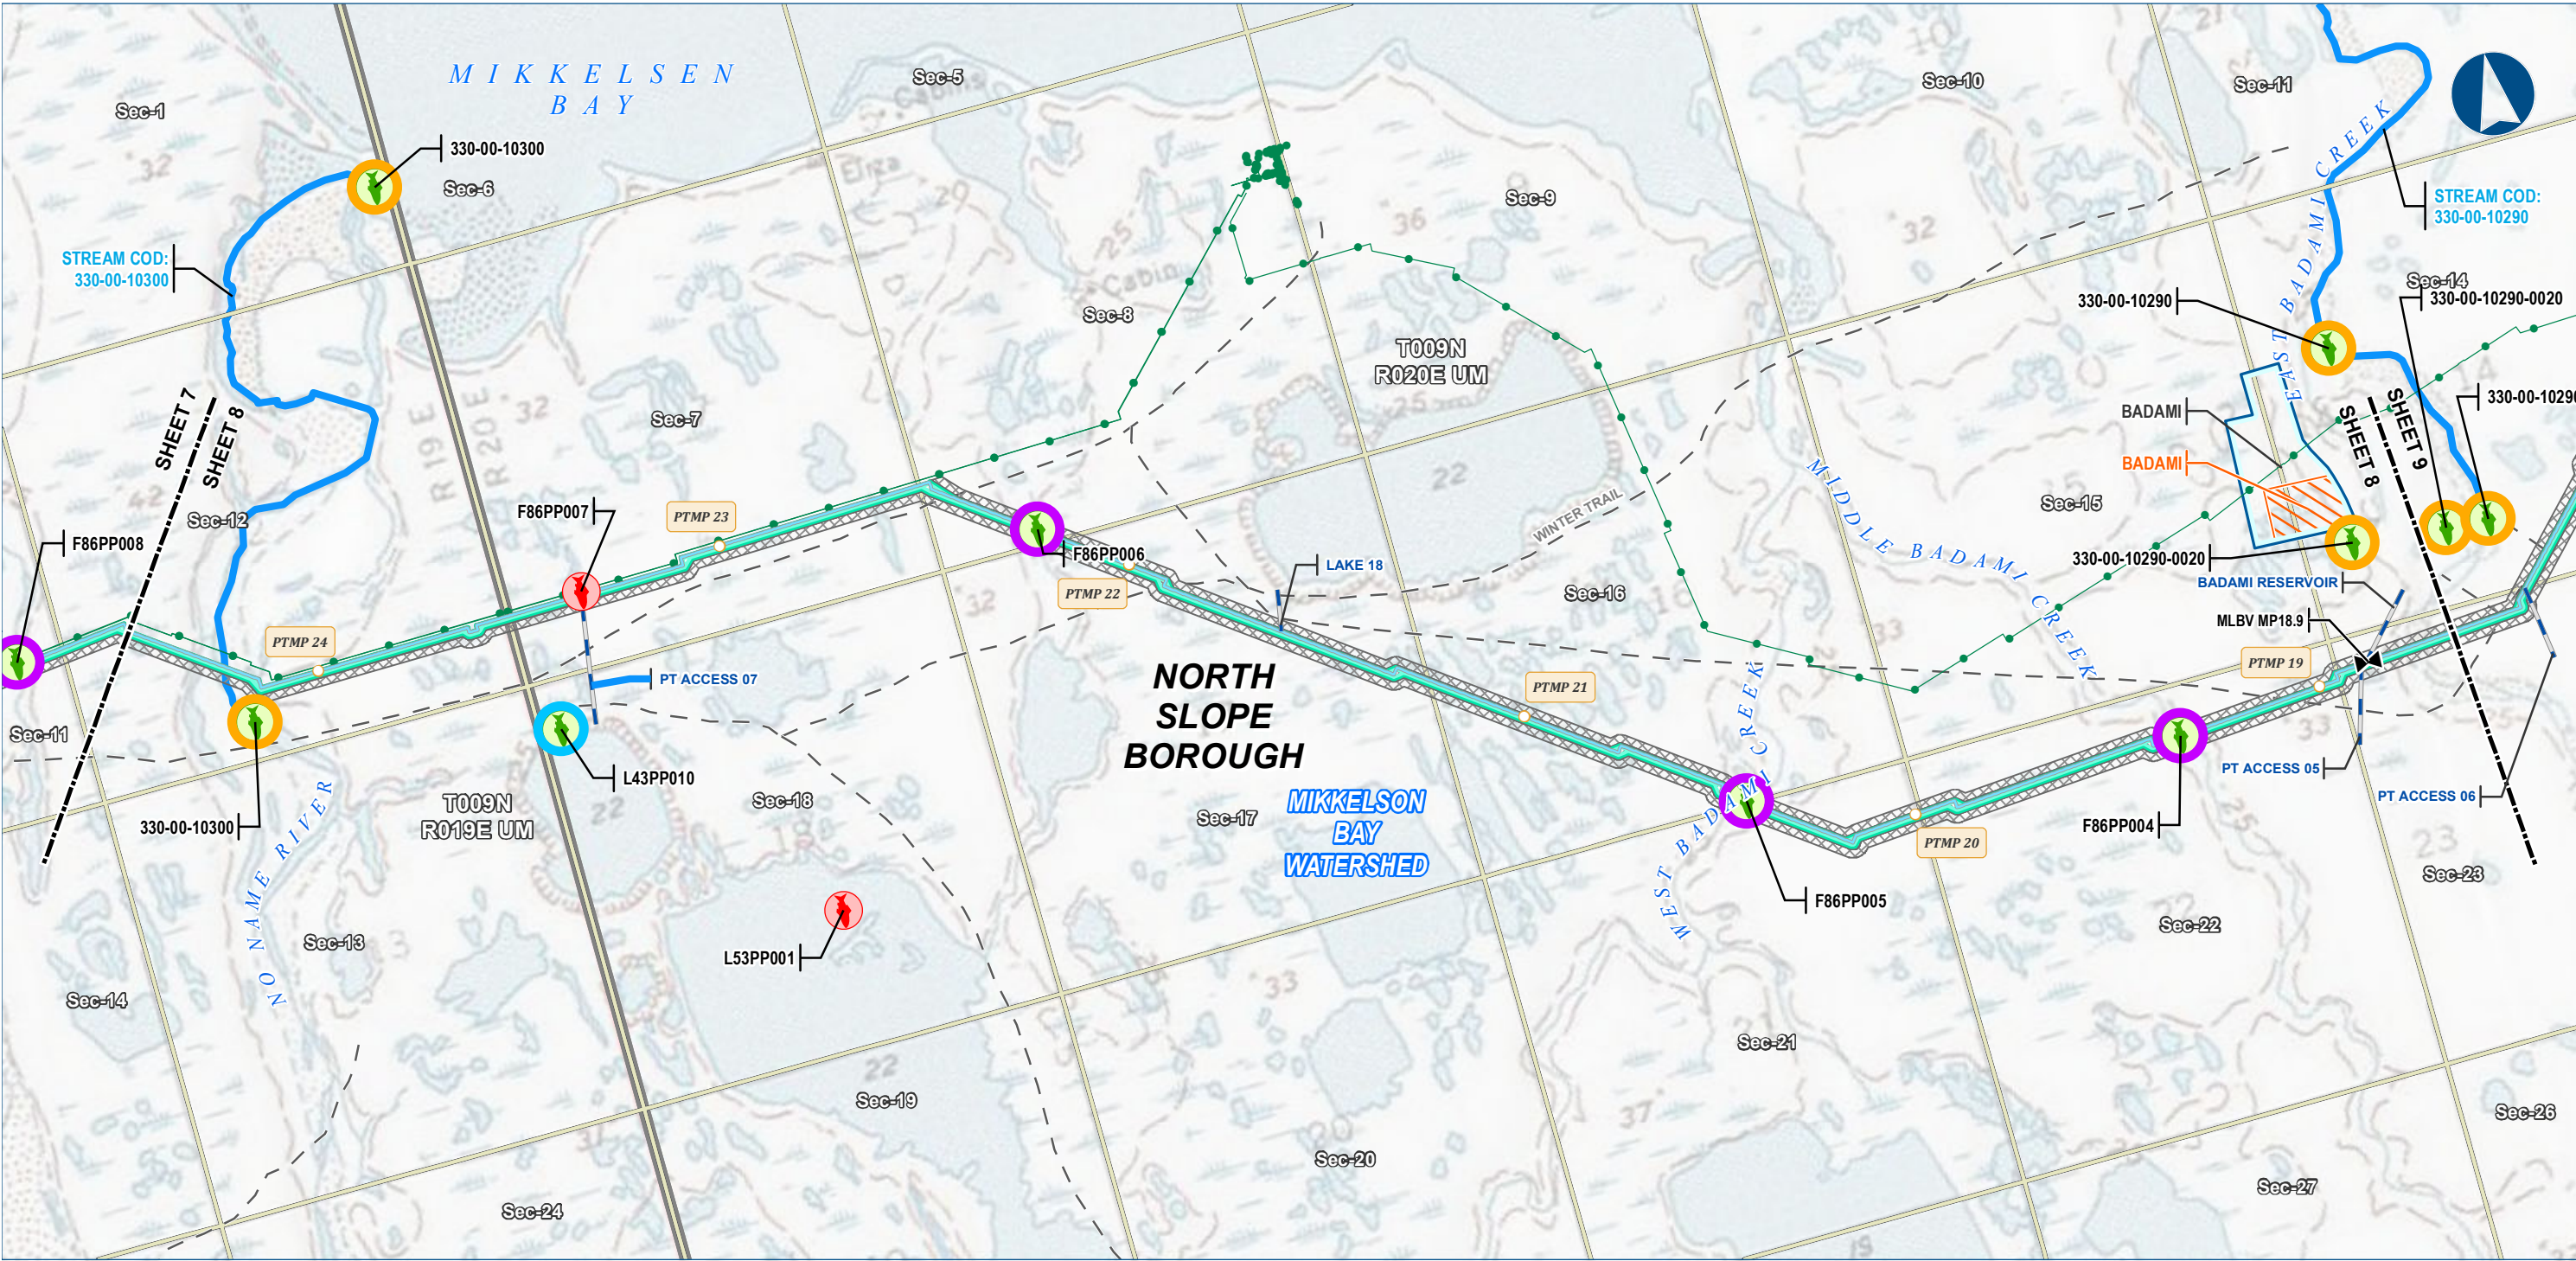

Legend

PIPELINE

- Point Thomson Transmission Line
- Ice Pad Access Road
- Mainline Blockvalve

EXISTING FEATURES

- Existing Roads
- Off Road Trails
- Existing Pipeline
- Section
- Township

PERMANENT ROW

- Permanent ROW
- Construction ROW
- Camp
- Pipe Storage Yard (PSY)

Fish Survey Location

- Anadromous Species Observed
- Anadromous or Resident Species Observed
- Resident Species Observed
- Species Not Observed
- Anadromous Stream Extent

Watershed Boundary

- Watershed Boundary


ALASKA LNG PROJECT		
Fisheries - Point Thomson		
Rev C Route		
BOROUGH:	NORTH SLOPE	DRAWN BY: AGDC
STATE:	ALASKA	CHECKED BY:
REV. NO.:	REVISION	DATE
A	ISSUED FOR REVIEW	2017-03-28
PRELIMINARY		
1:24,000 0 1/4 1/2 Miles		
DATE: 2017-03-28	PROJECTION: NAD83 NSRS2007 ALASKAZONE4 FTUS 54392	

DISCLAIMER

The information contained herein is for informational or planning purposes only. It does not nor should it be deemed to be an offer, request or proposals for rights or occupation of any kind. The Alaska LNG Project Participants and their respective officers, employees and agents, make no warranty, implied or otherwise, nor accept any liability, as to the accuracy or completeness of the information contained in these documents, drawings or electronic files. Do not remove or delete this note from document, drawing or electronic file.

DWG: RR3_APPENDIX_A1_PTTL_TOPO_REV_C_CL

SHEET: 8

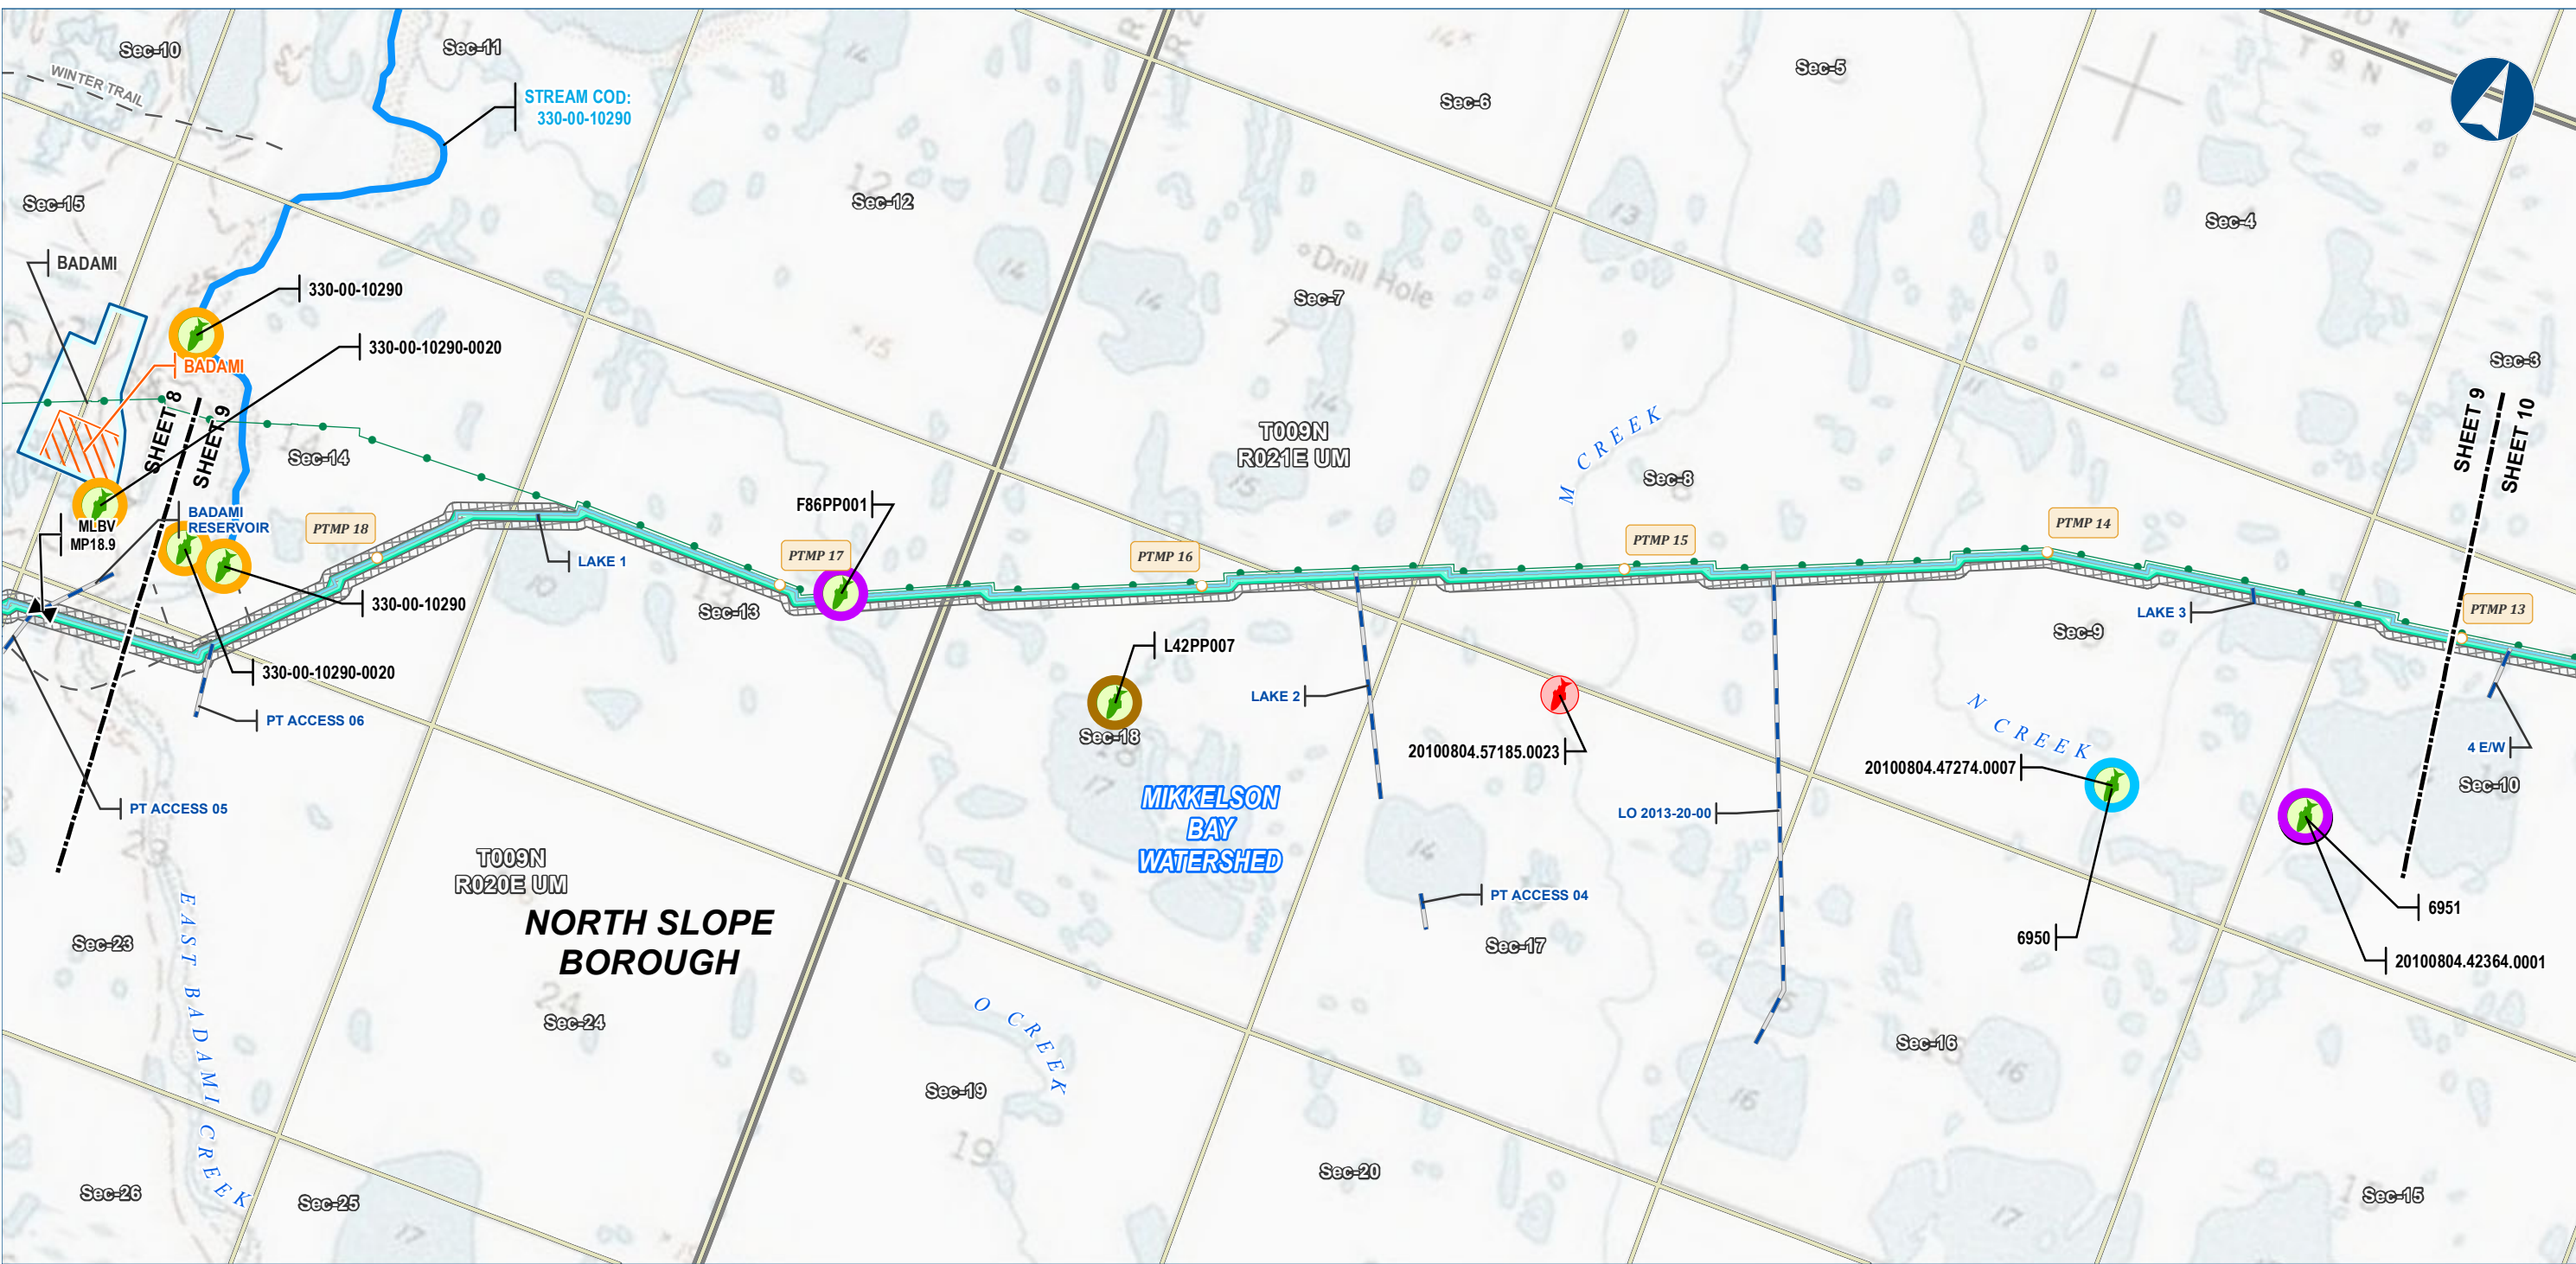

Legend

PIPELINE

- Point Thomson Transmission Line
- Ice Pad Access Road
- Mainline Blockvalve

EXISTING FEATURES

- Existing Roads
- Off Road Trails
- Existing Pipeline
- Section
- Township

PERMANENT ROW

- Permanent ROW
- Construction ROW
- Camp
- Pipe Storage Yard (PSY)

Fish Survey Location

- Anadromous Species Observed
- Anadromous or Resident Species Observed
- Anadromous or Resident and Resident Species Observed
- Resident Species Observed
- Unknown Species Observed
- Species Not Observed
- Anadromous Stream Extent

Watershed Boundary

- Watershed Boundary


ALASKA LNG PROJECT Fisheries - Point Thomson Rev C Route		
BOROUGH:	NORTH SLOPE	DRAWN BY: AGDC
STATE:	ALASKA	CHECKED BY:
REV. NO.:	REVISION	DATE
A	ISSUED FOR REVIEW	2017-03-28
PRELIMINARY		
1:24,000 0 1/4 1/2 Miles		
DATE: 2017-03-28	PROJECTION: NAD83 NSRS2007 ALASKAZONE4 FTUS 54392	

DISCLAIMER

The information contained herein is for informational or planning purposes only. It does not nor should it be deemed to be an offer, request or proposals for rights or occupation of any kind. The Alaska LNG Project Participants and their respective officers, employees and agents, make no warranty, implied or otherwise, nor accept any liability, as to the accuracy or completeness of the information contained in these documents, drawings or electronic files. Do not remove or delete this note from document, drawing or electronic file.

DWG: RR3_APPENDIX_A1_PTTL_TOPO_REV_C_CL

SHEET: 9

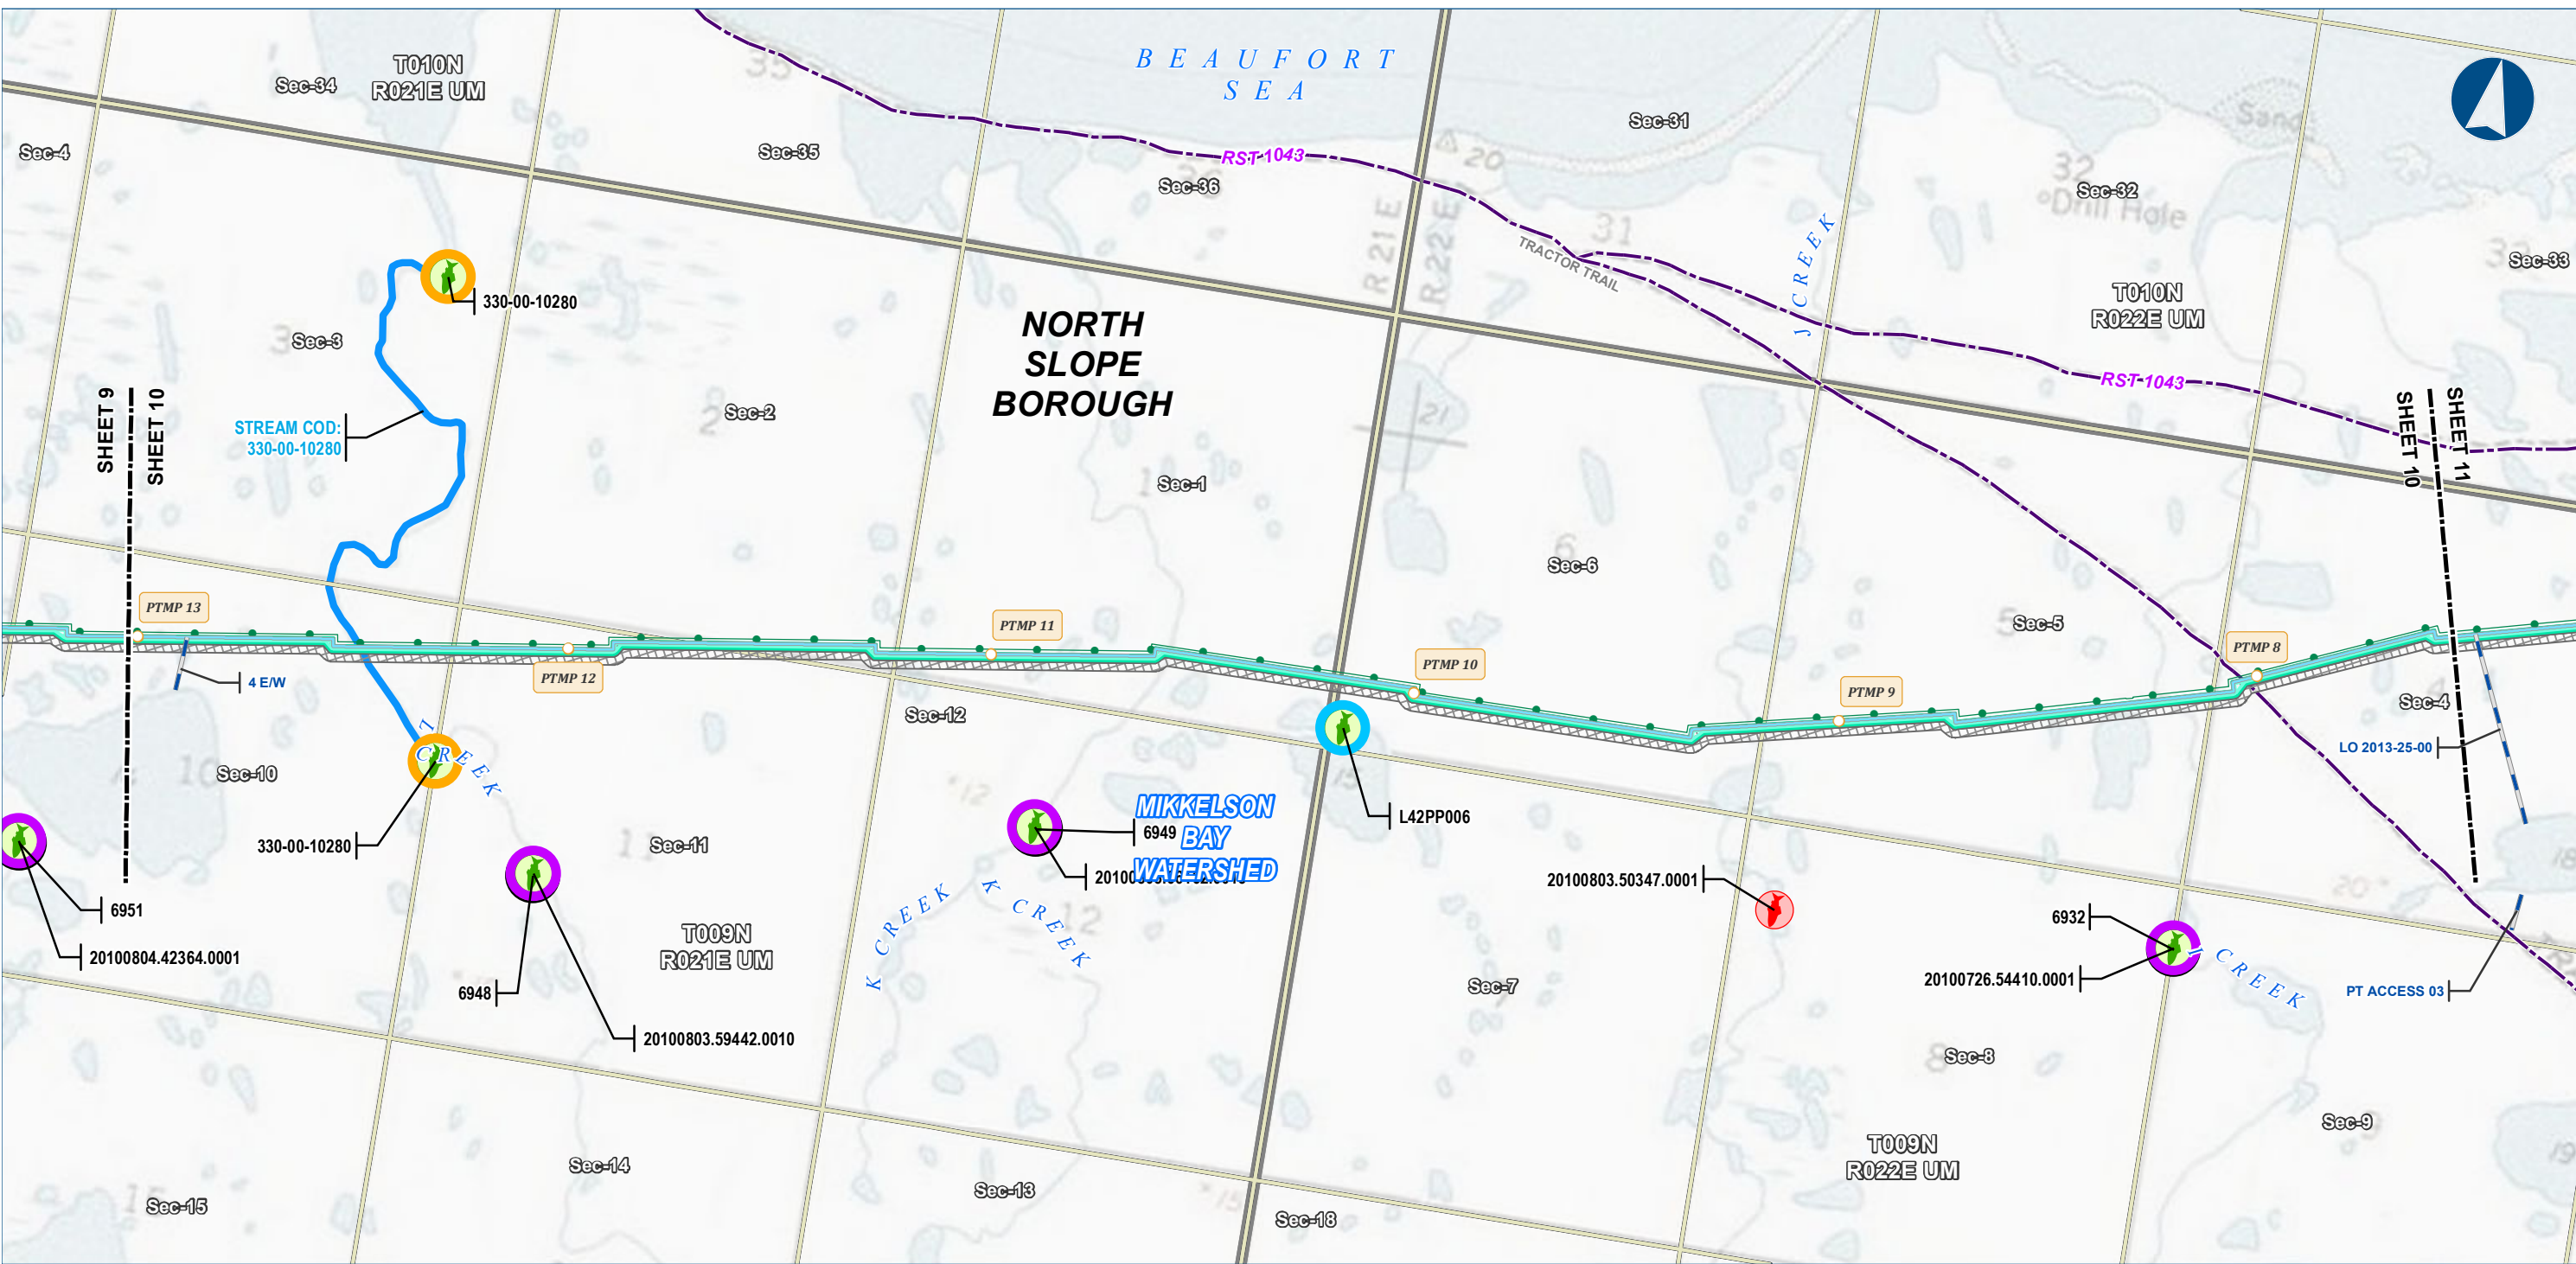

Legend

PIPELINE

- Point Thomson Transmission Line
- Ice Pad Access Road

EXISTING FEATURES

- Existing Roads
- Revised Statute 2477 Trail
- Off Road Trails
- Existing Pipeline
- Section
- Township

Fish Survey Location

- Anadromous Species Observed
- Anadromous or Resident Species Observed
- Resident Species Observed
- Unknown Species Observed
- Species Not Observed
- Anadromous Stream Extent

Watershed Boundary

- Watershed Boundary

PERMANENT ROW

- Permanent ROW
- Construction ROW

ALASKA LNG PROJECT Fisheries - Point Thomson Rev C Route		
BOROUGH:	NORTH SLOPE	DRAWN BY: AGDC
STATE:	ALASKA	CHECKED BY:
REV. NO.:	REVISION	DATE
A	ISSUED FOR REVIEW	2017-03-28
PRELIMINARY		
1:24,000 0 1/4 1/2 Miles		
DATE: 2017-03-28	PROJECTION: NAD83 NSRS2007 ALASKAZONE4 FTUS 54392	

DISCLAIMER

The information contained herein is for informational or planning purposes only, It does not nor should it be deemed to be an offer, request or proposals for rights or occupation of any kind. The Alaska LNG Project Participants and their respective officers, employees and agents, make no warranty, implied or otherwise, nor accept any liability, as to the accuracy or completeness of the information contained in these documents, drawings or electronic files. Do not remove or delete this note from document, drawing or electronic file.

DWG: RR3_APPENDIX_A1_PTTL_TOPO_REV_C_CL

SHEET: 10



Alaska LNG Project

Legend

PIPELINE

- Point Thomson Transmission Line
- Ice Pad Access Road

EXISTING FEATURES

- Existing Roads
- Revised Statute 2477 Trail
- Off Road Trails
- Existing Pipeline
- Section
- Township

Fish Survey Location

- Anadromous Species Observed
- Anadromous or Resident Species Observed
- Resident Species Observed
- Unknown Species Observed
- Species Not Observed
- Anadromous Stream Extent

Watershed Boundary

- Watershed Boundary

PERMANENT ROW

- Permanent ROW

CONSTRUCTION ROW

- Construction ROW

ALASKA LNG PROJECT		
Fisheries - Point Thomson		
Rev C Route		
BOROUGH:	NORTH SLOPE	DRAWN BY: AGDC
STATE:	ALASKA	CHECKED BY:
REV. NO.:	REVISION	DATE
A	ISSUED FOR REVIEW	2017-03-28
PRELIMINARY		
1:24,000 0 1/4 1/2 Miles		
DATE: 2017-03-28	PROJECTION:	NAD83 NSRS2007 ALASKAZONE4 FTUS 54392

DISCLAIMER

The information contained herein is for informational or planning purposes only. It does not nor should it be deemed to be an offer, request or proposals for rights or occupation of any kind. The Alaska LNG Project Participants and their respective officers, employees and agents, make no warranty, implied or otherwise, nor accept any liability, as to the accuracy or completeness of the information contained in these documents, drawings or electronic files. Do not remove or delete this note from document, drawing or electronic file.

DWG: RR3_APPENDIX_A1_PTTL_TOPO_REV_C_CL

SHEET: 11



Legend

PIPELINE

- Point Thomson Transmission Line
- Ice Pad Access Road
- Meter Station

EXISTING FEATURES

- Existing Roads
- Revised Statute 2477 Trail
- Off Road Trails
- Existing Pipeline
- Section
- Township

Watershed Boundary

Fish Survey Location

- Anadromous Species Observed
- Anadromous or Resident Species Observed
- Resident Species Observed
- Unknown Species Observed
- Anadromous Stream Extent

Permanent ROW

Construction ROW

ALASKA LNG PROJECT Fisheries - Point Thomson Rev C Route		
BOROUGH:	NORTH SLOPE	DRAWN BY: AGDC
STATE:	ALASKA	CHECKED BY:
REV. NO.:	REVISION	DATE
A	ISSUED FOR REVIEW	2017-03-28
PRELIMINARY		
1:24,000 0 1/4 1/2 Miles		
DATE: 2017-03-28	PROJECTION: NAD83 NSRS2007 ALASKAZONE4 FTUS 54392	

DISCLAIMER

The information contained herein is for informational or planning purposes only, It does not nor should it be deemed to be an offer, request or proposals for rights or occupation of any kind. The Alaska LNG Project Participants and their respective officers, employees and agents, make no warranty, implied or otherwise, nor accept any liability, as to the accuracy or completeness of the information contained in these documents, drawings or electronic files. Do not remove or delete this note from document, drawing or electronic file.


DWG: RR3_APPENDIX_A1_PTTT_TOPO_REV_C_CL

SHEET: 12

Alaska LNG Project


*Fisheries
Point Thomson Rev C Route*

*Resource Report 3, Appendix A2
Aerial Mapping*

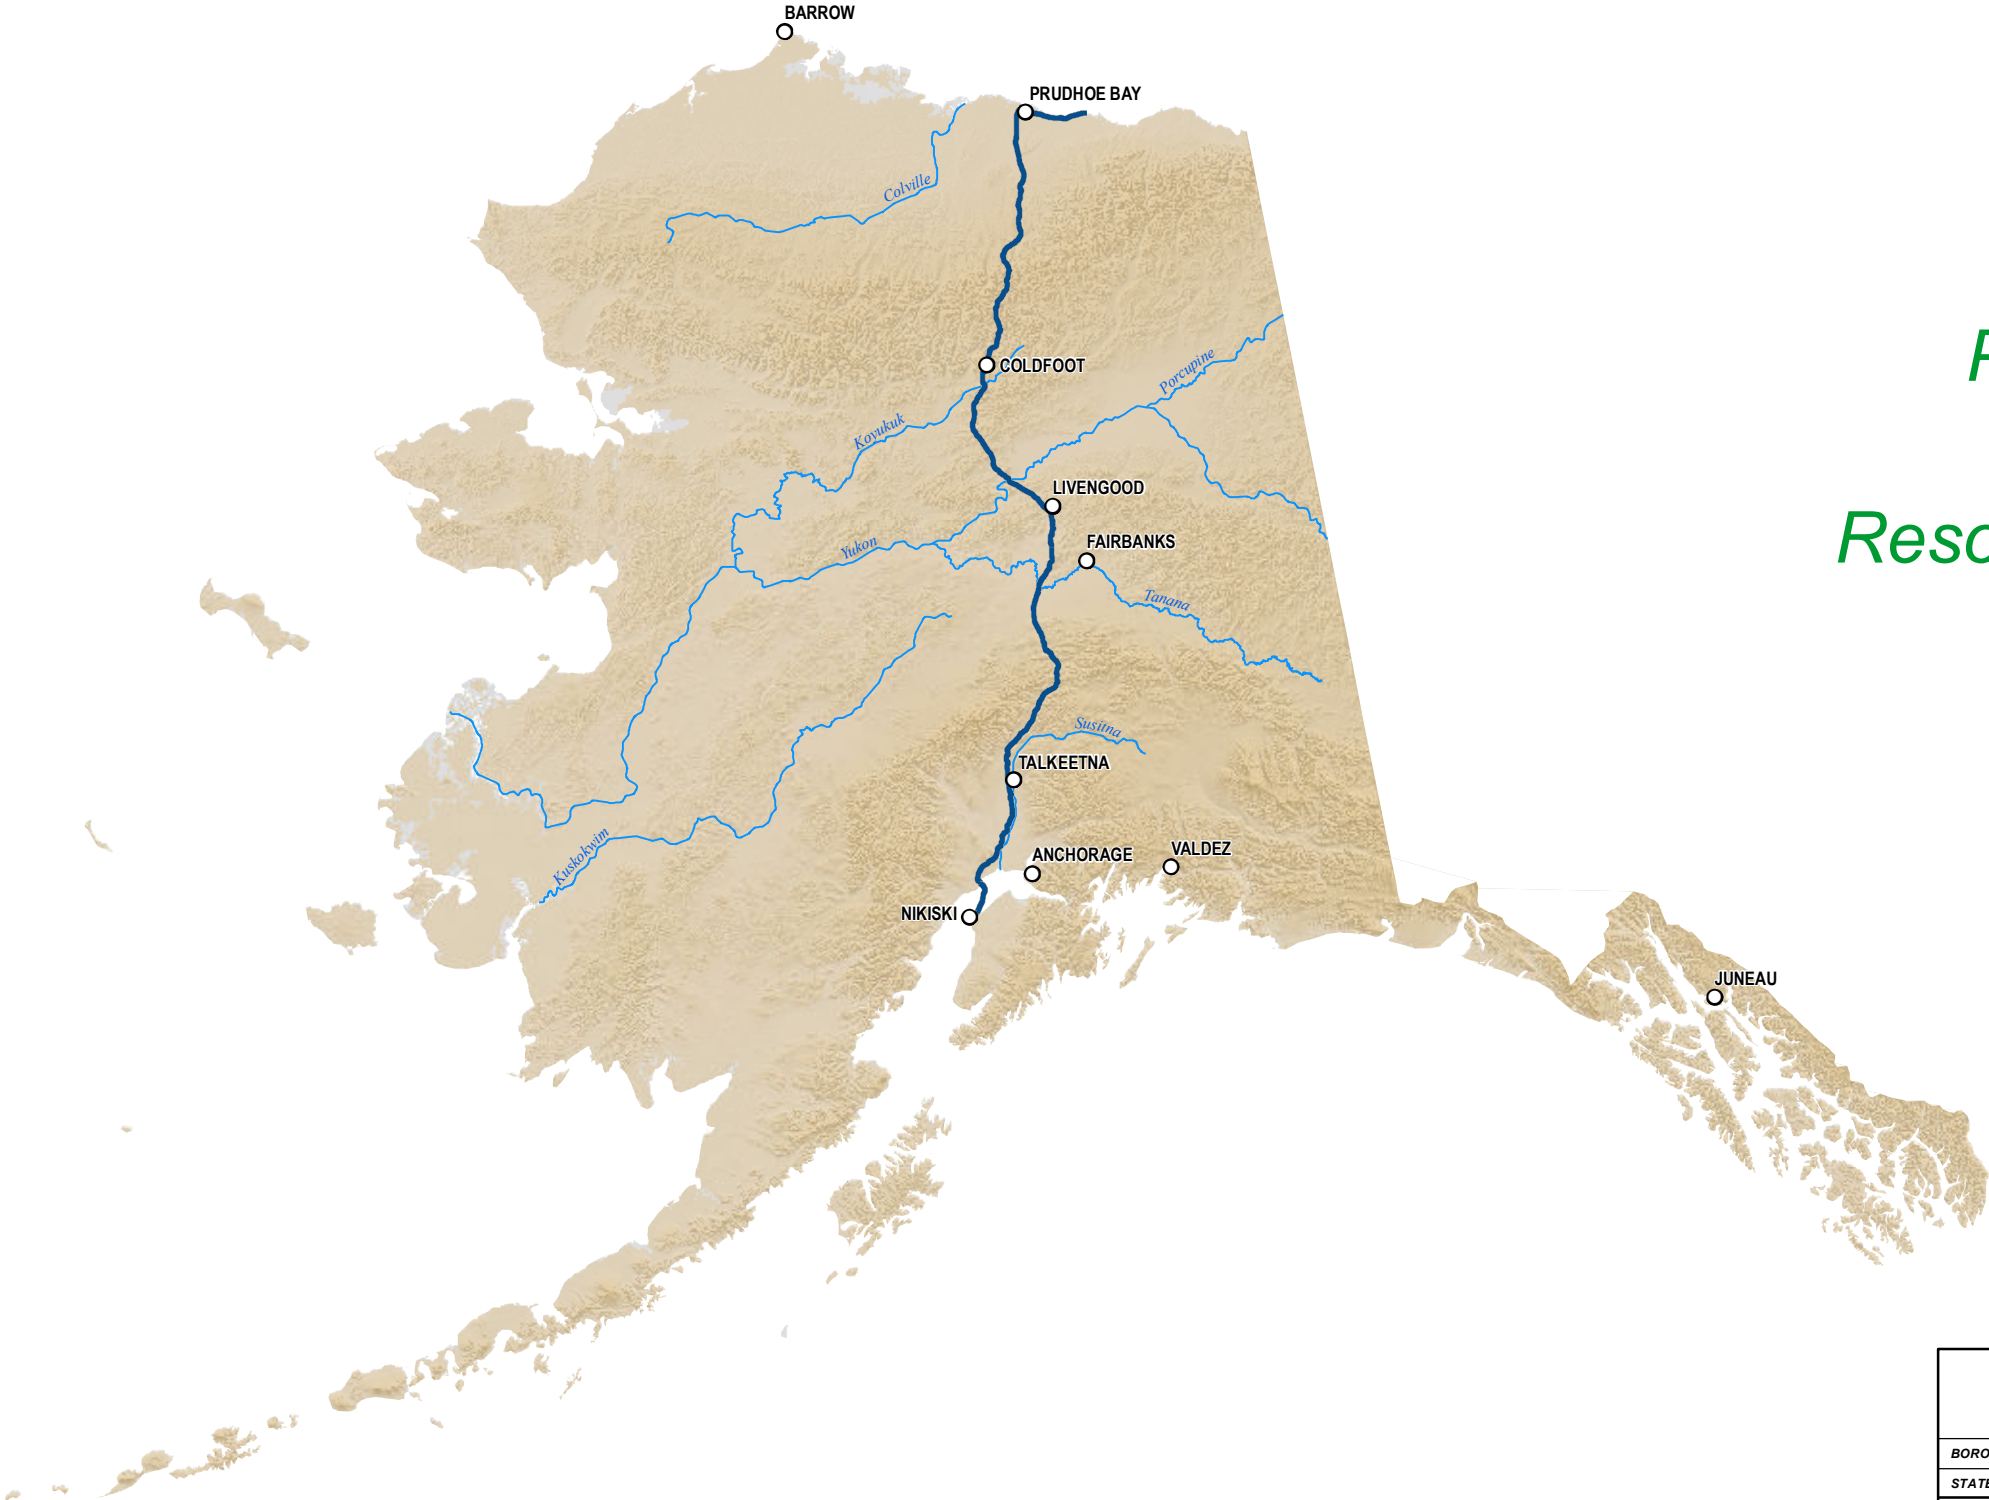

ALASKA LNG PROJECT		
Fisheries		
Point Thomson Rev C Route		
BOROUGH:	-	DRAWN BY: AGDC
STATE:	ALASKA	CHECKED BY:
REV. NO.:	REVISION	DATE
A	ISSUED FOR REVIEW	2017-03-21
PRELIMINARY		
1:10,000,000	0 100 200 Miles	
DATE: 2017-03-21	PROJECTION: NAD 1983 NSRS2007 STATEPLANE ALASKA 4 FIPS 5004	


DISCLAIMER
The information contained herein is for informational or planning purposes only. It does not nor should it be deemed to be an offer, request or proposals for rights or occupation of any kind. The Alaska LNG Project Participants and their respective officers, employees and agents, make no warranty, implied or otherwise, nor accept any liability, as to the accuracy or completeness of the information contained in these documents, drawings or electronic files. Do not remove or delete this note from document, drawing or electronic file.
DWG: RR3_APPENDIX_A2_PTTL_AERIAL_REV_C_GL_COVER SHEET: COVER PAGE

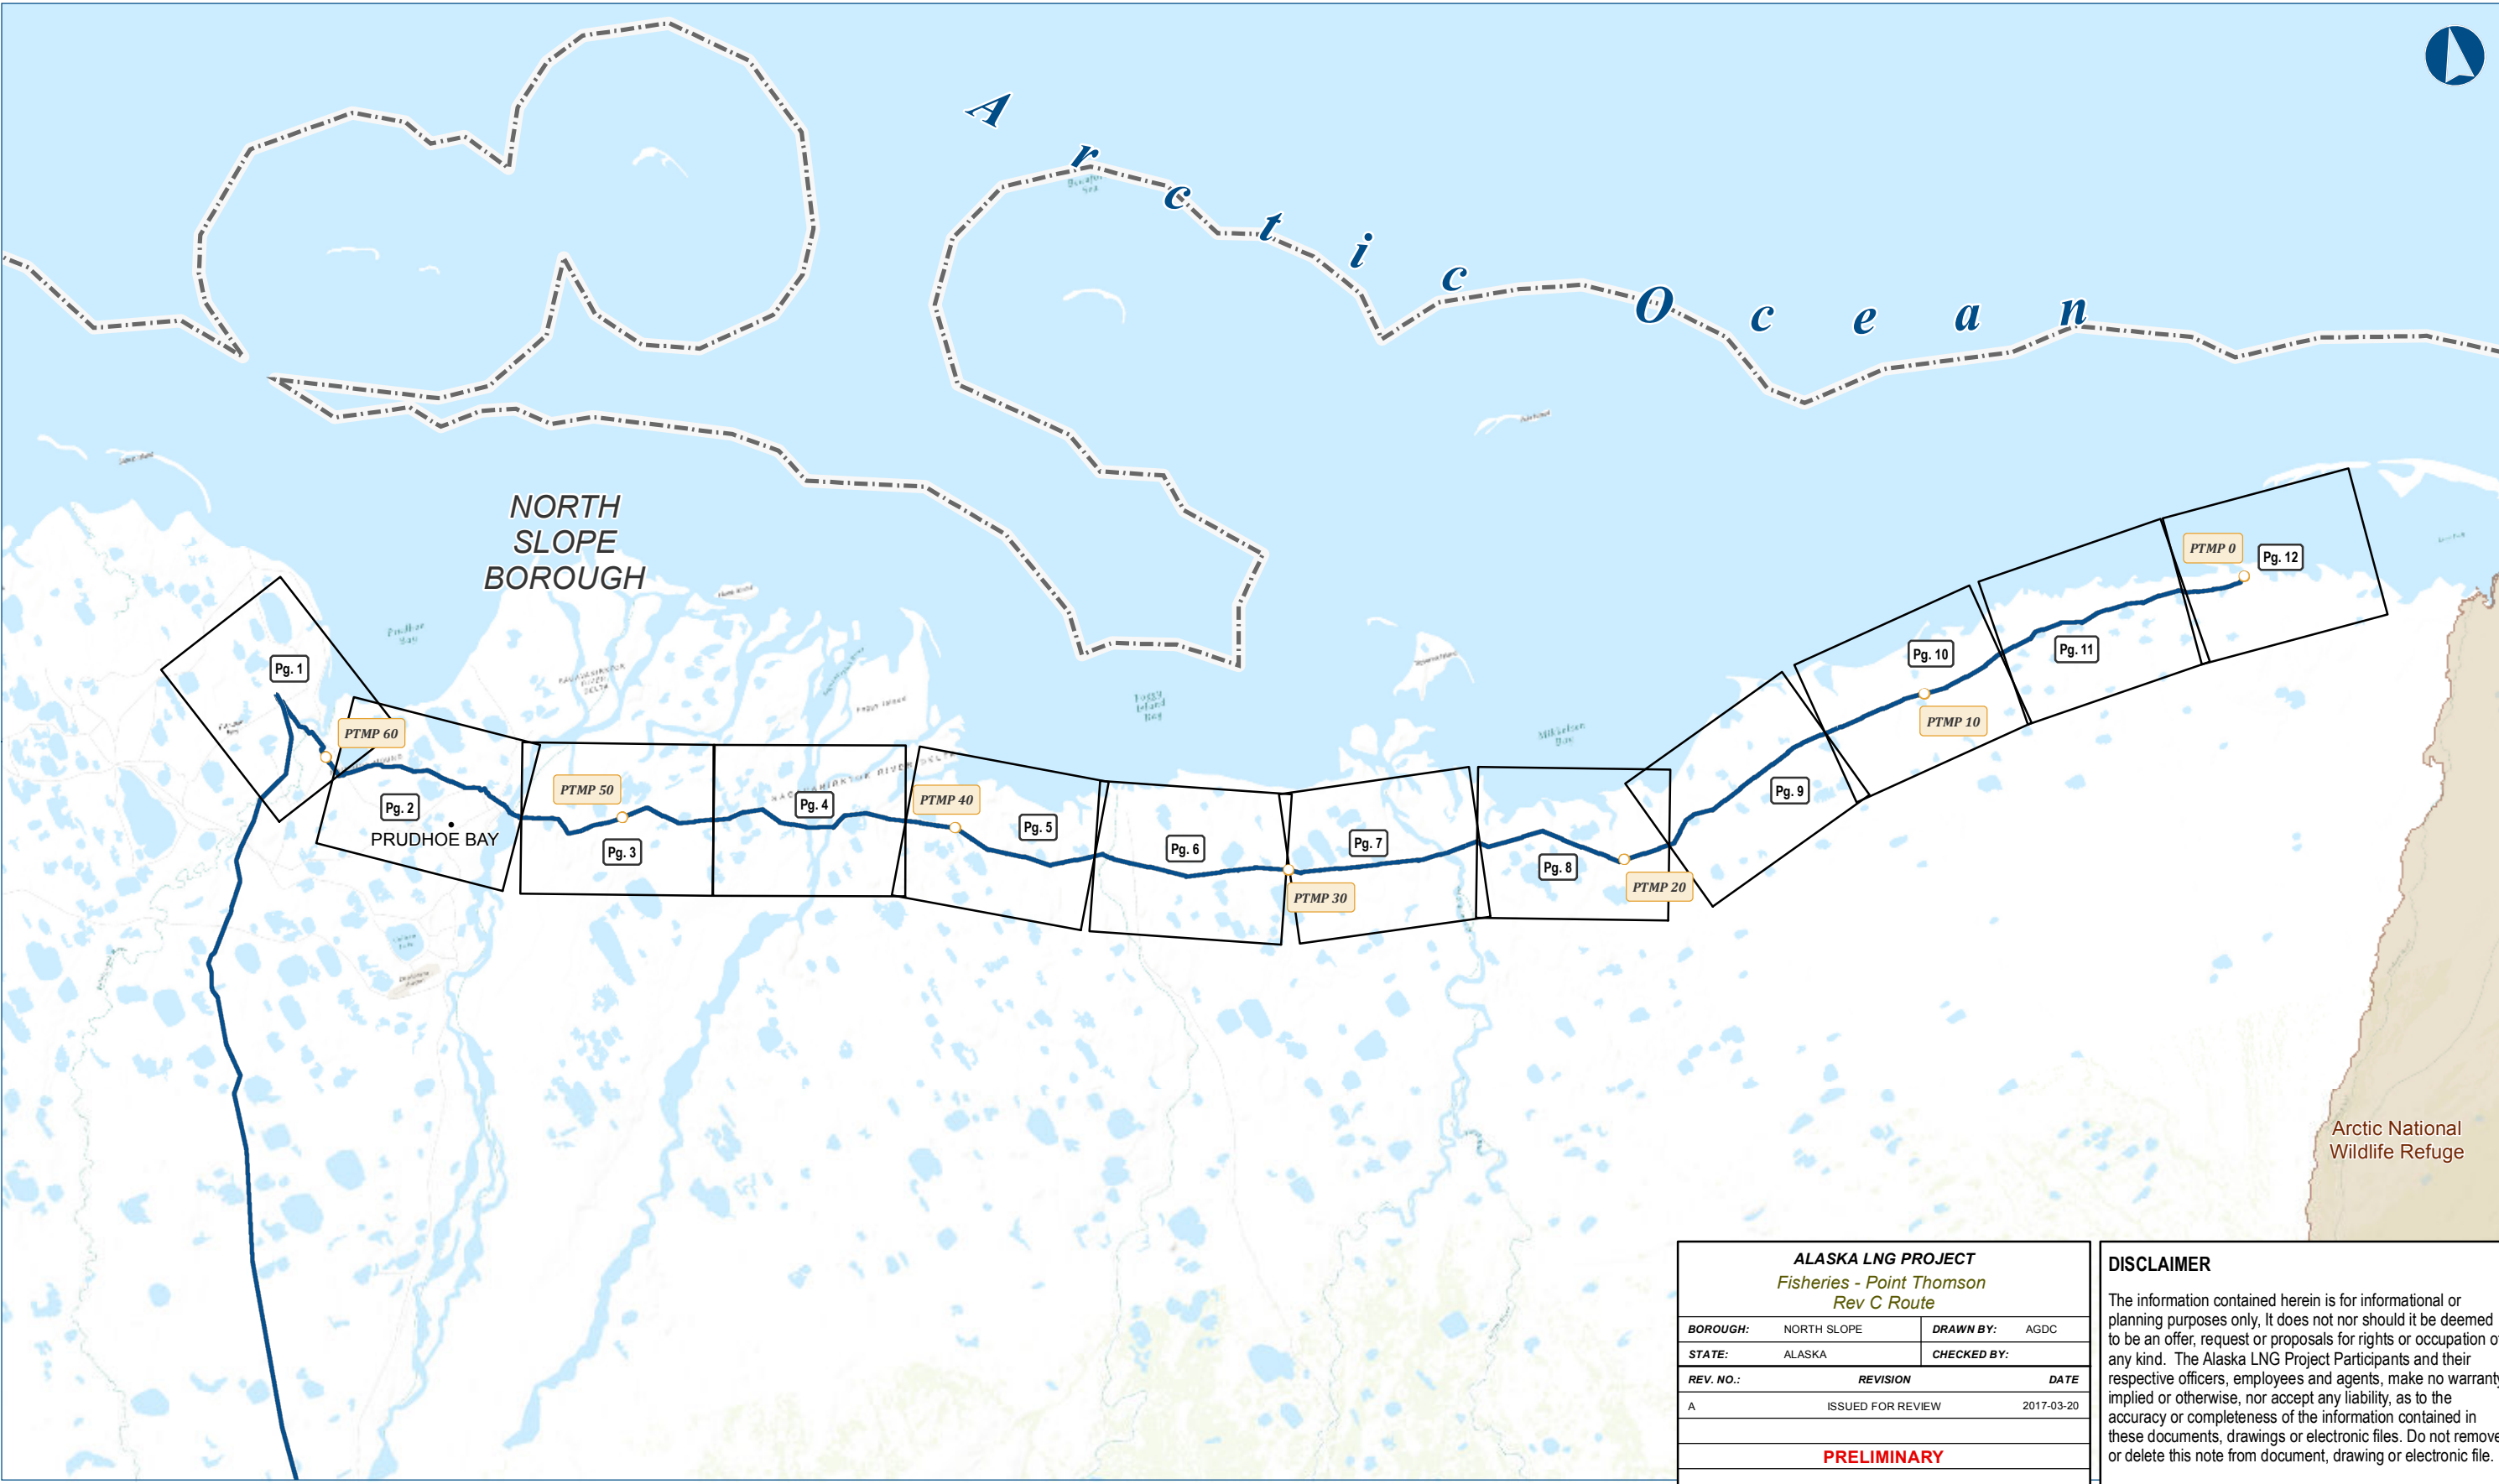

ALASKA LNG PROJECT		
Fisheries - Point Thomson		
Rev C Route		
BOROUGH:	NORTH SLOPE	DRAWN BY: AGDC
STATE:	ALASKA	CHECKED BY:
REV. NO.:	REVISION	DATE
A	ISSUED FOR REVIEW	2017-03-20
PRELIMINARY		
1:281,485	0 3 6 Miles	
DATE: 2017-03-20	PROJECTION: NAD83 NSRS2007 STATEPLANE ALASKA 4 FIPS 5004	DWG: RR3_APPENDIX_A_1_2_PTTL_INDEX_REV_C_CL

DISCLAIMER

The information contained herein is for informational or planning purposes only. It does not nor should it be deemed to be an offer, request or proposals for rights or occupation of any kind. The Alaska LNG Project Participants and their respective officers, employees and agents, make no warranty, implied or otherwise, nor accept any liability, as to the accuracy or completeness of the information contained in these documents, drawings or electronic files. Do not remove or delete this note from document, drawing or electronic file.

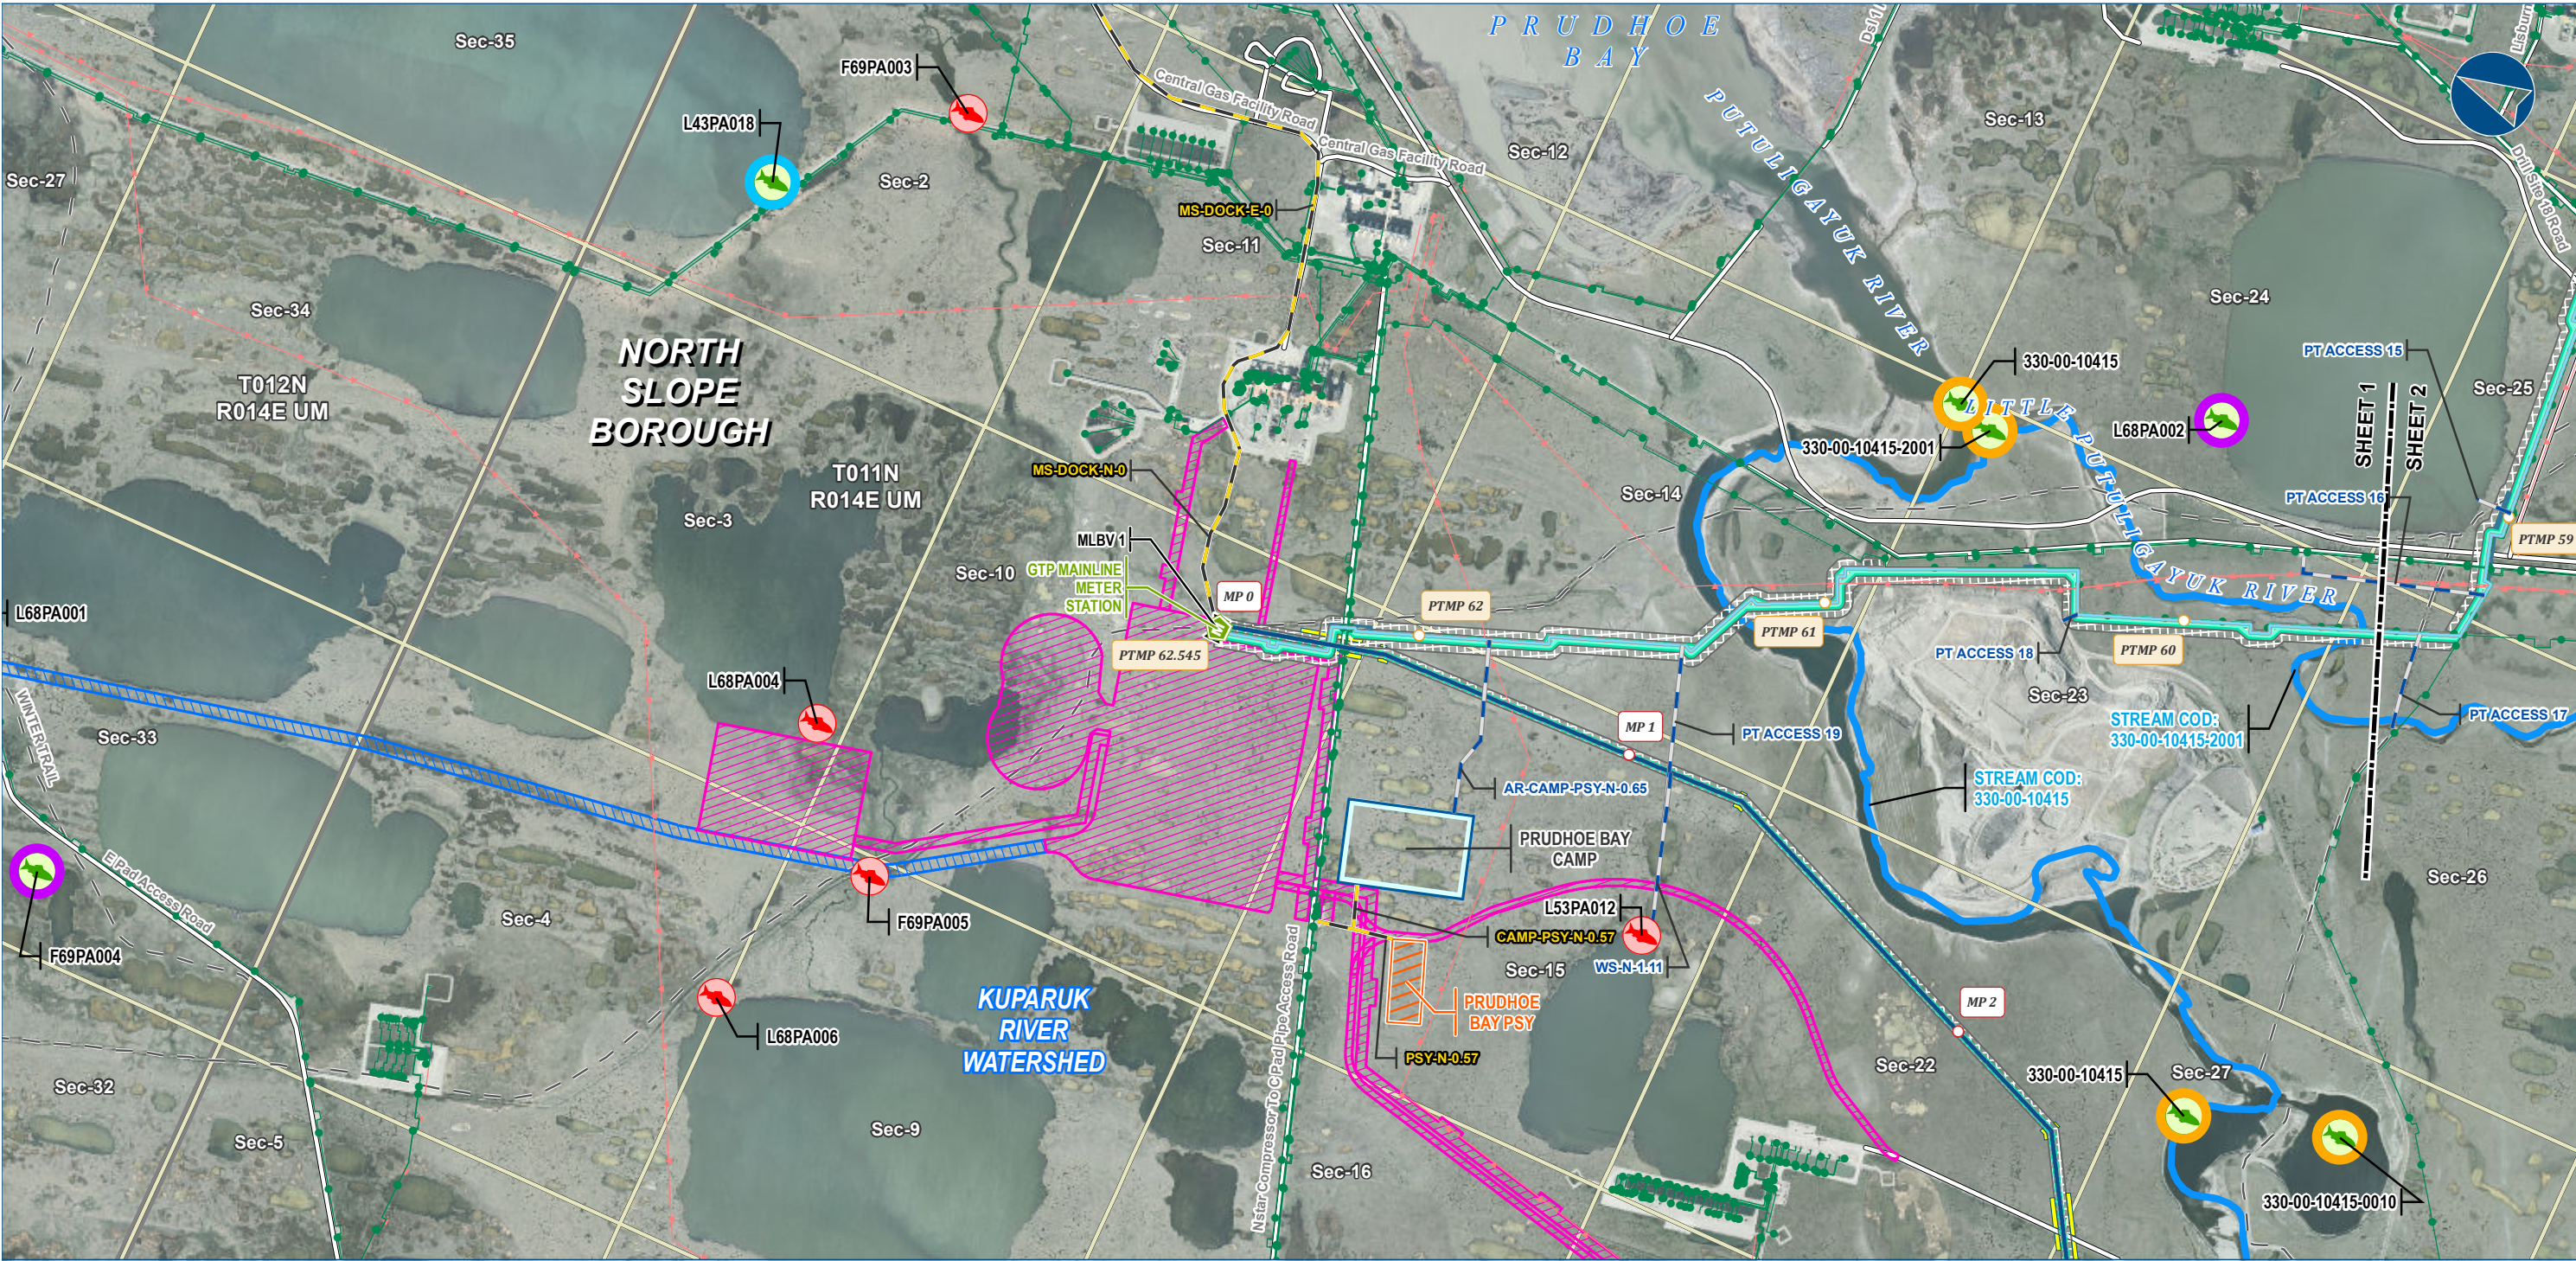

Alaska LNG Project

Legend

GTP

- GTP Footprint - Permanent
- GTP Footprint - Construction

PIPELINE

- Point Thomson Transmission Line
- Alaska LNG Rev C2 Route
- Ice Pad Access Road
- Access Road - Gravel
- Access Road - Ice

Meter Station

Mainline Blockvalve

EXISTING FEATURES

- Existing Roads
- Off Road Trails
- Existing Pipeline
- Overhead Powerline
- Section
- Township

Watershed Boundary

Fish Survey Location

- Anadromous Species Observed
- Anadromous or Resident Species Observed
- Resident Species Observed
- Species Not Observed
- Anadromous Stream Extent

Permanent ROW

Construction ROW

Road Crossing ATWS

Camp

Pipe Storage Yard (PSY)


ALASKA LNG PROJECT		
Fisheries - Point Thomson		
Rev C Route		
BOROUGH:	NORTH SLOPE	DRAWN BY: AGDC
STATE:	ALASKA	CHECKED BY:
REV. NO.:	REVISION	DATE
A	ISSUED FOR REVIEW	2017-03-29
PRELIMINARY		
1:24,000 0 1/4 1/2 Miles		
DATE: 2017-03-29	PROJECTION: NAD83 NSRS2007 ALASKAZONE4 FTUS 54392	

DISCLAIMER

The information contained herein is for informational or planning purposes only. It does not nor should it be deemed to be an offer, request or proposals for rights or occupation of any kind. The Alaska LNG Project Participants and their respective officers, employees and agents, make no warranty, implied or otherwise, nor accept any liability, as to the accuracy or completeness of the information contained in these documents, drawings or electronic files. Do not remove or delete this note from document, drawing or electronic file.

DWG: RR3_APPENDIX_A2_PTTL_AERIAL_REV_C_CL

SHEET: 1

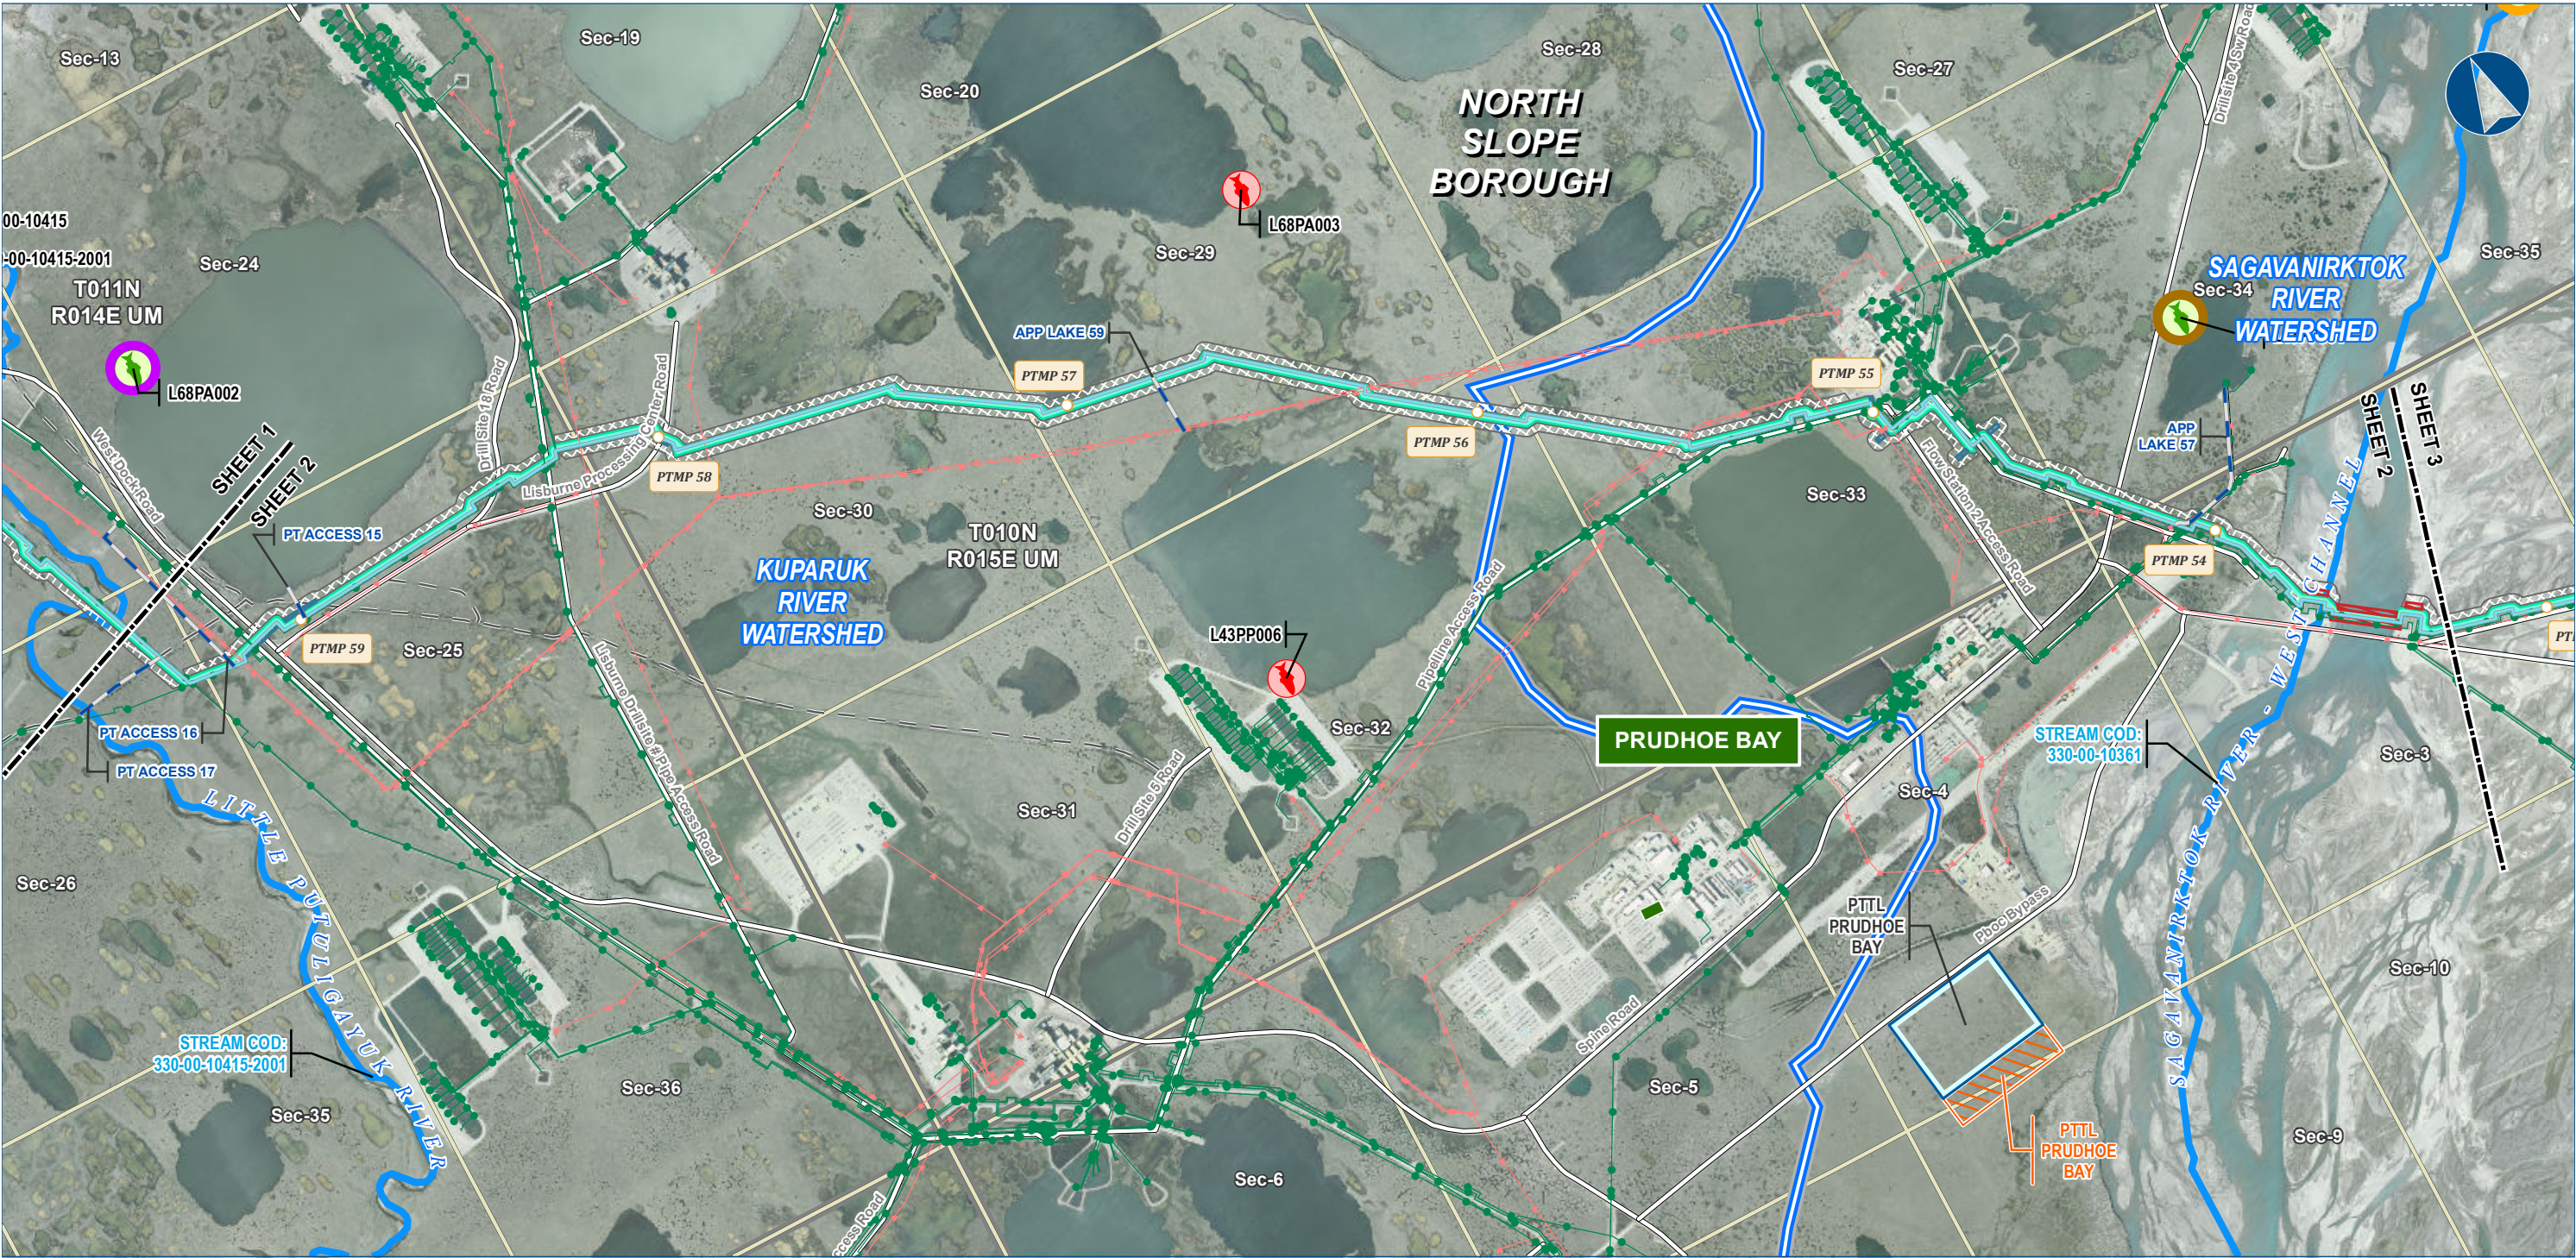

Legend

PIPELINE

- Point Thomson Transmission Line
- Ice Pad Access Road

EXISTING FEATURES

- Existing Roads
- Off Road Trails
- Existing Pipeline
- Overhead Powerline
- Alaska DOT Place Names
- Section
- Township

Fish Survey Location

- Anadromous or Resident Species Observed
- Anadromous or Resident and Resident Species Observed
- Species Not Observed
- Anadromous Stream Extent

Watershed Boundary

- Watershed Boundary

Other Features

- Permanent ROW
- Construction ROW
- Road Crossing ATWS
- Stream Crossing ATWS
- Camp
- Pipe Storage Yard (PSY)

ALASKA LNG PROJECT Fisheries - Point Thomson Rev C Route		
BOROUGH:	NORTH SLOPE	DRAWN BY: AGDC
STATE:	ALASKA	CHECKED BY:
REV. NO.:	REVISION	DATE
A	ISSUED FOR REVIEW	2017-03-29
PRELIMINARY		
1:24,000 0 1/4 1/2 Miles		
DATE: 2017-03-29	PROJECTION: NAD83 NSRS2007 ALASKAZONE4 FTUS 54392	

DISCLAIMER

The information contained herein is for informational or planning purposes only. It does not nor should it be deemed to be an offer, request or proposals for rights or occupation of any kind. The Alaska LNG Project Participants and their respective officers, employees and agents, make no warranty, implied or otherwise, nor accept any liability, as to the accuracy or completeness of the information contained in these documents, drawings or electronic files. Do not remove or delete this note from document, drawing or electronic file.

DWG: RR3_APPENDIX_A2_PTTL_AERIAL_REV_C_CL


SHEET: 2



Legend		EXISTING FEATURES	
	Point Thomson Transmission Line		Permanent ROW
	Ice Pad Access Road		Construction ROW
	Mainline Blockvalve		Road Crossing ATWS
			Stream Crossing ATWS
			Camp
			Existing Pipeline
			Overhead Powerline
			Section
			Township
			Watershed Boundary
			Fish Survey Location
			Anadromous Species Observed
			Resident Species Observed
			Species Not Observed
			Anadromous Stream Extent

ALASKA LNG PROJECT Fisheries - Point Thomson Rev C Route		
BOROUGH:	NORTH SLOPE	DRAWN BY: AGDC
STATE:	ALASKA	CHECKED BY:
REV. NO.:	REVISION	DATE
A	ISSUED FOR REVIEW	2017-03-29
PRELIMINARY		
1:24,000	0	1/4 1/2 Miles
DATE: 2017-03-29	PROJECTION:	NAD83 NSRS2007 ALASKAZONE4 FTUS 54392

DISCLAIMER	
The information contained herein is for informational or planning purposes only. It does not nor should it be deemed to be an offer, request or proposals for rights or occupation of any kind. The Alaska LNG Project Participants and their respective officers, employees and agents, make no warranty, implied or otherwise, nor accept any liability, as to the accuracy or completeness of the information contained in these documents, drawings or electronic files. Do not remove or delete this note from document, drawing or electronic file.	
DWG: RR3_APPENDIX_A2_PTTL_AERIAL_REV_C_CL	SHEET: 3

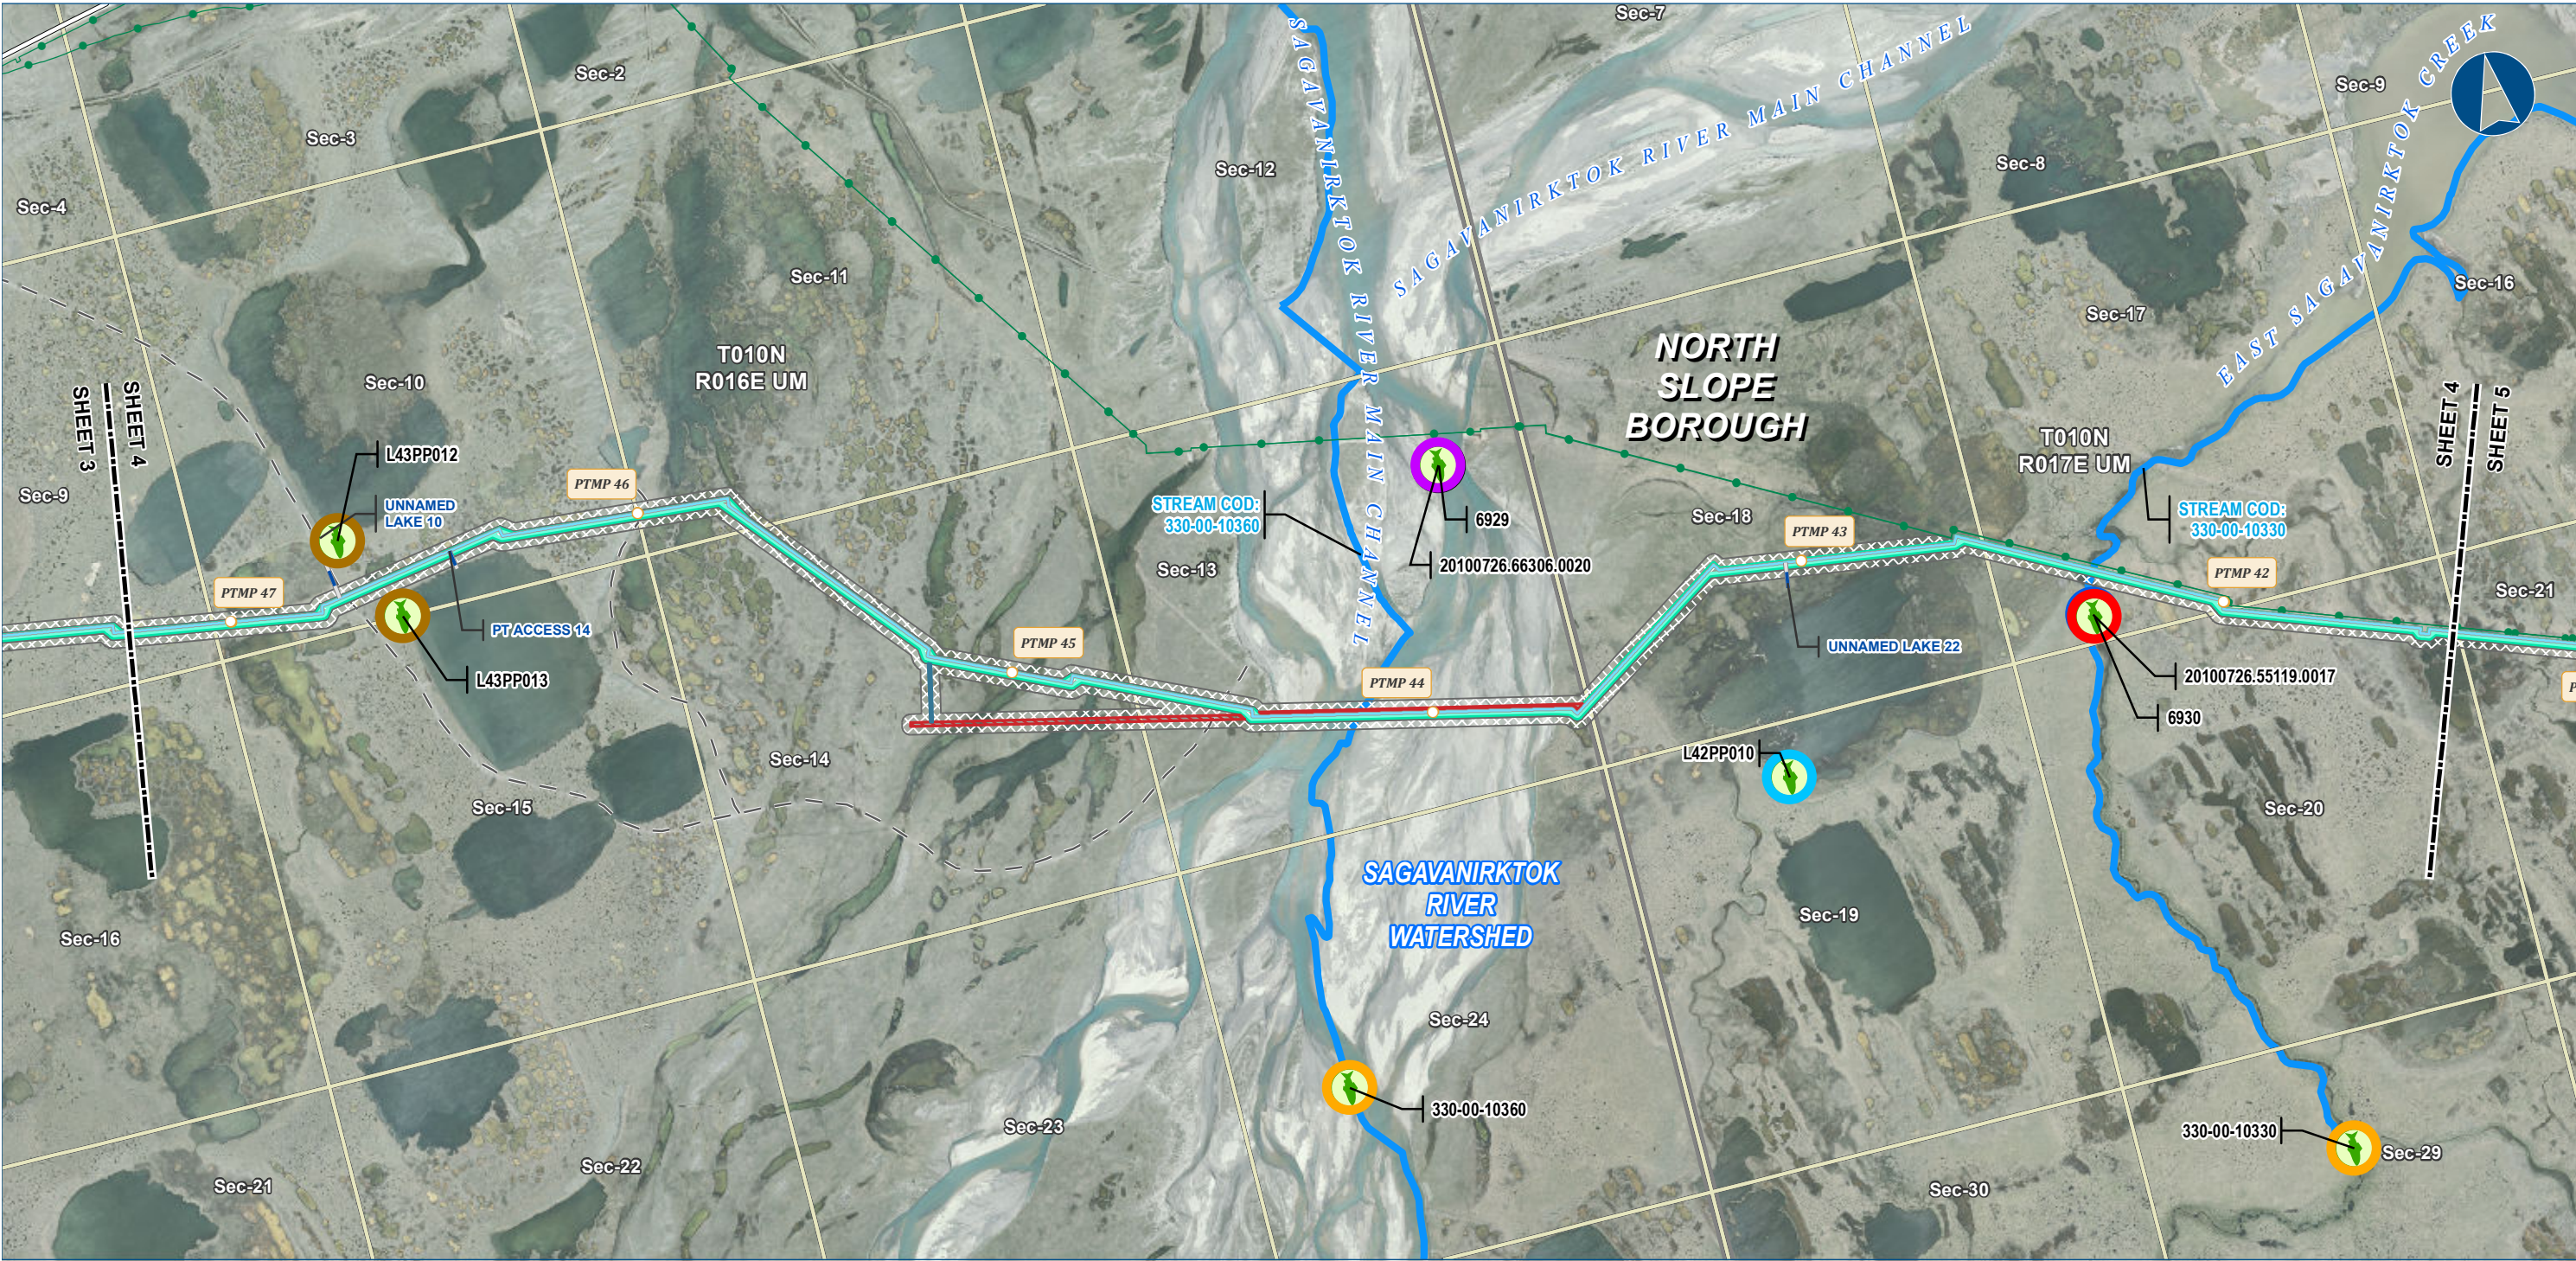

Legend

PIPELINE

- Point Thomson Transmission Line
- Ice Pad Access Road

EXISTING FEATURES

- Existing Roads
- Off Road Trails
- Existing Pipeline
- Section
- Township

Watershed Boundary

- Watershed Boundary

Fish Survey Location

- Anadromous Species Observed
- Anadromous and Resident Species Observed
- Anadromous, Anadromous or Resident, and Resident Species Observed
- Anadromous or Resident Species Observed
- Anadromous or Resident and Resident Species Observed
- Resident Species Observed
- Unknown Species Observed
- Anadromous Stream Extent


ALASKA LNG PROJECT Fisheries - Point Thomson Rev C Route		
BOROUGH:	NORTH SLOPE	DRAWN BY: AGDC
STATE:	ALASKA	CHECKED BY:
REV. NO.:	REVISION	DATE
A	ISSUED FOR REVIEW	2017-03-29
PRELIMINARY		
1:24,000 0 1/4 1/2 Miles		
DATE: 2017-03-29	PROJECTION: NAD83 NSRS2007 ALASKAZONE4 FTUS 54392	

DISCLAIMER

The information contained herein is for informational or planning purposes only. It does not nor should it be deemed to be an offer, request or proposals for rights or occupation of any kind. The Alaska LNG Project Participants and their respective officers, employees and agents, make no warranty, implied or otherwise, nor accept any liability, as to the accuracy or completeness of the information contained in these documents, drawings or electronic files. Do not remove or delete this note from document, drawing or electronic file.

DWG: RR3_APPENDIX_A2_PTTL_AERIAL_REV_C_CL

SHEET: 4

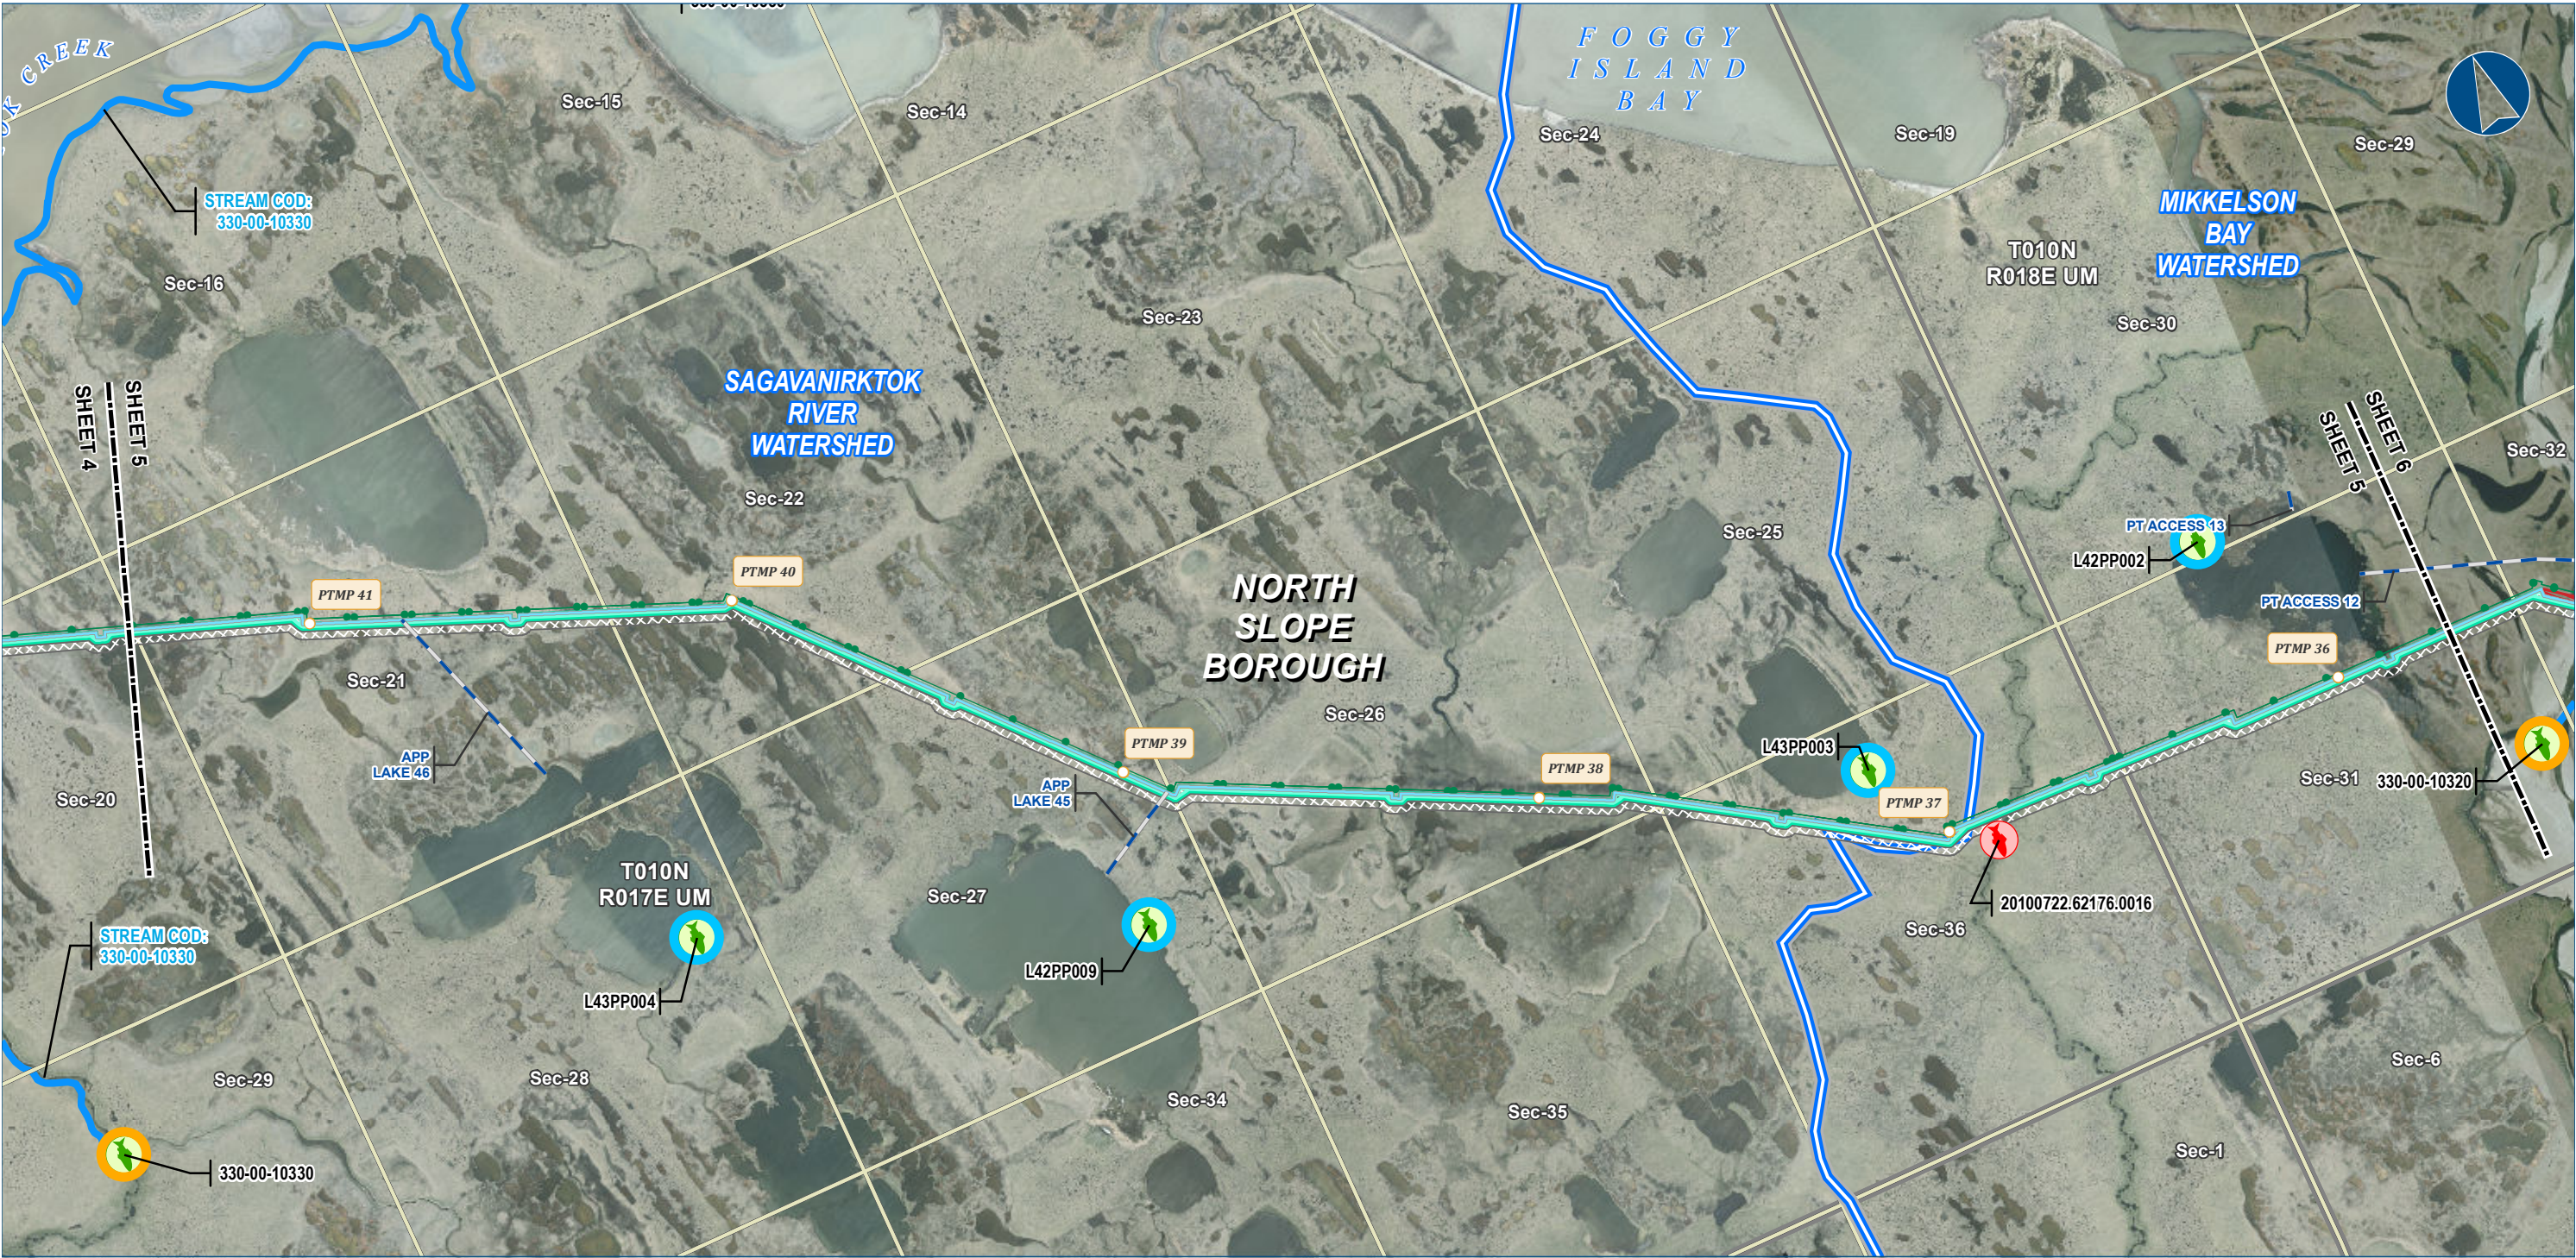

Legend

PIPELINE

- Point Thomson Transmission Line
- Ice Pad Access Road

EXISTING FEATURES

- Existing Roads
- Existing Pipeline
- Section
- Township

Fish Survey Location

- Anadromous Species Observed
- Resident Species Observed
- Species Not Observed
- Anadromous Stream Extent

Watershed Boundary

- Watershed Boundary

PERMANENT ROW

- Permanent ROW

CONSTRUCTION ROW

- Construction ROW

Stream Crossing ATWS

- Stream Crossing ATWS

ALASKA LNG PROJECT		
Fisheries - Point Thomson		
Rev C Route		
BOROUGH:	NORTH SLOPE	DRAWN BY: AGDC
STATE:	ALASKA	CHECKED BY:
REV. NO.:	REVISION	DATE
A	ISSUED FOR REVIEW	2017-03-29
PRELIMINARY		
1:24,000		
DATE: 2017-03-29	PROJECTION: NAD83 NSRS2007 ALASKAZONE4 FTUS 54392	

DISCLAIMER

The information contained herein is for informational or planning purposes only. It does not nor should it be deemed to be an offer, request or proposals for rights or occupation of any kind. The Alaska LNG Project Participants and their respective officers, employees and agents, make no warranty, implied or otherwise, nor accept any liability, as to the accuracy or completeness of the information contained in these documents, drawings or electronic files. Do not remove or delete this note from document, drawing or electronic file.

DWG: RR3_APPENDIX_A2_PTTL_AERIAL_REV_C_CL

SHEET: 5



Alaska LNG Project

Legend

PIPELINE

- Point Thomson Transmission Line
- Ice Pad Access Road
- Mainline Blockvalve
- Helipad

EXISTING FEATURES

- Existing Roads
- Off Road Trails
- Existing Pipeline
- Section
- Township

Watershed Boundary

- Mikkelson Bay Watershed

Fish Survey Location

- Anadromous Species Observed
- Anadromous or Resident Species Observed
- Anadromous or Resident and Resident Species Observed
- Unknown Species Observed
- Species Not Observed
- Anadromous Stream Extent

PERMANENT ROW

- Permanent ROW

CONSTRUCTION ROW

- Construction ROW

Stream Crossing ATWS

- Stream Crossing ATWS

ALASKA LNG PROJECT		
Fisheries - Point Thomson		
Rev C Route		
BOROUGH:	NORTH SLOPE	DRAWN BY: AGDC
STATE:	ALASKA	CHECKED BY:
REV. NO.:	REVISION	DATE
A	ISSUED FOR REVIEW	2017-03-29
PRELIMINARY		
1:24,000		
DATE:	2017-03-29	PROJECTION: NAD83 NSRS2007 ALASKAZONE4 FTUS 54392

DISCLAIMER

The information contained herein is for informational or planning purposes only. It does not nor should it be deemed to be an offer, request or proposals for rights or occupation of any kind. The Alaska LNG Project Participants and their respective officers, employees and agents, make no warranty, implied or otherwise, nor accept any liability, as to the accuracy or completeness of the information contained in these documents, drawings or electronic files. Do not remove or delete this note from document, drawing or electronic file.

DWG: RR3_APPENDIX_A2_PTTL_AERIAL_REV_C_CL

SHEET: 6



Legend

PIPELINE

- Point Thomson Transmission Line
- Ice Pad Access Road

EXISTING FEATURES

- Existing Roads
- Off Road Trails
- Existing Pipeline
- Section
- Township

Fish Survey Location

- Anadromous Species Observed
- Anadromous or Resident Species Observed
- Anadromous or Resident and Resident Species Observed
- Unknown Species Observed
- Species Not Observed
- Anadromous Stream Extent

Watershed Boundary

- Watershed Boundary

PERMANENT ROW

- Permanent ROW

CONSTRUCTION ROW

- Construction ROW

Stream Crossing ATWS

- Stream Crossing ATWS



ALASKA LNG PROJECT		
Fisheries - Point Thomson		
Rev C Route		
BOROUGH:	NORTH SLOPE	DRAWN BY: AGDC
STATE:	ALASKA	CHECKED BY:
REV. NO.:	REVISION	DATE
A	ISSUED FOR REVIEW	2017-03-29
PRELIMINARY		
1:24,000 0 1/4 1/2 Miles		
DATE: 2017-03-29	PROJECTION: NAD83 NSRS2007 ALASKAZONE4 FTUS 54392	

DISCLAIMER

The information contained herein is for informational or planning purposes only. It does not nor should it be deemed to be an offer, request or proposals for rights or occupation of any kind. The Alaska LNG Project Participants and their respective officers, employees and agents, make no warranty, implied or otherwise, nor accept any liability, as to the accuracy or completeness of the information contained in these documents, drawings or electronic files. Do not remove or delete this note from document, drawing or electronic file.

DWG: RR3_APPENDIX_A2_PTTL_AERIAL_REV_C_CL

SHEET: 7

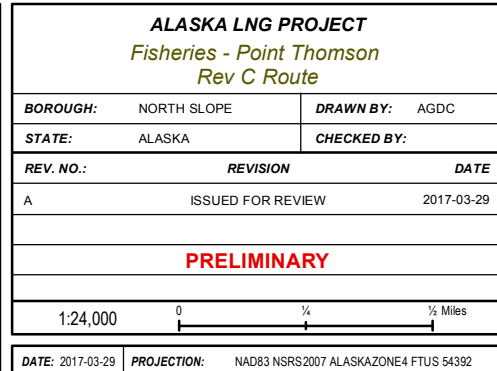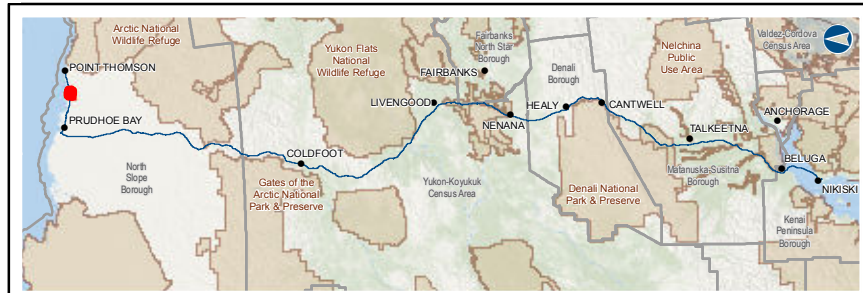

DISCLAIMER

The information contained herein is for informational or planning purposes only. It does not nor should it be deemed to be an offer, request or proposals for rights or occupation of any kind. The Alaska LNG Project Participants and their respective officers, employees and agents, make no warranty, implied or otherwise, nor accept any liability, as to the accuracy or completeness of the information contained in these documents, drawings or electronic files. Do not remove or delete this note from document, drawing or electronic file.

DWG: RR3_APPENDIX_A2_PTTL_AERIAL_REV_C_CL	SHEET: 8
--	-----------------



Legend

PIPELINE

- Point Thomson Transmission Line
- Ice Pad Access Road
- Mainline Blockvalve

EXISTING FEATURES

- Existing Roads
- Off Road Trails
- Existing Pipeline
- Section
- Township

Watershed Boundary

Fish Survey Location

- Anadromous Species Observed
- Anadromous or Resident Species Observed
- Anadromous or Resident and Resident Species Observed
- Resident Species Observed
- Unknown Species Observed
- Species Not Observed
- Anadromous Stream Extent

PERMANENT ROW

- Permanent ROW
- Construction ROW
- Camp
- Pipe Storage Yard (PSY)

ALASKA LNG PROJECT Fisheries - Point Thomson Rev C Route		
BOROUGH:	NORTH SLOPE	DRAWN BY: AGDC
STATE:	ALASKA	CHECKED BY:
REV. NO.:	REVISION	DATE
A	ISSUED FOR REVIEW	2017-03-29
PRELIMINARY		
1:24,000 0 1/4 1/2 Miles		
DATE: 2017-03-29	PROJECTION:	NAD83 NSRS2007 ALASKAZONE4 FTUS 54392

DISCLAIMER

The information contained herein is for informational or planning purposes only. It does not nor should it be deemed to be an offer, request or proposals for rights or occupation of any kind. The Alaska LNG Project Participants and their respective officers, employees and agents, make no warranty, implied or otherwise, nor accept any liability, as to the accuracy or completeness of the information contained in these documents, drawings or electronic files. Do not remove or delete this note from document, drawing or electronic file.

DWG: RR3_APPENDIX_A2_PTTL_AERIAL_REV_C_CL

SHEET: 9



Legend

PIPELINE

- Point Thomson Transmission Line
- Ice Pad Access Road

EXISTING FEATURES

- Existing Roads
- Revised Statute 2477 Trail
- Off Road Trails
- Existing Pipeline
- Section
- Township

Watershed Boundary

- Watershed Boundary

Fish Survey Location

- Anadromous Species Observed
- Anadromous or Resident Species Observed
- Resident Species Observed
- Unknown Species Observed
- Species Not Observed
- Anadromous Stream Extent

PERMANENT ROW

- Permanent ROW
- Construction ROW

ALASKA LNG PROJECT Fisheries - Point Thomson Rev C Route		
BOROUGH:	NORTH SLOPE	DRAWN BY: AGDC
STATE:	ALASKA	CHECKED BY:
REV. NO.:	REVISION	DATE
A	ISSUED FOR REVIEW	2017-03-29
PRELIMINARY		
1:24,000 0 1/4 1/2 Miles		
DATE: 2017-03-29	PROJECTION: NAD83 NSRS2007 ALASKAZONE4 FTUS 54392	

DISCLAIMER

The information contained herein is for informational or planning purposes only. It does not nor should it be deemed to be an offer, request or proposals for rights or occupation of any kind. The Alaska LNG Project Participants and their respective officers, employees and agents, make no warranty, implied or otherwise, nor accept any liability, as to the accuracy or completeness of the information contained in these documents, drawings or electronic files. Do not remove or delete this note from document, drawing or electronic file.

DWG: RR3_APPENDIX_A2_PTTL_AERIAL_REV_C_CL

SHEET: 10



Legend

PIPELINE	Permanent ROW	EXISTING FEATURES	Watershed Boundary
Point Thomson Transmission Line	Construction ROW	Existing Roads	Fish Survey Location
Ice Pad Access Road		Revised Statute 2477 Trail	Anadromous Species Observed
		Off Road Trails	Anadromous or Resident Species Observed
		Existing Pipeline	Resident Species Observed
		Section	Unknown Species Observed
		Township	Species Not Observed
			Anadromous Stream Extent

DISCLAIMER

The information contained herein is for informational or planning purposes only. It does not nor should it be deemed to be an offer, request or proposals for rights or occupation of any kind. The Alaska LNG Project Participants and their respective officers, employees and agents, make no warranty, implied or otherwise, nor accept any liability, as to the accuracy or completeness of the information contained in these documents, drawings or electronic files. Do not remove or delete this note from document, drawing or electronic file.



Legend

PIPELINE

- Point Thomson Transmission Line
- Ice Pad Access Road
- Meter Station

EXISTING FEATURES

- Existing Roads
- Revised Statute 2477 Trail
- Off Road Trails
- Existing Pipeline
- Section
- Township

Watershed Boundary

Fish Survey Location

- Anadromous Species Observed
- Anadromous or Resident Species Observed
- Resident Species Observed
- Unknown Species Observed
- Anadromous Stream Extent

Permanent ROW

Construction ROW

ALASKA LNG PROJECT Fisheries - Point Thomson Rev C Route		
BOROUGH:	NORTH SLOPE	DRAWN BY: AGDC
STATE:	ALASKA	CHECKED BY:
REV. NO.:	REVISION	DATE
A	ISSUED FOR REVIEW	2017-03-29
PRELIMINARY		
1:24,000 0 1/4 1/2 Miles		
DATE: 2017-03-29	PROJECTION: NAD83 NSRS2007 ALASKAZONE4 FTUS 54392	

DISCLAIMER

The information contained herein is for informational or planning purposes only. It does not nor should it be deemed to be an offer, request or proposals for rights or occupation of any kind. The Alaska LNG Project Participants and their respective officers, employees and agents, make no warranty, implied or otherwise, nor accept any liability, as to the accuracy or completeness of the information contained in these documents, drawings or electronic files. Do not remove or delete this note from document, drawing or electronic file.

DWG: RR3_APPENDIX_A2_PTTL_AERIAL_REV_C_CL

SHEET: 12