
Part 2 of 3 of Appendix B of Resource Report No. 8

LAND OWNERSHIP - MAINLINE REV C2 ROUTE

ALASKA LNG

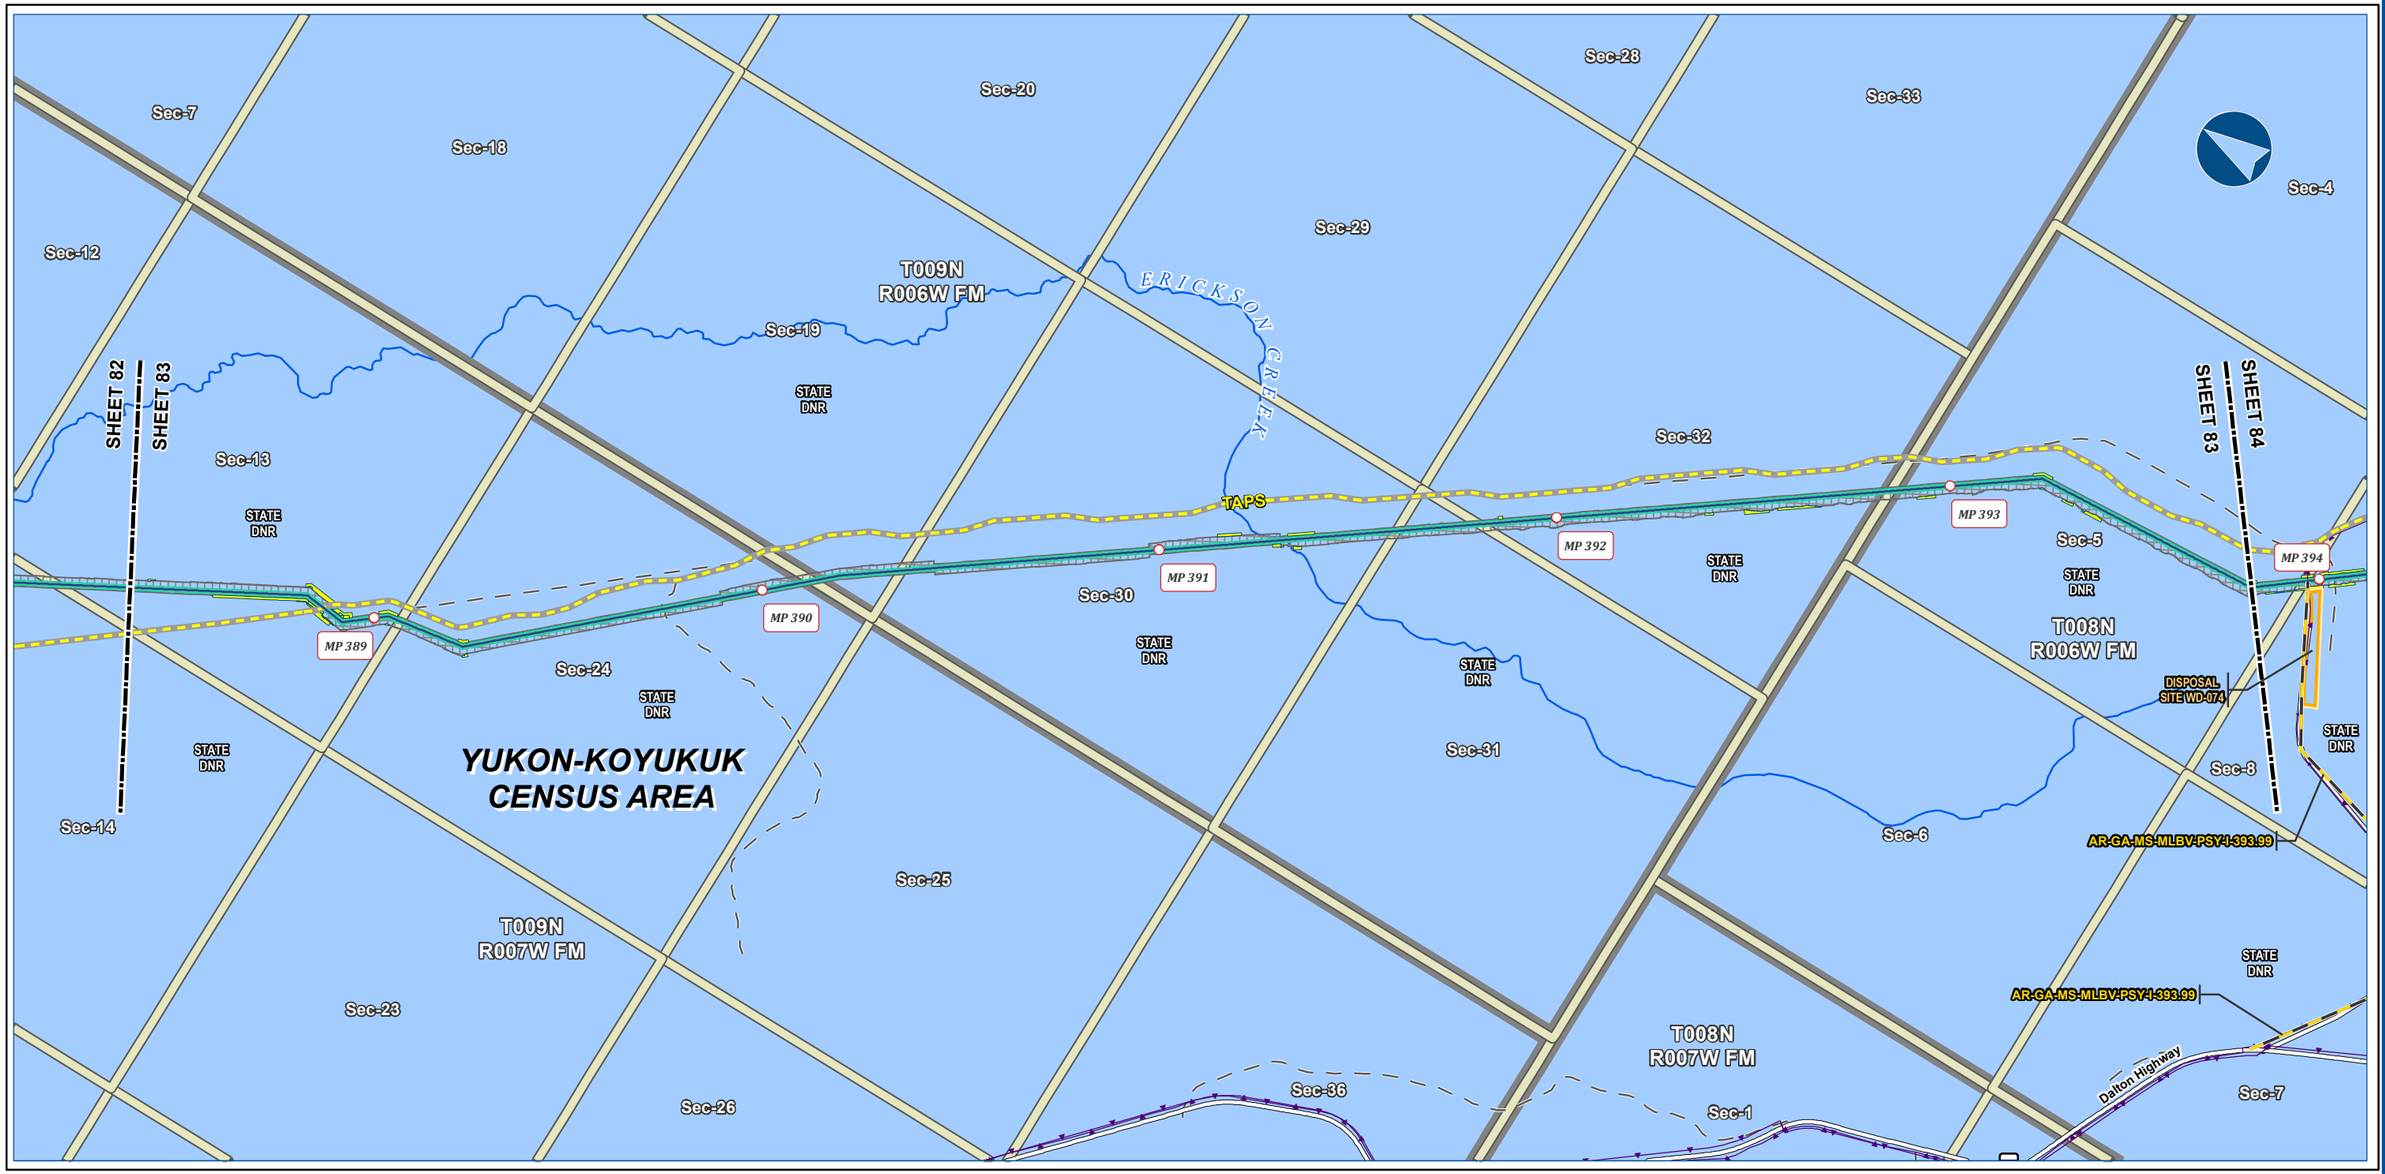



Alaska LNG Project

Legend

PIPELINE
- Alaska LNG Rev C2 Route
- Access Road - Gravel
- Permanent ROW
- Construction ROW
- ATWS
- Disposal Site

EXISTING FEATURES
- Existing Roads
- Off Road Trails
- TAPS
- Buried Cable
- NHD Flowline
- Section
- Township

Managing Authority
- State Ownership

-Blank or white background indicates areas where title work has not been completed since it is outside of the project footprint.-

ALASKA LNG PROJECT
Land Ownership
Mainline Rev C2 Route

CENSUS AREA:	YUKON-KOYUKUK	***DRAWN BY:***	AGDC
STATE:	ALASKA	***CHECKED BY:***	

REV. NO.:	***REVISION***	***DATE***
A	ISSUED FOR REVIEW	2017-03-13

PRELIMINARY

1:24,000 — 0 — ¼ — ½ Miles

DATE: 2017-03-13	***PROJECTION:***	NAD83 NSRS2007 ALASKAZONE4 FTUS 54392	
DWG:	RR8_APPENDIX_B1_MAINLINE_REV_C2_CL	***SHEET:***	83


DISCLAIMER

The information contained herein is for informational or planning purposes only, It does not nor should it be deemed to be an offer, request or proposals for rights or occupation of any kind. The Alaska LNG Project Participants and their respective officers, employees and agents, make no warranty, implied or otherwise, nor accept any liability, as to the accuracy or completeness of the information contained in these documents, drawings or electronic files. Do not remove or delete this note from document, drawing or electronic file.

X:\AKLNG\Resource Reports\RR08\Appendix B\MAINLINE\RR8_APPENDIX_B1_MAINLINE_REV_C2_CL.mxd

LAND OWNERSHIP - MAINLINE REV C2 ROUTE

ALASKA LNG

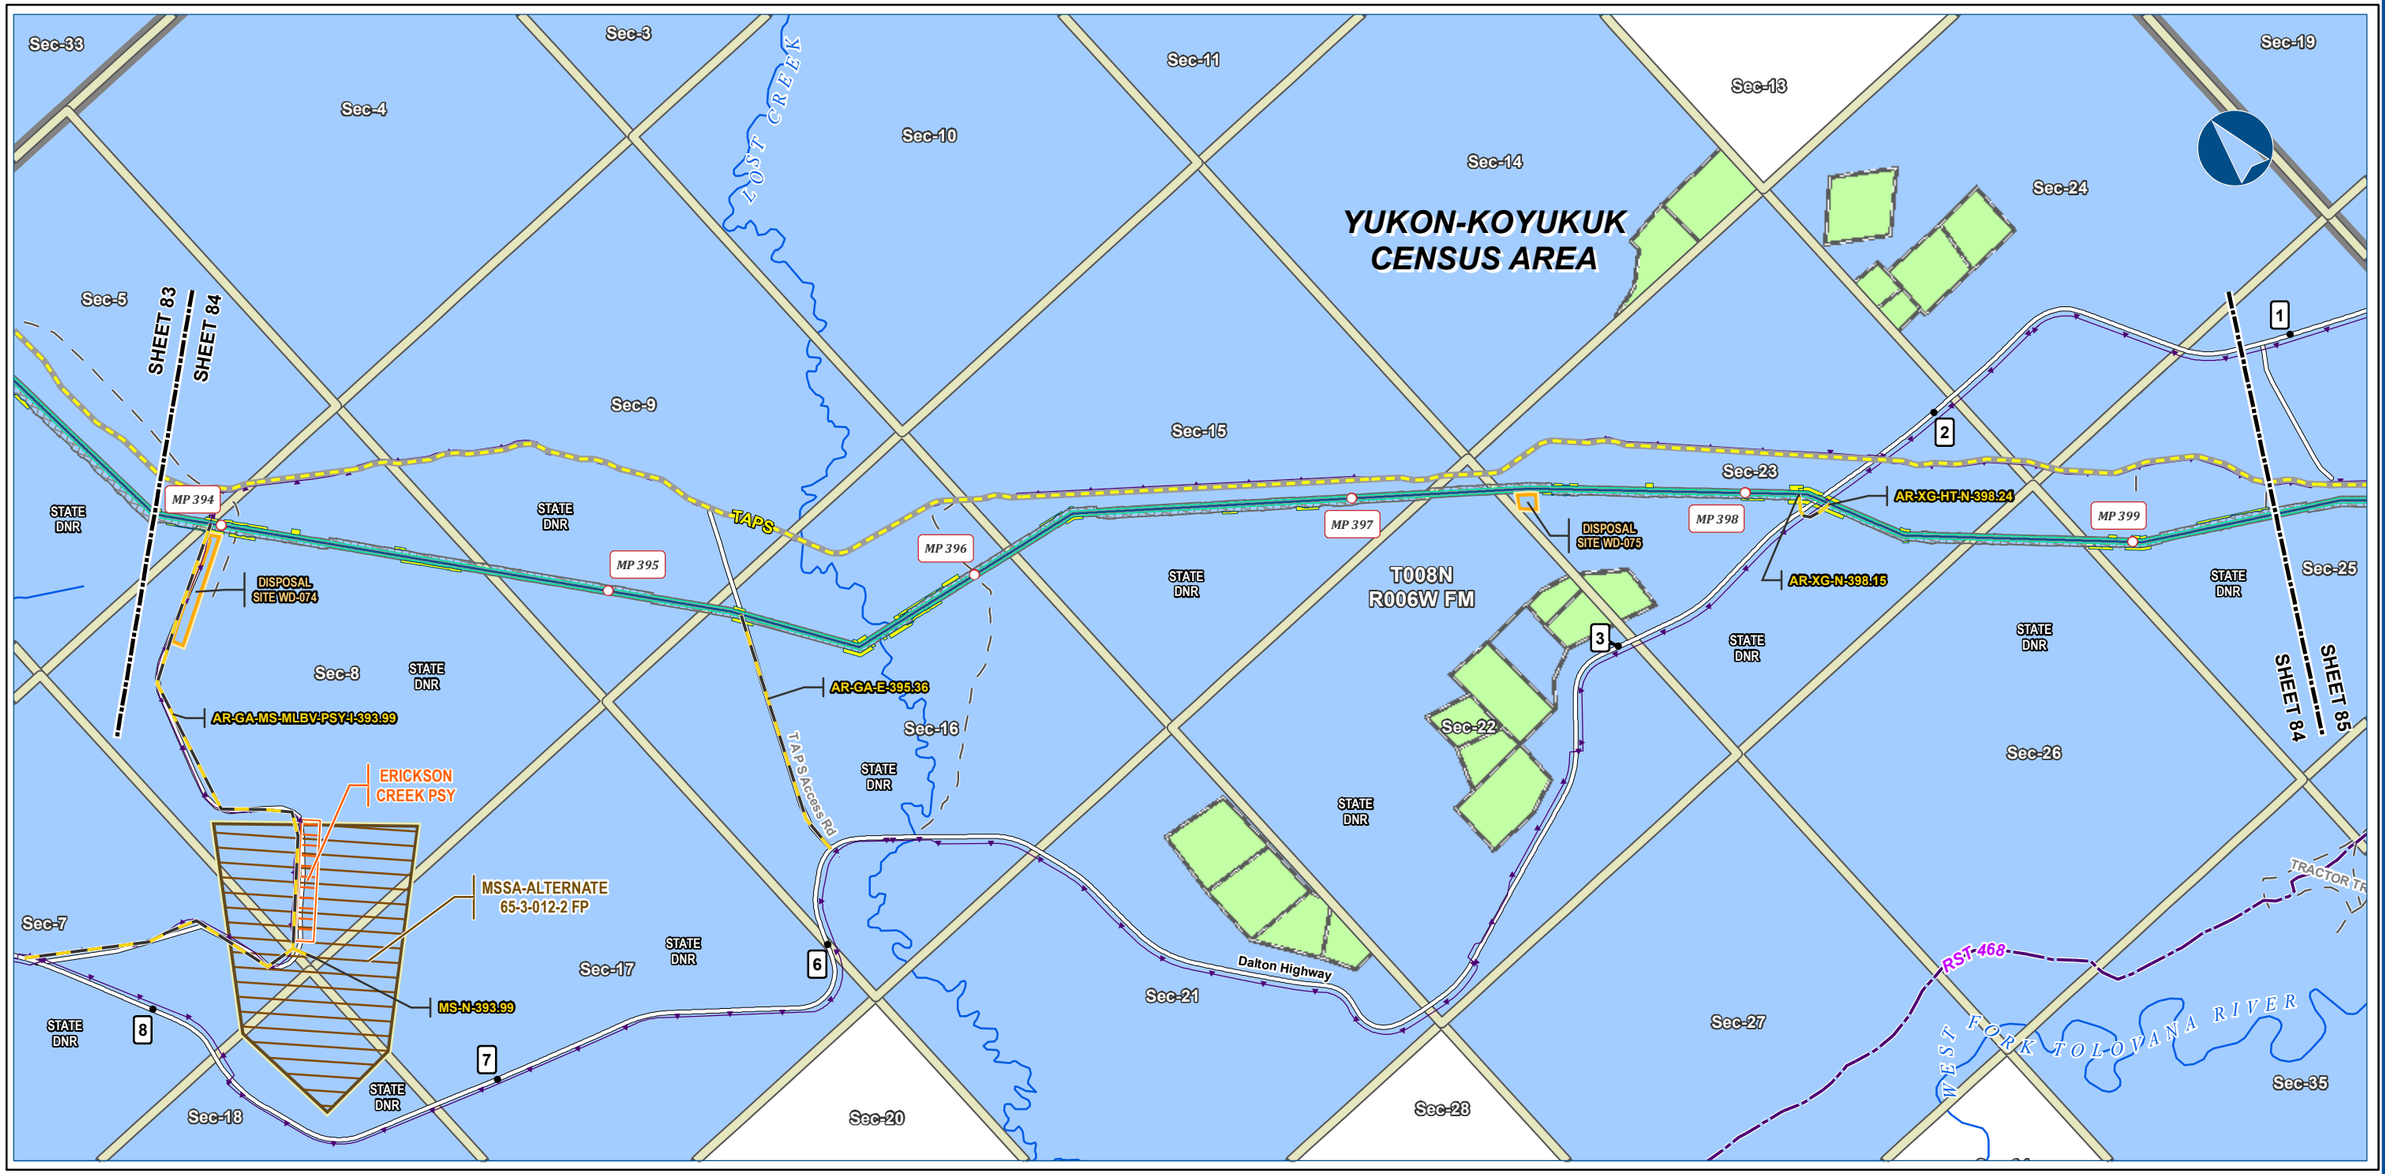



Alaska LNG Project

Legend

PIPELINE
- Alaska LNG Rev C2 Route
- Access Road - Gravel

- Permanent ROW
- Construction ROW
- ATWS
- Pipe Storage Yard (PSY)
- Disposal Site
- Material Site Study Area (MSSA)

EXISTING FEATURES
- Existing Roads
- Revised Statute 2477 Trail
- Off Road Trails
- TAPS
- Buried Cable
- NHD Flowline

- Section
- Township

Managing Authority
- State Ownership
- Private Ownership

-Blank or white background indicates areas where title work has not been completed since it is outside of the project footprint.-

ALASKA LNG PROJECT
Land Ownership
Mainline Rev C2 Route

CENSUS AREA:	YUKON-KOYUKUK	***DRAWN BY:***	AGDC
STATE:	ALASKA	***CHECKED BY:***	

REV. NO.:	***REVISION***	***DATE***
A	ISSUED FOR REVIEW	2017-03-13

PRELIMINARY

1:24,000 — 0 — ¼ — ½ Miles

DATE: 2017-03-13	***PROJECTION:***	NAD83 NSRS2007 ALASKAZONE4 FTUS 54392	
DWG:	RR8_APPENDIX_B1_MAINLINE_REV_C2_CL	***SHEET:***	84


DISCLAIMER

The information contained herein is for informational or planning purposes only, It does not nor should it be deemed to be an offer, request or proposals for rights or occupation of any kind. The Alaska LNG Project Participants and their respective officers, employees and agents, make no warranty, implied or otherwise, nor accept any liability, as to the accuracy or completeness of the information contained in these documents, drawings or electronic files. Do not remove or delete this note from document, drawing or electronic file.

X:\AKLNG\Resource Reports\RR08\Appendix B\MAINLINE\RR8_APPENDIX_B1_MAINLINE_REV_C2_CL.mxd

LAND OWNERSHIP - MAINLINE REV C2 ROUTE

ALASKA LNG

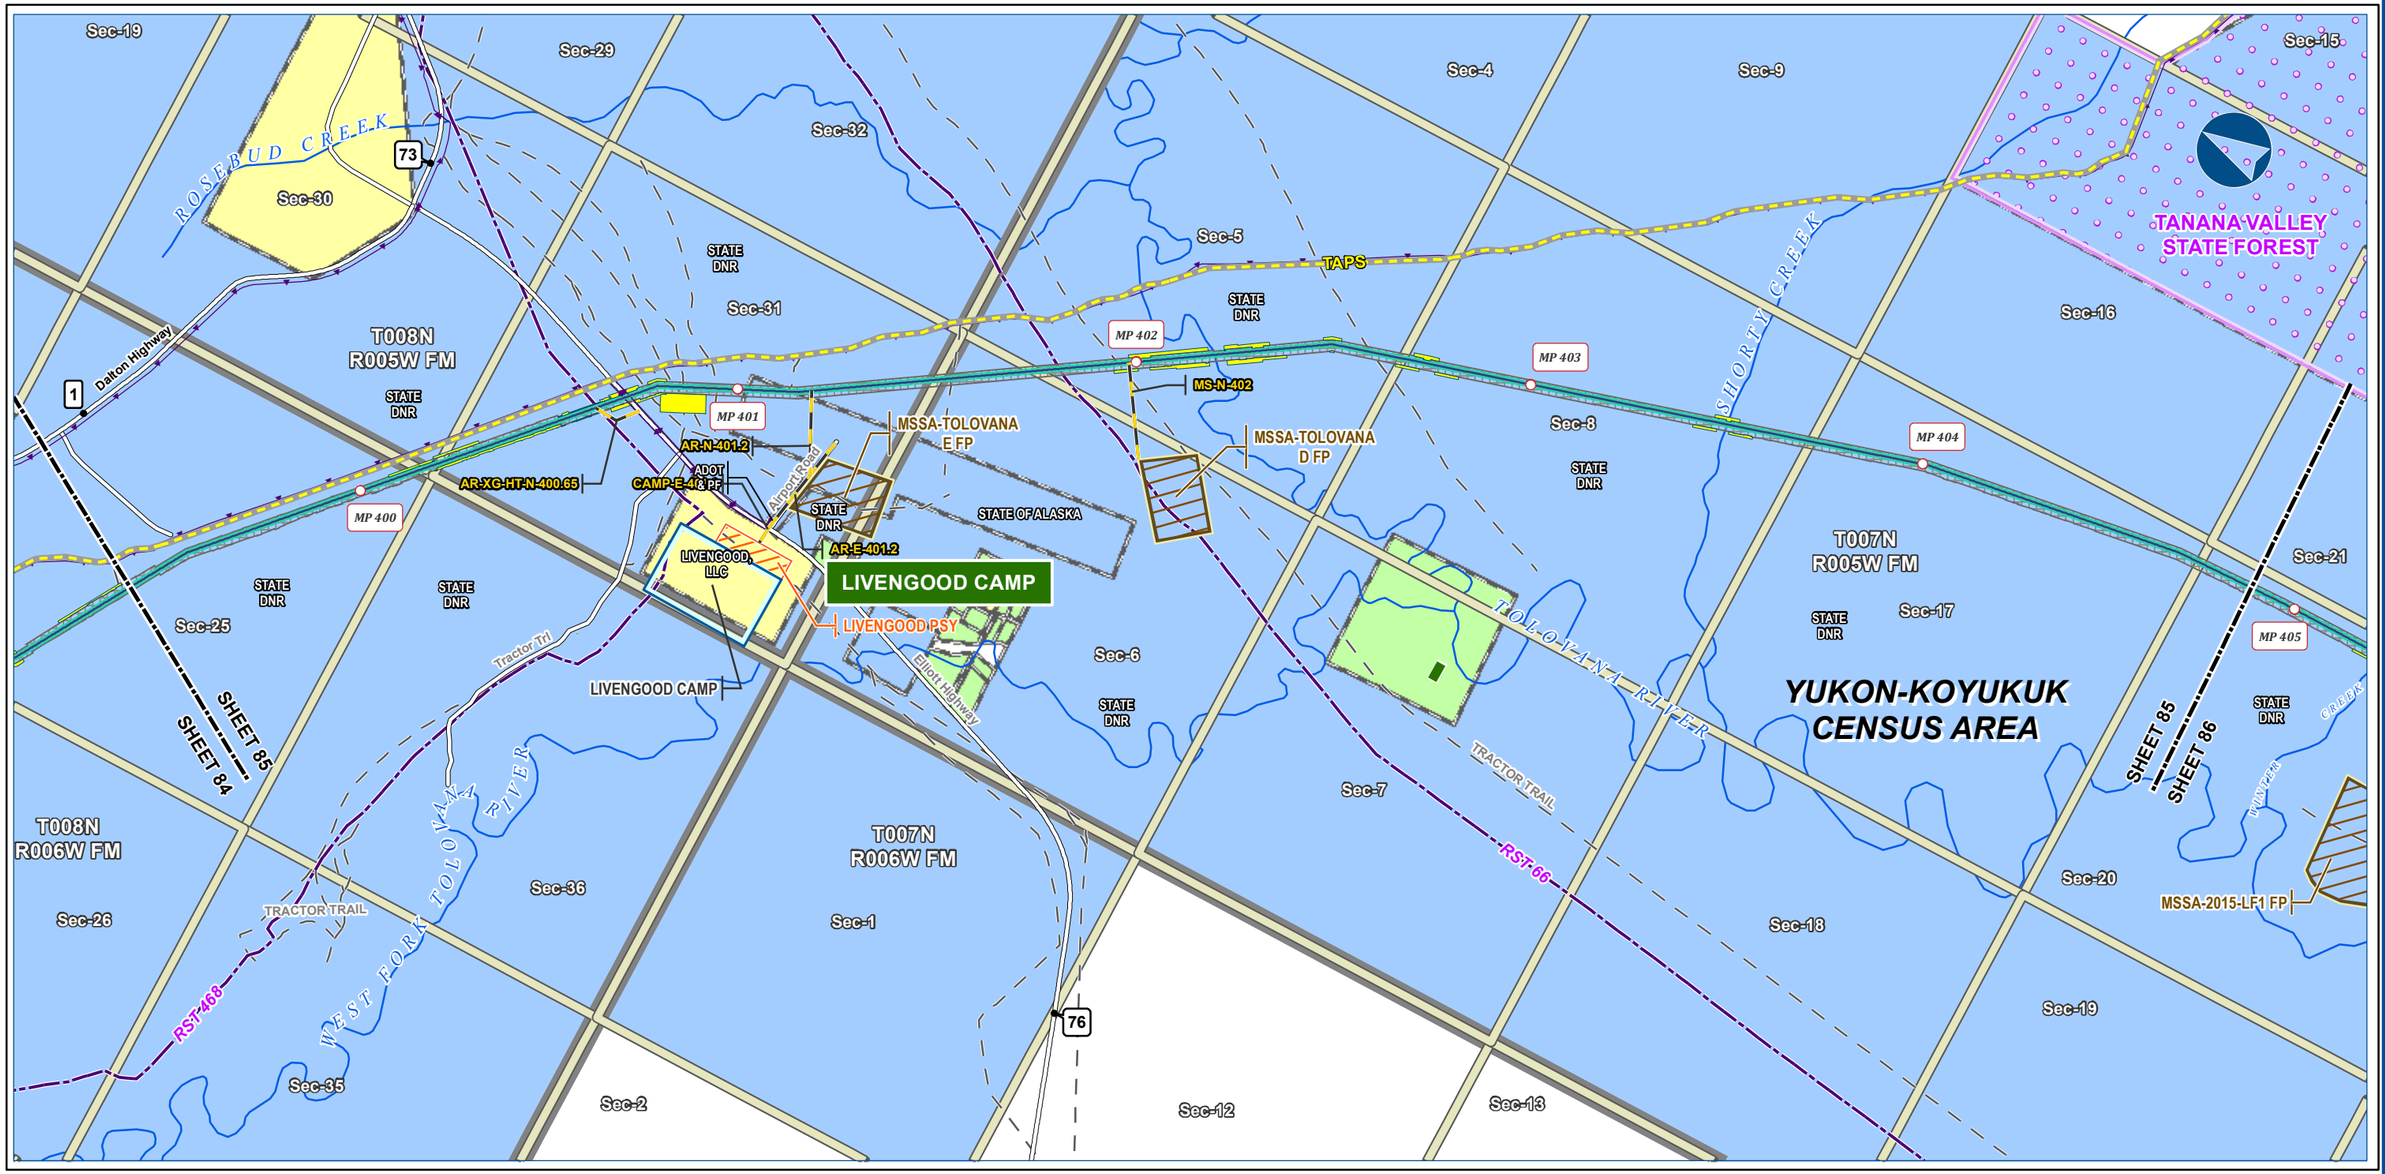



Alaska LNG Project

Legend

PIPELINE
- Alaska LNG Rev C2 Route
- Access Road - Gravel
- Permanent ROW
- Construction ROW
- ATWS
- Off ROW Camp
- Pipe Storage Yard (PSY)
- Material Site Study Area (MSSA)

EXISTING FEATURES
- Existing Roads
- Revised Statute 2477 Trail
- Off Road Trails
- TAPS
- Buried Cable
- NHD Flowline
- Conservation Lands
- Alaska DOT Place Names
- Section
- Township

Managing Authority
- State Ownership
- Private Ownership - Corporation
- Private Ownership

-Blank or white background indicates areas where title work has not been completed since it is outside of the project footprint.-

ALASKA LNG PROJECT
Land Ownership
Mainline Rev C2 Route

CENSUS AREA:	YUKON-KOYUKUK	***DRAWN BY:***	AGDC
STATE:	ALASKA	***CHECKED BY:***	

REV. NO.:	***REVISION***	***DATE***
A	ISSUED FOR REVIEW	2017-03-13

PRELIMINARY

1:24,000 — 0 — ¼ — ½ Miles

DATE: 2017-03-13	***PROJECTION:***	NAD83 NSRS2007 ALASKAZONE4 FTUS 54392	
DWG:	RR8_APPENDIX_B1_MAINLINE_REV_C2_CL	***SHEET:***	85


DISCLAIMER

The information contained herein is for informational or planning purposes only, It does not nor should it be deemed to be an offer, request or proposals for rights or occupation of any kind. The Alaska LNG Project Participants and their respective officers, employees and agents, make no warranty, implied or otherwise, nor accept any liability, as to the accuracy or completeness of the information contained in these documents, drawings or electronic files. Do not remove or delete this note from document, drawing or electronic file.

X:\AKLNG\Resource Reports\RR08\Appendix B\MAINLINE\RR8_APPENDIX_B1_MAINLINE_REV_C2_CL.mxd

LAND OWNERSHIP - MAINLINE REV C2 ROUTE

ALASKA LNG

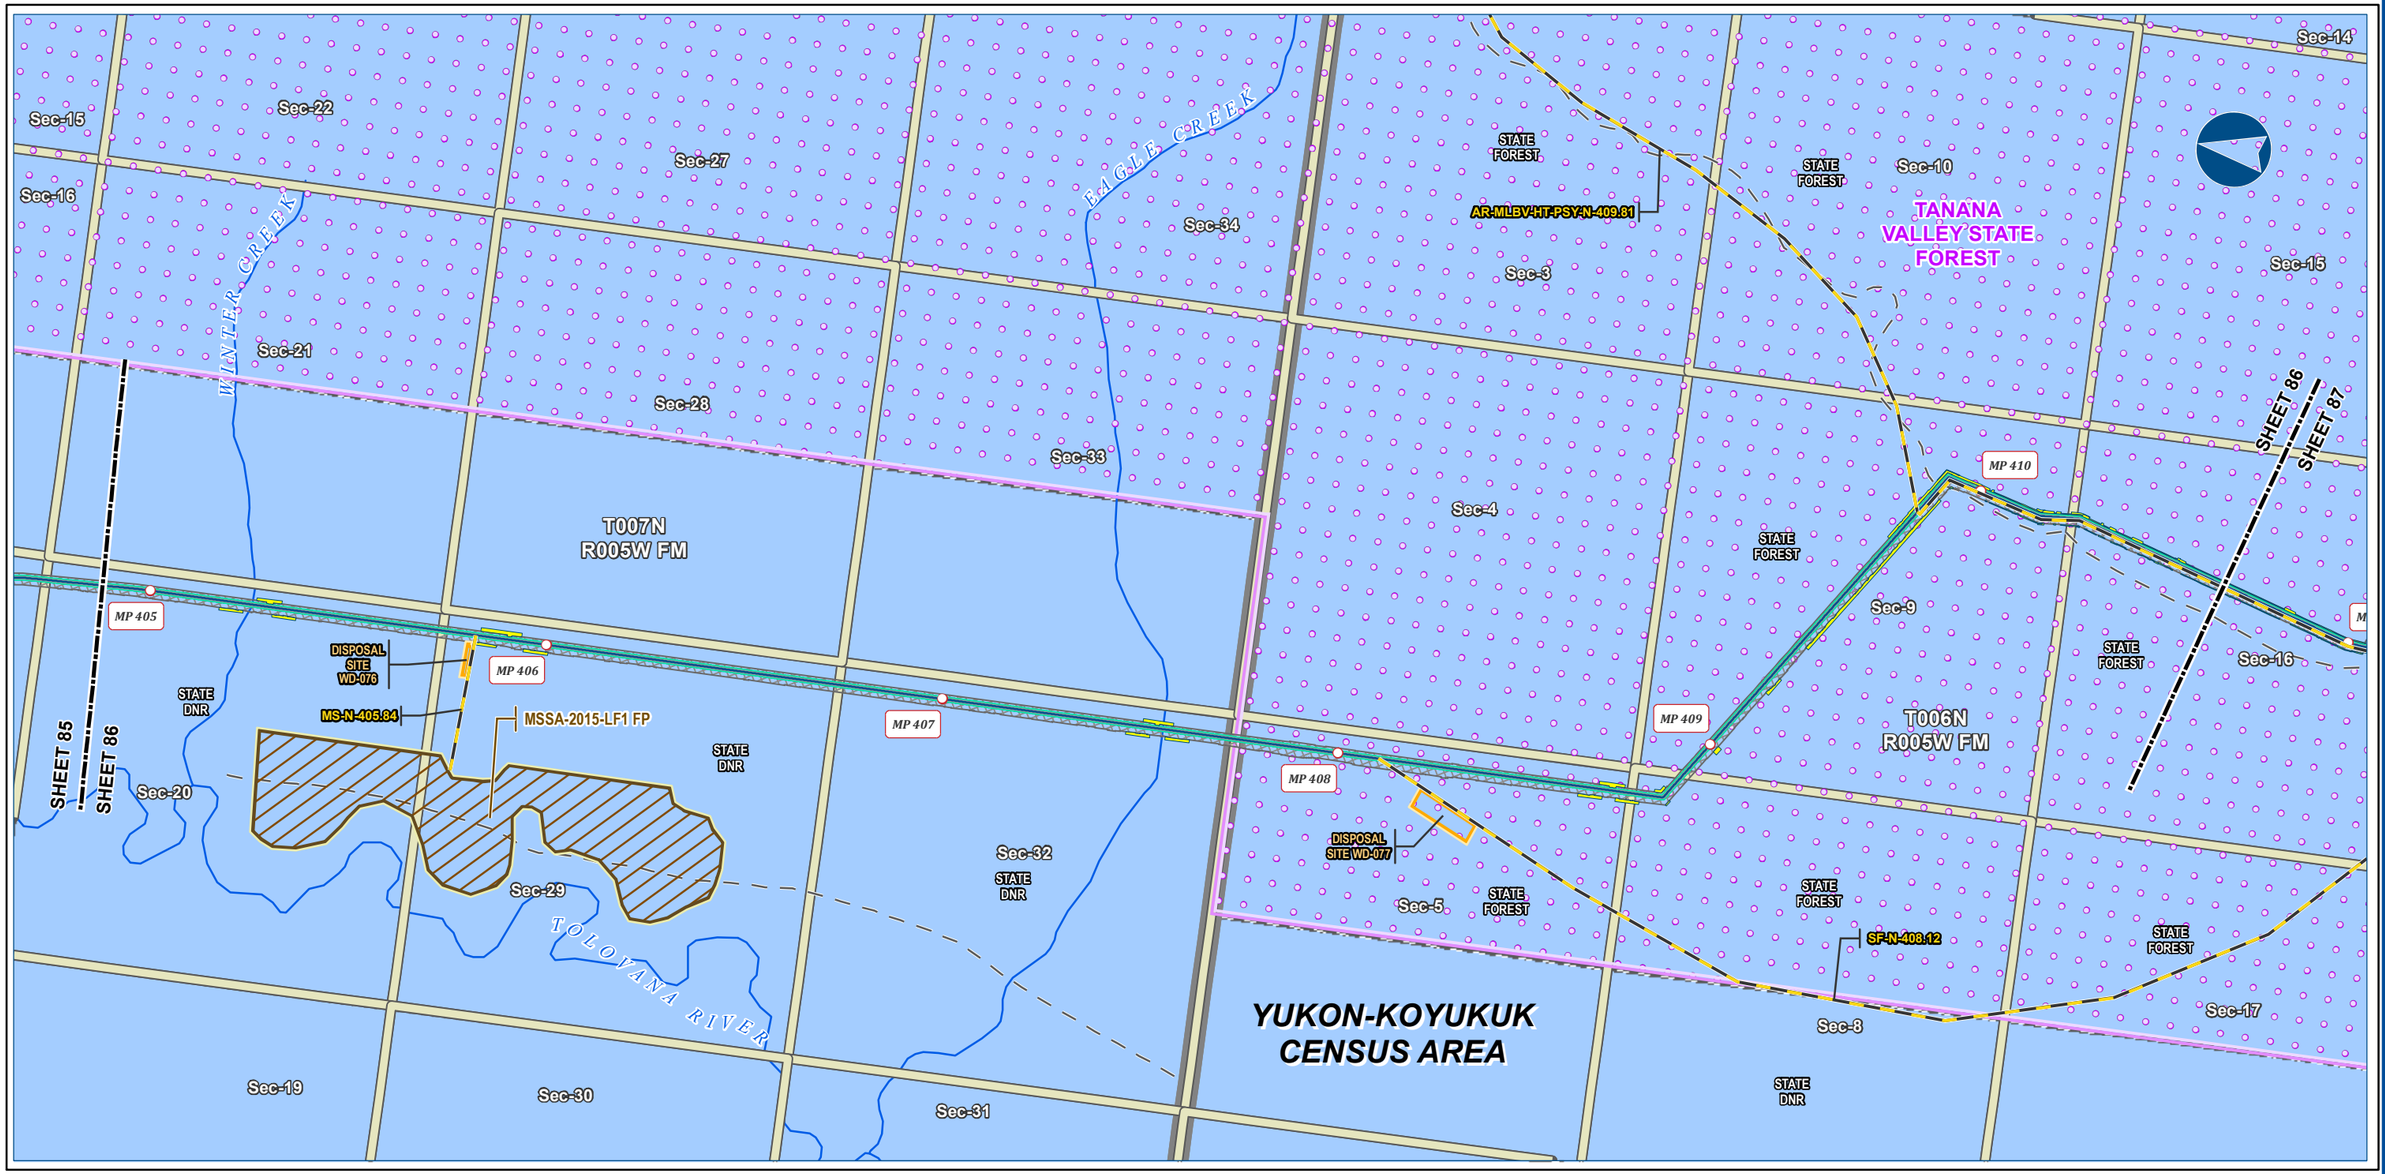



Legend

PIPELINE
- Alaska LNG Rev C2 Route
- Access Road - Gravel
- Permanent ROW
- Construction ROW
- ATWS
- Disposal Site
- Material Site Study Area (MSSA)

EXISTING FEATURES
- Existing Roads
- Off Road Trails
- NHD Flowline
- Conservation Lands
- Section
- Township

Managing Authority
- State Ownership

-Blank or white background indicates areas where title work has not been completed since it is outside of the project footprint.-

Alaska LNG Project

ALASKA LNG PROJECT
Land Ownership
Mainline Rev C2 Route

CENSUS AREA:	YUKON-KOYUKUK	***DRAWN BY:***	AGDC
STATE:	ALASKA	***CHECKED BY:***	

REV. NO.:	***REVISION***	***DATE***
A	ISSUED FOR REVIEW	2017-03-13

PRELIMINARY

1:24,000 — 0 — ¼ — ½ Miles

DATE: 2017-03-13	***PROJECTION:***	NAD83 NSRS2007 ALASKAZONE4 FTUS 54392	
DWG:	RR8_APPENDIX_B1_MAINLINE_REV_C2_CL	***SHEET:***	86


DISCLAIMER

The information contained herein is for informational or planning purposes only, It does not nor should it be deemed to be an offer, request or proposals for rights or occupation of any kind. The Alaska LNG Project Participants and their respective officers, employees and agents, make no warranty, implied or otherwise, nor accept any liability, as to the accuracy or completeness of the information contained in these documents, drawings or electronic files. Do not remove or delete this note from document, drawing or electronic file.

X:\AKLNG\Resource Reports\RR08\Appendix B\MAINLINE\RR8_APPENDIX_B1_MAINLINE_REV_C2_CL.mxd

LAND OWNERSHIP - MAINLINE REV C2 ROUTE

ALASKA LNG

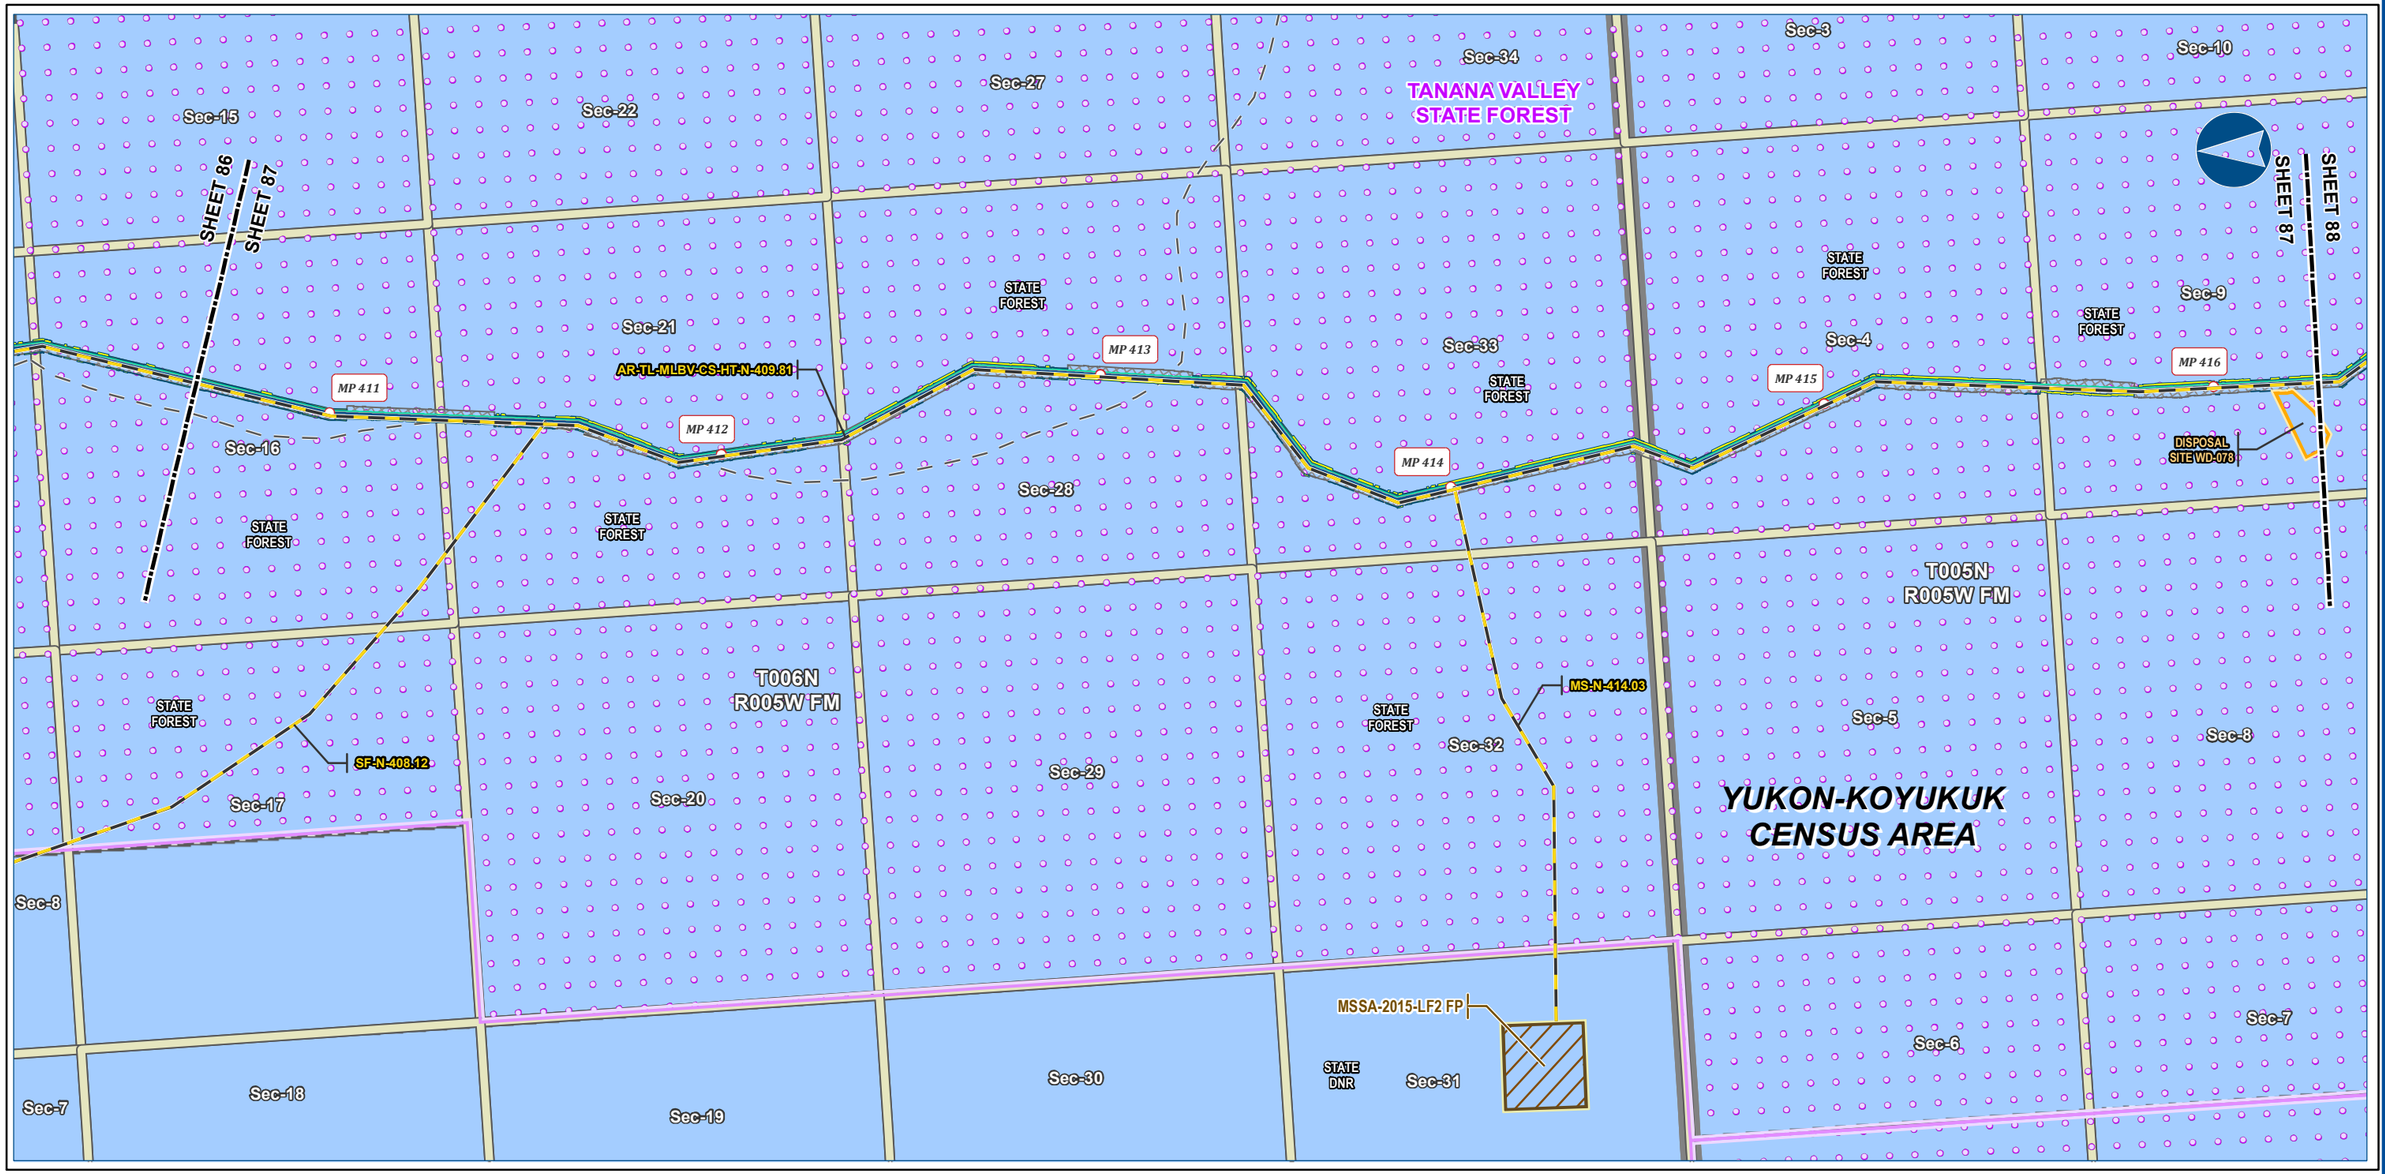



Alaska LNG Project

Legend

PIPELINE
- Alaska LNG Rev C2 Route
- Access Road - Gravel
- Permanent ROW
- Construction ROW
- ATWS
- Disposal Site
- Material Site Study Area (MSSA)

EXISTING FEATURES
- Existing Roads
- Off Road Trails
- Conservation Lands
- Section
- Township

Managing Authority
- State Ownership

-Blank or white background indicates areas where title work has not been completed since it is outside of the project footprint.-

ALASKA LNG PROJECT
Land Ownership
Mainline Rev C2 Route

CENSUS AREA:	YUKON-KOYUKUK	***DRAWN BY:***	AGDC
STATE:	ALASKA	***CHECKED BY:***	

REV. NO.:	***REVISION***	***DATE***
A	ISSUED FOR REVIEW	2017-03-13

PRELIMINARY

1:24,000 — 0 — ¼ — ½ Miles

DATE: 2017-03-13	***PROJECTION:***	NAD83 NSRS2007 ALASKAZONE4 FTUS 54392	
DWG:	RR8_APPENDIX_B1_MAINLINE_REV_C2_CL	***SHEET:***	87


DISCLAIMER

The information contained herein is for informational or planning purposes only, It does not nor should it be deemed to be an offer, request or proposals for rights or occupation of any kind. The Alaska LNG Project Participants and their respective officers, employees and agents, make no warranty, implied or otherwise, nor accept any liability, as to the accuracy or completeness of the information contained in these documents, drawings or electronic files. Do not remove or delete this note from document, drawing or electronic file.

X:\AKLNG\Resource Reports\RR08\Appendix B\MAINLINE\RR8_APPENDIX_B1_MAINLINE_REV_C2_CL.mxd

LAND OWNERSHIP - MAINLINE REV C2 ROUTE

ALASKA LNG

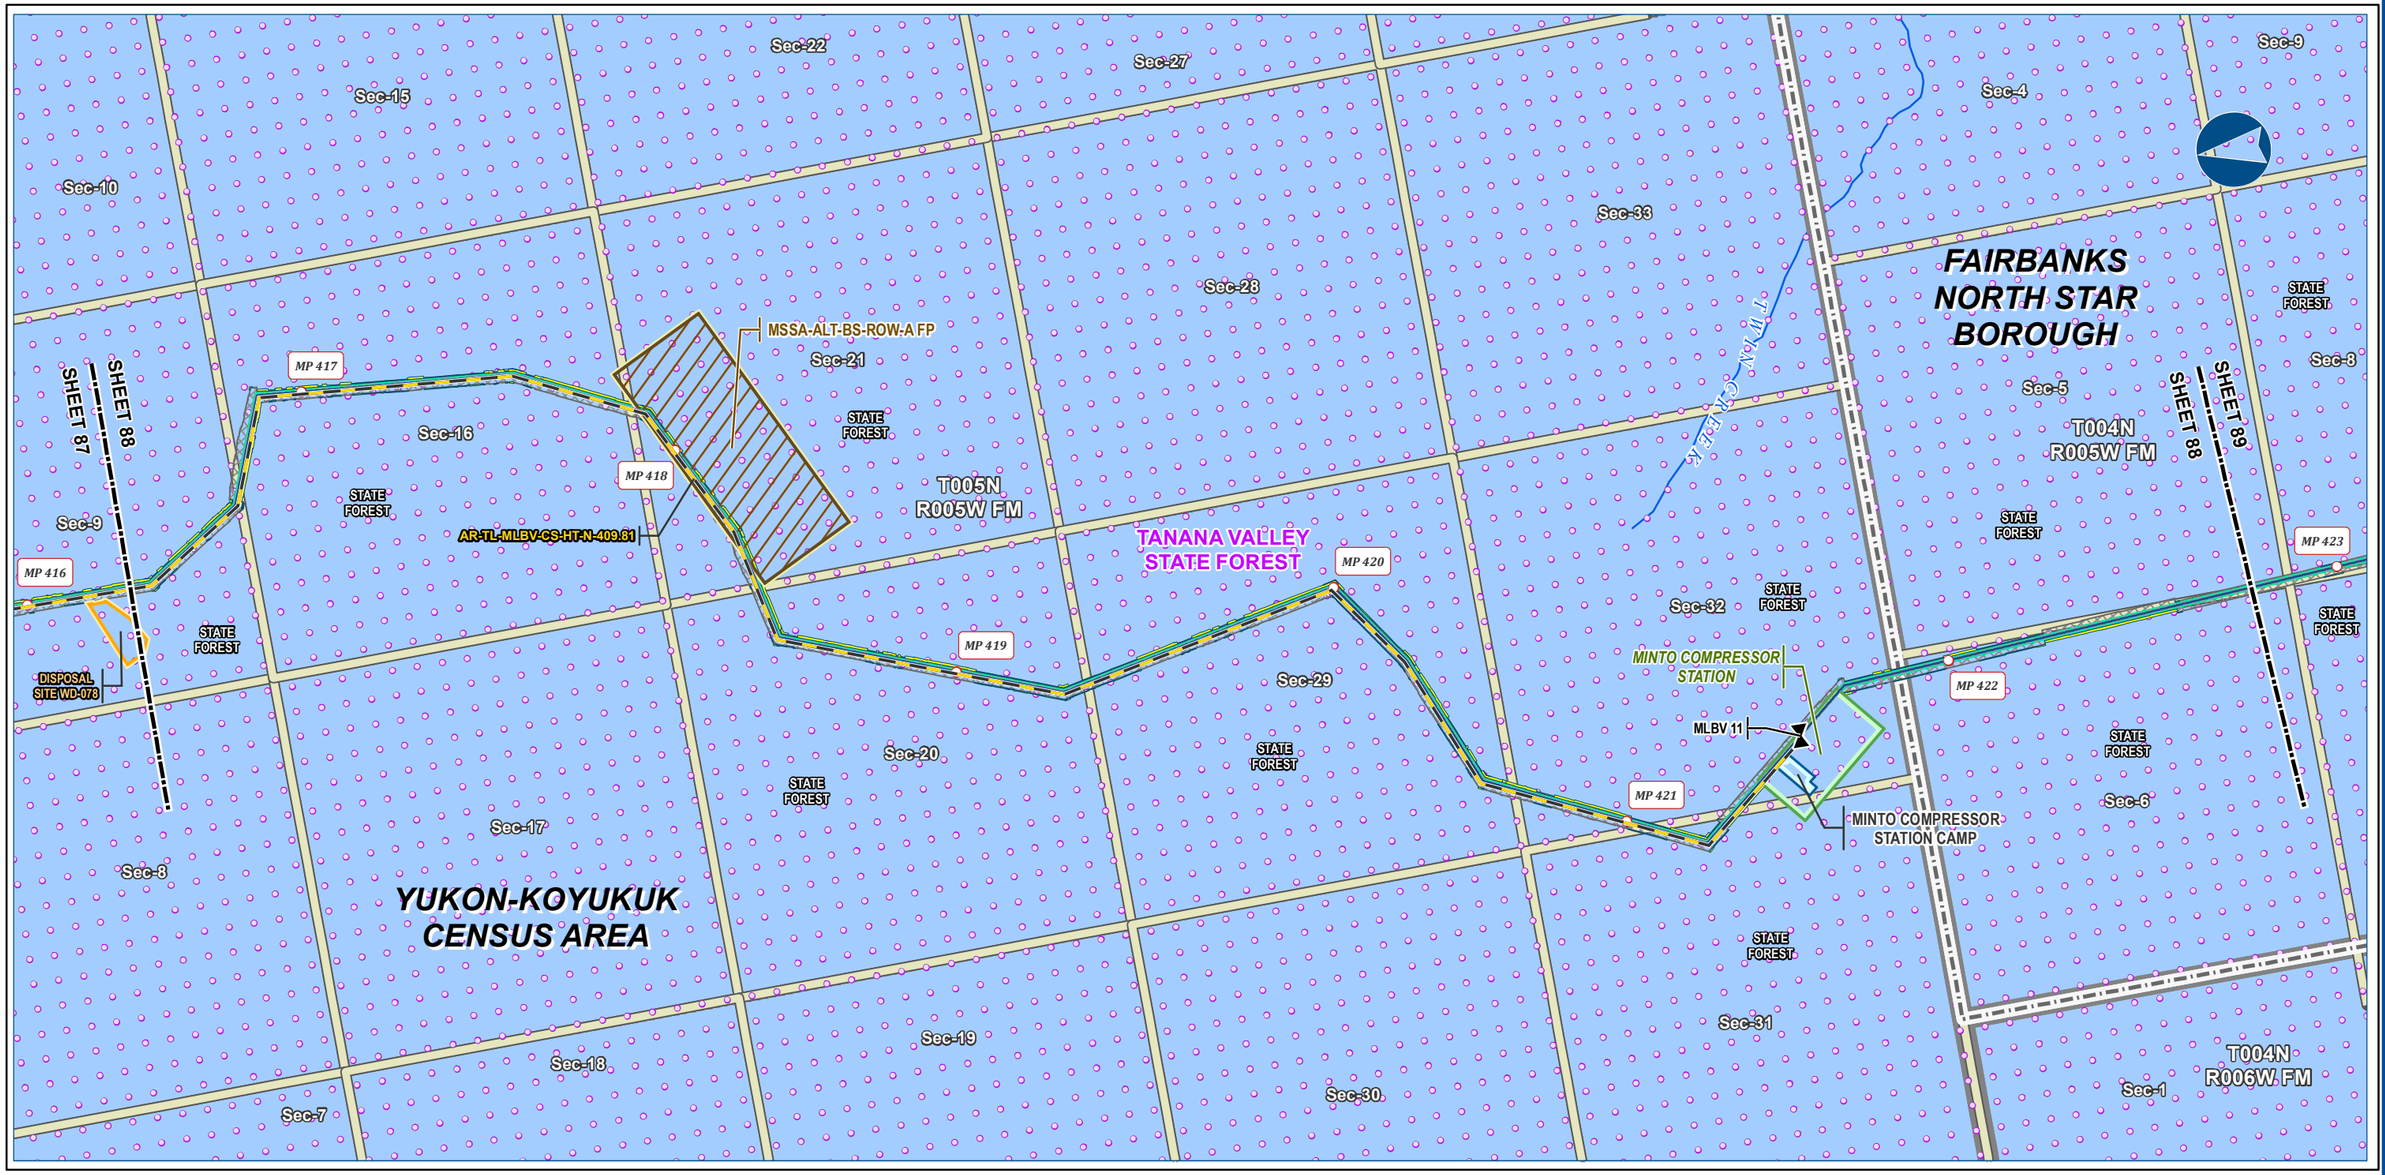



Alaska LNG Project

Legend

PIPELINE
- Alaska LNG Rev C2 Route
- Access Road - Gravel
- Mainline Blockvalve
- Permanent ROW
- Construction ROW
- ATWS
- Compressor Station
- Camp
- Disposal Site
- Material Site Study Area (MSSA)

EXISTING FEATURES
- Existing Roads
- NHD Flowline
- Borough / Census Area
- Conservation Lands
- Section
- Township

Managing Authority
- State Ownership

-Blank or white background indicates areas where title work has not been completed since it is outside of the project footprint.-

ALASKA LNG PROJECT
Land Ownership
Mainline Rev C2 Route

CENSUS AREA:	YUKON-KOYUKUK	***DRAWN BY:***	AGDC
STATE:	ALASKA	***CHECKED BY:***	

REV. NO.:	***REVISION***	***DATE***
A	ISSUED FOR REVIEW	2017-03-13

PRELIMINARY

1:24,000 — 0 — ¼ — ½ Miles


DATE:	***PROJECTION:***
2017-03-13	NAD83 NSRS2007 ALASKAZONE4 FTUS 54392

DISCLAIMER

The information contained herein is for informational or planning purposes only, It does not nor should it be deemed to be an offer, request or proposals for rights or occupation of any kind. The Alaska LNG Project Participants and their respective officers, employees and agents, make no warranty, implied or otherwise, nor accept any liability, as to the accuracy or completeness of the information contained in these documents, drawings or electronic files. Do not remove or delete this note from document, drawing or electronic file.

DWG:	RR8_APPENDIX_B1_MAINLINE_REV_C2_CL	***SHEET:***	88

X:\AKLNG\Resource Reports\RR08\Appendix B\MAINLINE\RR8_APPENDIX_B1_MAINLINE_REV_C2_CL.mxd

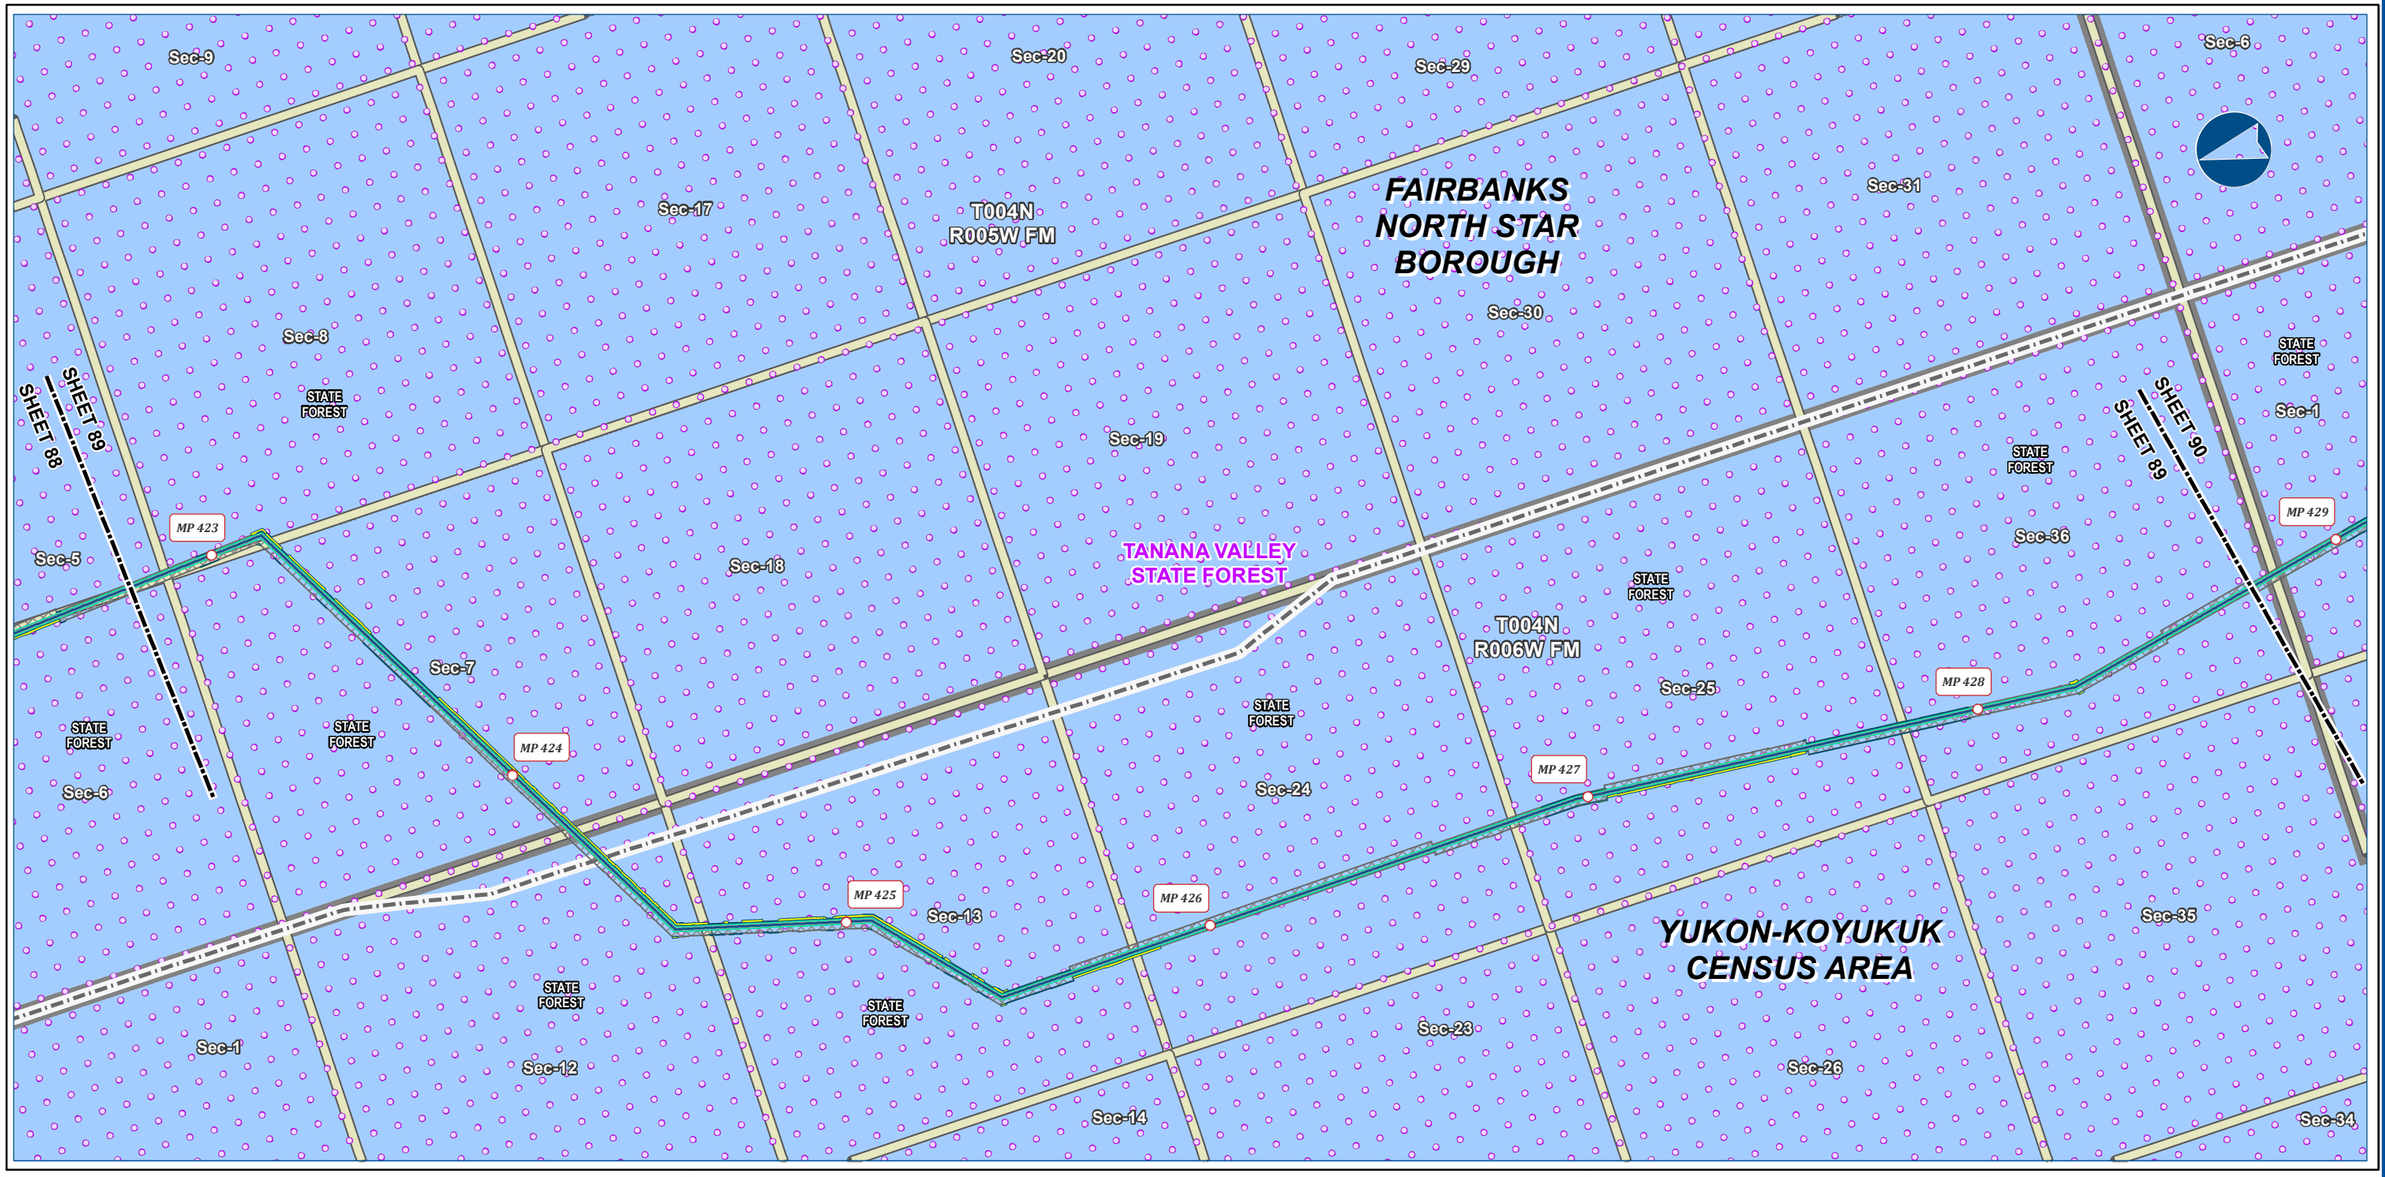



Alaska LNG Project

Legend

PIPELINE
- Alaska LNG Rev C2 Route

- Permanent ROW
- Construction ROW
- ATWS

EXISTING FEATURES
- Existing Roads
- Borough / Census Area
- Conservation Lands

- Section
- Township

Managing Authority
- State Ownership

-Blank or white background indicates areas where title work has not been completed since it is outside of the project footprint.-

ALASKA LNG PROJECT
Land Ownership
Mainline Rev C2 Route

CENSUS AREA:	YUKON-KOYUKUK	***DRAWN BY:***	AGDC
STATE:	ALASKA	***CHECKED BY:***	

REV. NO.:	***REVISION***	***DATE***
A	ISSUED FOR REVIEW	2017-03-13

PRELIMINARY

1:24,000 — 0 — ¼ — ½ Miles

DATE: 2017-03-13	***PROJECTION:***	NAD83 NSRS2007 ALASKAZONE4 FTUS 54392	
DWG:	RR8_APPENDIX_B1_MAINLINE_REV_C2_CL	***SHEET:***	89


DISCLAIMER

The information contained herein is for informational or planning purposes only, It does not nor should it be deemed to be an offer, request or proposals for rights or occupation of any kind. The Alaska LNG Project Participants and their respective officers, employees and agents, make no warranty, implied or otherwise, nor accept any liability, as to the accuracy or completeness of the information contained in these documents, drawings or electronic files. Do not remove or delete this note from document, drawing or electronic file.

X:\AKLNG\Resource Reports\RR08\Appendix B\MAINLINE\RR8_APPENDIX_B1_MAINLINE_REV_C2_CL.mxd

LAND OWNERSHIP - MAINLINE REV C2 ROUTE

ALASKA LNG

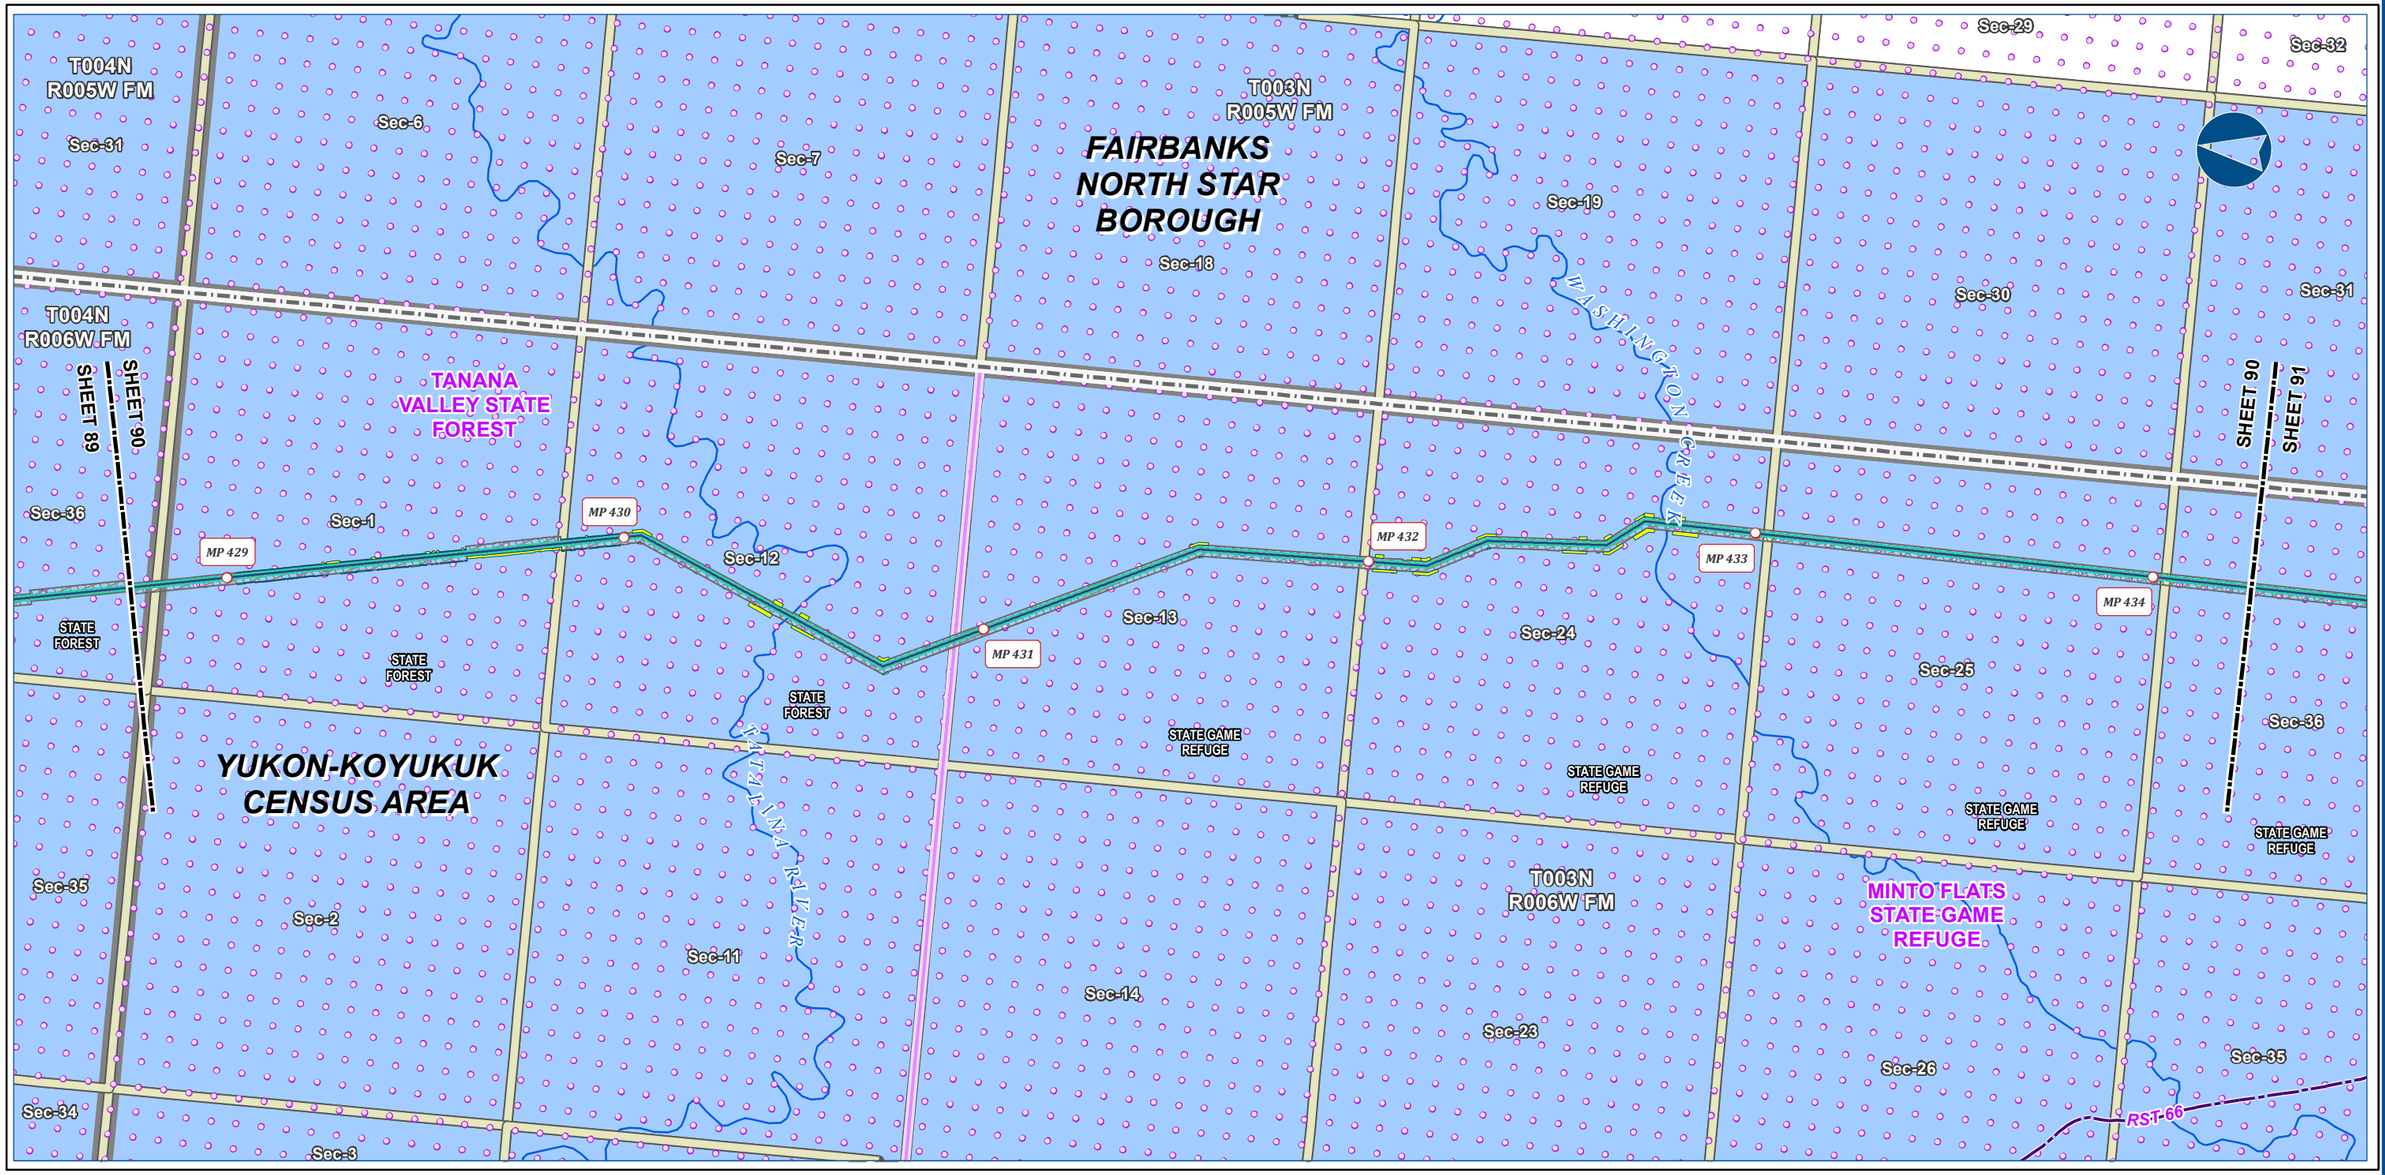



Alaska LNG Project

Legend

PIPELINE
- Alaska LNG Rev C2 Route
- Permanent ROW
- Construction ROW
- ATWS

EXISTING FEATURES
- Existing Roads
- Revised Statute 2477 Trail
- NHD Flowline
- Borough / Census Area
- Conservation Lands
- Section
- Township

Managing Authority
- State Ownership

-Blank or white background indicates areas where title work has not been completed since it is outside of the project footprint.-

ALASKA LNG PROJECT
Land Ownership
Mainline Rev C2 Route

CENSUS AREA:	YUKON-KOYUKUK	***DRAWN BY:***	AGDC
STATE:	ALASKA	***CHECKED BY:***	

REV. NO.:	***REVISION***	***DATE***
A	ISSUED FOR REVIEW	2017-03-13

PRELIMINARY

1:24,000 — 0 — ¼ — ½ Miles


DATE: 2017-03-13	***PROJECTION:***	NAD83 NSRS2007 ALASKAZONE4 FTUS 54392

DISCLAIMER

The information contained herein is for informational or planning purposes only, It does not nor should it be deemed to be an offer, request or proposals for rights or occupation of any kind. The Alaska LNG Project Participants and their respective officers, employees and agents, make no warranty, implied or otherwise, nor accept any liability, as to the accuracy or completeness of the information contained in these documents, drawings or electronic files. Do not remove or delete this note from document, drawing or electronic file.

DWG:	RR8_APPENDIX_B1_MAINLINE_REV_C2_CL	***SHEET:***	90

X:\AKLNG\Resource Reports\RR08\Appendix B\MAINLINE\RR8_APPENDIX_B1_MAINLINE_REV_C2_CL.mxd

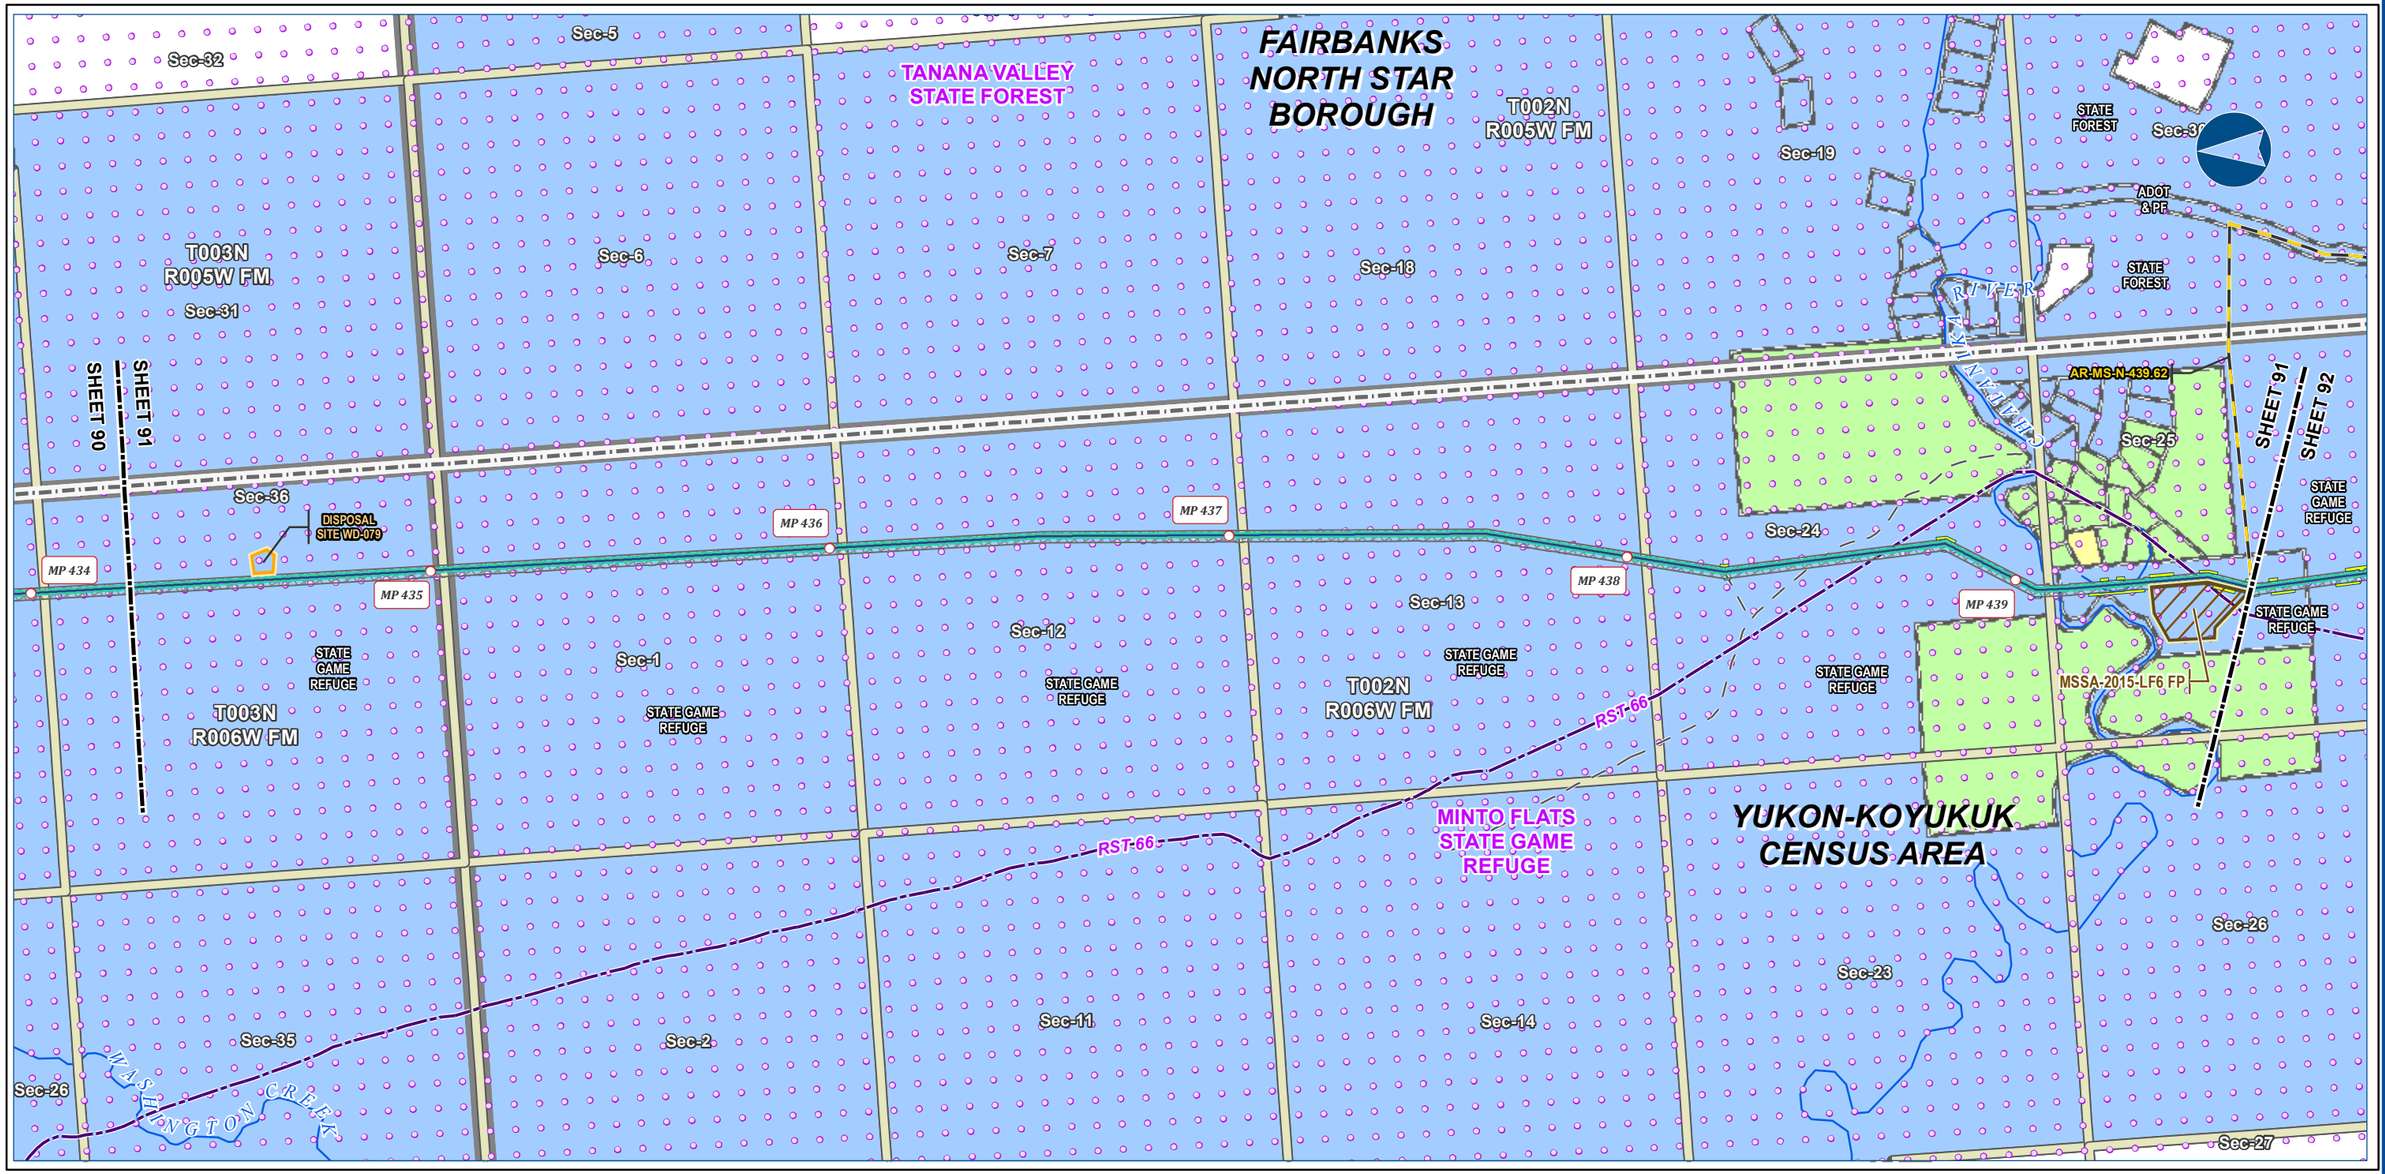



Alaska LNG Project

Legend

PIPELINE
- Alaska LNG Rev C2 Route
- Access Road - Gravel

- Permanent ROW
- Construction ROW
- ATWS
- Disposal Site
- Material Site Study Area (MSSA)

EXISTING FEATURES
- Existing Roads
- Revised Statute 2477 Trail
- Off Road Trails
- NHD Flowline
- Borough / Census Area
- Conservation Lands

- Section
- Township

Managing Authority
- State Ownership
- Private Ownership - Corporation
- Private Ownership

-Blank or white background indicates areas where title work has not been completed since it is outside of the project footprint.-

ALASKA LNG PROJECT
Land Ownership
Mainline Rev C2 Route

CENSUS AREA:	YUKON-KOYUKUK	***DRAWN BY:***	AGDC
STATE:	ALASKA	***CHECKED BY:***	

REV. NO.:	***REVISION***	***DATE***
A	ISSUED FOR REVIEW	2017-03-13

PRELIMINARY

1:24,000 — 0 — ¼ — ½ Miles

DATE: 2017-03-13	***PROJECTION:***	NAD83 NSRS2007 ALASKAZONE4 FTUS 54392	
DWG:	RR8_APPENDIX_B1_MAINLINE_REV_C2_CL	***SHEET:***	91

DISCLAIMER

The information contained herein is for informational or planning purposes only, It does not nor should it be deemed to be an offer, request or proposals for rights or occupation of any kind. The Alaska LNG Project Participants and their respective officers, employees and agents, make no warranty, implied or otherwise, nor accept any liability, as to the accuracy or completeness of the information contained in these documents, drawings or electronic files. Do not remove or delete this note from document, drawing or electronic file.

X:\AKLNG\Resource Reports\RR08\Appendix B\MAINLINE\RR8_APPENDIX_B1_MAINLINE_REV_C2_CL.mxd

TANANA VALLEY STATE FOREST
STATE FOREST
Sec-30
Sec-31
T002N R005W FM
ALT-MS-439.62
Sec-6
FAIRBANKS NORTH STAR BOROUGH
Sec-7
Sec-18
T001N R005W FM
Sec-19
AR-MS-N-439.62
AR-MS-N-442.89
ADOT & PF
MSSA-3B-H-B FP
SHEET 91
SHEET 92
SHEET 93
Sec-25
STATE GAME REFUGE
STATE DNR
Fairbanks/North Star Gas Interconnection Point
Sec-36
Sec-1
Sec-12
Sec-13
Sec-24
MP 440
MP 441
MP 442
MP 443
MP 444
MP 445
MLBV 12
HELIPAD MLBV 12
MSSA-2015-LF6 FP
MSSA-2015-LF7 FP
T001N R006W FM
T002N R006W FM
MINTO FLATS STATE GAME REFUGE
RST-66
Sec-26
Sec-35
Sec-2
Sec-11
Sec-14
Sec-23
YUKON-KOYUKUK CENSUS AREA
Sec-27



Alaska LNG Project

Legend

PIPELINE
- Alaska LNG Rev C2 Route
- Access Road - Gravel
- Mainline Blockvalve
- Helipad
- Permanent ROW
- Construction ROW
- ATWS
- Material Site Study Area (MSSA)

EXISTING FEATURES
- Existing Roads
- Revised Statute 2477 Trail
- NHD Flowline
- NHD Area - Stream/River
- Borough / Census Area
- Conservation Lands
- Section
- Township

Managing Authority
- State Ownership
- Private Ownership

-Blank or white background indicates areas where title work has not been completed since it is outside of the project footprint.-

ALASKA LNG PROJECT
Land Ownership
Mainline Rev C2 Route

CENSUS AREA:	YUKON-KOYUKUK	***DRAWN BY:***	AGDC
STATE:	ALASKA	***CHECKED BY:***	

REV. NO.:	***REVISION***	***DATE***
A	ISSUED FOR REVIEW	2017-03-13

PRELIMINARY

1:24,000 — 0 — ¼ — ½ Miles

DATE: 2017-03-13	***PROJECTION:***	NAD83 NSRS2007 ALASKAZONE4 FTUS 54392	
DWG:	RR8_APPENDIX_B1_MAINLINE_REV_C2_CL	***SHEET:***	92


DISCLAIMER

The information contained herein is for informational or planning purposes only, It does not nor should it be deemed to be an offer, request or proposals for rights or occupation of any kind. The Alaska LNG Project Participants and their respective officers, employees and agents, make no warranty, implied or otherwise, nor accept any liability, as to the accuracy or completeness of the information contained in these documents, drawings or electronic files. Do not remove or delete this note from document, drawing or electronic file.

X:\AKLNG\Resource Reports\RR08\Appendix B\MAINLINE\RR8_APPENDIX_B1_MAINLINE_REV_C2_CL.mxd

LAND OWNERSHIP - MAINLINE REV C2 ROUTE

ALASKA LNG

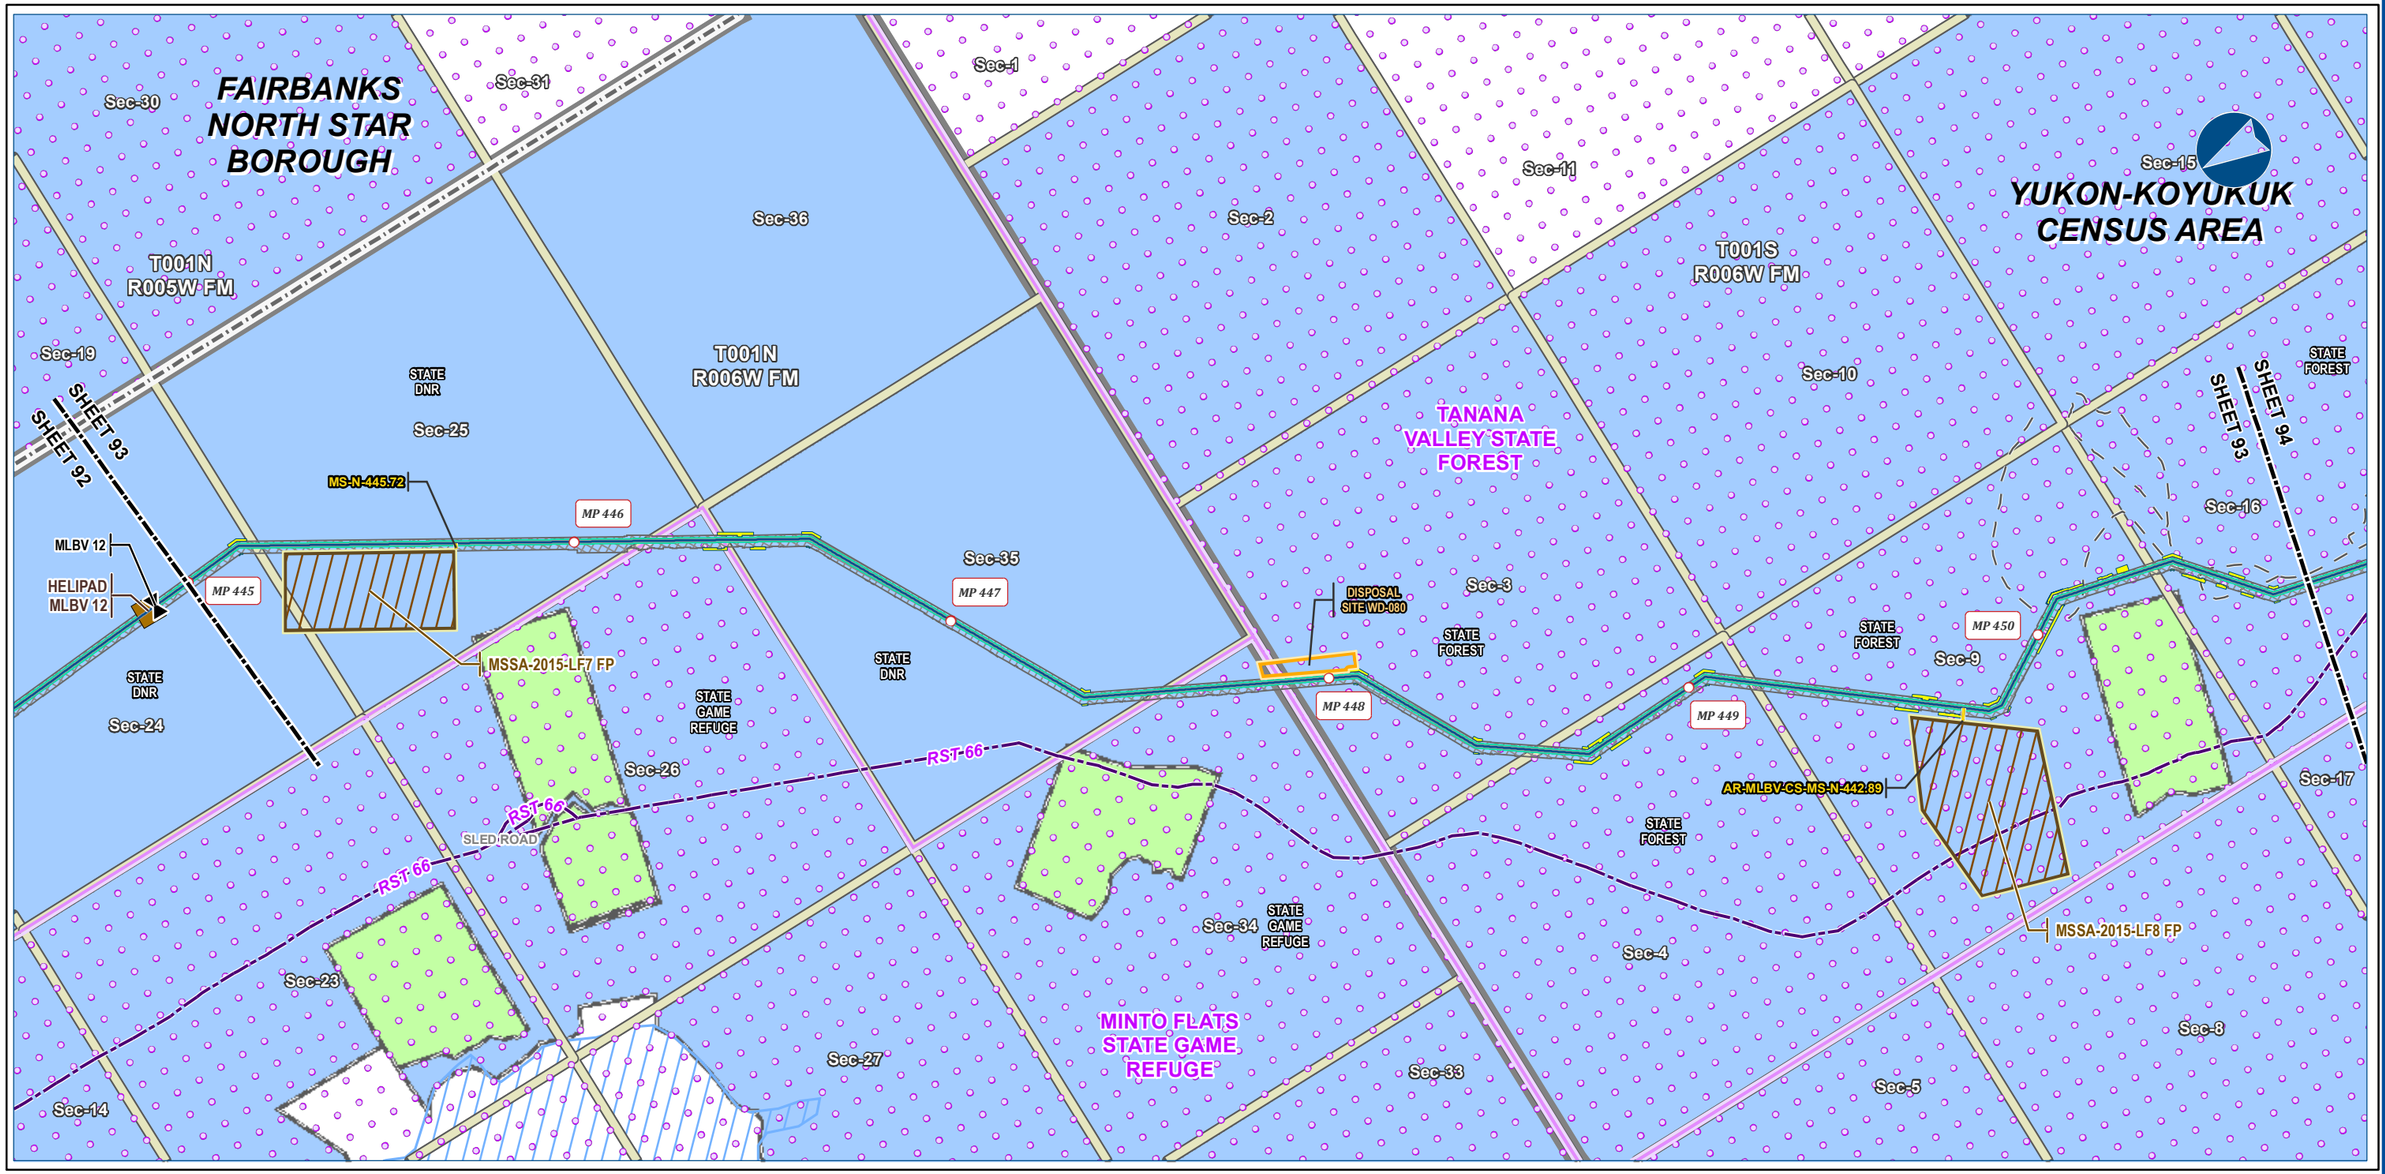



Alaska LNG Project

Legend

PIPELINE
- Alaska LNG Rev C2 Route
- Access Road - Gravel
- Mainline Blockvalve
- Helipad
- Permanent ROW
- Construction ROW
- ATWS
- Disposal Site
- Material Site Study Area (MSSA)

EXISTING FEATURES
- Existing Roads
- Revised Statute 2477 Trail
- Off Road Trails
- NHD Area - Stream/River
- Borough / Census Area
- Conservation Lands
- Section
- Township

Managing Authority
- State Ownership
- Private Ownership

-Blank or white background indicates areas where title work has not been completed since it is outside of the project footprint.-

ALASKA LNG PROJECT
Land Ownership
Mainline Rev C2 Route

CENSUS AREA:	YUKON-KOYUKUK	***DRAWN BY:***	AGDC
STATE:	ALASKA	***CHECKED BY:***	

REV. NO.:	***REVISION***	***DATE***
A	ISSUED FOR REVIEW	2017-03-13

PRELIMINARY

1:24,000 — 0 — ¼ — ½ Miles

DATE: 2017-03-13	***PROJECTION:***	NAD83 NSRS2007 ALASKAZONE4 FTUS 54392	
DWG:	RR8_APPENDIX_B1_MAINLINE_REV_C2_CL	***SHEET:***	93


DISCLAIMER

The information contained herein is for informational or planning purposes only, It does not nor should it be deemed to be an offer, request or proposals for rights or occupation of any kind. The Alaska LNG Project Participants and their respective officers, employees and agents, make no warranty, implied or otherwise, nor accept any liability, as to the accuracy or completeness of the information contained in these documents, drawings or electronic files. Do not remove or delete this note from document, drawing or electronic file.

X:\AKLNG\Resource Reports\RR08\Appendix B\MAINLINE\RR8_APPENDIX_B1_MAINLINE_REV_C2_CL.mxd

LAND OWNERSHIP - MAINLINE REV C2 ROUTE

ALASKA LNG

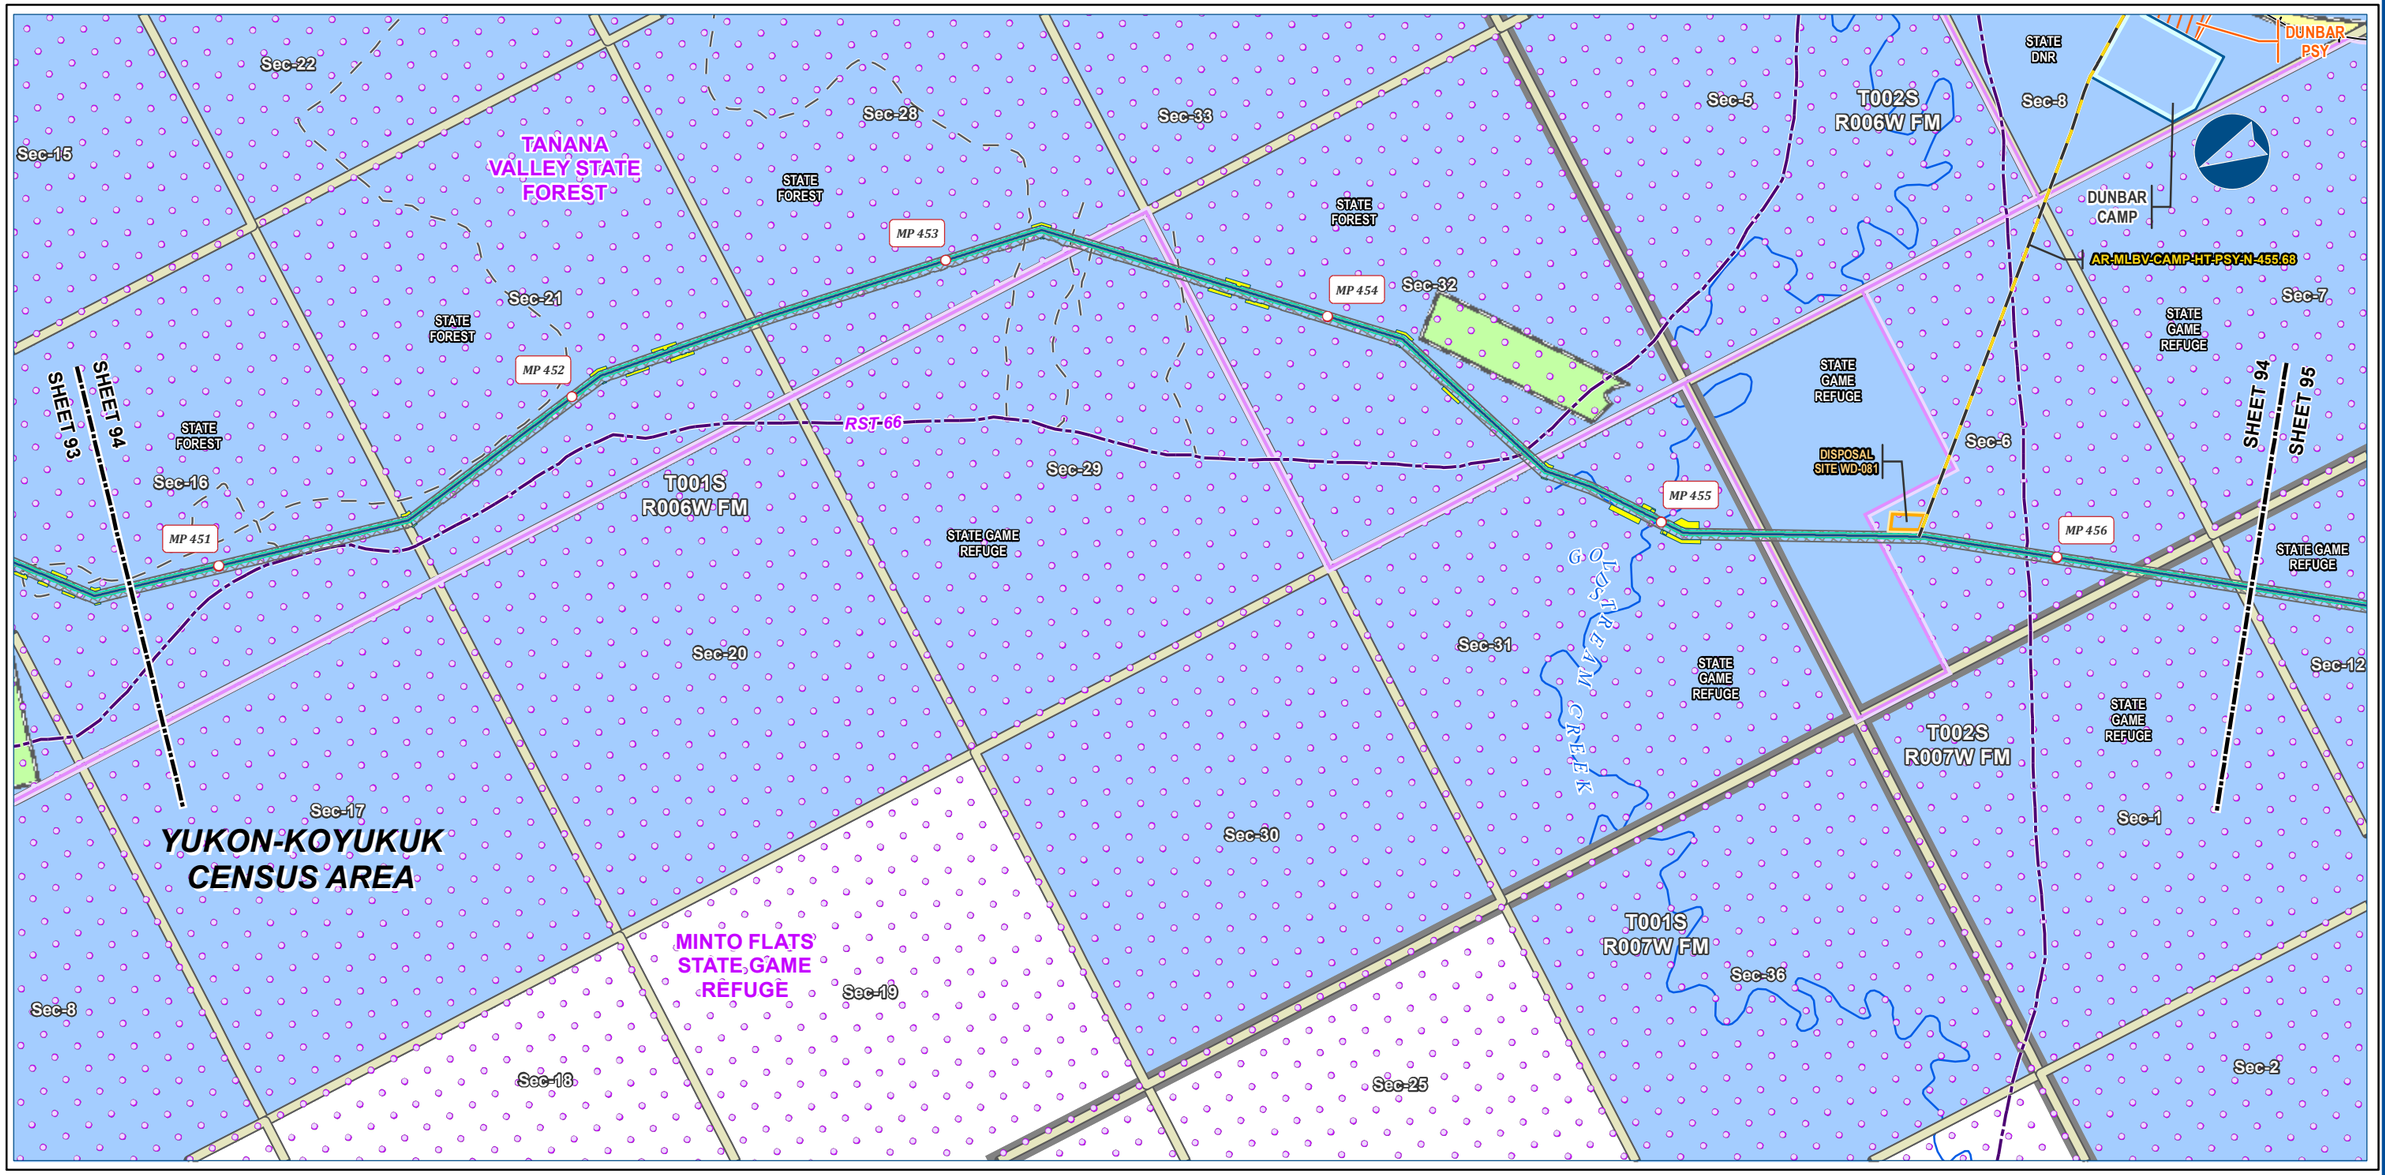



Alaska LNG Project

Legend

PIPELINE
- Alaska LNG Rev C2 Route
- Access Road - Gravel

- Permanent ROW
- Construction ROW
- ATWS
- Off ROW Camp
- Pipe Storage Yard (PSY)
- Disposal Site

EXISTING FEATURES
- Existing Roads
- Railroad
- Revised Statute 2477 Trail
- Off Road Trails
- NHD Flowline
- Conservation Lands

- Section
- Township

Managing Authority
- State Ownership
- Private Ownership - Corporation
- Private Ownership

-Blank or white background indicates areas where title work has not been completed since it is outside of the project footprint.-

ALASKA LNG PROJECT
Land Ownership
Mainline Rev C2 Route

CENSUS AREA:	YUKON-KOYUKUK	***DRAWN BY:***	AGDC
STATE:	ALASKA	***CHECKED BY:***	

REV. NO.:	***REVISION***	***DATE***
A	ISSUED FOR REVIEW	2017-03-13

PRELIMINARY

1:24,000 — 0 — ¼ — ½ Miles

DATE: 2017-03-13	***PROJECTION:***	NAD83 NSRS2007 ALASKAZONE4 FTUS 54392	
DWG:	RR8_APPENDIX_B1_MAINLINE_REV_C2_CL	***SHEET:***	94


DISCLAIMER

The information contained herein is for informational or planning purposes only, It does not nor should it be deemed to be an offer, request or proposals for rights or occupation of any kind. The Alaska LNG Project Participants and their respective officers, employees and agents, make no warranty, implied or otherwise, nor accept any liability, as to the accuracy or completeness of the information contained in these documents, drawings or electronic files. Do not remove or delete this note from document, drawing or electronic file.

X:\AKLNG\Resource Reports\RR08\Appendix B\MAINLINE\RR8_APPENDIX_B1_MAINLINE_REV_C2_CL.mxd

LAND OWNERSHIP - MAINLINE REV C2 ROUTE

ALASKA LNG

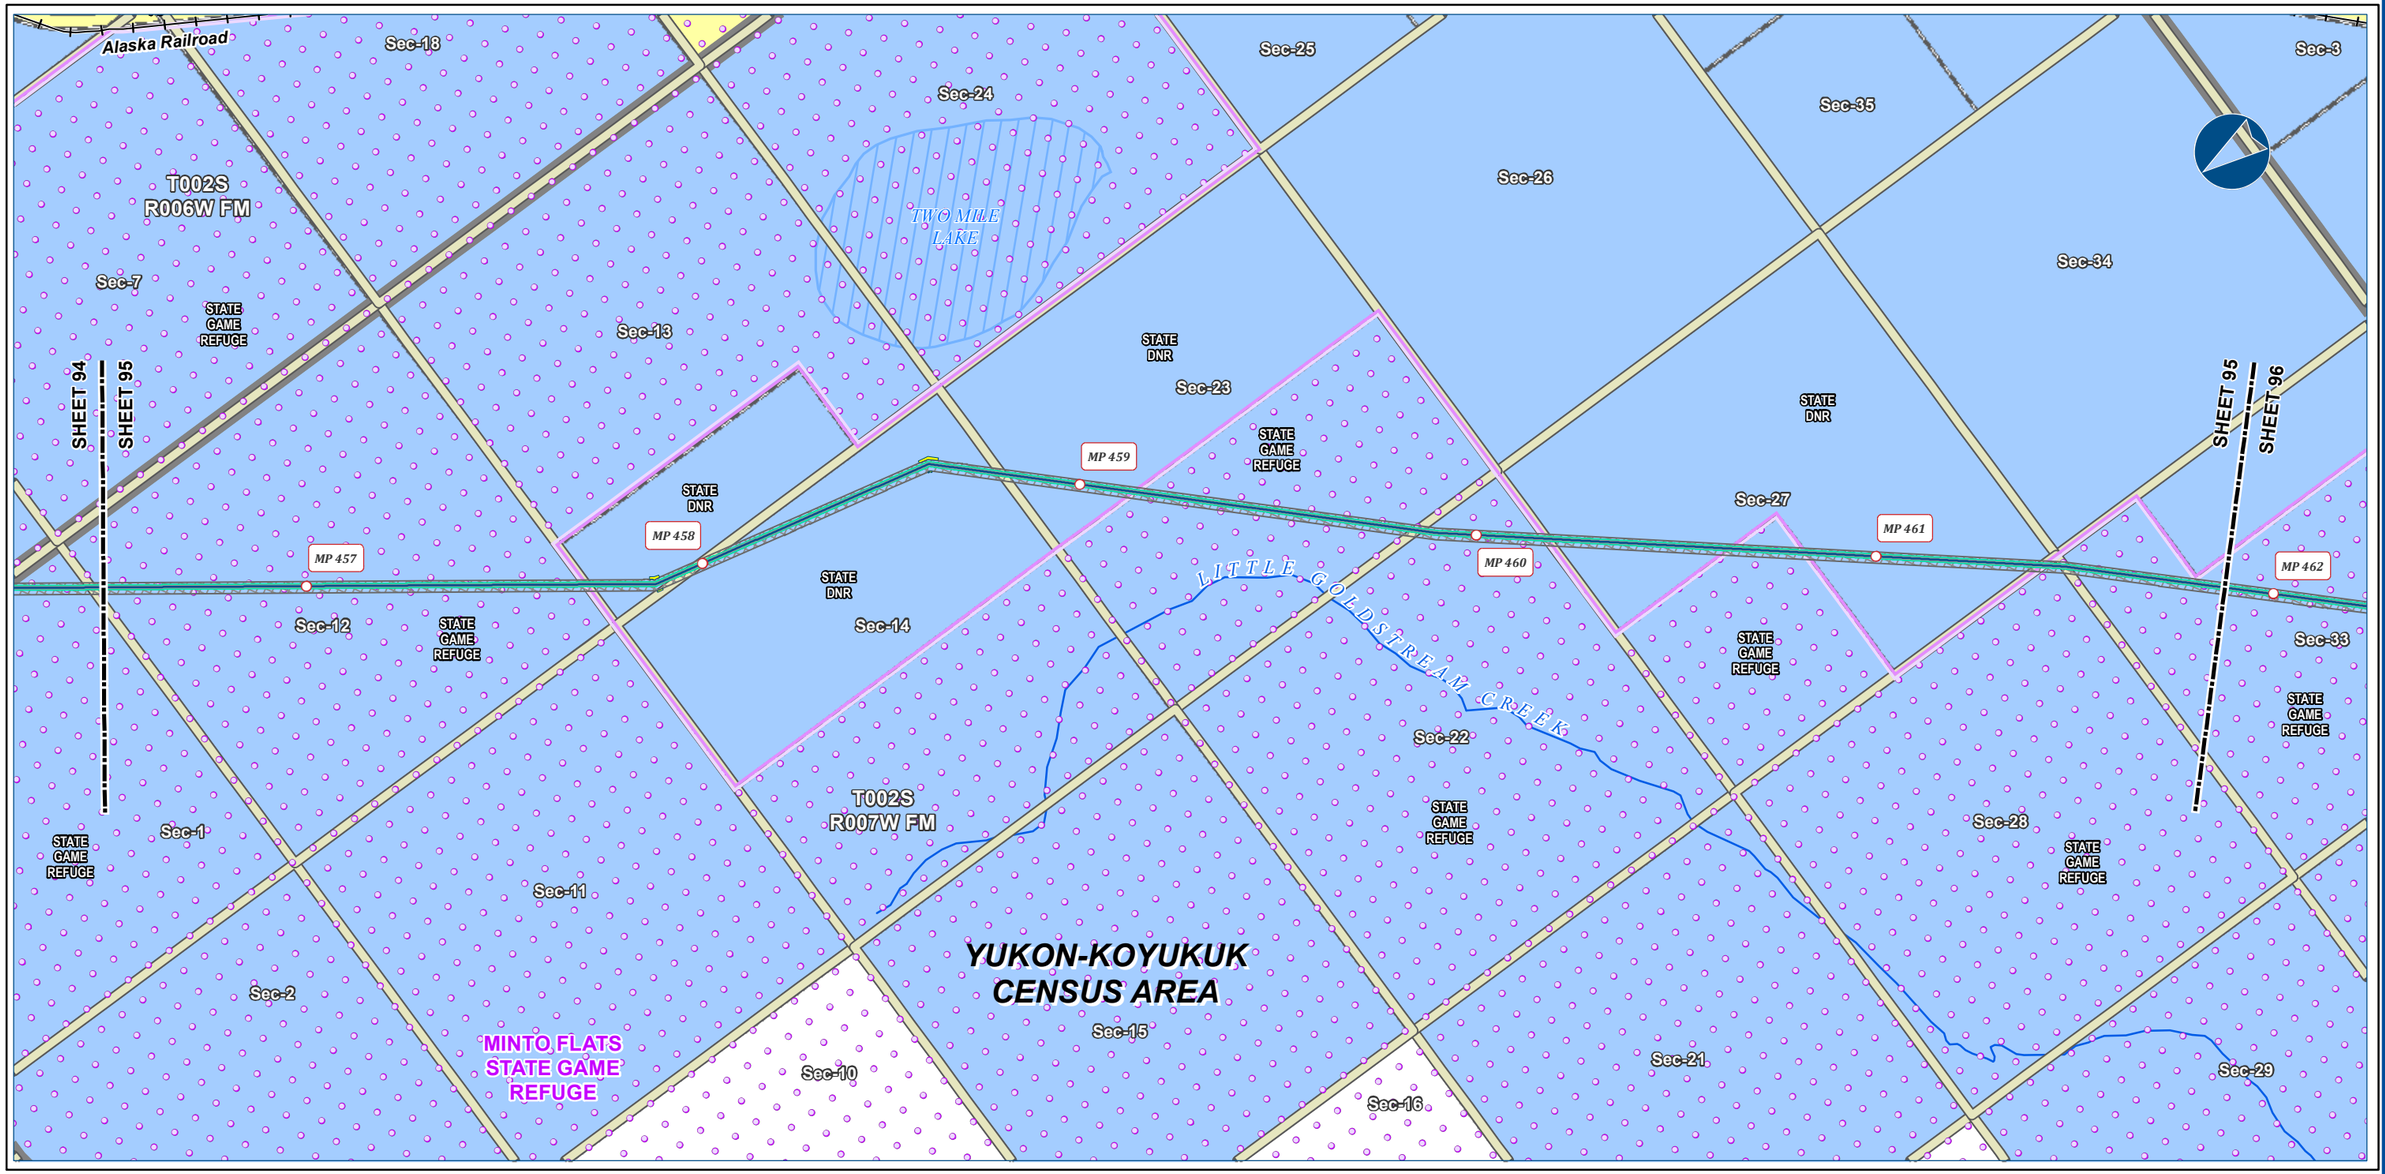



Alaska LNG Project

Legend

PIPELINE
- Alaska LNG Rev C2 Route

- Permanent ROW
- Construction ROW
- ATWS

EXISTING FEATURES
- Existing Roads
- Railroad
- NHD Flowline
- NHD Area - Stream/River
- Conservation Lands

- Section
- Township

Managing Authority
- State Ownership
- Private Ownership - Corporation

-Blank or white background indicates areas where title work has not been completed since it is outside of the project footprint.-

ALASKA LNG PROJECT
Land Ownership
Mainline Rev C2 Route

CENSUS AREA:	YUKON-KOYUKUK	***DRAWN BY:***	AGDC
STATE:	ALASKA	***CHECKED BY:***	

REV. NO.:	***REVISION***	***DATE***
A	ISSUED FOR REVIEW	2017-03-13

PRELIMINARY

1:24,000 — 0 — ¼ — ½ Miles

DATE: 2017-03-13	***PROJECTION:***	NAD83 NSRS2007 ALASKAZONE4 FTUS 54392	
DWG:	RR8_APPENDIX_B1_MAINLINE_REV_C2_CL	***SHEET:***	95


DISCLAIMER

The information contained herein is for informational or planning purposes only, It does not nor should it be deemed to be an offer, request or proposals for rights or occupation of any kind. The Alaska LNG Project Participants and their respective officers, employees and agents, make no warranty, implied or otherwise, nor accept any liability, as to the accuracy or completeness of the information contained in these documents, drawings or electronic files. Do not remove or delete this note from document, drawing or electronic file.

X:\AKLNG\Resource Reports\RR08\Appendix B\MAINLINE\RR8_APPENDIX_B1_MAINLINE_REV_C2_CL.mxd

LAND OWNERSHIP - MAINLINE REV C2 ROUTE

ALASKA LNG

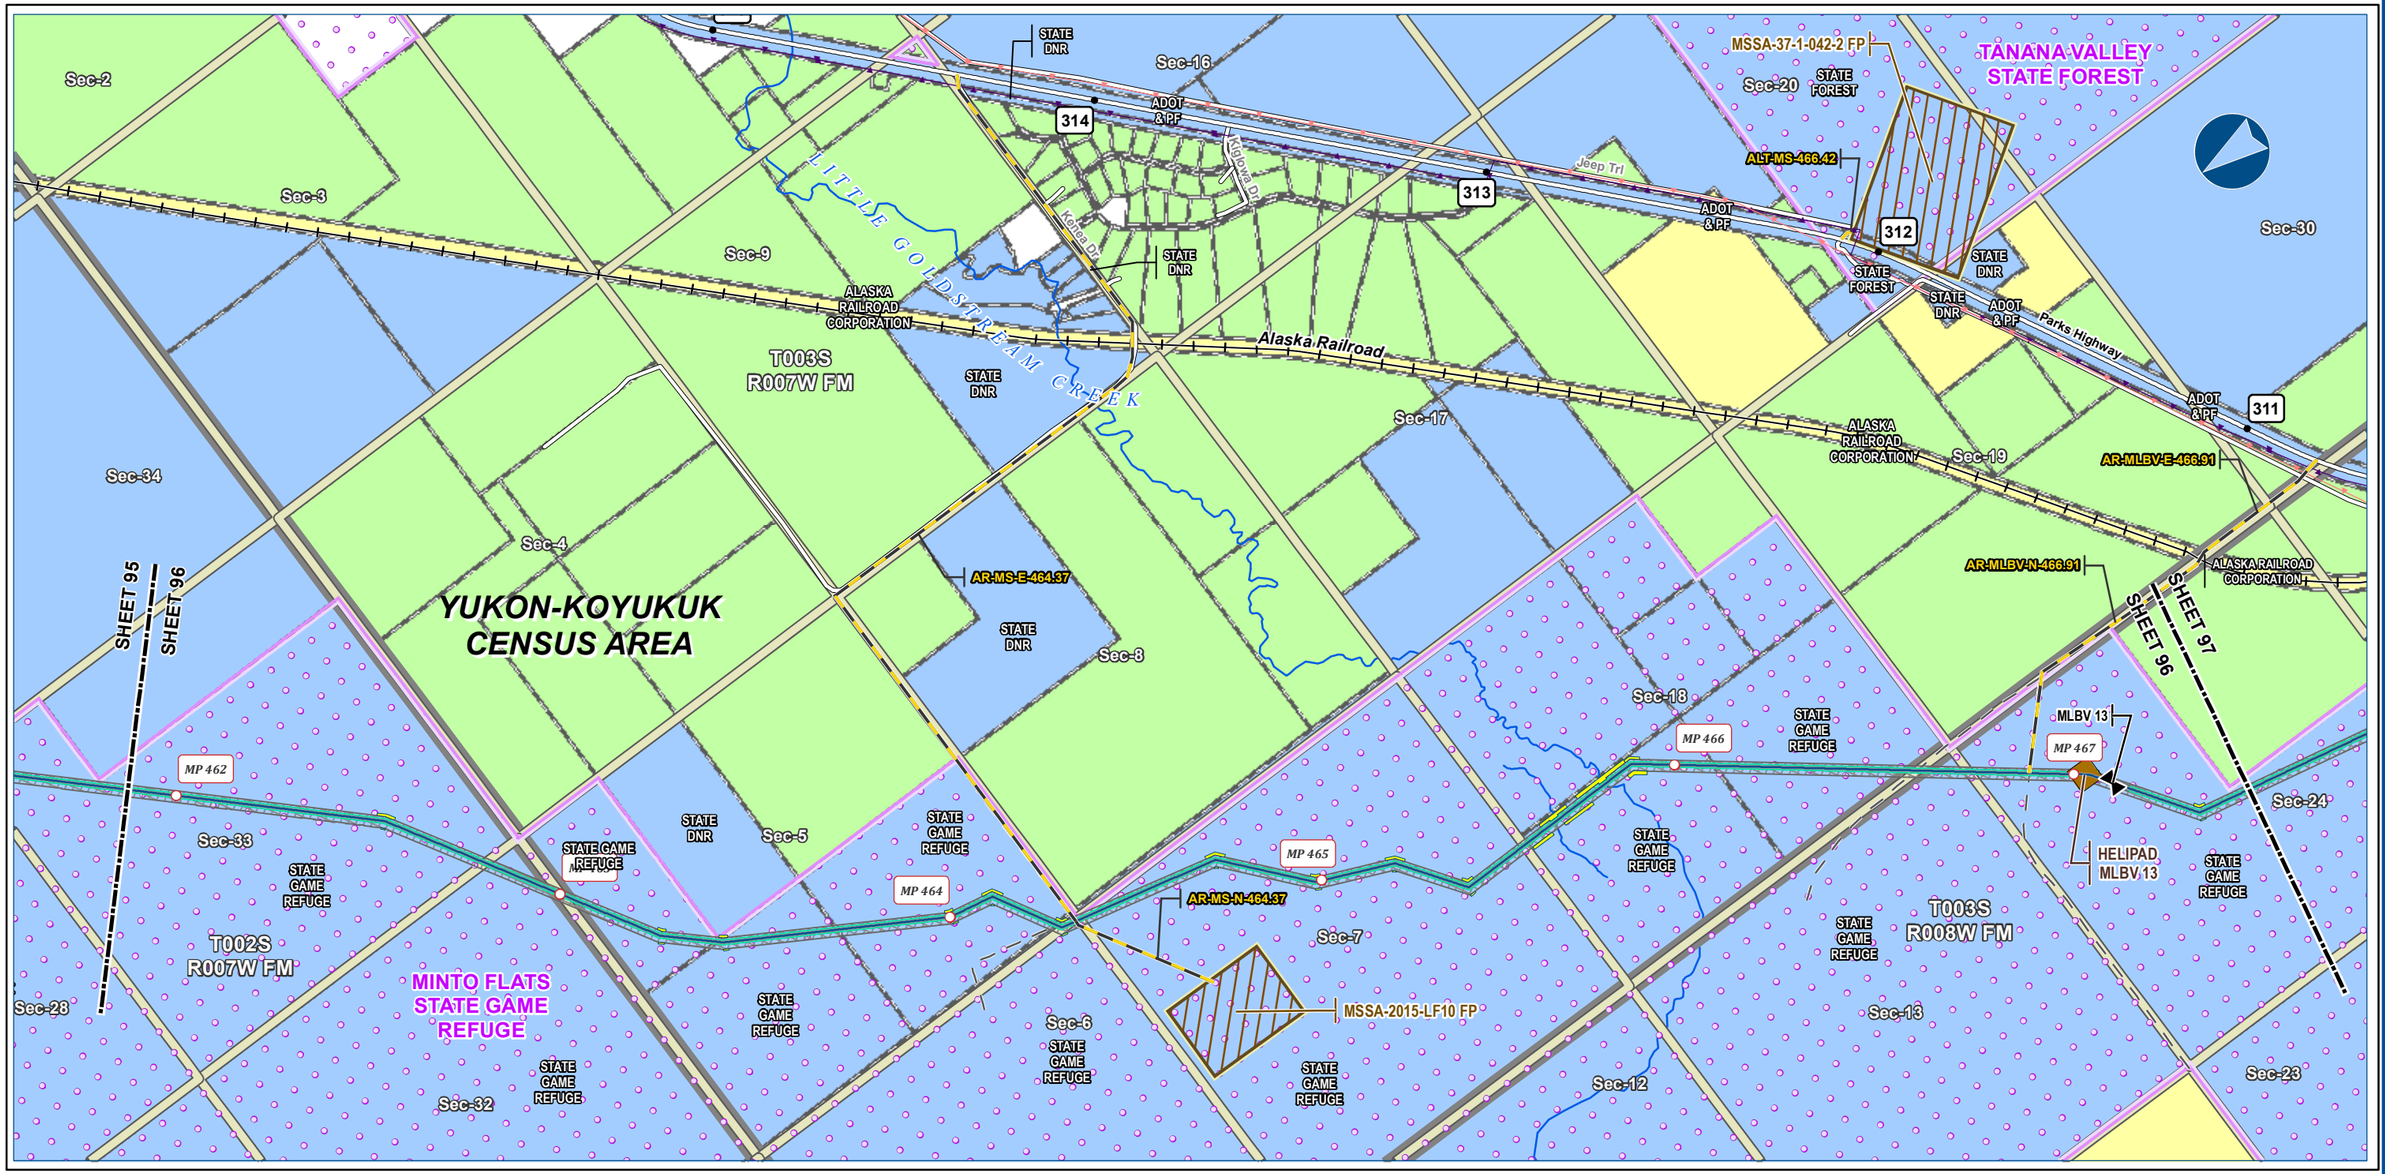



Legend

PIPELINE
- Alaska LNG Rev C2 Route
- Access Road - Gravel
- Mainline Blockvalve
- Helipad
- Permanent ROW
- Construction ROW
- ATWS
- Material Site Study Area (MSSA)

EXISTING FEATURES
- Existing Roads
- Railroad
- Off Road Trails
- Buried Cable
- Overhead Powerline
- NHD Flowline
- Conservation Lands
- Section
- Township

Managing Authority
- State Ownership
- Private Ownership - Corporation
- Private Ownership

-Blank or white background indicates areas where title work has not been completed since it is outside of the project footprint.-

Alaska LNG Project

ALASKA LNG PROJECT
Land Ownership
Mainline Rev C2 Route

CENSUS AREA:	YUKON-KOYUKUK	***DRAWN BY:***	AGDC
STATE:	ALASKA	***CHECKED BY:***	

REV. NO.:	***REVISION***	***DATE***
A	ISSUED FOR REVIEW	2017-03-13

PRELIMINARY

1:24,000 — 0 — ¼ — ½ Miles


DATE: 2017-03-13	***PROJECTION:*** NAD83 NSRS2007 ALASKAZONE4 FTUS 54392

DISCLAIMER

The information contained herein is for informational or planning purposes only, It does not nor should it be deemed to be an offer, request or proposals for rights or occupation of any kind. The Alaska LNG Project Participants and their respective officers, employees and agents, make no warranty, implied or otherwise, nor accept any liability, as to the accuracy or completeness of the information contained in these documents, drawings or electronic files. Do not remove or delete this note from document, drawing or electronic file.

DWG:	RR8_APPENDIX_B1_MAINLINE_REV_C2_CL	***SHEET:***	96

X:\AKLNG\Resource Reports\RR08\Appendix B\MAINLINE\RR8_APPENDIX_B1_MAINLINE_REV_C2_CL.mxd

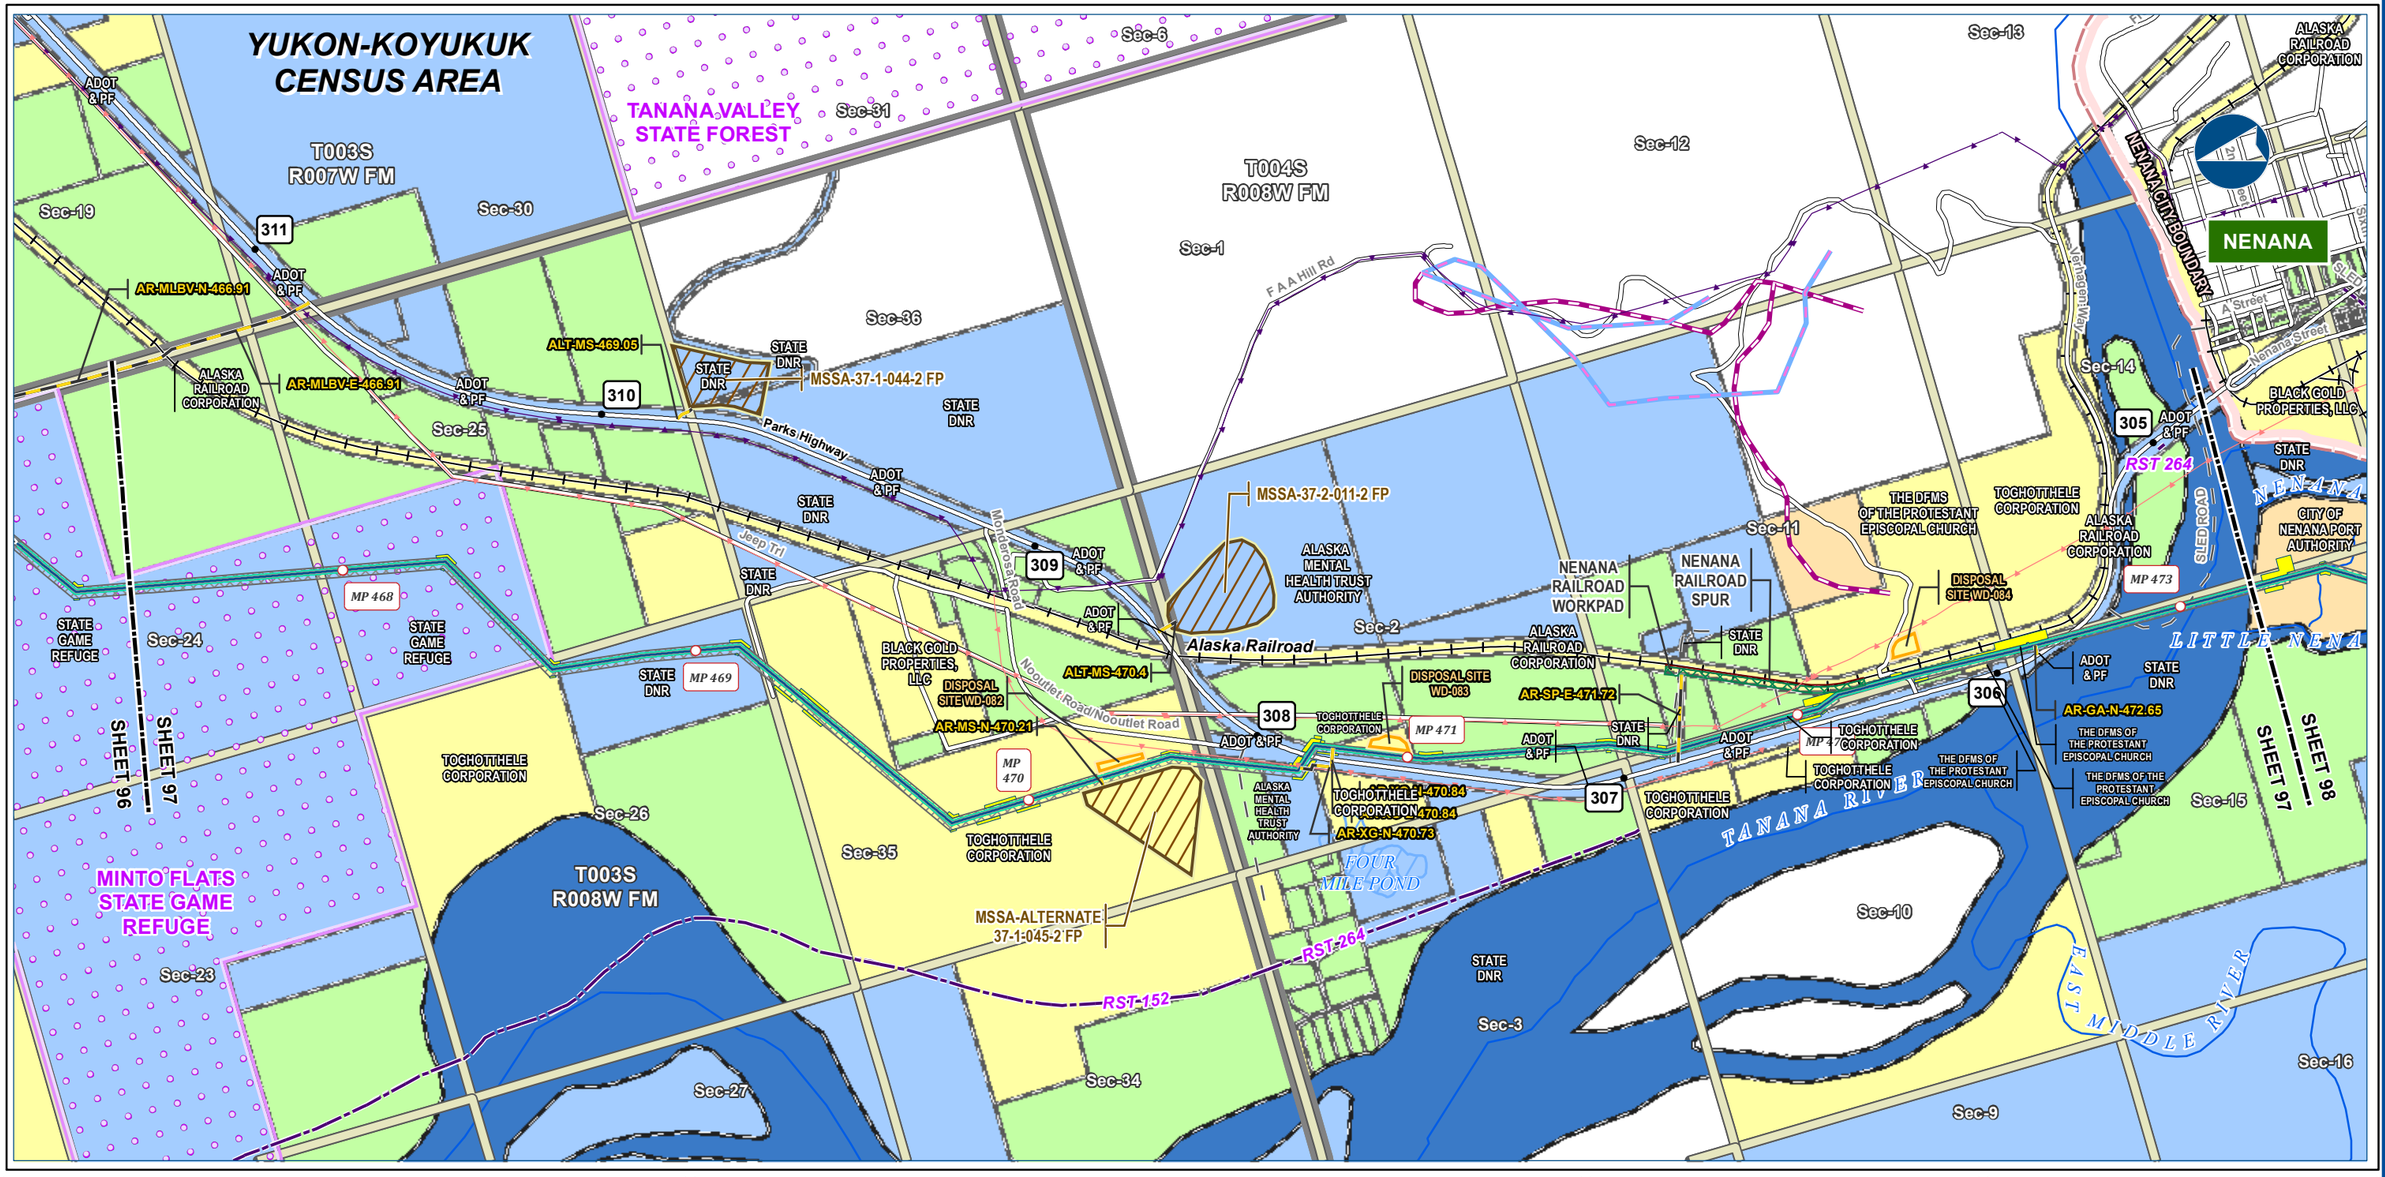



Alaska LNG Project

Legend

PIPELINE
- Alaska LNG Rev C2 Route
- Access Road - Gravel
- Mainline Blockvalve
- Permanent ROW
- Construction ROW
- ATWS
- Railroad Workpad
- Railroad Spur
- Disposal Site
- Material Site Study Area (MSSA)

EXISTING FEATURES
- Existing Roads
- Railroad
- Revised Statute 2477 Trail
- Off Road Trails
- Buried Cable
- Overhead Powerline
- NHD Flowline
- NHD Area - Stream/River
- Incorporated City Boundary
- Conservation Lands
- Alaska DOT Place Names
- Section
- Township

Managing Authority
- State Ownership
- Local Government Ownership
- Private Ownership - Corporation
- Private Ownership
- River Parcel

17b Easement
- Road - Existing
- Power Transmission

-Blank or white background indicates areas where title work has not been completed since it is outside of the project footprint.-

ALASKA LNG PROJECT
Land Ownership
Mainline Rev C2 Route

CENSUS AREA:	YUKON-KOYUKUK	***DRAWN BY:***	AGDC
STATE:	ALASKA	***CHECKED BY:***	

REV. NO.:	***REVISION***	***DATE***
A	ISSUED FOR REVIEW	2017-03-13

PRELIMINARY

1:24,000 (0, ¼, ½ Miles)

DATE: 2017-03-13	***PROJECTION:***	NAD83 NSRS2007 ALASKAZONE4 FTUS 54392	
DWG:	RR8_APPENDIX_B1_MAINLINE_REV_C2_CL	***SHEET:***	97


DISCLAIMER

The information contained herein is for informational or planning purposes only, It does not nor should it be deemed to be an offer, request or proposals for rights or occupation of any kind. The Alaska LNG Project Participants and their respective officers, employees and agents, make no warranty, implied or otherwise, nor accept any liability, as to the accuracy or completeness of the information contained in these documents, drawings or electronic files. Do not remove or delete this note from document, drawing or electronic file.

X:\AKLNG\Resource Reports\RR08\Appendix B\MAINLINE\RR8_APPENDIX_B1_MAINLINE_REV_C2_CL.mxd

LAND OWNERSHIP - MAINLINE REV C2 ROUTE

ALASKA LNG

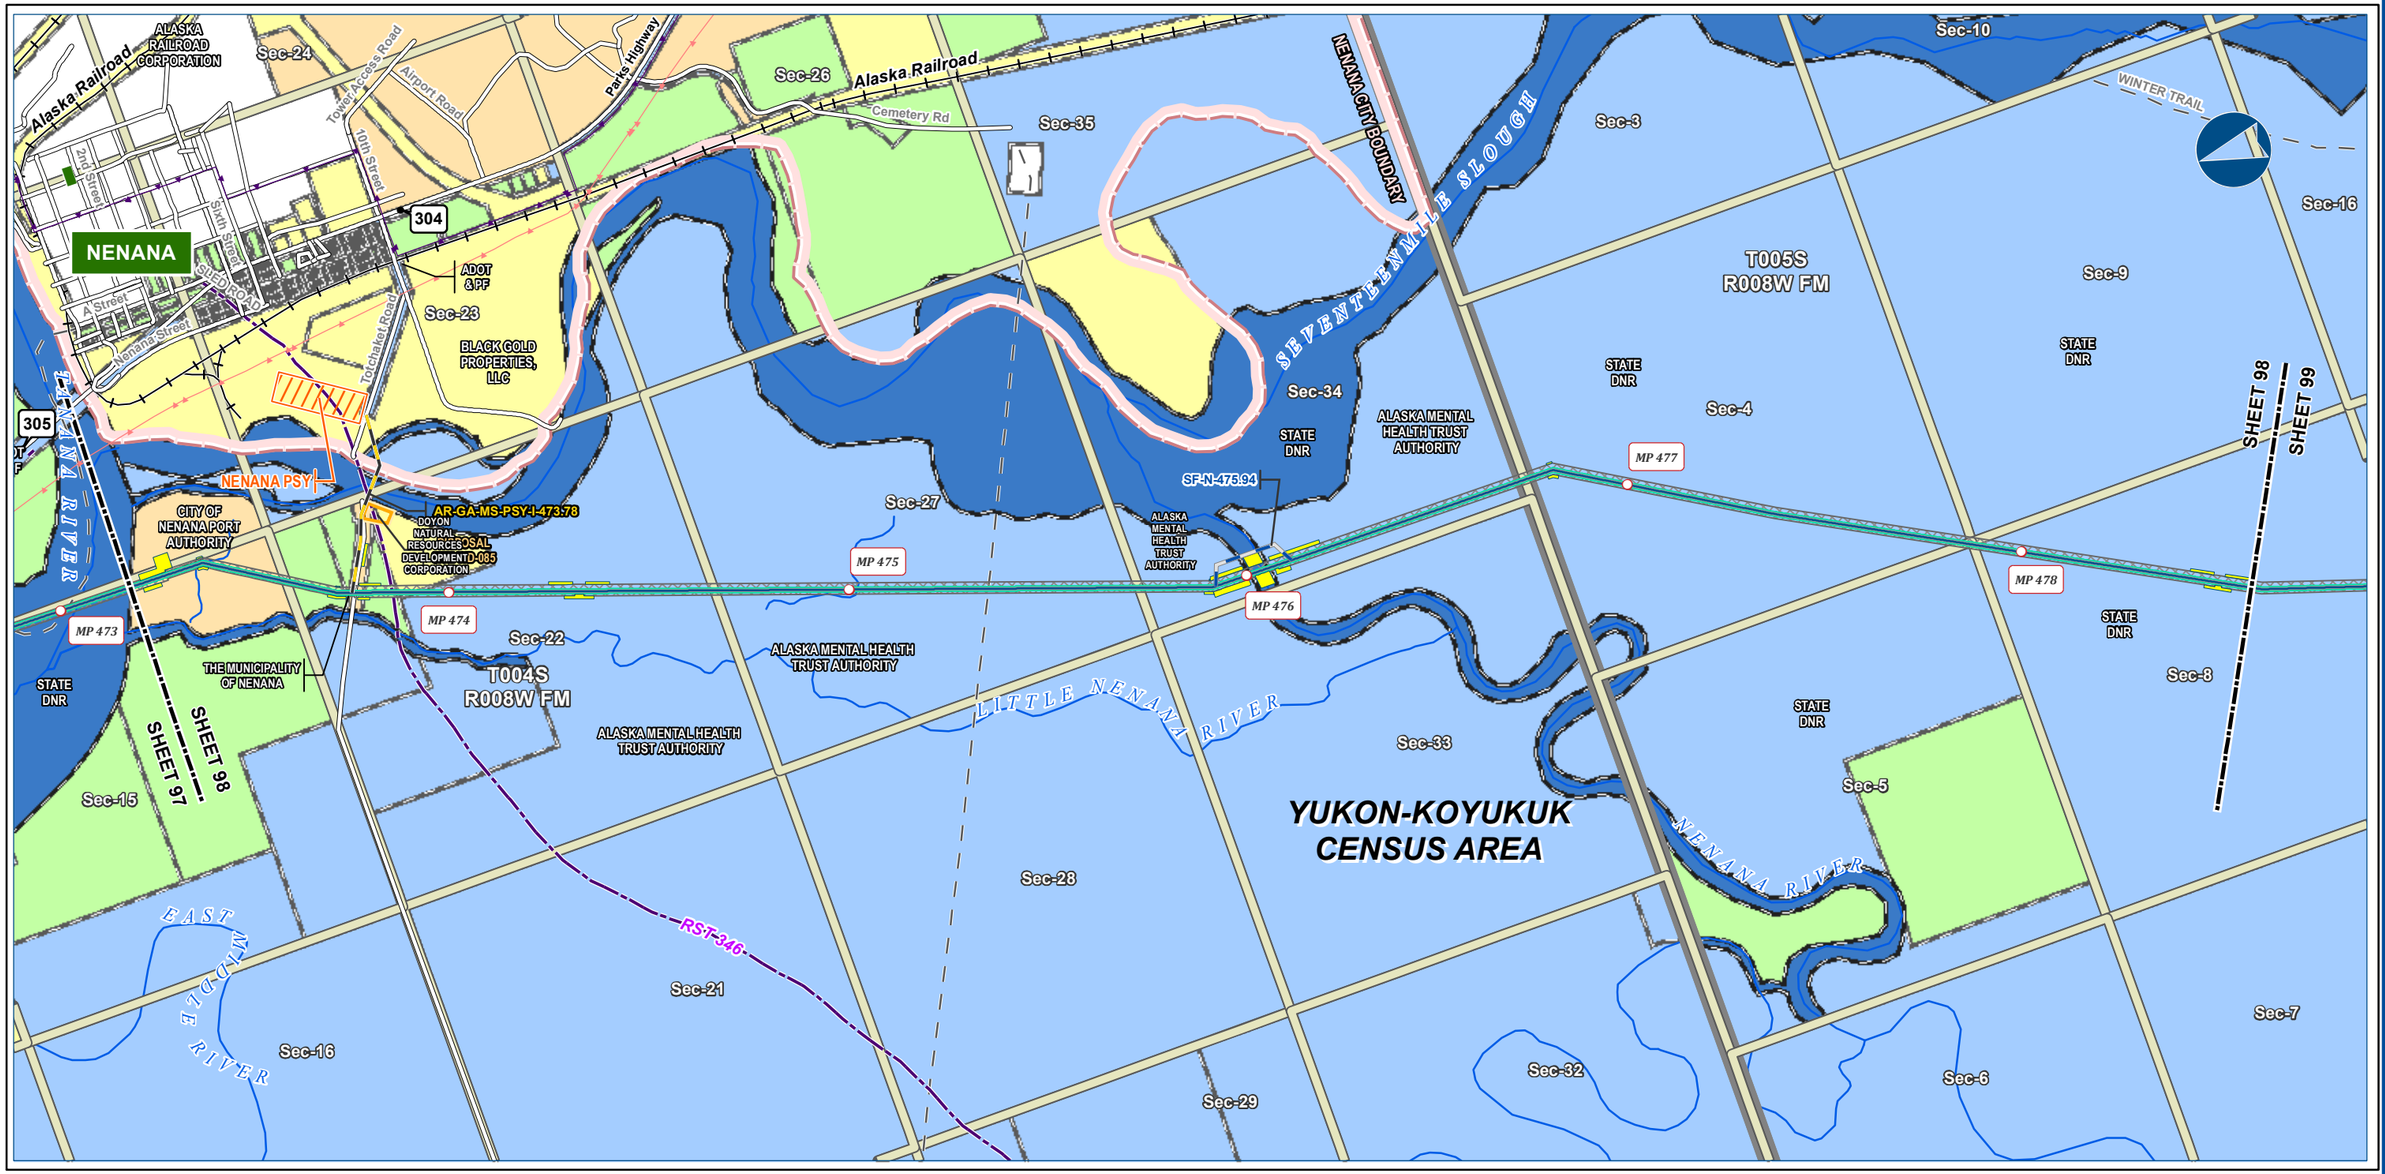
Alaska Railroad
ALASKA RAILROAD CORPORATION
Sec-24
Tower Access Road
Airport Road
Parks Highway
Sec-26
Alaska Railroad
Cemetery Rd
Sec-35
NENANA CITY BOUNDARY
SEVENTEENMILE SLOUGH
Sec-10
WINTER TRAIL
Sec-3
Sec-16
T005S
R008W FM
Sec-9
STATE DNR
Sec-4
ALASKA MENTAL HEALTH TRUST AUTHORITY
SHEET 98
SHEET 99
MP 477
MP 478
SF-N-475.94
MP 476
MP 475
Sec-27
Sec-34
STATE DNR
ALASKA MENTAL HEALTH TRUST AUTHORITY
Sec-8
STATE DNR
Sec-33
Sec-5
NENANA RIVER
YUKON-KOYUKUK CENSUS AREA
Sec-28
Sec-7
Sec-32
Sec-6
Sec-29
Sec-21
RST-346
EAST MIDDLE RIVER
Sec-16
Sec-15
SHEET 98
SHEET 97
STATE DNR
MP 473
MP 474
Sec-22
T004S
R008W FM
THE MUNICIPALITY OF NENANA
ALASKA MENTAL HEALTH TRUST AUTHORITY
LITTLE NENANA RIVER
NENANA
304
305
ADOT &PF
Sec-23
BLACK GOLD PROPERTIES, LLC
NENANA PSY
AR-GA-MS-PSY-I-473.78
DOYON NATURAL RESOURCES DEVELOPMENT CORPORATION
SOSAL D-085
CITY OF NENANA PORT AUTHORITY
Totchaket Road
Sixth Street
Second Street
A Street
Nenana Street
Old Nenana Road
Dunbar Road
Dunbar Road
Old Nenana Road
Totchaket Road
Sixth Street
Second Street
A Street
Nenana Street
Old Nenana

LAND OWNERSHIP - MAINLINE REV C2 ROUTE

ALASKA LNG





Alaska LNG Project

Legend

PIPELINE
- Alaska LNG Rev C2 Route
- Access Road - Gravel
- Permanent ROW
- Construction ROW
- ATWS
- Disposal Site
- Material Site Study Area (MSSA)

EXISTING FEATURES
- Existing Roads
- Off Road Trails
- NHD Flowline
- Section
- Township

Managing Authority
- State Ownership
- River Parcel

-Blank or white background indicates areas where title work has not been completed since it is outside of the project footprint.-

ALASKA LNG PROJECT
Land Ownership
Mainline Rev C2 Route

CENSUS AREA:	YUKON-KOYUKUK	***DRAWN BY:***	AGDC
STATE:	ALASKA	***CHECKED BY:***	

REV. NO.:	***REVISION***	***DATE***
A	ISSUED FOR REVIEW	2017-03-13

PRELIMINARY

1:24,000 — 0 — ¼ — ½ Miles

DATE: 2017-03-13	***PROJECTION:***	NAD83 NSRS2007 ALASKAZONE4 FTUS 54392	
DWG:	RR8_APPENDIX_B1_MAINLINE_REV_C2_CL	***SHEET:***	99

DISCLAIMER

The information contained herein is for informational or planning purposes only, It does not nor should it be deemed to be an offer, request or proposals for rights or occupation of any kind. The Alaska LNG Project Participants and their respective officers, employees and agents, make no warranty, implied or otherwise, nor accept any liability, as to the accuracy or completeness of the information contained in these documents, drawings or electronic files. Do not remove or delete this note from document, drawing or electronic file.

X:\AKLNG\Resource Reports\RR08\Appendix B\MAINLINE\RR8_APPENDIX_B1_MAINLINE_REV_C2_CL.mxd





Alaska LNG Project

Legend

PIPELINE
- Alaska LNG Rev C2 Route

- Permanent ROW
- Construction ROW
- ATWS

EXISTING FEATURES
- Existing Roads
- NHD Flowline
- NHD Area - Stream/River
- Borough / Census Area
- Incorporated City Boundary

- Section
- Township

Managing Authority
- State Ownership

-Blank or white background indicates areas where title work has not been completed since it is outside of the project footprint.-

ALASKA LNG PROJECT
Land Ownership
Mainline Rev C2 Route

CENSUS AREA:	YUKON-KOYUKUK	***DRAWN BY:***	AGDC
STATE:	ALASKA	***CHECKED BY:***	

REV. NO.:	***REVISION***	***DATE***
A	ISSUED FOR REVIEW	2017-03-13

PRELIMINARY

1:24,000 — 0 — ¼ — ½ Miles

DATE: 2017-03-13	***PROJECTION:***	NAD83 NSRS2007 ALASKAZONE4 FTUS 54392	
DWG:	RR8_APPENDIX_B1_MAINLINE_REV_C2_CL	***SHEET:***	100


DISCLAIMER

The information contained herein is for informational or planning purposes only, It does not nor should it be deemed to be an offer, request or proposals for rights or occupation of any kind. The Alaska LNG Project Participants and their respective officers, employees and agents, make no warranty, implied or otherwise, nor accept any liability, as to the accuracy or completeness of the information contained in these documents, drawings or electronic files. Do not remove or delete this note from document, drawing or electronic file.

X:\AKLNG\Resource Reports\RR08\Appendix B\MAINLINE\RR8_APPENDIX_B1_MAINLINE_REV_C2_CL.mxd

LAND OWNERSHIP - MAINLINE REV C2 ROUTE

ALASKA LNG

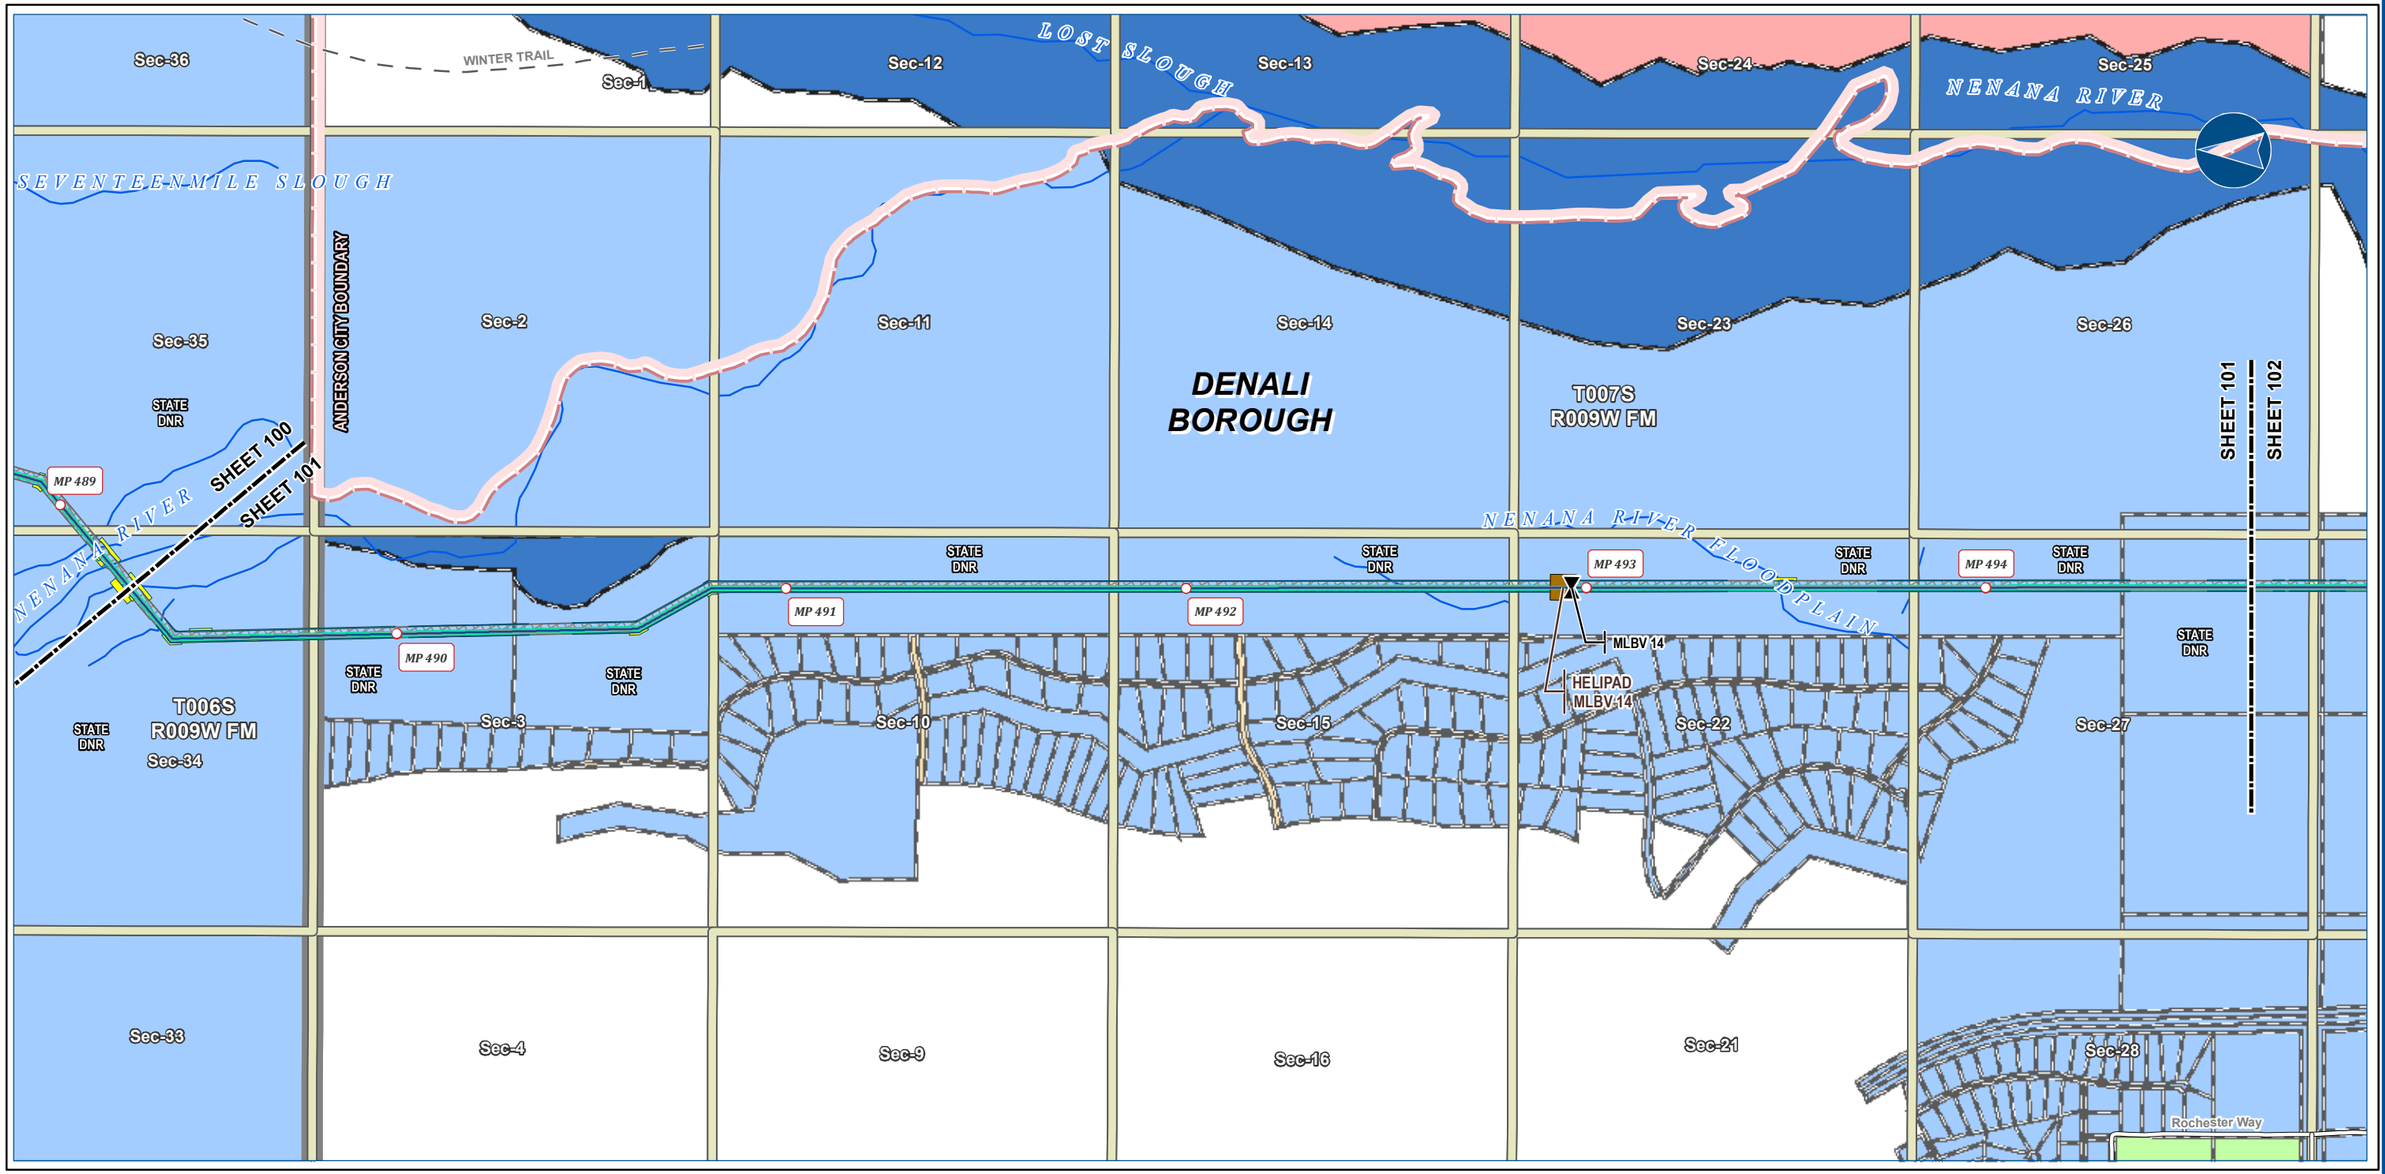



Alaska LNG Project

Legend

PIPELINE
- Alaska LNG Rev C2 Route
- Mainline Blockvalve
- Helipad
- Permanent ROW
- Construction ROW
- ATWS

EXISTING FEATURES
- Existing Roads
- Off Road Trails
- NHD Flowline
- Incorporated City Boundary
- Section
- Township

Managing Authority
- Federal Ownership
- State Ownership
- Local Government Ownership
- Private Ownership
- River Parcel

-Blank or white background indicates areas where title work has not been completed since it is outside of the project footprint.-

ALASKA LNG PROJECT
Land Ownership
Mainline Rev C2 Route

BOROUGH:	DENALI	***DRAWN BY:***	AGDC
STATE:	ALASKA	***CHECKED BY:***	

REV. NO.:	***REVISION***	***DATE***
A	ISSUED FOR REVIEW	2017-03-13

PRELIMINARY

1:24,000 — 0 — ¼ — ½ Miles

DISCLAIMER


The information contained herein is for informational or planning purposes only, It does not nor should it be deemed to be an offer, request or proposals for rights or occupation of any kind. The Alaska LNG Project Participants and their respective officers, employees and agents, make no warranty, implied or otherwise, nor accept any liability, as to the accuracy or completeness of the information contained in these documents, drawings or electronic files. Do not remove or delete this note from document, drawing or electronic file.

DATE: 2017-03-13	***PROJECTION:*** NAD83 NSRS2007 ALASKAZONE4 FTUS 54392	***DWG:*** RR8_APPENDIX_B1_MAINLINE_REV_C2_CL	***SHEET:*** 101

X:\AKLNG\Resource Reports\RR08\Appendix B\MAINLINE\RR8_APPENDIX_B1_MAINLINE_REV_C2_CL.mxd

LAND OWNERSHIP - MAINLINE REV C2 ROUTE

ALASKA LNG

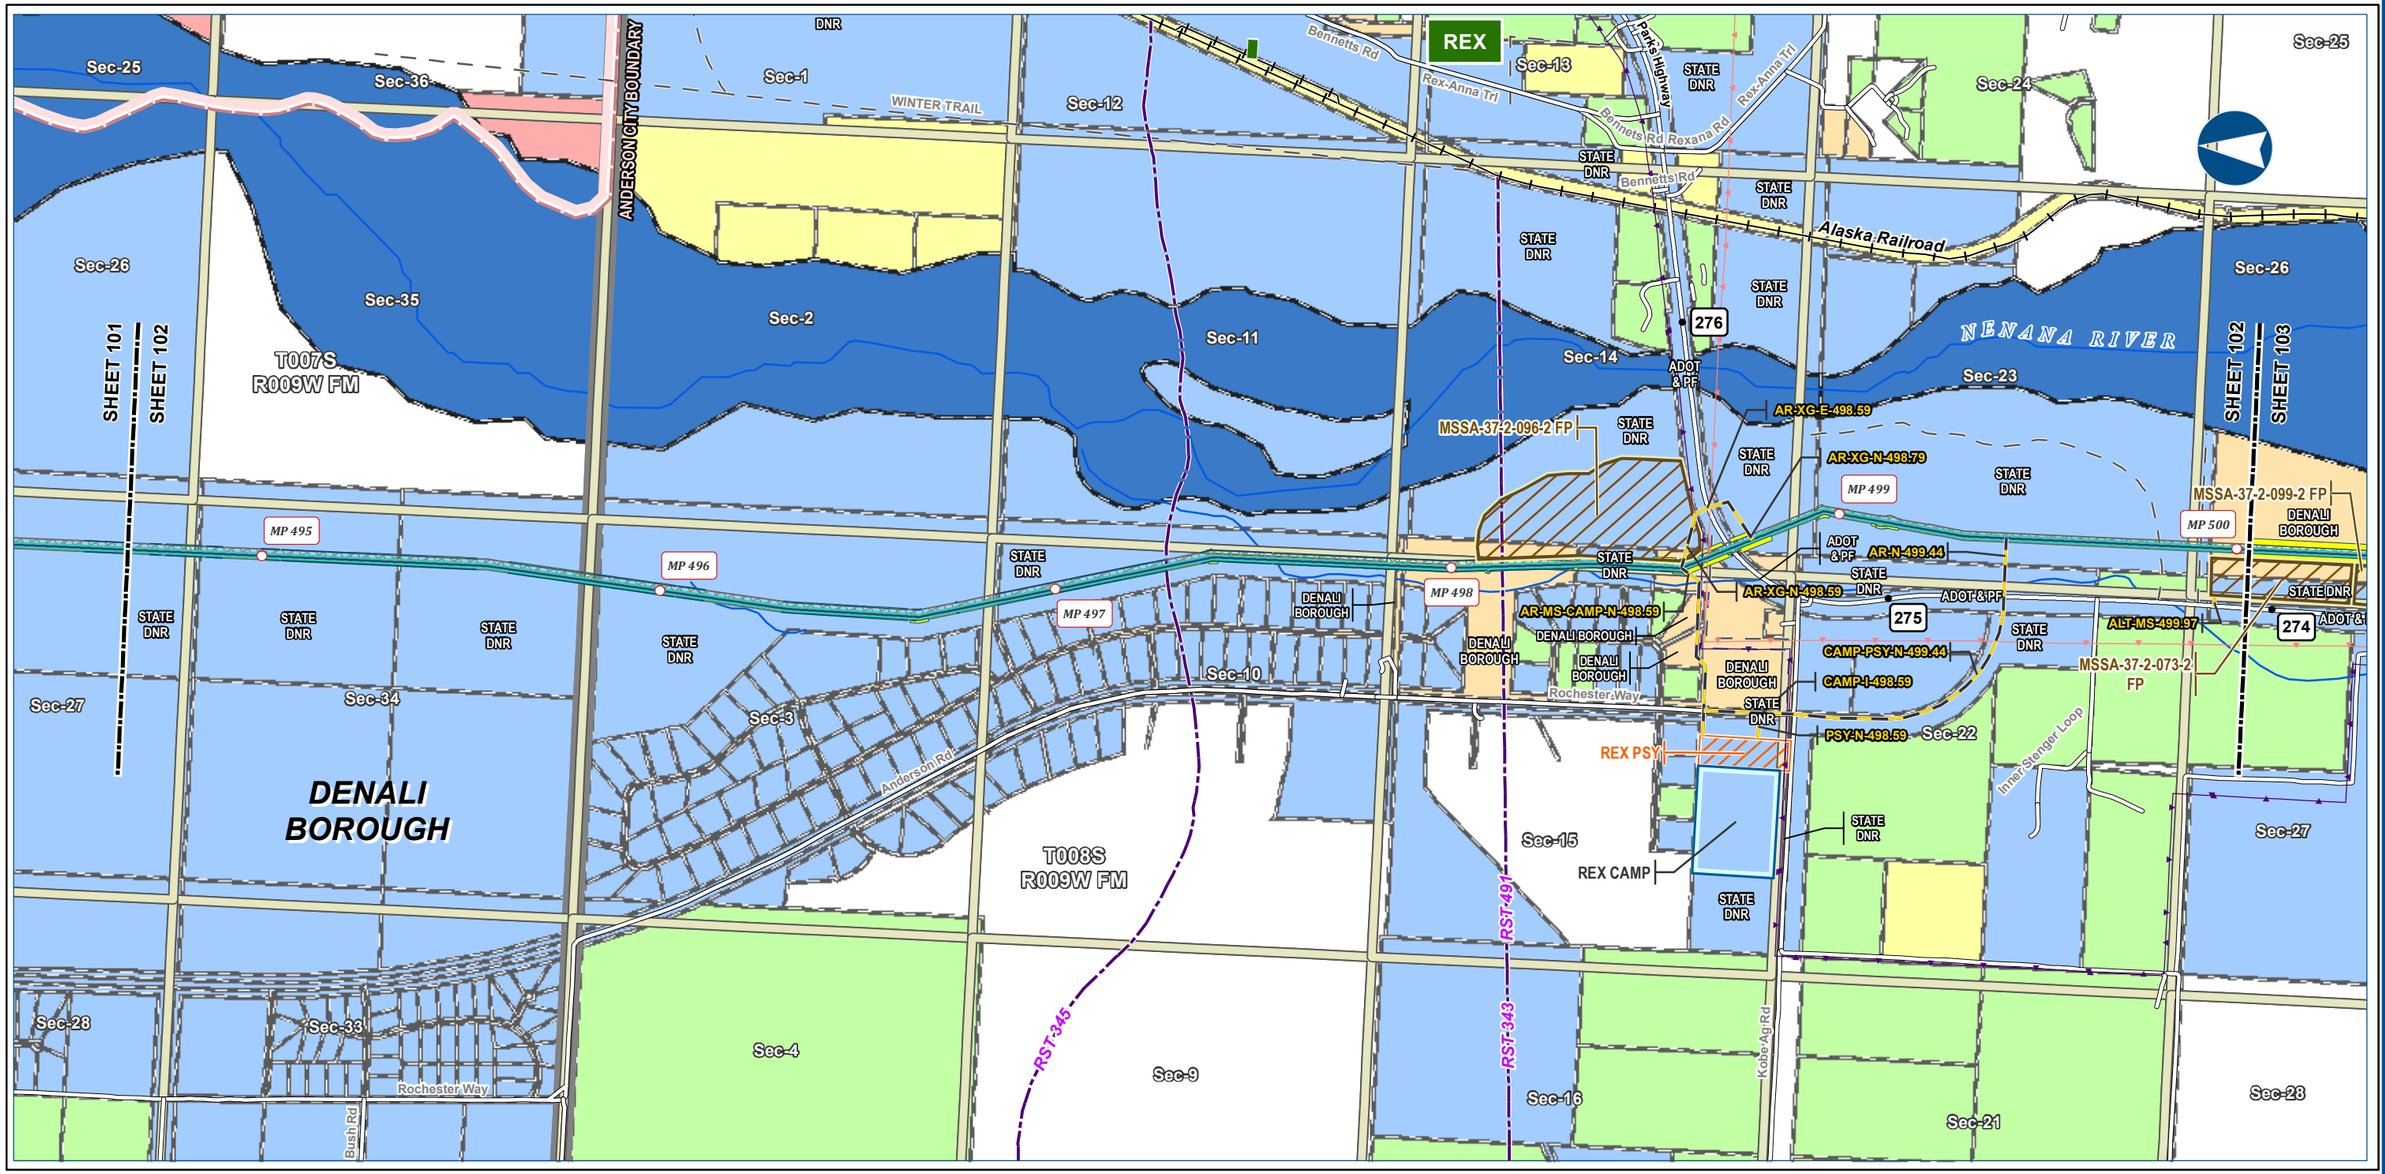



Alaska LNG Project

Legend

PIPELINE
- Alaska LNG Rev C2 Route
- Access Road - Gravel
- Permanent ROW
- Construction ROW
- ATWS
- Off ROW Camp
- Pipe Storage Yard (PSY)
- Material Site Study Area (MSSA)

EXISTING FEATURES
- Existing Roads
- Railroad
- Revised Statute 2477 Trail
- Off Road Trails
- Buried Cable
- Overhead Powerline
- NHD Flowline
- Incorporated City Boundary
- Alaska DOT Place Names
- Section
- Township

Managing Authority
- Federal Ownership
- State Ownership
- Local Government Ownership
- Private Ownership - Corporation
- Private Ownership
- River Parcel

-Blank or white background indicates areas where title work has not been completed since it is outside of the project footprint.-

ALASKA LNG PROJECT
Land Ownership
Mainline Rev C2 Route

BOROUGH:	DENALI	***DRAWN BY:***	AGDC
STATE:	ALASKA	***CHECKED BY:***	

REV. NO.:	***REVISION***	***DATE***
A	ISSUED FOR REVIEW	2017-03-13

PRELIMINARY

1:24,000 — 0 — ¼ — ½ Miles

DATE: 2017-03-13	***PROJECTION:***	NAD83 NSRS2007 ALASKAZONE4 FTUS 54392	
DWG:	RR8_APPENDIX_B1_MAINLINE_REV_C2_CL	***SHEET:***	102


DISCLAIMER

The information contained herein is for informational or planning purposes only, It does not nor should it be deemed to be an offer, request or proposals for rights or occupation of any kind. The Alaska LNG Project Participants and their respective officers, employees and agents, make no warranty, implied or otherwise, nor accept any liability, as to the accuracy or completeness of the information contained in these documents, drawings or electronic files. Do not remove or delete this note from document, drawing or electronic file.

X:\AKLNG\Resource Reports\RR08\Appendix B\MAINLINE\RR8_APPENDIX_B1_MAINLINE_REV_C2_CL.mxd

LAND OWNERSHIP - MAINLINE REV C2 ROUTE

ALASKA LNG

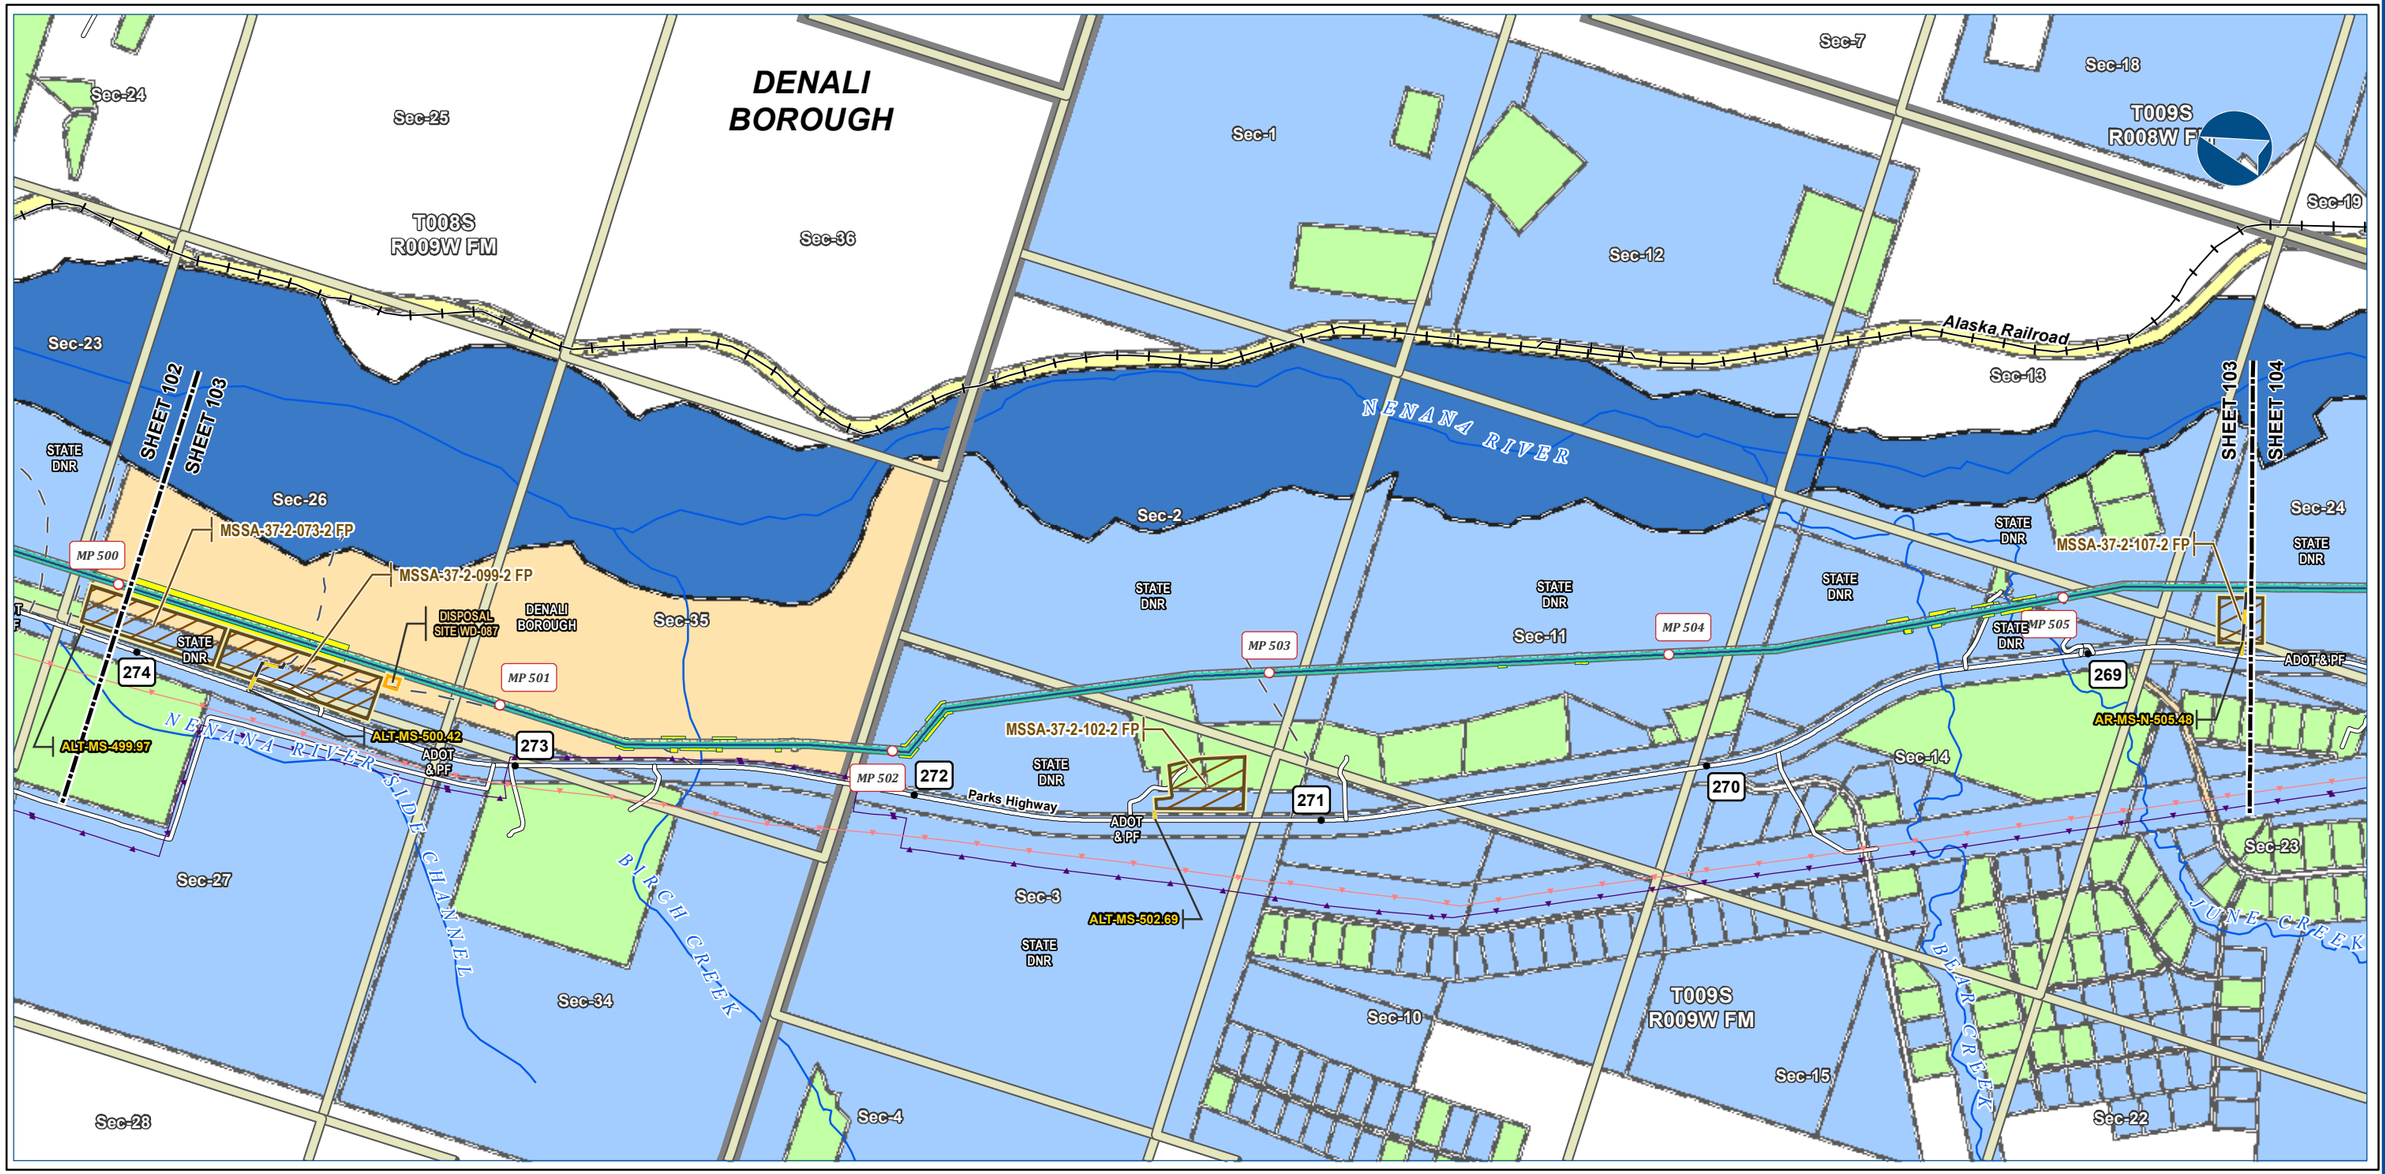



Alaska LNG Project

Legend

PIPELINE
- Alaska LNG Rev C2 Route
- Access Road - Gravel
- Permanent ROW
- Construction ROW
- ATWS
- Disposal Site
- Material Site Study Area (MSSA)

EXISTING FEATURES
- Existing Roads
- Railroad
- Off Road Trails
- Buried Cable
- Overhead Powerline
- NHD Flowline
- Section
- Township

Managing Authority
- State Ownership
- Local Government Ownership
- Private Ownership - Corporation
- Private Ownership
- River Parcel

-Blank or white background indicates areas where title work has not been completed since it is outside of the project footprint.-

ALASKA LNG PROJECT
Land Ownership
Mainline Rev C2 Route

BOROUGH:	DENALI	***DRAWN BY:***	AGDC
STATE:	ALASKA	***CHECKED BY:***	

REV. NO.:	***REVISION***	***DATE***
A	ISSUED FOR REVIEW	2017-03-13

PRELIMINARY

1:24,000 — 0 — ¼ — ½ Miles

DATE: 2017-03-13	***PROJECTION:*** NAD83 NSRS2007 ALASKAZONE4 FTUS 54392

DISCLAIMER


The information contained herein is for informational or planning purposes only, It does not nor should it be deemed to be an offer, request or proposals for rights or occupation of any kind. The Alaska LNG Project Participants and their respective officers, employees and agents, make no warranty, implied or otherwise, nor accept any liability, as to the accuracy or completeness of the information contained in these documents, drawings or electronic files. Do not remove or delete this note from document, drawing or electronic file.

DWG:	RR8_APPENDIX_B1_MAINLINE_REV_C2_CL	***SHEET:***	103

X:\AKLNG\Resource Reports\RR08\Appendix B\MAINLINE\RR8_APPENDIX_B1_MAINLINE_REV_C2_CL.mxd

LAND OWNERSHIP - MAINLINE REV C2 ROUTE

ALASKA LNG

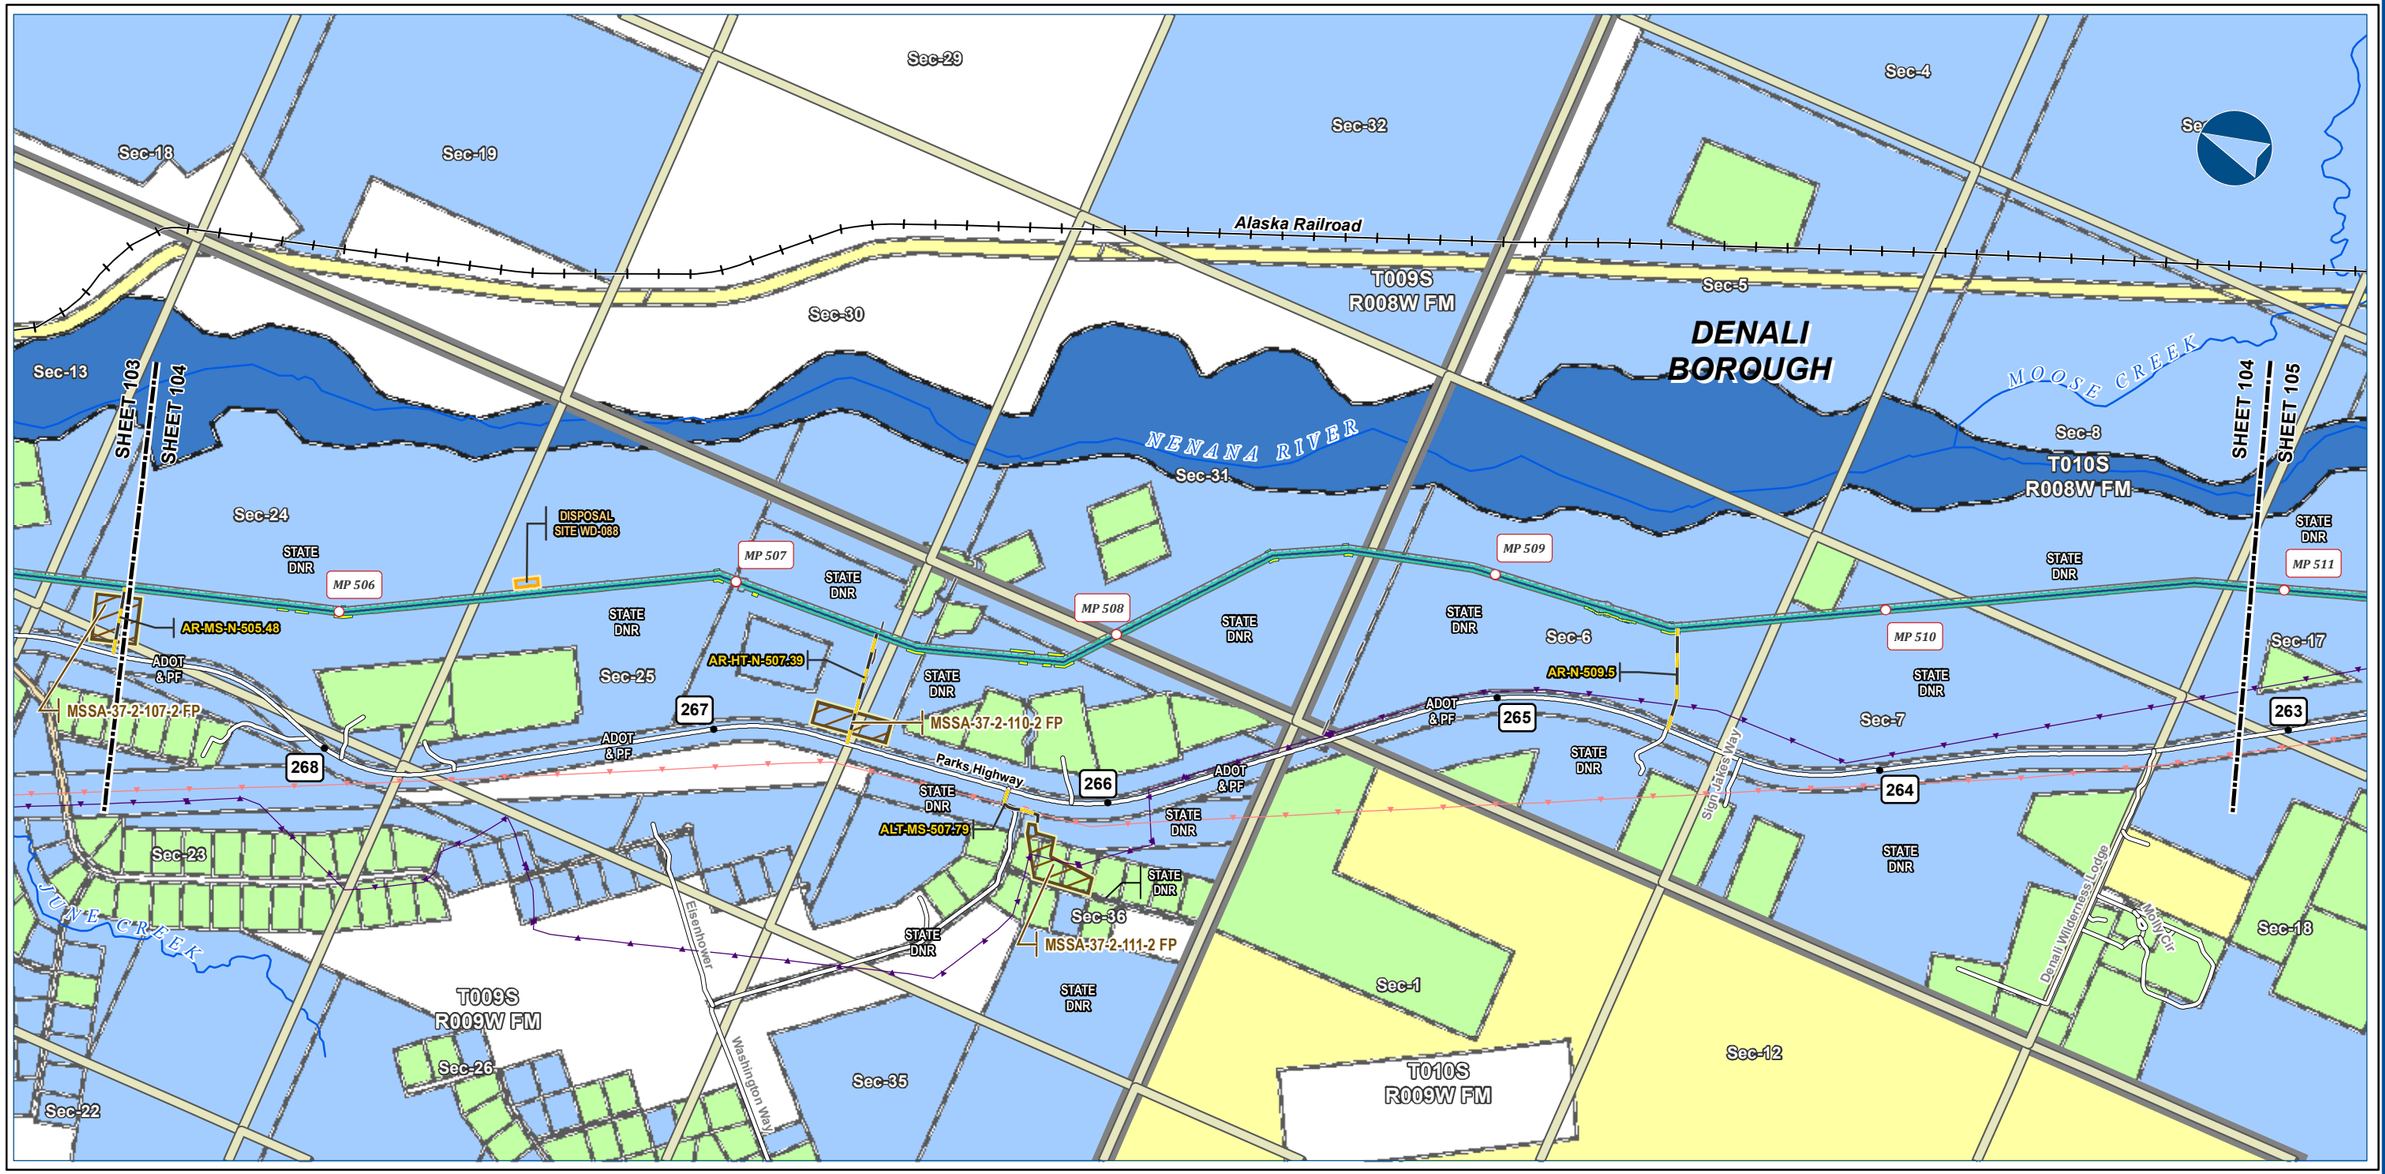



Legend

PIPELINE
- Alaska LNG Rev C2 Route
- Access Road - Gravel
- Permanent ROW
- Construction ROW
- ATWS
- Disposal Site
- Material Site Study Area (MSSA)

EXISTING FEATURES
- Existing Roads
- Railroad
- Off Road Trails
- Buried Cable
- Overhead Powerline
- NHD Flowline
- Section
- Township

Managing Authority
- State Ownership
- Local Government Ownership
- Private Ownership - Corporation
- Private Ownership
- River Parcel

-Blank or white background indicates areas where title work has not been completed since it is outside of the project footprint.-

Alaska LNG Project

ALASKA LNG PROJECT
Land Ownership
Mainline Rev C2 Route

BOROUGH:	DENALI	***DRAWN BY:***	AGDC
STATE:	ALASKA	***CHECKED BY:***	

REV. NO.:	***REVISION***	***DATE***
A	ISSUED FOR REVIEW	2017-03-13

PRELIMINARY

1:24,000 — 0 — ¼ — ½ Miles

DATE: 2017-03-13	***PROJECTION:*** NAD83 NSRS2007 ALASKAZONE4 FTUS 54392

DISCLAIMER


The information contained herein is for informational or planning purposes only, It does not nor should it be deemed to be an offer, request or proposals for rights or occupation of any kind. The Alaska LNG Project Participants and their respective officers, employees and agents, make no warranty, implied or otherwise, nor accept any liability, as to the accuracy or completeness of the information contained in these documents, drawings or electronic files. Do not remove or delete this note from document, drawing or electronic file.

DWG:	RR8_APPENDIX_B1_MAINLINE_REV_C2_CL	***SHEET:***	104

X:\AKLNG\Resource Reports\RR08\Appendix B\MAINLINE\RR8_APPENDIX_B1_MAINLINE_REV_C2_CL.mxd

LAND OWNERSHIP - MAINLINE REV C2 ROUTE

ALASKA LNG

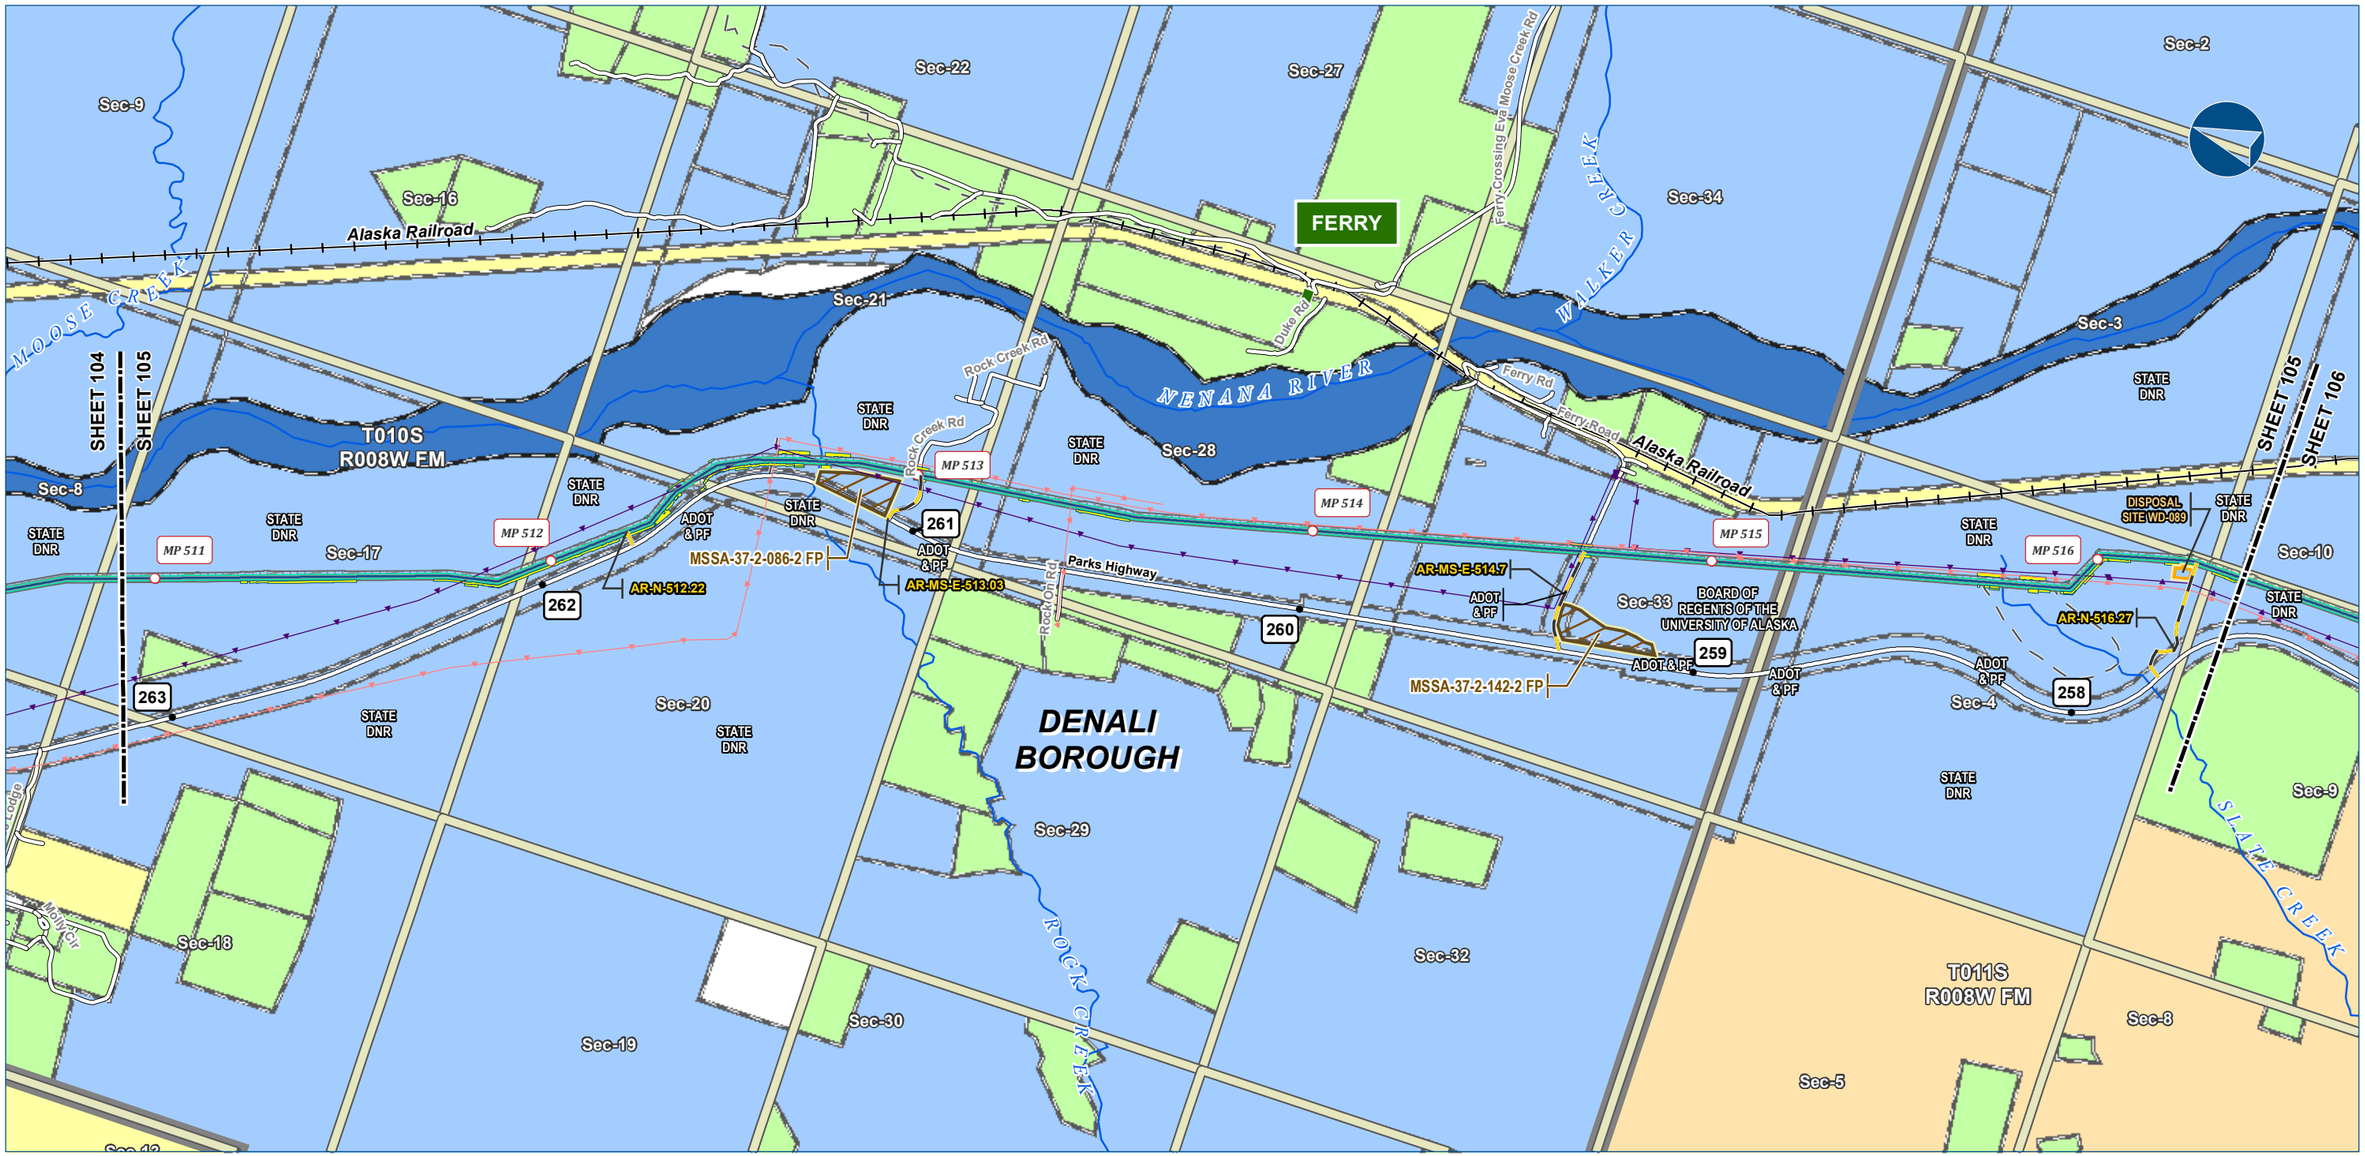



Alaska LNG Project

Legend

PIPELINE
- Alaska LNG Rev C2 Route
- Access Road - Gravel
- Permanent ROW
- Construction ROW
- ATWS
- Disposal Site
- Material Site Study Area (MSSA)

EXISTING FEATURES
- Existing Roads
- Railroad
- Off Road Trails
- Buried Cable
- Overhead Powerline
- NHD Flowline
- Alaska DOT Place Names
- Section
- Township

Managing Authority
- State Ownership
- Local Government Ownership
- Private Ownership - Corporation
- Private Ownership
- River Parcel

-Blank or white background indicates areas where title work has not been completed since it is outside of the project footprint.-

ALASKA LNG PROJECT
Land Ownership
Mainline Rev C2 Route

BOROUGH:	DENALI	***DRAWN BY:***	AGDC
STATE:	ALASKA	***CHECKED BY:***	

REV. NO.:	***REVISION***	***DATE***
A	ISSUED FOR REVIEW	2017-03-13

PRELIMINARY

1:24,000 — 0 — ¼ — ½ Miles

DATE: 2017-03-13	***PROJECTION:***	NAD83 NSRS2007 ALASKAZONE4 FTUS 54392	
DWG:	RR8_APPENDIX_B1_MAINLINE_REV_C2_CL	***SHEET:***	105


DISCLAIMER

The information contained herein is for informational or planning purposes only, It does not nor should it be deemed to be an offer, request or proposals for rights or occupation of any kind. The Alaska LNG Project Participants and their respective officers, employees and agents, make no warranty, implied or otherwise, nor accept any liability, as to the accuracy or completeness of the information contained in these documents, drawings or electronic files. Do not remove or delete this note from document, drawing or electronic file.

X:\AKLNG\Resource Reports\RR08\Appendix B\MAINLINE\RR8_APPENDIX_B1_MAINLINE_REV_C2_CL.mxd

LAND OWNERSHIP - MAINLINE REV C2 ROUTE

ALASKA LNG

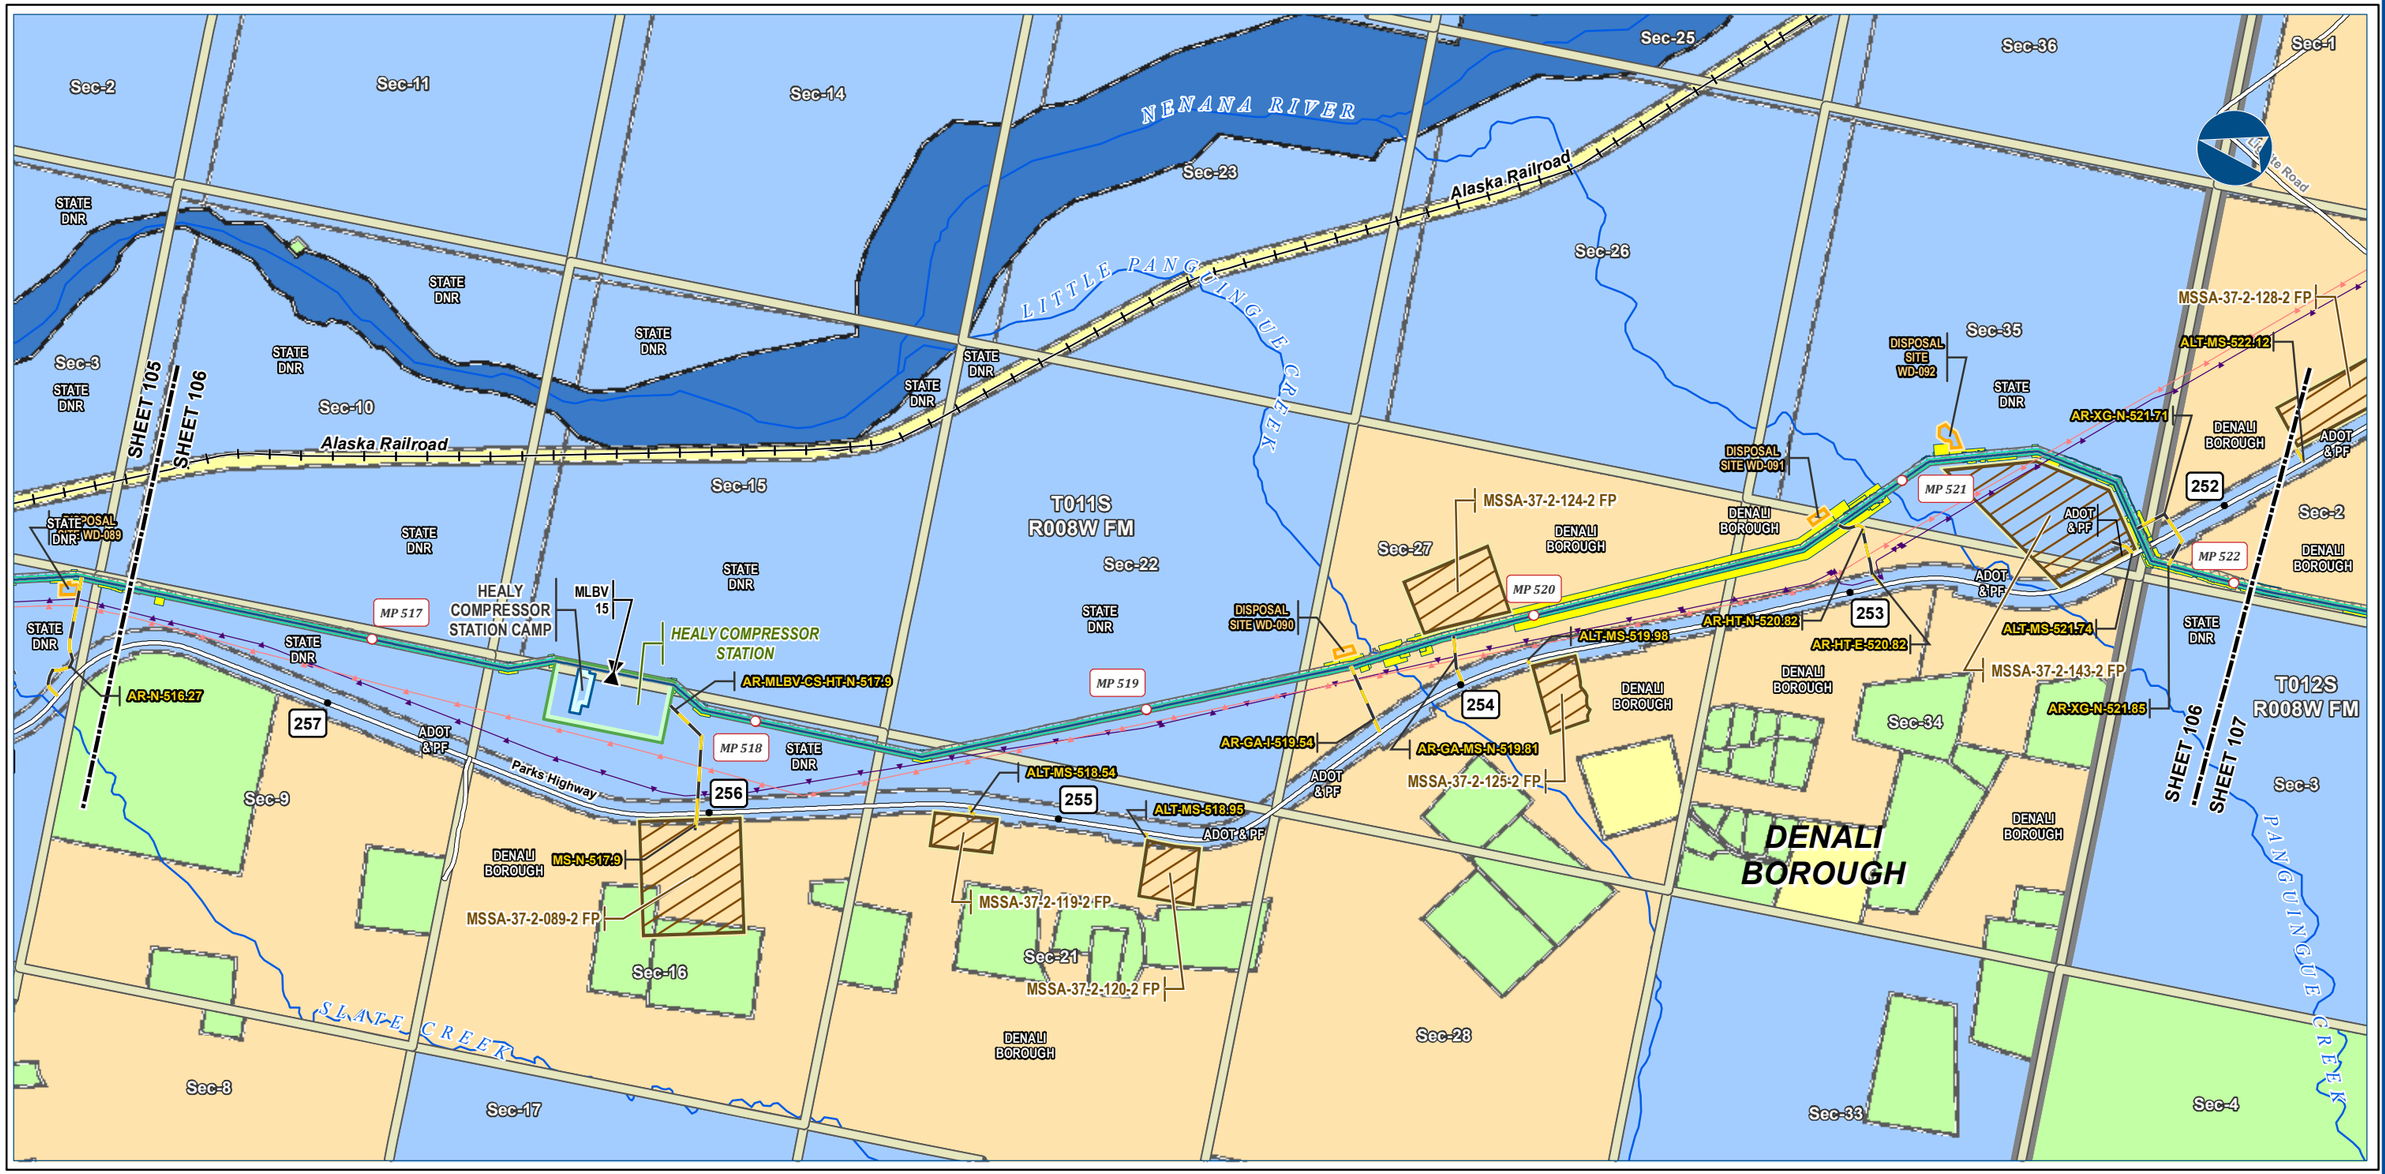



Alaska LNG Project

Legend

PIPELINE
- Alaska LNG Rev C2 Route
- Access Road - Gravel
- Mainline Blockvalve

- Permanent ROW
- Construction ROW
- ATWS
- Compressor Station
- Camp
- Disposal Site
- Material Site Study Area (MSSA)

EXISTING FEATURES
- Existing Roads
- Railroad
- Off Road Trails
- Buried Cable
- Overhead Powerline
- NHD Flowline

- Section
- Township

Managing Authority
- State Ownership
- Local Government Ownership
- Private Ownership - Corporation
- Private Ownership
- River Parcel

-Blank or white background indicates areas where title work has not been completed since it is outside of the project footprint.-

ALASKA LNG PROJECT
Land Ownership
Mainline Rev C2 Route

BOROUGH:	DENALI	***DRAWN BY:***	AGDC
STATE:	ALASKA	***CHECKED BY:***	

REV. NO.:	***REVISION***	***DATE***
A	ISSUED FOR REVIEW	2017-03-13

PRELIMINARY

1:24,000 — 0 — ¼ — ½ Miles

DATE: 2017-03-13	***PROJECTION:*** NAD83 NSRS2007 ALASKAZONE4 FTUS 54392

DISCLAIMER


The information contained herein is for informational or planning purposes only, It does not nor should it be deemed to be an offer, request or proposals for rights or occupation of any kind. The Alaska LNG Project Participants and their respective officers, employees and agents, make no warranty, implied or otherwise, nor accept any liability, as to the accuracy or completeness of the information contained in these documents, drawings or electronic files. Do not remove or delete this note from document, drawing or electronic file.

DWG:	RR8_APPENDIX_B1_MAINLINE_REV_C2_CL	***SHEET:***	106

X:\AKLNG\Resource Reports\RR08\Appendix B\MAINLINE\RR8_APPENDIX_B1_MAINLINE_REV_C2_CL.mxd

LAND OWNERSHIP - MAINLINE REV C2 ROUTE

ALASKA LNG

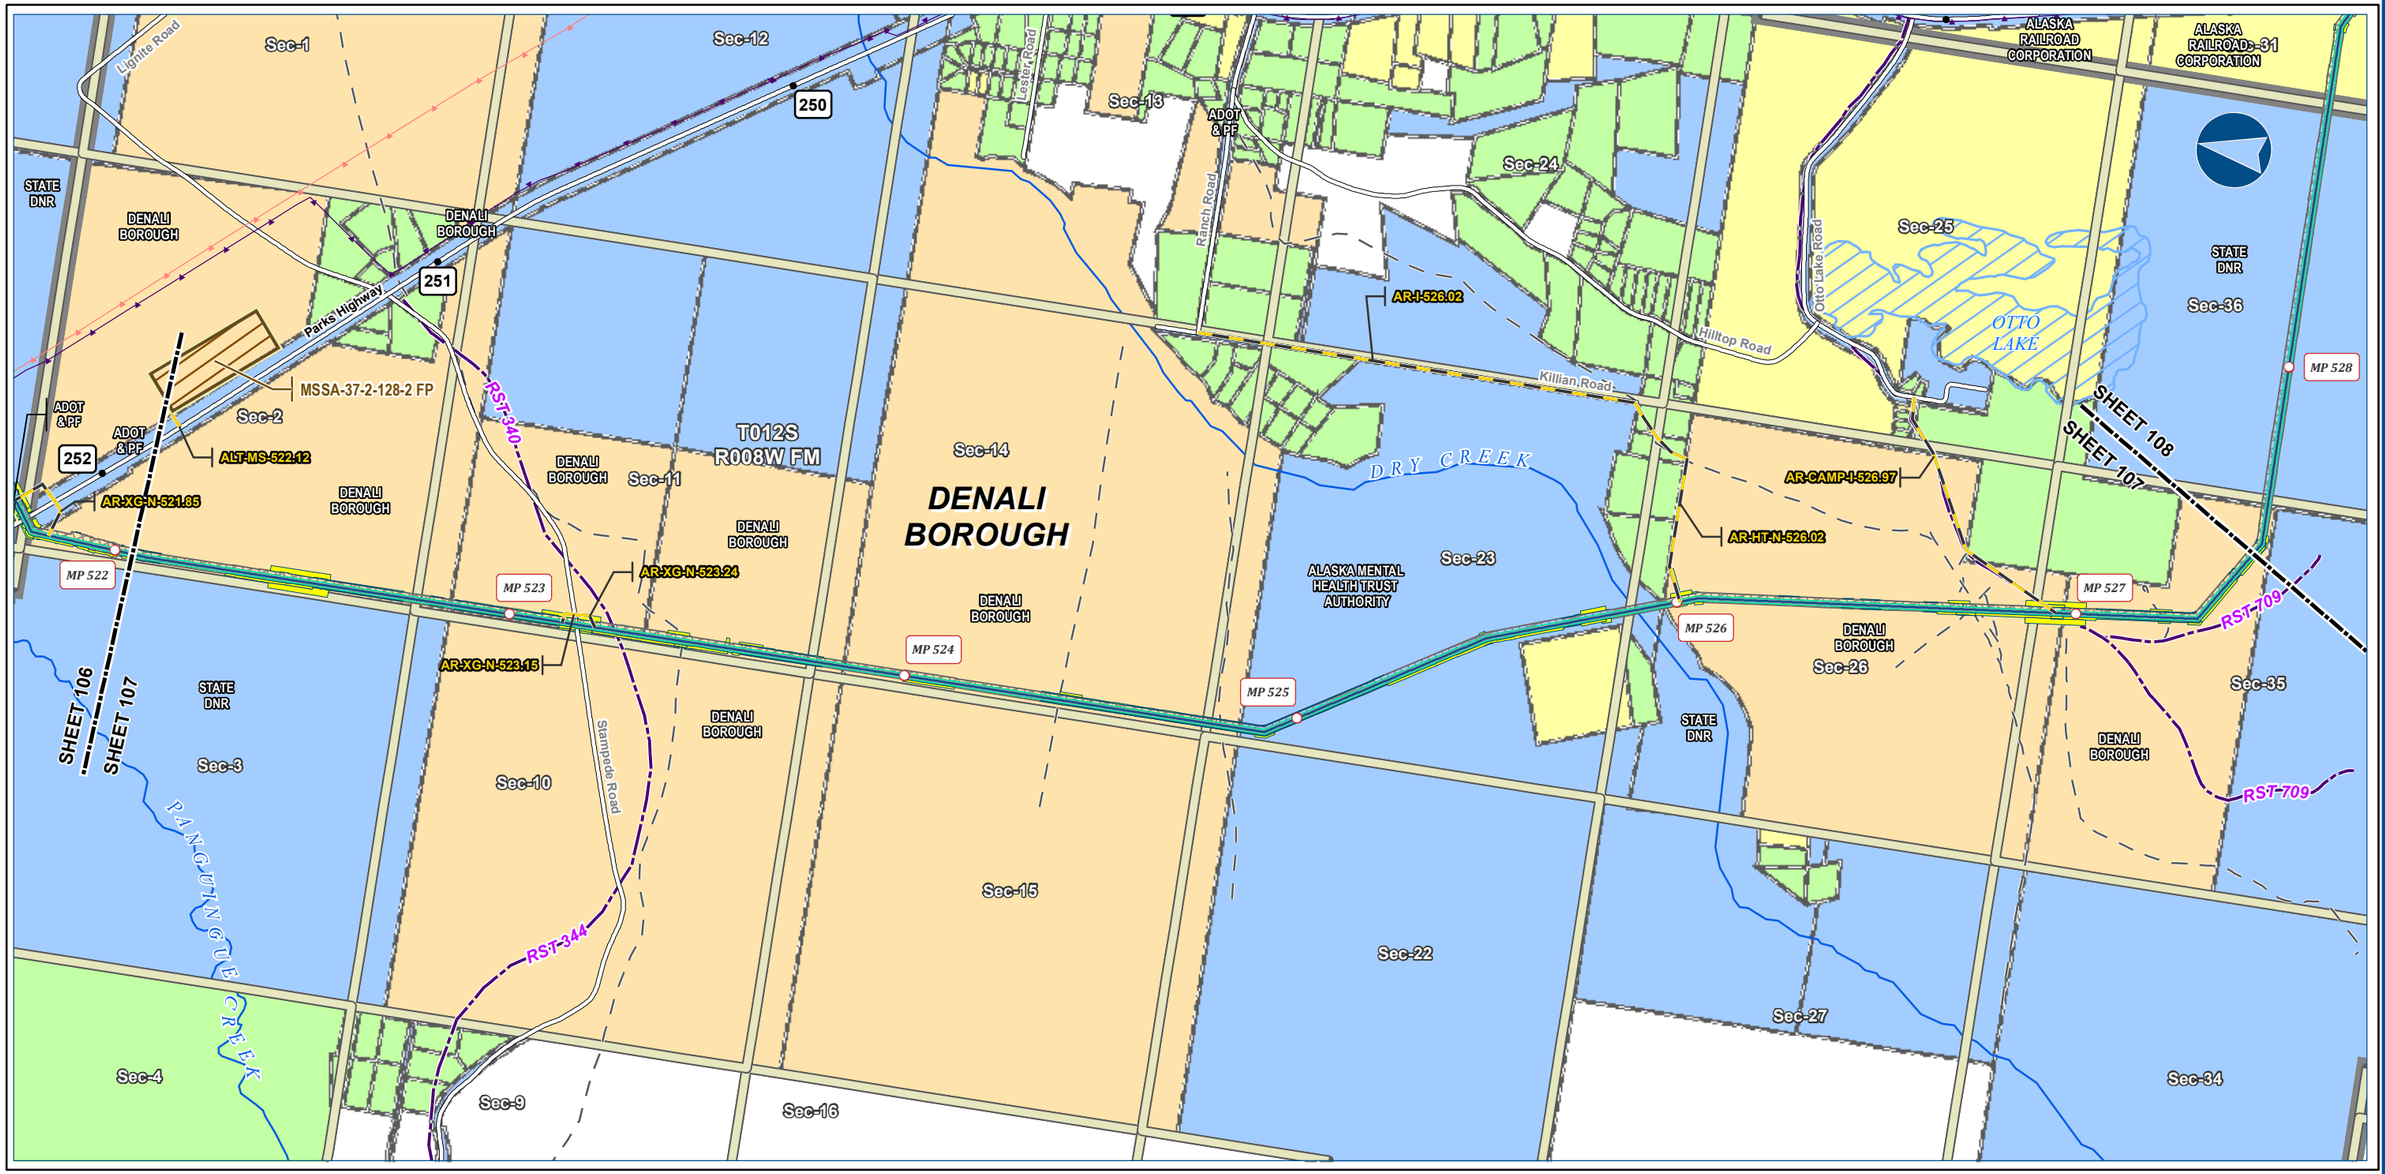



Alaska LNG Project

Legend

PIPELINE
- Alaska LNG Rev C2 Route
- Access Road - Gravel
- Permanent ROW
- Construction ROW
- ATWS
- Material Site Study Area (MSSA)

EXISTING FEATURES
- Existing Roads
- Revised Statute 2477 Trail
- Off Road Trails
- Buried Cable
- Overhead Powerline
- NHD Flowline
- NHD Area - Stream/River
- Section
- Township

Managing Authority
- State Ownership
- Local Government Ownership
- Private Ownership - Corporation
- Private Ownership

-Blank or white background indicates areas where title work has not been completed since it is outside of the project footprint.-

ALASKA LNG PROJECT
Land Ownership
Mainline Rev C2 Route

BOROUGH:	DENALI	***DRAWN BY:***	AGDC
STATE:	ALASKA	***CHECKED BY:***	

REV. NO.:	***REVISION***	***DATE***
A	ISSUED FOR REVIEW	2017-03-13

PRELIMINARY

1:24,000 — 0 — ¼ — ½ Miles

DATE: 2017-03-13	***PROJECTION:***	NAD83 NSRS2007 ALASKAZONE4 FTUS 54392	
DWG:	RR8_APPENDIX_B1_MAINLINE_REV_C2_CL	***SHEET:***	107

DISCLAIMER

The information contained herein is for informational or planning purposes only, It does not nor should it be deemed to be an offer, request or proposals for rights or occupation of any kind. The Alaska LNG Project Participants and their respective officers, employees and agents, make no warranty, implied or otherwise, nor accept any liability, as to the accuracy or completeness of the information contained in these documents, drawings or electronic files. Do not remove or delete this note from document, drawing or electronic file.

X:\AKLNG\Resource Reports\RR08\Appendix B\MAINLINE\RR8_APPENDIX_B1_MAINLINE_REV_C2_CL.mxd

LAND OWNERSHIP - MAINLINE REV C2 ROUTE

ALASKA LNG





Alaska LNG Project

Legend

PIPELINE
- Alaska LNG Rev C2 Route
- Access Road - Gravel
- Permanent ROW
- Construction ROW
- ATWS
- Disposal Site
- Material Site Study Area (MSSA)

EXISTING FEATURES
- Existing Roads
- Railroad
- Revised Statute 2477 Trail
- Off Road Trails
- Buried Cable
- Overhead Powerline
- NHD Flowline
- NHD Area - Stream/River
- Conservation Lands
- Alaska DOT Place Names
- Section
- Township

Managing Authority
- Federal Ownership
- State Ownership
- Local Government Ownership
- Private Ownership - Corporation
- Private Ownership
- River Parcel

-Blank or white background indicates areas where title work has not been completed since it is outside of the project footprint.-

ALASKA LNG PROJECT
Land Ownership
Mainline Rev C2 Route

BOROUGH:	DENALI	***DRAWN BY:***	AGDC
STATE:	ALASKA	***CHECKED BY:***	

REV. NO.:	***REVISION***	***DATE***
A	ISSUED FOR REVIEW	2017-03-13

PRELIMINARY

1:24,000 — 0 — ¼ — ½ Miles

DATE: 2017-03-13	***PROJECTION:***	NAD83 NSRS2007 ALASKAZONE4 FTUS 54392	
DWG:	RR8_APPENDIX_B1_MAINLINE_REV_C2_CL	***SHEET:***	108


DISCLAIMER

The information contained herein is for informational or planning purposes only, It does not nor should it be deemed to be an offer, request or proposals for rights or occupation of any kind. The Alaska LNG Project Participants and their respective officers, employees and agents, make no warranty, implied or otherwise, nor accept any liability, as to the accuracy or completeness of the information contained in these documents, drawings or electronic files. Do not remove or delete this note from document, drawing or electronic file.

X:\AKLNG\Resource Reports\RR08\Appendix B\MAINLINE\RR8_APPENDIX_B1_MAINLINE_REV_C2_CL.mxd

LAND OWNERSHIP - MAINLINE REV C2 ROUTE

ALASKA LNG

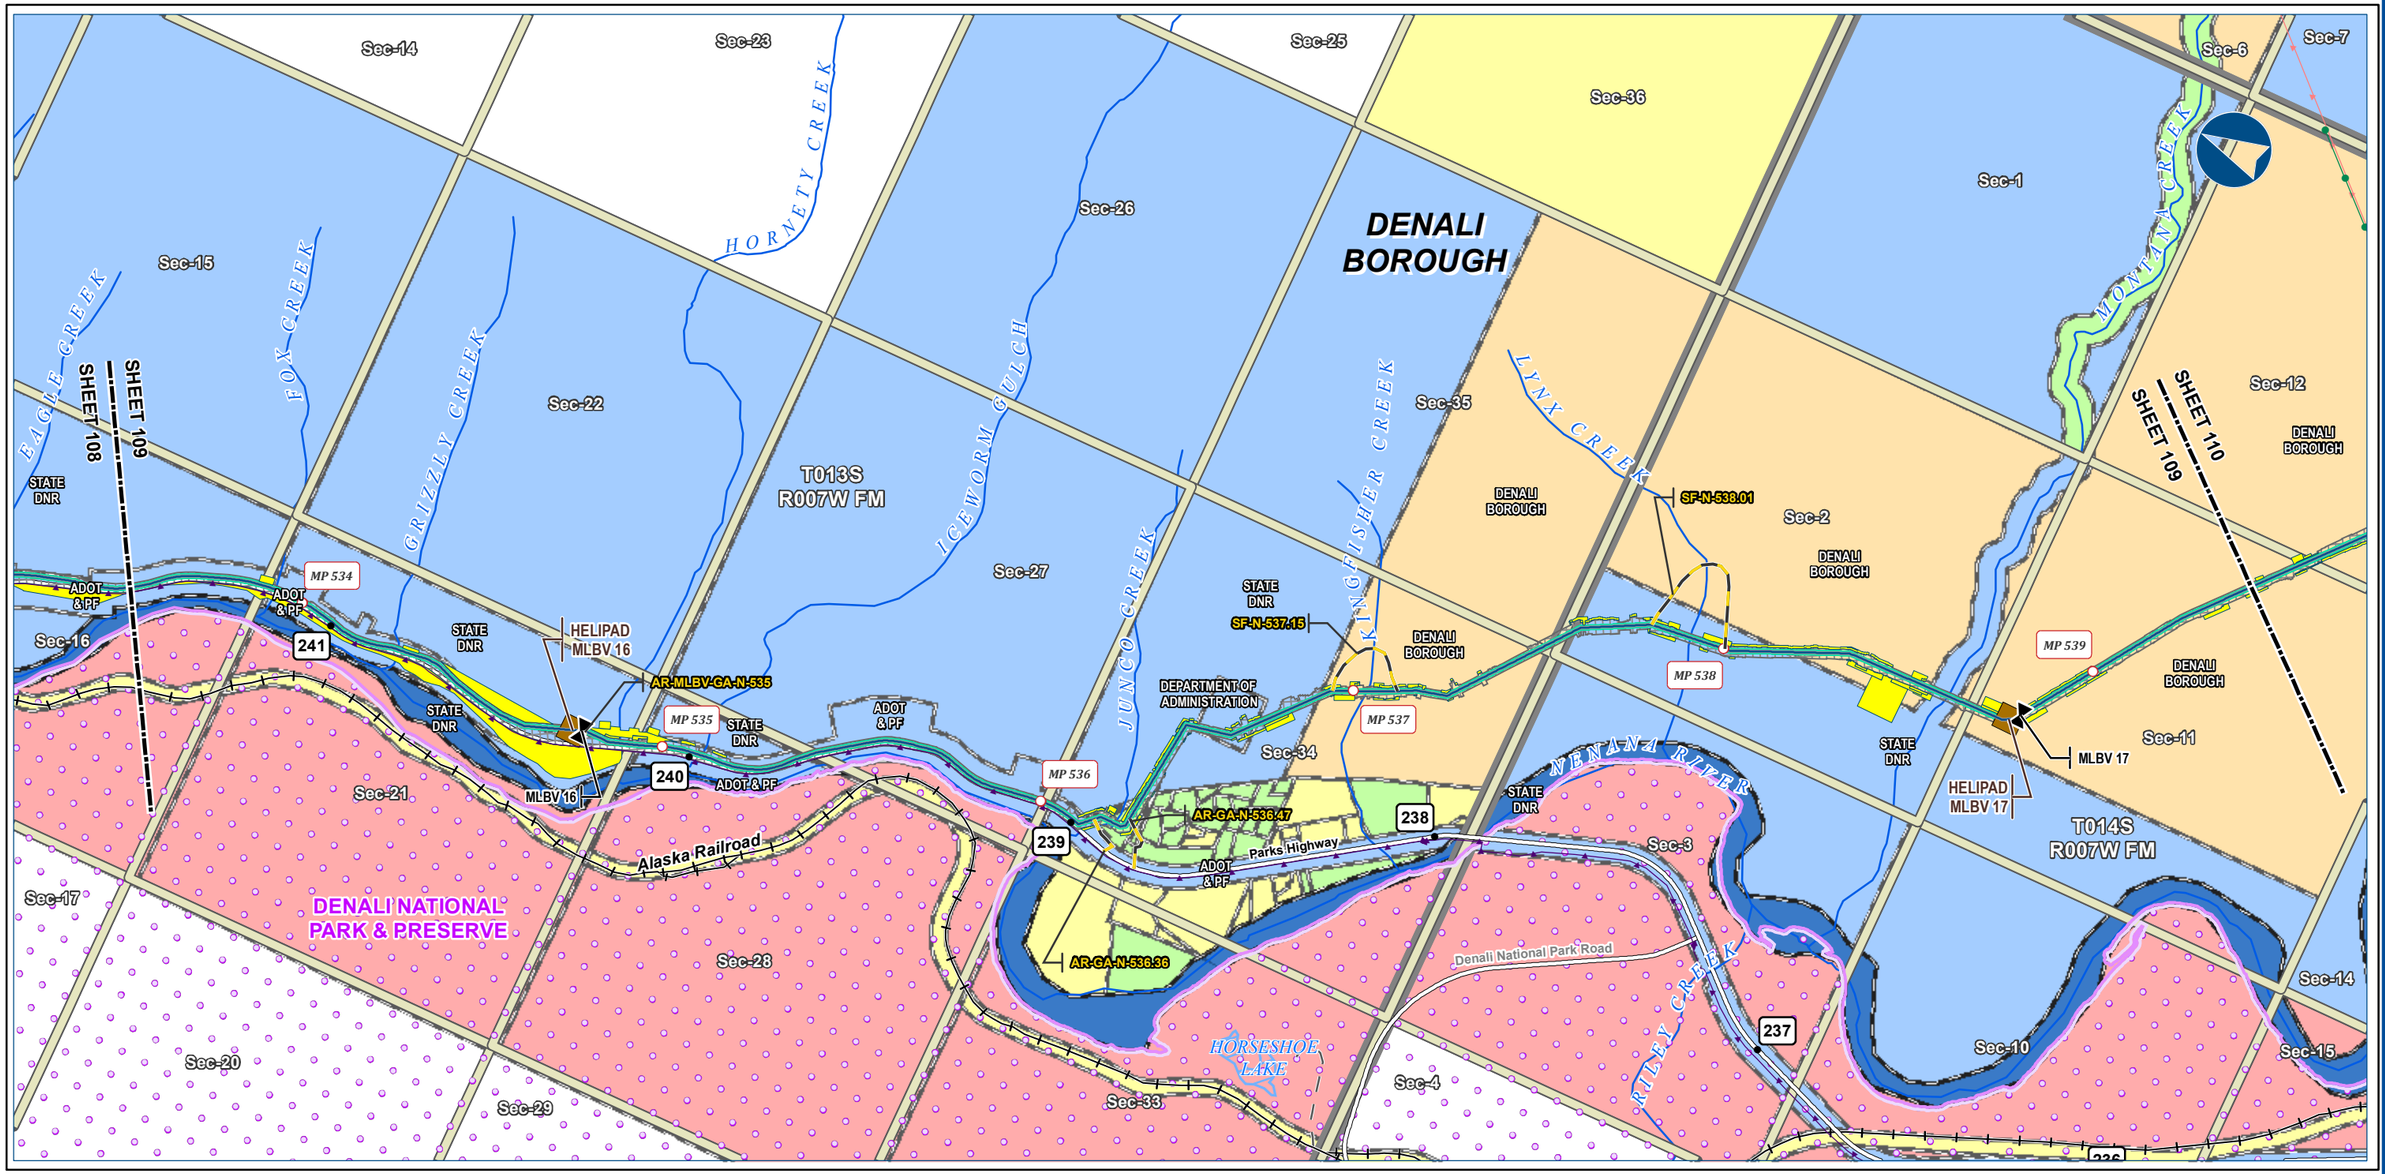



Alaska LNG Project

Legend

PIPELINE
- Alaska LNG Rev C2 Route
- Access Road - Gravel
- Mainline Blockvalve
- Helipad
- Permanent ROW
- Construction ROW
- ATWS

EXISTING FEATURES
- Existing Roads
- Railroad
- Off Road Trails
- Existing Pipeline
- Buried Cable
- Overhead Powerline
- NHD Flowline
- NHD Area - Stream/River
- Conservation Lands
- Section
- Township

Managing Authority
- Federal Ownership
- State Ownership
- Local Government Ownership
- Private Ownership - Corporation
- Private Ownership
- River Parcel

-Blank or white background indicates areas where title work has not been completed since it is outside of the project footprint.-

ALASKA LNG PROJECT
Land Ownership
Mainline Rev C2 Route

BOROUGH:	DENALI	**DRAWN BY:**	AGDC
STATE:	ALASKA	**CHECKED BY:**	

REV. NO.:	REVISION	DATE
A	ISSUED FOR REVIEW	2017-03-13

PRELIMINARY

1:24,000 (0 — ¼ — ½ Miles)

DATE: 2017-03-13 | **PROJECTION:** NAD83 NSRS2007 ALASKAZONE4 FTUS 54392

DISCLAIMER


The information contained herein is for informational or planning purposes only, It does not nor should it be deemed to be an offer, request or proposals for rights or occupation of any kind. The Alaska LNG Project Participants and their respective officers, employees and agents, make no warranty, implied or otherwise, nor accept any liability, as to the accuracy or completeness of the information contained in these documents, drawings or electronic files. Do not remove or delete this note from document, drawing or electronic file.

DWG: RR8_APPENDIX_B1_MAINLINE_REV_C2_CL | **SHEET:** 109

X:\AKLNG\Resource Reports\RR08\Appendix B\MAINLINE\RR8_APPENDIX_B1_MAINLINE_REV_C2_CL.mxd

LAND OWNERSHIP - MAINLINE REV C2 ROUTE

ALASKA LNG

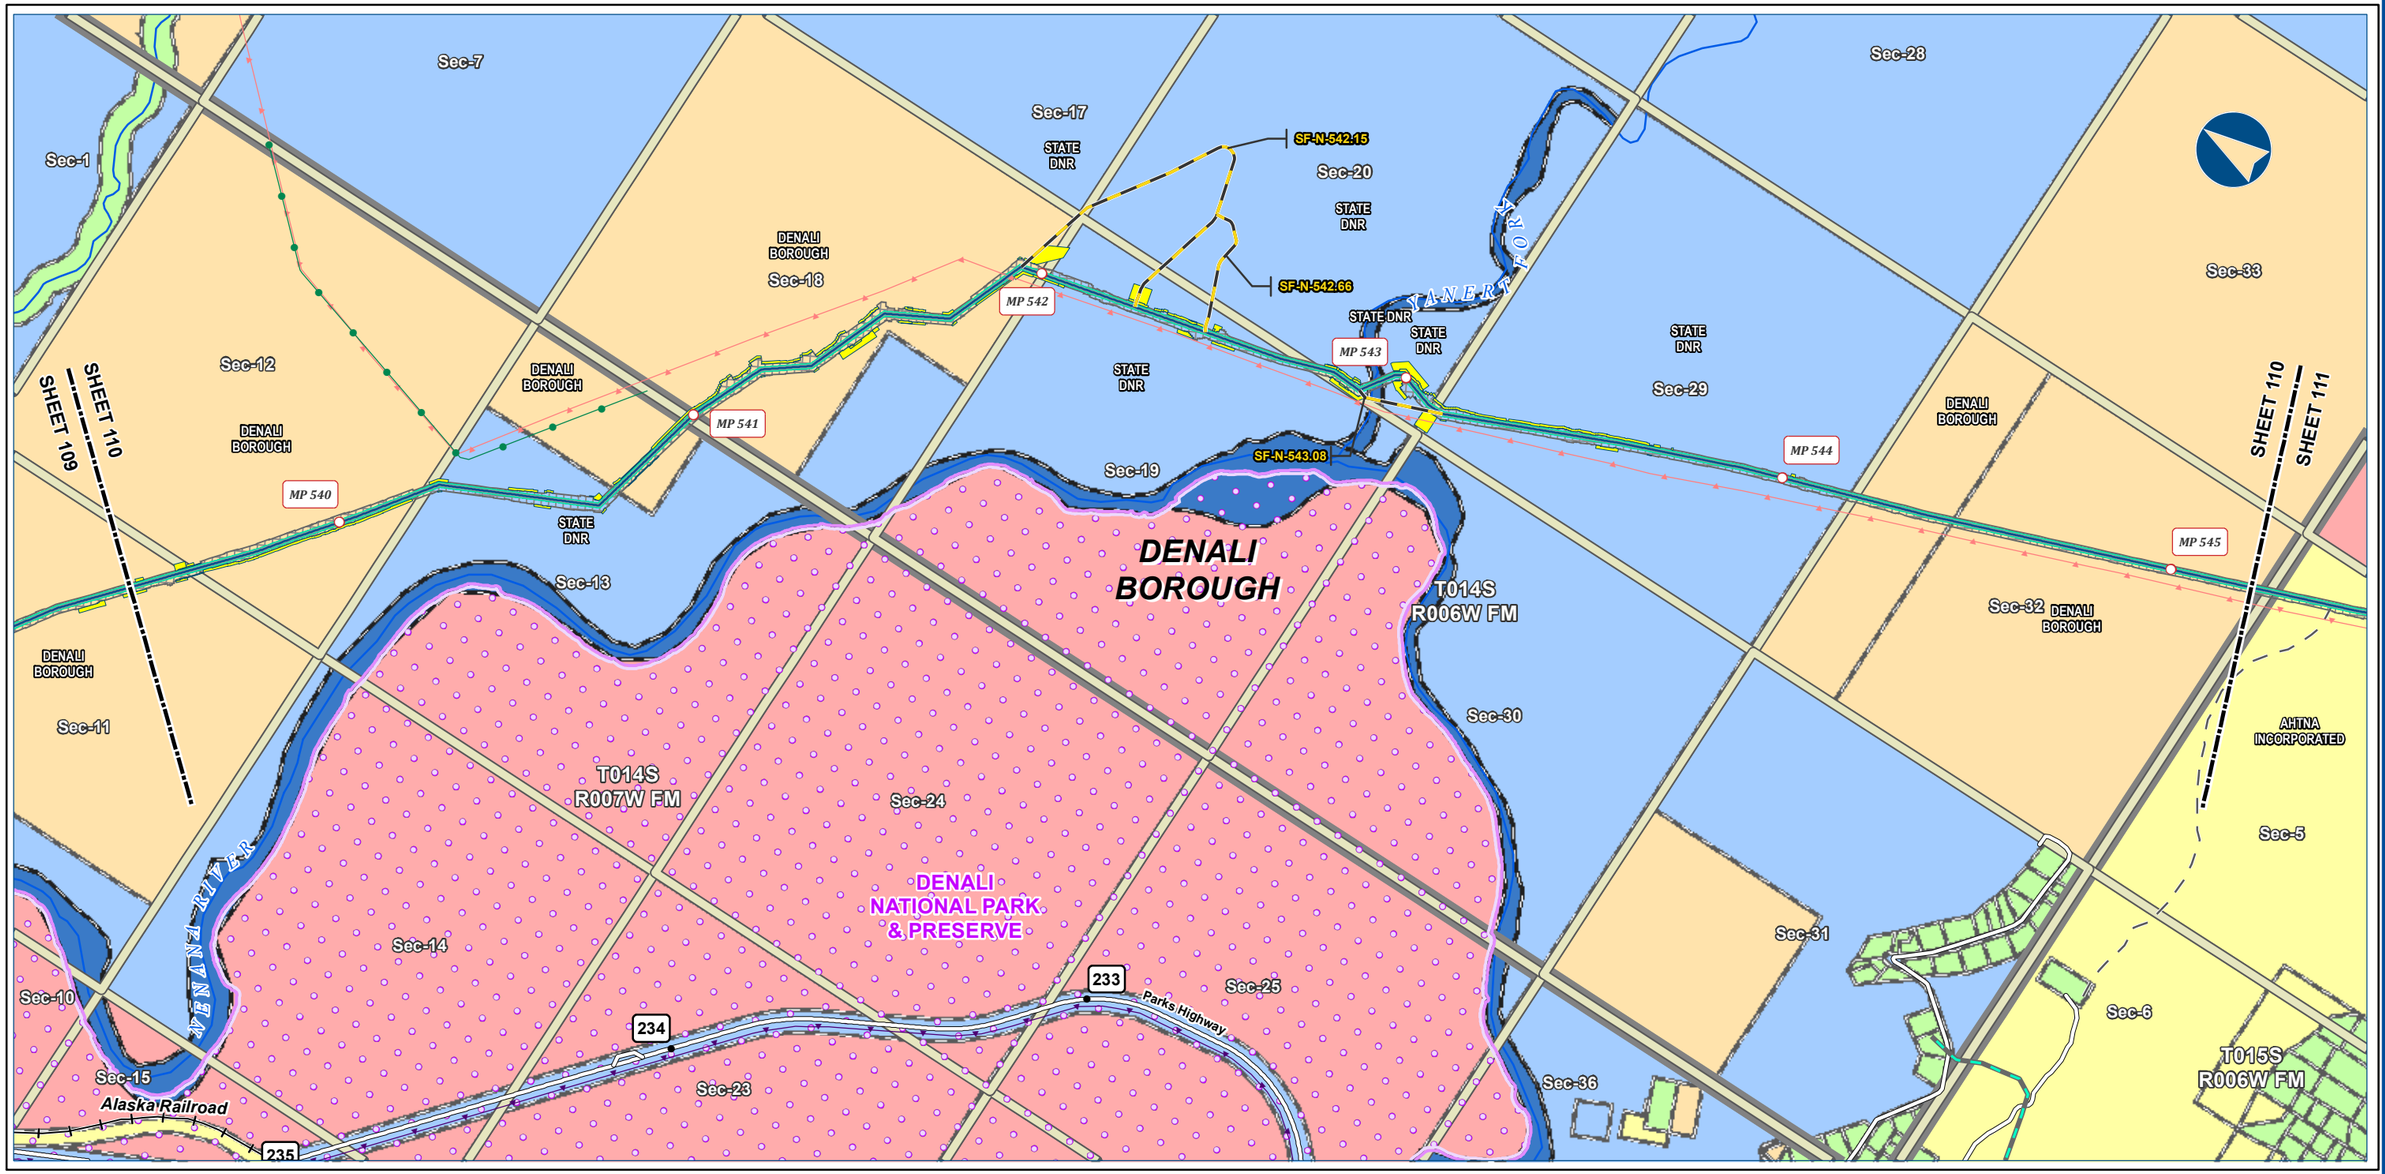



Alaska LNG Project

Legend

PIPELINE
- Alaska LNG Rev C2 Route
- Access Road - Gravel
- Permanent ROW
- Construction ROW
- ATWS

EXISTING FEATURES
- Existing Roads
- Railroad
- Off Road Trails
- Existing Pipeline
- Buried Cable
- Overhead Powerline
- NHD Flowline
- Conservation Lands
- Section
- Township

Managing Authority
- Federal Ownership
- State Ownership
- Local Government Ownership
- Private Ownership - Corporation
- Private Ownership
- River Parcel

17b Easement
- Trail - Existing

-Blank or white background indicates areas where title work has not been completed since it is outside of the project footprint.-

ALASKA LNG PROJECT
Land Ownership
Mainline Rev C2 Route

BOROUGH:	DENALI	***DRAWN BY:***	AGDC
STATE:	ALASKA	***CHECKED BY:***	

REV. NO.:	***REVISION***	***DATE***
A	ISSUED FOR REVIEW	2017-03-13

PRELIMINARY

1:24,000 — 0 — ¼ — ½ Miles

DATE: 2017-03-13	***PROJECTION:***	NAD83 NSRS2007 ALASKAZONE4 FTUS 54392	
DWG:	RR8_APPENDIX_B1_MAINLINE_REV_C2_CL	***SHEET:***	110

DISCLAIMER

The information contained herein is for informational or planning purposes only, It does not nor should it be deemed to be an offer, request or proposals for rights or occupation of any kind. The Alaska LNG Project Participants and their respective officers, employees and agents, make no warranty, implied or otherwise, nor accept any liability, as to the accuracy or completeness of the information contained in these documents, drawings or electronic files. Do not remove or delete this note from document, drawing or electronic file.

X:\AKLNG\Resource Reports\RR08\Appendix B\MAINLINE\RR8_APPENDIX_B1_MAINLINE_REV_C2_CL.mxd

LAND OWNERSHIP - MAINLINE REV C2 ROUTE

ALASKA LNG

Sec-3 | Sec-9 | BLM | Sec-16 | Sec-21 | Sec-29 | Sec-32 | AHTNA INCORPORATED Sec-31
Sec-4 | BLM | HELIPAD MLBV 18 | MLBV 18 | Sec-20 | Sec-33 | MP 546 | Sec-17 | T015S R006W FM | AHTNA INCORPORATED | STATE DNR
AR-N-546.68 | MP 547 | MP 548 | SHEET 111 | SHEET 110 | SHEET 112 | SHEET 111
Sec-5 | AHTNA INCORPORATED | Sec-8 | AR-MLBV-HT-N-548.09 | MP 549 | AHTNA INCORPORATED | Sec-30
MP 545 | AHTNA INCORPORATED | DENALI BOROUGH | DENALI LAKES | AHTNA INCORPORATED | Sec-19 | MP 550
DENALI BOROUGH | Sec-32 | T014S R006W FM | ADOT&PF | MSSA-ALTERNATE CARLO CREEK | 228 | 227 | 225
Parks Highway | AHTNA INCORPORATED | Sec-18 | AHTNA INCORPORATED | 226
Sec-7 | 229 | T015S R007W FM | Sec-25
NENANA RIVER | Sec-24 | Alaska Railroad
Sec-6 | Sec-13 | DENALI NATIONAL PARK & PRESERVE
Sec-31 | Sec-12 | Sec-26



Alaska LNG Project

Legend

PIPELINE
- Alaska LNG Rev C2 Route
- Access Road - Gravel
- Mainline Blockvalve
- Helipad
- Permanent ROW
- Construction ROW
- ATWS
- Material Site Study Area (MSSA)

EXISTING FEATURES
- Existing Roads
- Railroad
- Off Road Trails
- Buried Cable
- Overhead Powerline
- NHD Flowline
- NHD Area - Stream/River
- Conservation Lands
- Section
- Township

Managing Authority
- Federal Ownership
- State Ownership
- Local Government Ownership
- Private Ownership - Corporation
- Private Ownership
- River Parcel

17b Easement
- Trail - Existing

-Blank or white background indicates areas where title work has not been completed since it is outside of the project footprint.-

ALASKA LNG PROJECT
Land Ownership
Mainline Rev C2 Route

BOROUGH:	DENALI	***DRAWN BY:***	AGDC
STATE:	ALASKA	***CHECKED BY:***	

REV. NO.:	***REVISION***	***DATE***
A	ISSUED FOR REVIEW	2017-03-13

PRELIMINARY

1:24,000 | 0 | ¼ | ½ Miles

DATE:	***PROJECTION:***	***DWG:***	***SHEET:***
2017-03-13	NAD83 NSRS2007 ALASKAZONE4 FTUS 54392	RR8_APPENDIX_B1_MAINLINE_REV_C2_CL	111


DISCLAIMER

The information contained herein is for informational or planning purposes only, It does not nor should it be deemed to be an offer, request or proposals for rights or occupation of any kind. The Alaska LNG Project Participants and their respective officers, employees and agents, make no warranty, implied or otherwise, nor accept any liability, as to the accuracy or completeness of the information contained in these documents, drawings or electronic files. Do not remove or delete this note from document, drawing or electronic file.

X:\AKLNG\Resource Reports\RR08\Appendix B\MAINLINE\RR8_APPENDIX_B1_MAINLINE_REV_C2_CL.mxd

LAND OWNERSHIP - MAINLINE REV C2 ROUTE

ALASKA LNG

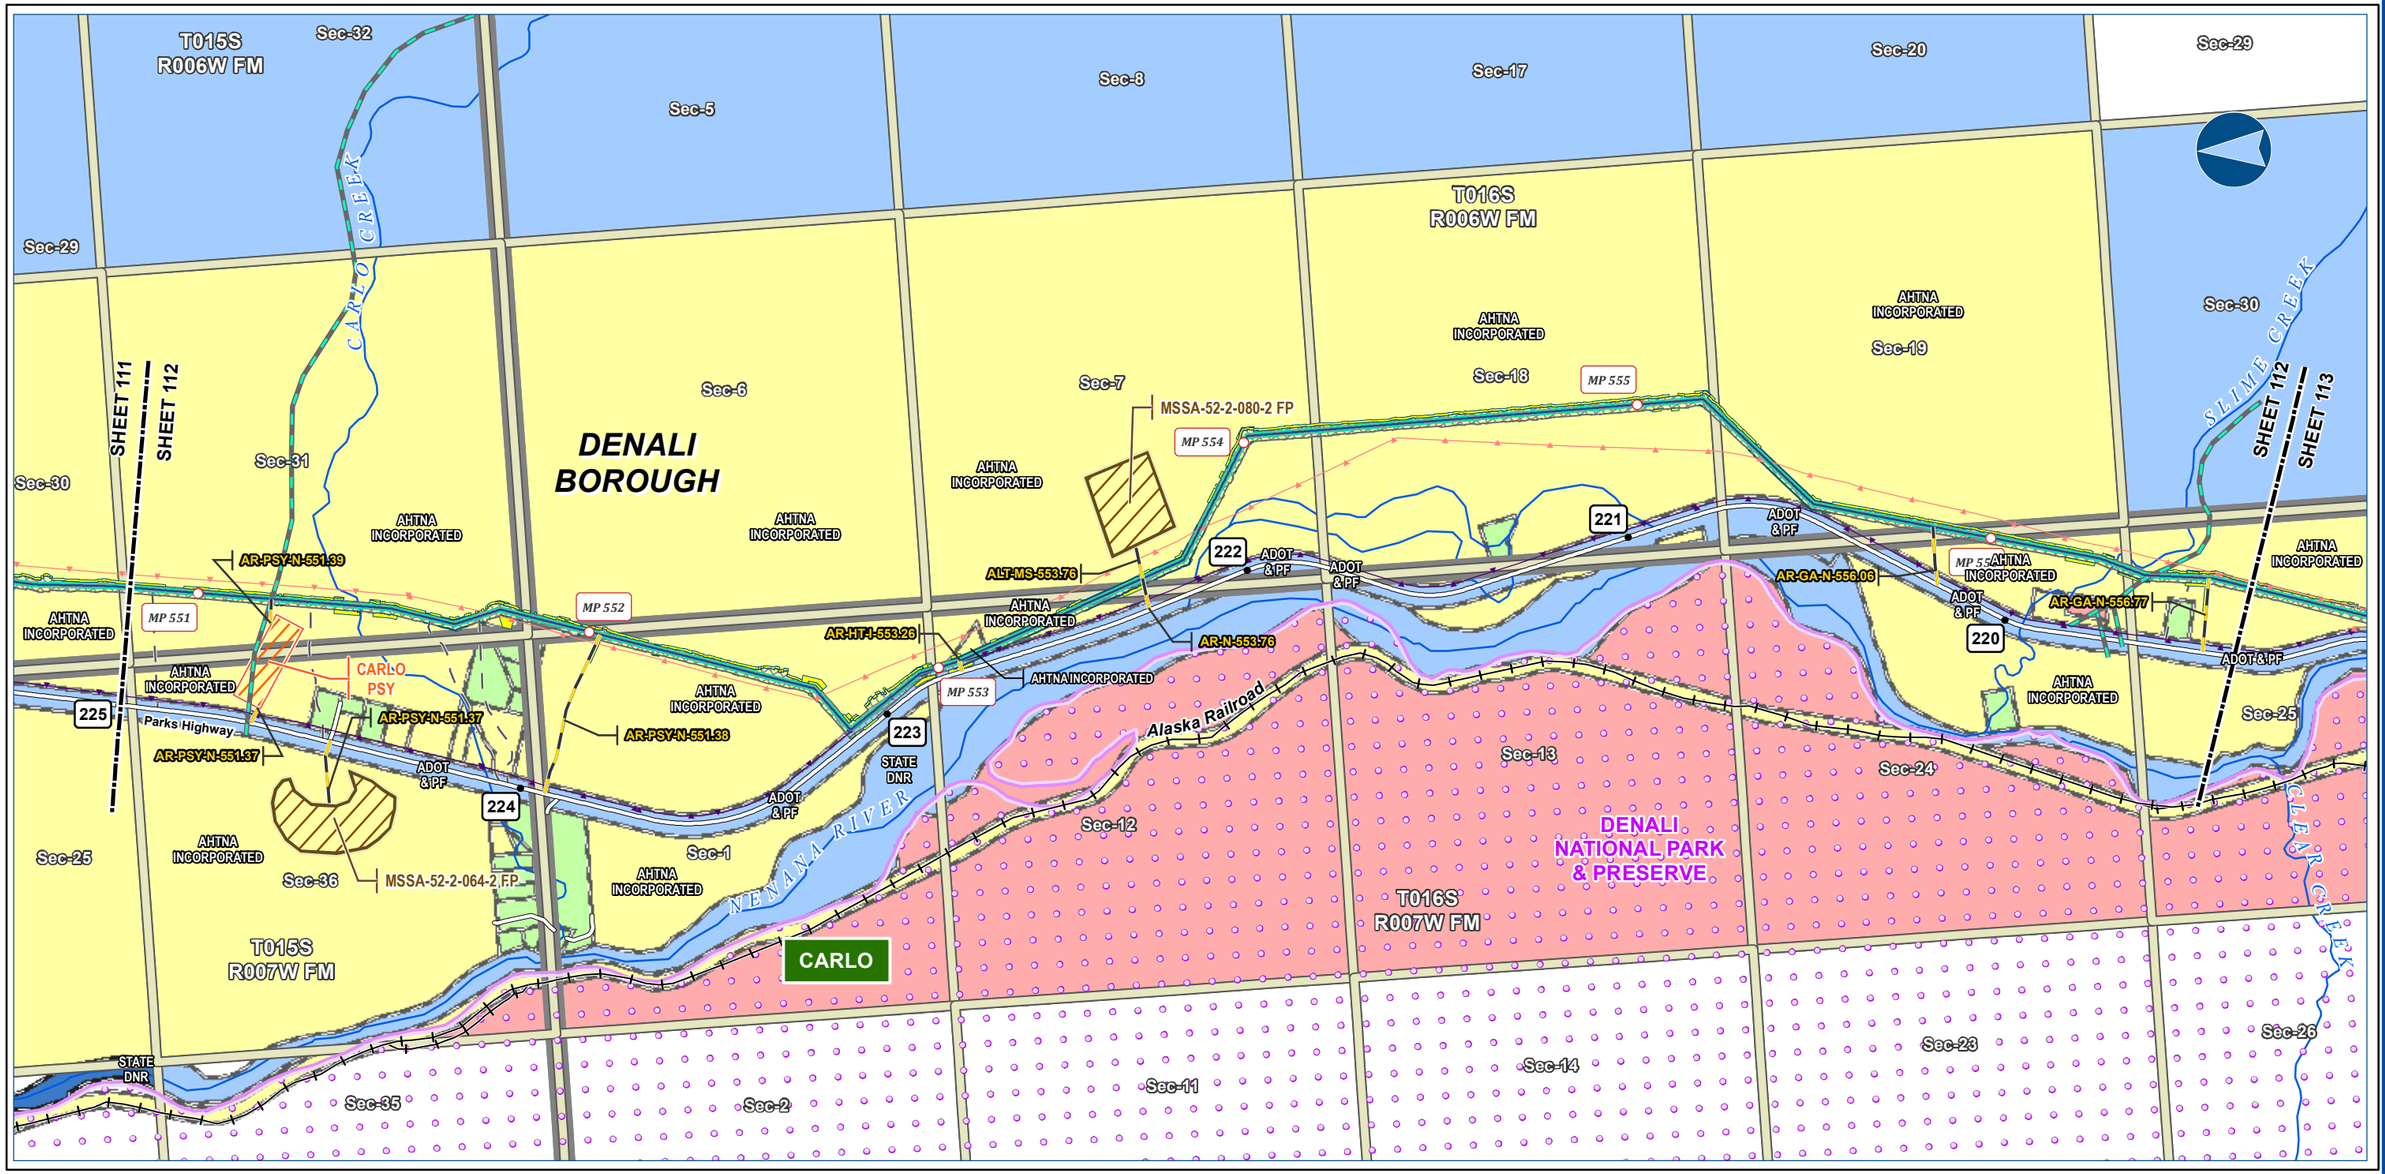



Alaska LNG Project

Legend

PIPELINE
- Alaska LNG Rev C2 Route
- Access Road - Gravel
- Permanent ROW
- Construction ROW
- ATWS
- Pipe Storage Yard (PSY)
- Material Site Study Area (MSSA)

EXISTING FEATURES
- Existing Roads
- Railroad
- Off Road Trails
- Buried Cable
- Overhead Powerline
- NHD Flowline
- Conservation Lands
- Alaska DOT Place Names
- Section
- Township

Managing Authority
- Federal Ownership
- State Ownership
- Private Ownership - Corporation
- Private Ownership
- River Parcel

17b Easement
- Trail - Existing

-Blank or white background indicates areas where title work has not been completed since it is outside of the project footprint.-

ALASKA LNG PROJECT
Land Ownership
Mainline Rev C2 Route

BOROUGH:	DENALI	***DRAWN BY:***	AGDC
STATE:	ALASKA	***CHECKED BY:***	

REV. NO.:	***REVISION***	***DATE***
A	ISSUED FOR REVIEW	2017-03-13

PRELIMINARY

1:24,000 — 0 — ¼ — ½ Miles

DATE: 2017-03-13	***PROJECTION:***	NAD83 NSRS2007 ALASKAZONE4 FTUS 54392	
DWG:	RR8_APPENDIX_B1_MAINLINE_REV_C2_CL	***SHEET:***	112


DISCLAIMER

The information contained herein is for informational or planning purposes only, It does not nor should it be deemed to be an offer, request or proposals for rights or occupation of any kind. The Alaska LNG Project Participants and their respective officers, employees and agents, make no warranty, implied or otherwise, nor accept any liability, as to the accuracy or completeness of the information contained in these documents, drawings or electronic files. Do not remove or delete this note from document, drawing or electronic file.

X:\AKLNG\Resource Reports\RR08\Appendix B\MAINLINE\RR8_APPENDIX_B1_MAINLINE_REV_C2_CL.mxd

LAND OWNERSHIP - MAINLINE REV C2 ROUTE

ALASKA LNG

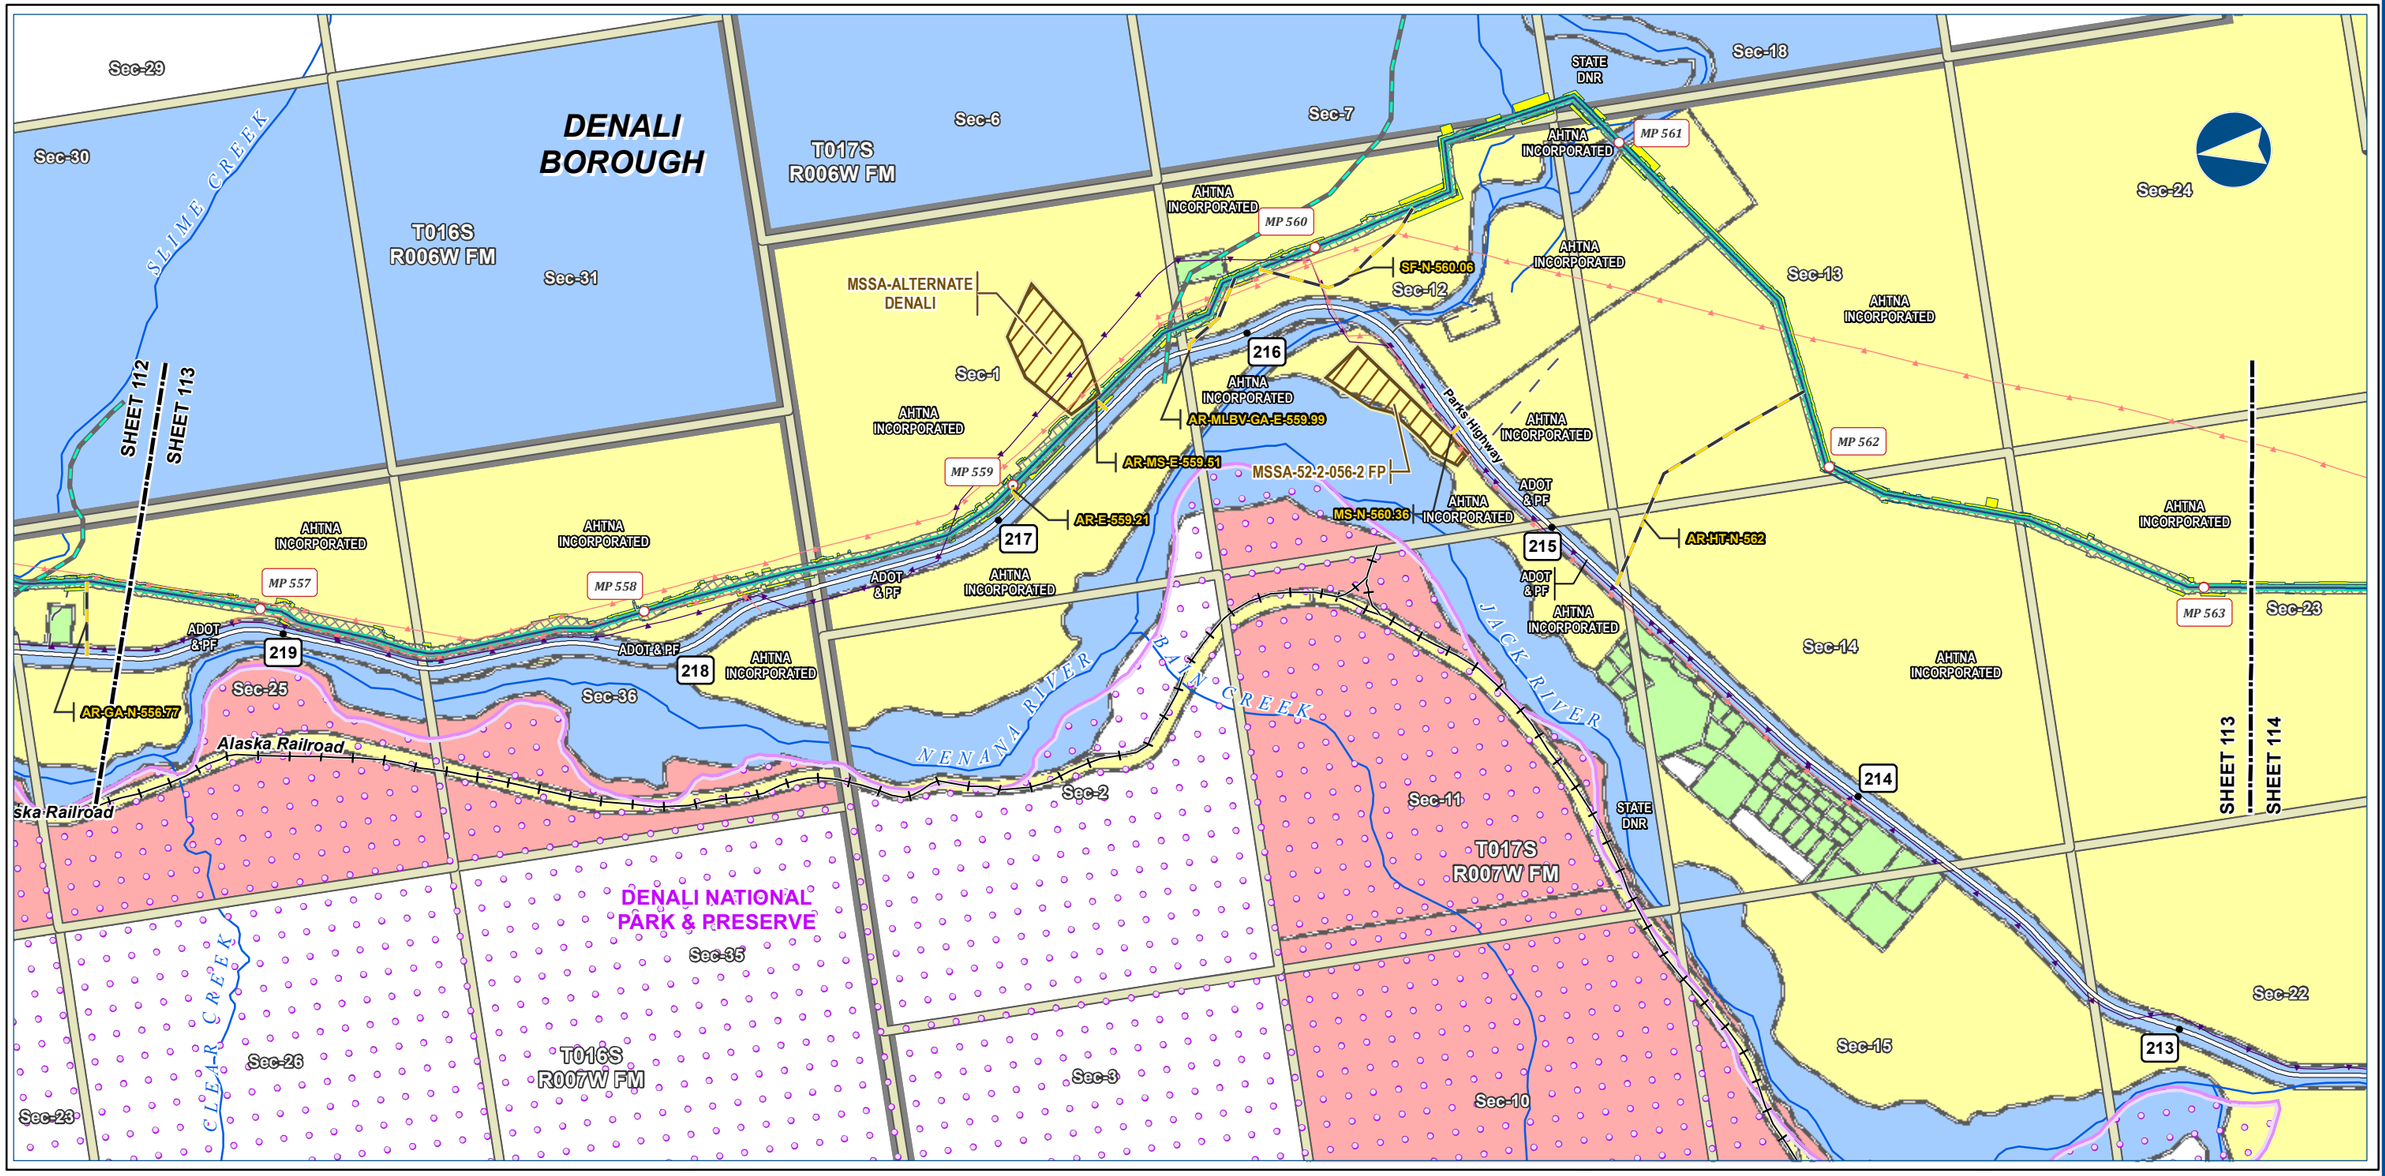



Alaska LNG Project

Legend

PIPELINE
- Alaska LNG Rev C2 Route
- Access Road - Gravel
- Permanent ROW
- Construction ROW
- ATWS
- Material Site Study Area (MSSA)

EXISTING FEATURES
- Existing Roads
- Railroad
- Off Road Trails
- Buried Cable
- Overhead Powerline
- NHD Flowline
- Conservation Lands
- Section
- Township

Managing Authority
- Federal Ownership
- State Ownership
- Private Ownership - Corporation
- Private Ownership

17b Easement
- Trail - Existing

-Blank or white background indicates areas where title work has not been completed since it is outside of the project footprint.-

ALASKA LNG PROJECT
Land Ownership
Mainline Rev C2 Route

BOROUGH:	DENALI	***DRAWN BY:***	AGDC
STATE:	ALASKA	***CHECKED BY:***	

REV. NO.:	***REVISION***	***DATE***
A	ISSUED FOR REVIEW	2017-03-13

PRELIMINARY

1:24,000 — 0 — ¼ — ½ Miles

DATE: 2017-03-13	***PROJECTION:***	NAD83 NSRS2007 ALASKAZONE4 FTUS 54392	
DWG:	RR8_APPENDIX_B1_MAINLINE_REV_C2_CL	***SHEET:***	113


DISCLAIMER

The information contained herein is for informational or planning purposes only, It does not nor should it be deemed to be an offer, request or proposals for rights or occupation of any kind. The Alaska LNG Project Participants and their respective officers, employees and agents, make no warranty, implied or otherwise, nor accept any liability, as to the accuracy or completeness of the information contained in these documents, drawings or electronic files. Do not remove or delete this note from document, drawing or electronic file.

X:\AKLNG\Resource Reports\RR08\Appendix B\MAINLINE\RR8_APPENDIX_B1_MAINLINE_REV_C2_CL.mxd

LAND OWNERSHIP - MAINLINE REV C2 ROUTE

ALASKA LNG

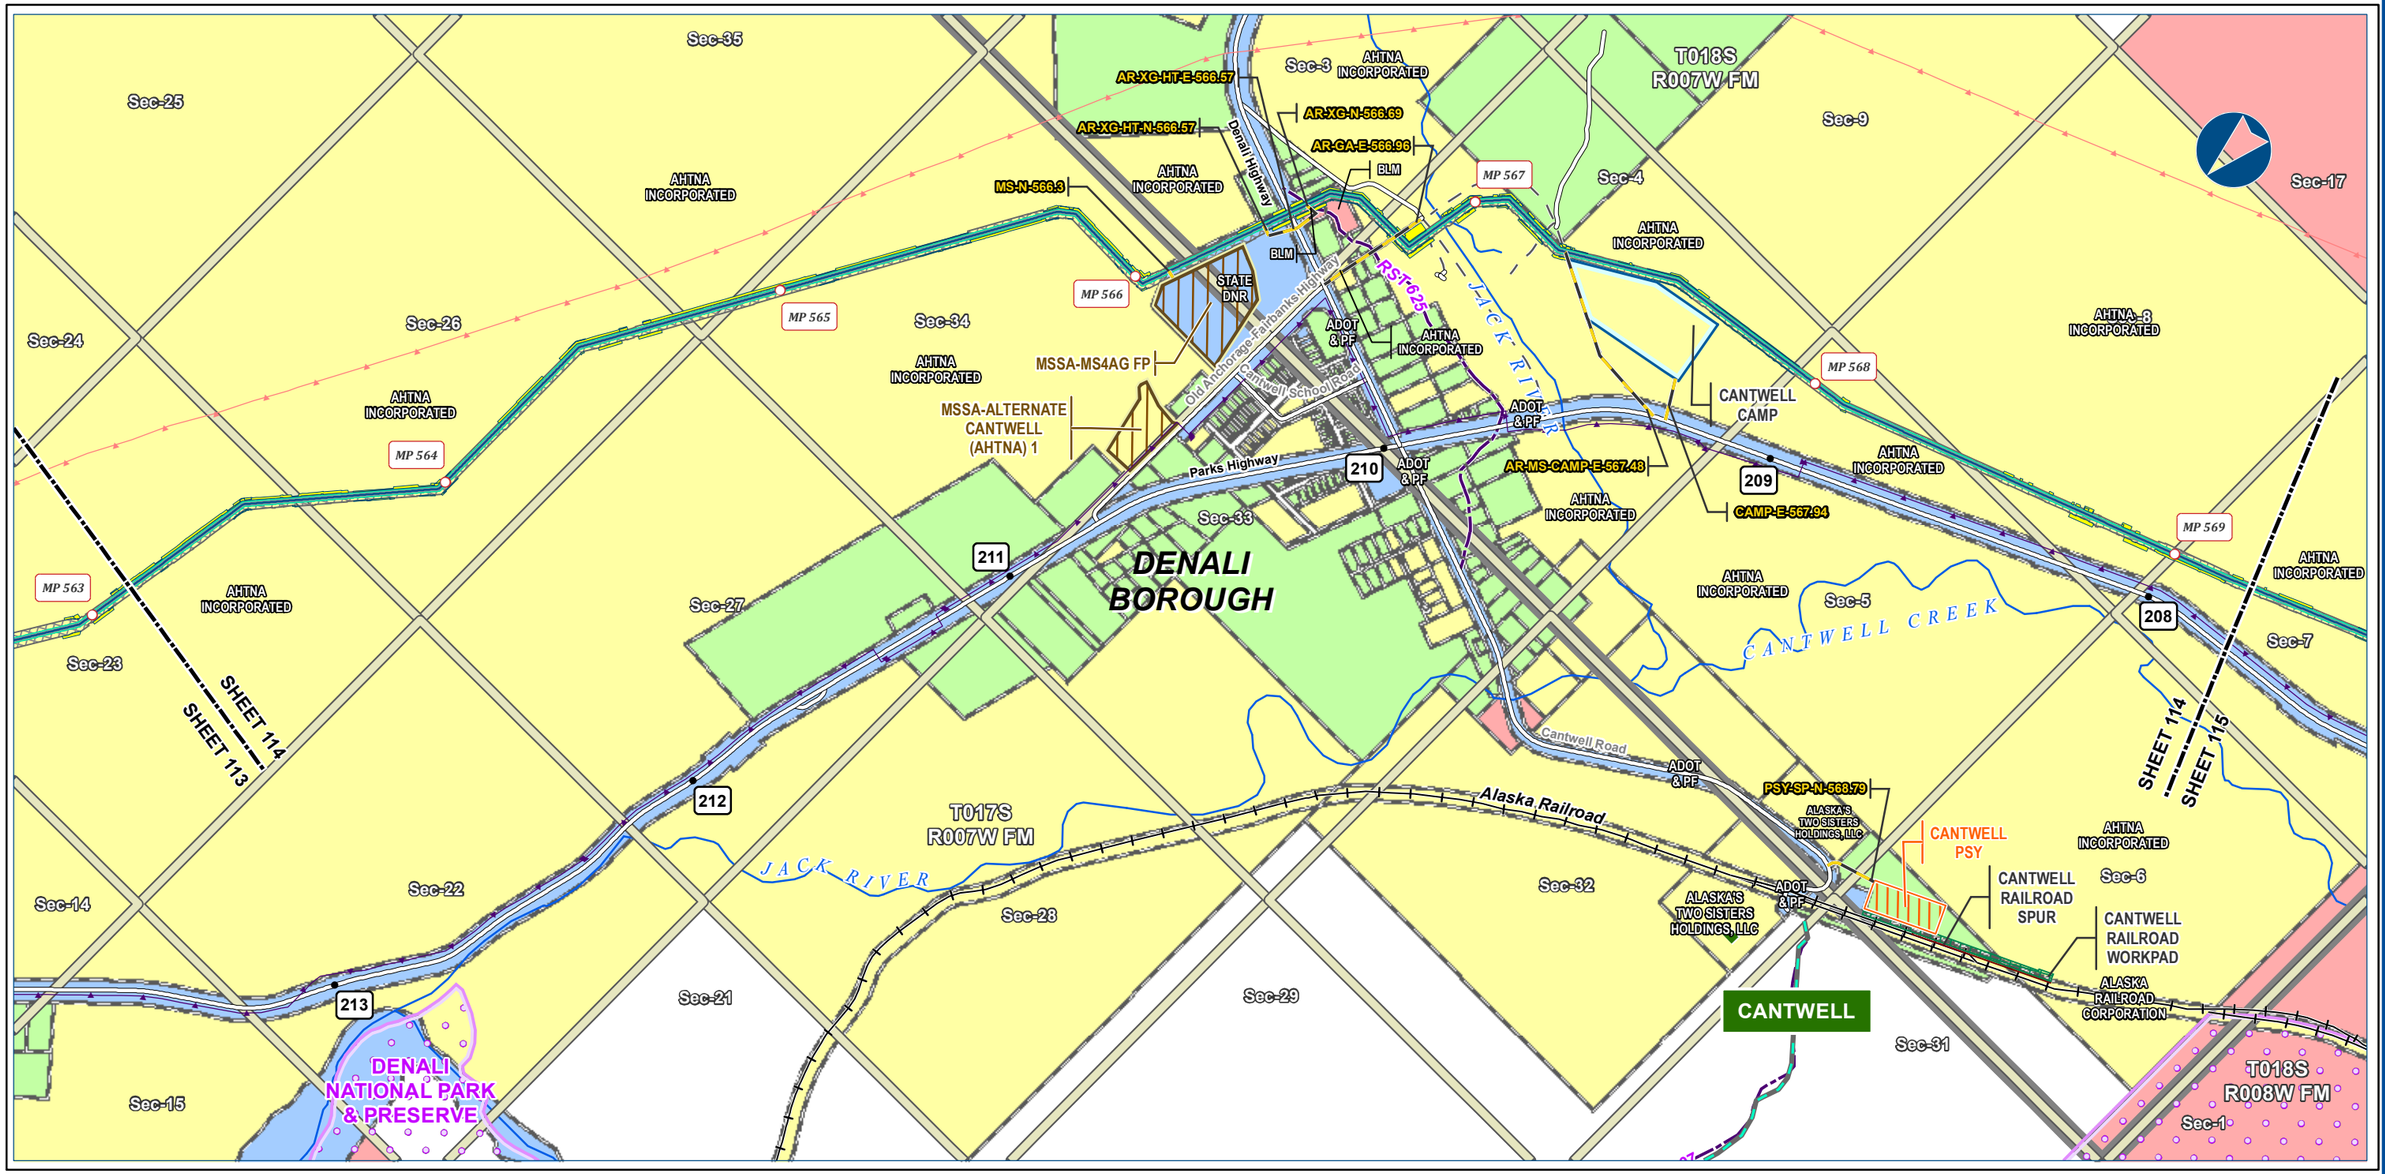



Alaska LNG Project

Legend

PIPELINE
- Alaska LNG Rev C2 Route
- Access Road - Gravel
- Permanent ROW
- Construction ROW
- ATWS
- Off ROW Camp
- Pipe Storage Yard (PSY)
- Railroad Workpad
- Railroad Spur
- Material Site Study Area (MSSA)

EXISTING FEATURES
- Existing Roads
- Railroad
- Revised Statute 2477 Trail
- Off Road Trails
- Buried Cable
- Overhead Powerline
- NHD Flowline
- Conservation Lands
- Alaska DOT Place Names
- Section
- Township

Managing Authority
- Federal Ownership
- State Ownership
- Private Ownership - Corporation
- Private Ownership

17b Easement
- Trail - Existing

-Blank or white background indicates areas where title work has not been completed since it is outside of the project footprint.-

ALASKA LNG PROJECT
Land Ownership
Mainline Rev C2 Route

BOROUGH:	DENALI	**DRAWN BY:**	AGDC
STATE:	ALASKA	**CHECKED BY:**	

REV. NO.:	REVISION	DATE
A	ISSUED FOR REVIEW	2017-03-13

PRELIMINARY

1:24,000 — 0 — ¼ — ½ Miles

DATE: 2017-03-13 | **PROJECTION:** NAD83 NSRS2007 ALASKAZONE4 FTUS 54392

DISCLAIMER


The information contained herein is for informational or planning purposes only, It does not nor should it be deemed to be an offer, request or proposals for rights or occupation of any kind. The Alaska LNG Project Participants and their respective officers, employees and agents, make no warranty, implied or otherwise, nor accept any liability, as to the accuracy or completeness of the information contained in these documents, drawings or electronic files. Do not remove or delete this note from document, drawing or electronic file.

DWG: RR8_APPENDIX_B1_MAINLINE_REV_C2_CL | **SHEET:** 114

X:\AKLNG\Resource Reports\RR08\Appendix B\MAINLINE\RR8_APPENDIX_B1_MAINLINE_REV_C2_CL.mxd

LAND OWNERSHIP - MAINLINE REV C2 ROUTE

ALASKA LNG

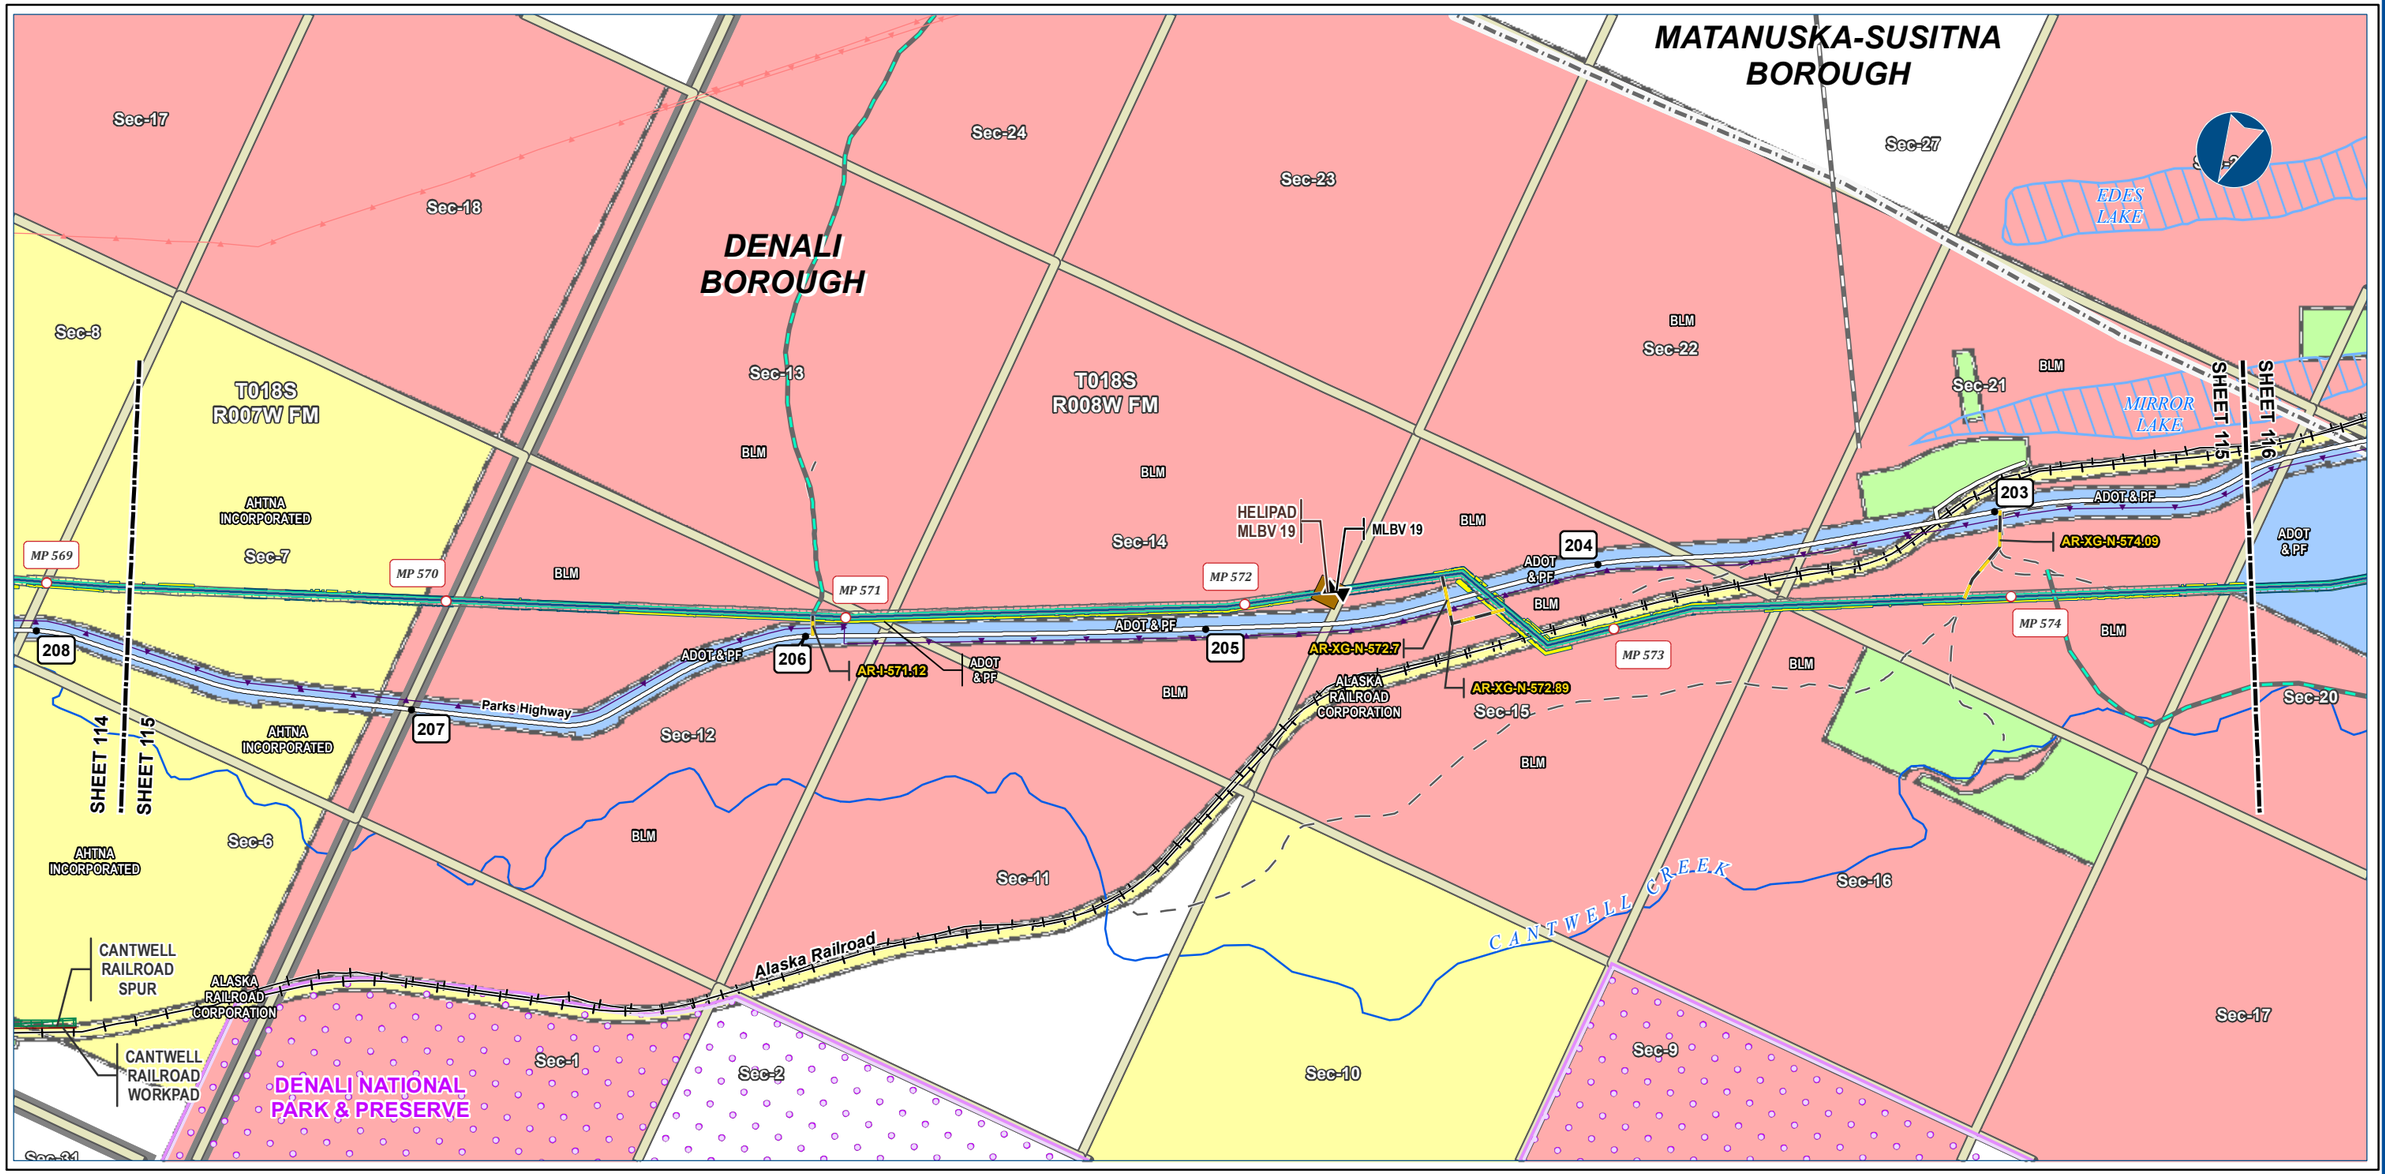



Legend

PIPELINE
- Alaska LNG Rev C2 Route
- Access Road - Gravel
- Mainline Blockvalve
- Helipad
- Permanent ROW
- Construction ROW
- ATWS
- Railroad Workpad
- Railroad Spur

EXISTING FEATURES
- Existing Roads
- Railroad
- Off Road Trails
- Buried Cable
- Overhead Powerline
- NHD Flowline
- NHD Area - Stream/River
- Borough / Census Area
- Conservation Lands
- Section
- Township

Managing Authority
- Federal Ownership
- State Ownership
- Private Ownership - Corporation
- Private Ownership

17b Easement
- Trail - Existing
- Trail - Proposed

-Blank or white background indicates areas where title work has not been completed since it is outside of the project footprint.-

Alaska LNG Project

ALASKA LNG PROJECT
Land Ownership
Mainline Rev C2 Route

BOROUGH:	DENALI	**DRAWN BY:**	AGDC
STATE:	ALASKA	**CHECKED BY:**	

REV. NO.:	REVISION	DATE
A	ISSUED FOR REVIEW	2017-03-13

PRELIMINARY

1:24,000 — 0 — ¼ — ½ Miles

DATE: 2017-03-13 | **PROJECTION:** NAD83 NSRS2007 ALASKAZONE4 FTUS 54392

DISCLAIMER


The information contained herein is for informational or planning purposes only, It does not nor should it be deemed to be an offer, request or proposals for rights or occupation of any kind. The Alaska LNG Project Participants and their respective officers, employees and agents, make no warranty, implied or otherwise, nor accept any liability, as to the accuracy or completeness of the information contained in these documents, drawings or electronic files. Do not remove or delete this note from document, drawing or electronic file.

DWG: RR8_APPENDIX_B1_MAINLINE_REV_C2_CL | **SHEET:** 115

X:\AKLNG\Resource Reports\RR08\Appendix B\MAINLINE\RR8_APPENDIX_B1_MAINLINE_REV_C2_CL.mxd

LAND OWNERSHIP - MAINLINE REV C2 ROUTE

ALASKA LNG

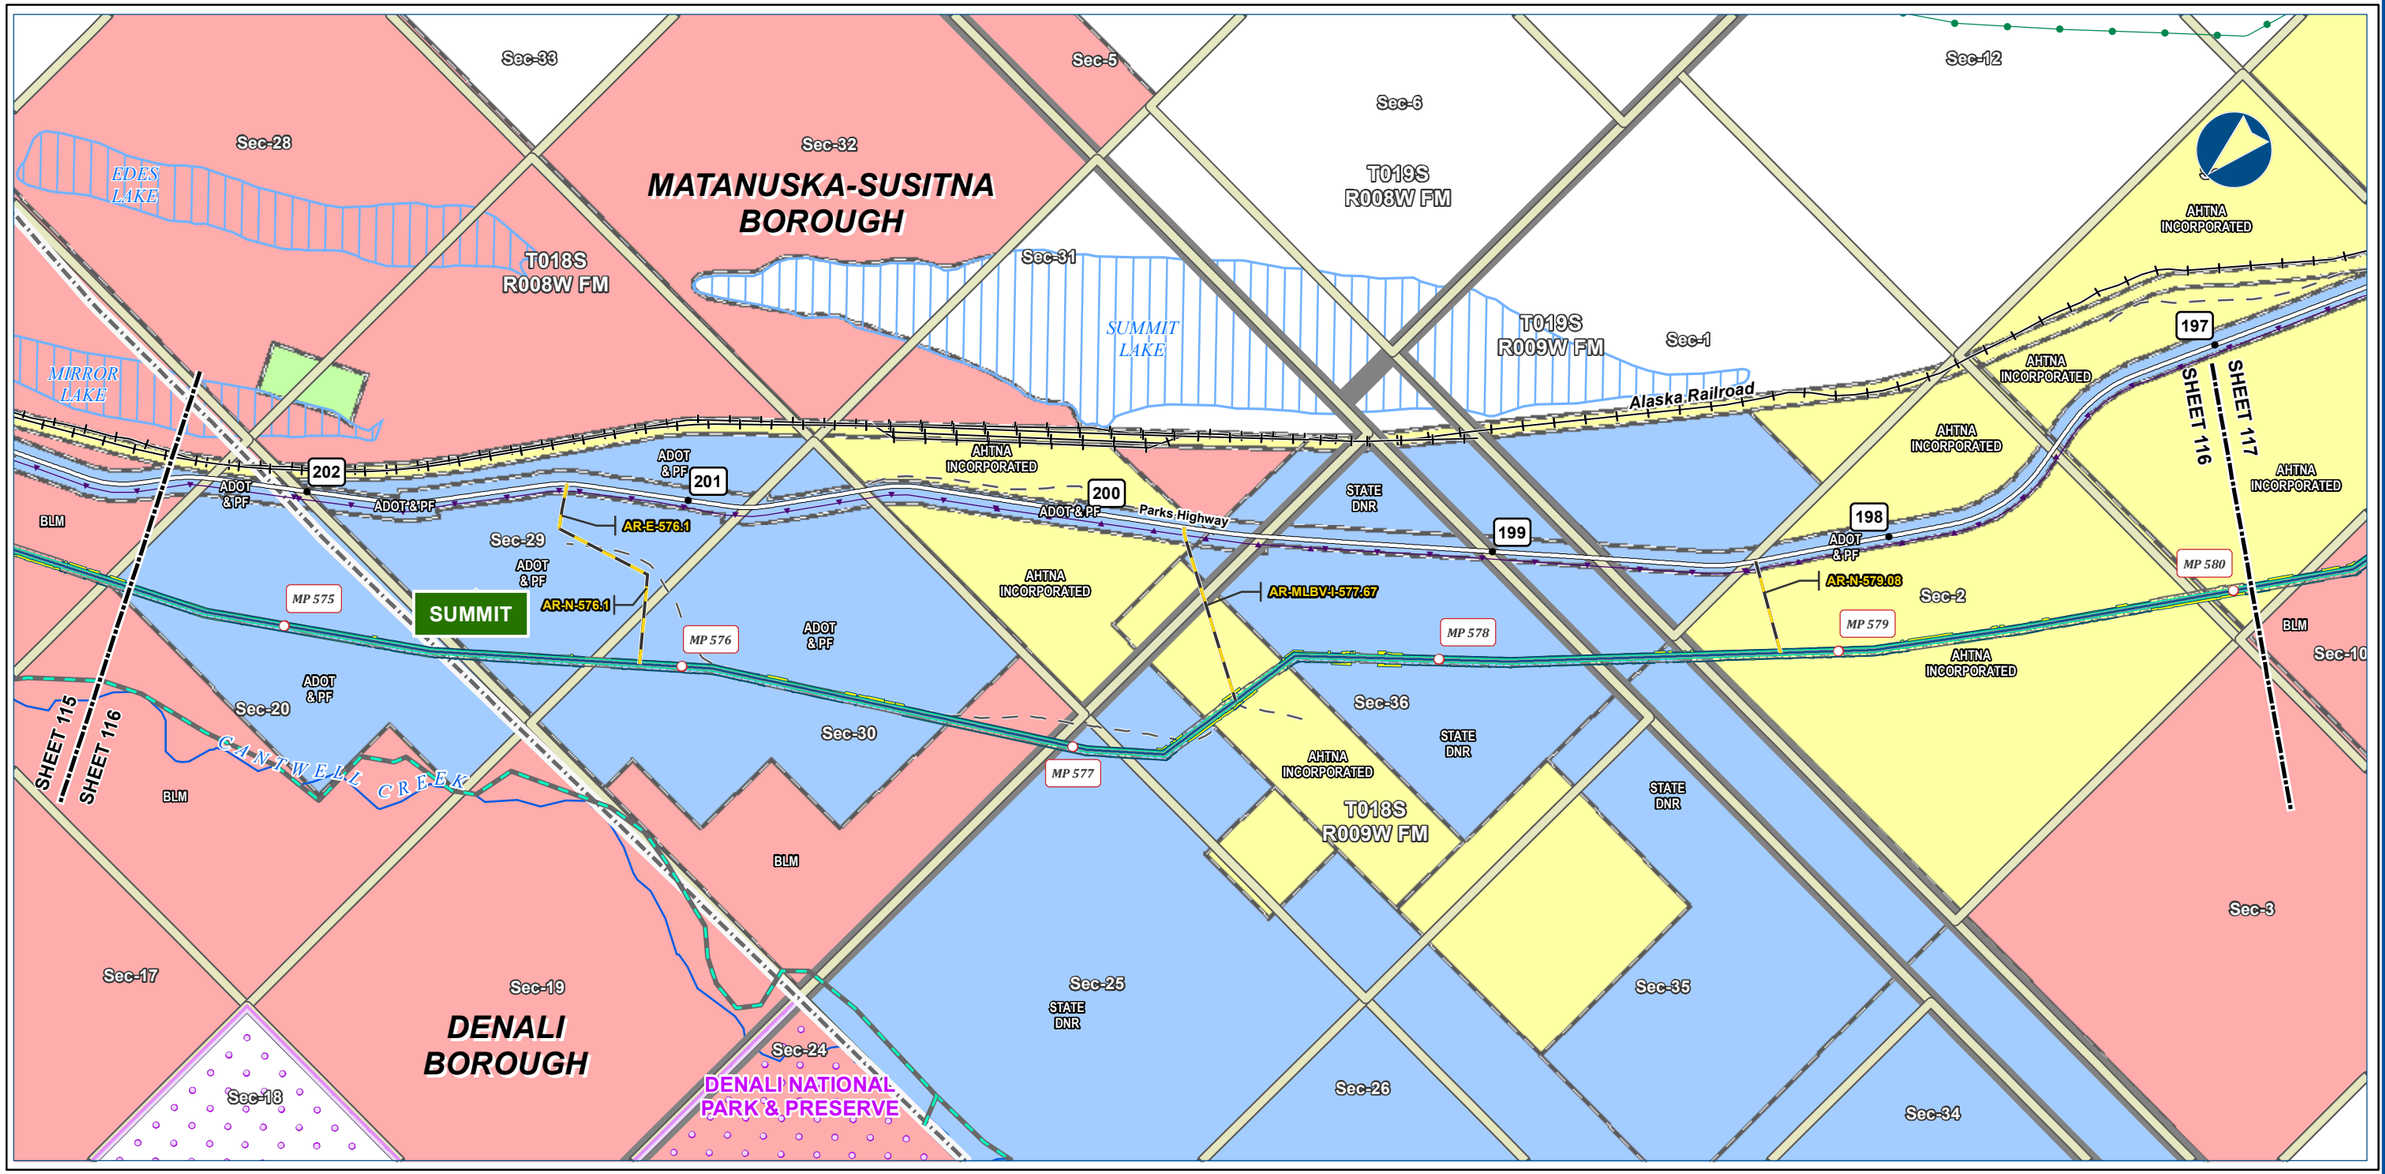



Alaska LNG Project

Legend

PIPELINE
- Alaska LNG Rev C2 Route
- Access Road - Gravel
- Permanent ROW
- Construction ROW
- ATWS

EXISTING FEATURES
- Existing Roads
- Railroad
- Off Road Trails
- Existing Pipeline
- Buried Cable
- NHD Flowline
- NHD Area - Stream/River
- Borough / Census Area
- Conservation Lands
- Alaska DOT Place Names
- Section
- Township

Managing Authority
- Federal Ownership
- State Ownership
- Private Ownership - Corporation
- Private Ownership

17b Easement
- Trail - Existing

-Blank or white background indicates areas where title work has not been completed since it is outside of the project footprint.-

ALASKA LNG PROJECT
Land Ownership
Mainline Rev C2 Route

BOROUGH:	MATANUSKA-SUSITNA	***DRAWN BY:***	AGDC
STATE:	ALASKA	***CHECKED BY:***	

REV. NO.:	***REVISION***	***DATE***
A	ISSUED FOR REVIEW	2017-03-13

PRELIMINARY

1:24,000 — 0 — ¼ — ½ Miles

DATE: 2017-03-13	***PROJECTION:*** NAD83 NSRS2007 ALASKAZONE4 FTUS 54392

DISCLAIMER


The information contained herein is for informational or planning purposes only, It does not nor should it be deemed to be an offer, request or proposals for rights or occupation of any kind. The Alaska LNG Project Participants and their respective officers, employees and agents, make no warranty, implied or otherwise, nor accept any liability, as to the accuracy or completeness of the information contained in these documents, drawings or electronic files. Do not remove or delete this note from document, drawing or electronic file.

DWG:	RR8_APPENDIX_B1_MAINLINE_REV_C2_CL	***SHEET:***	116

X:\AKLNG\Resource Reports\RR08\Appendix B\MAINLINE\RR8_APPENDIX_B1_MAINLINE_REV_C2_CL.mxd

LAND OWNERSHIP - MAINLINE REV C2 ROUTE

ALASKA LNG

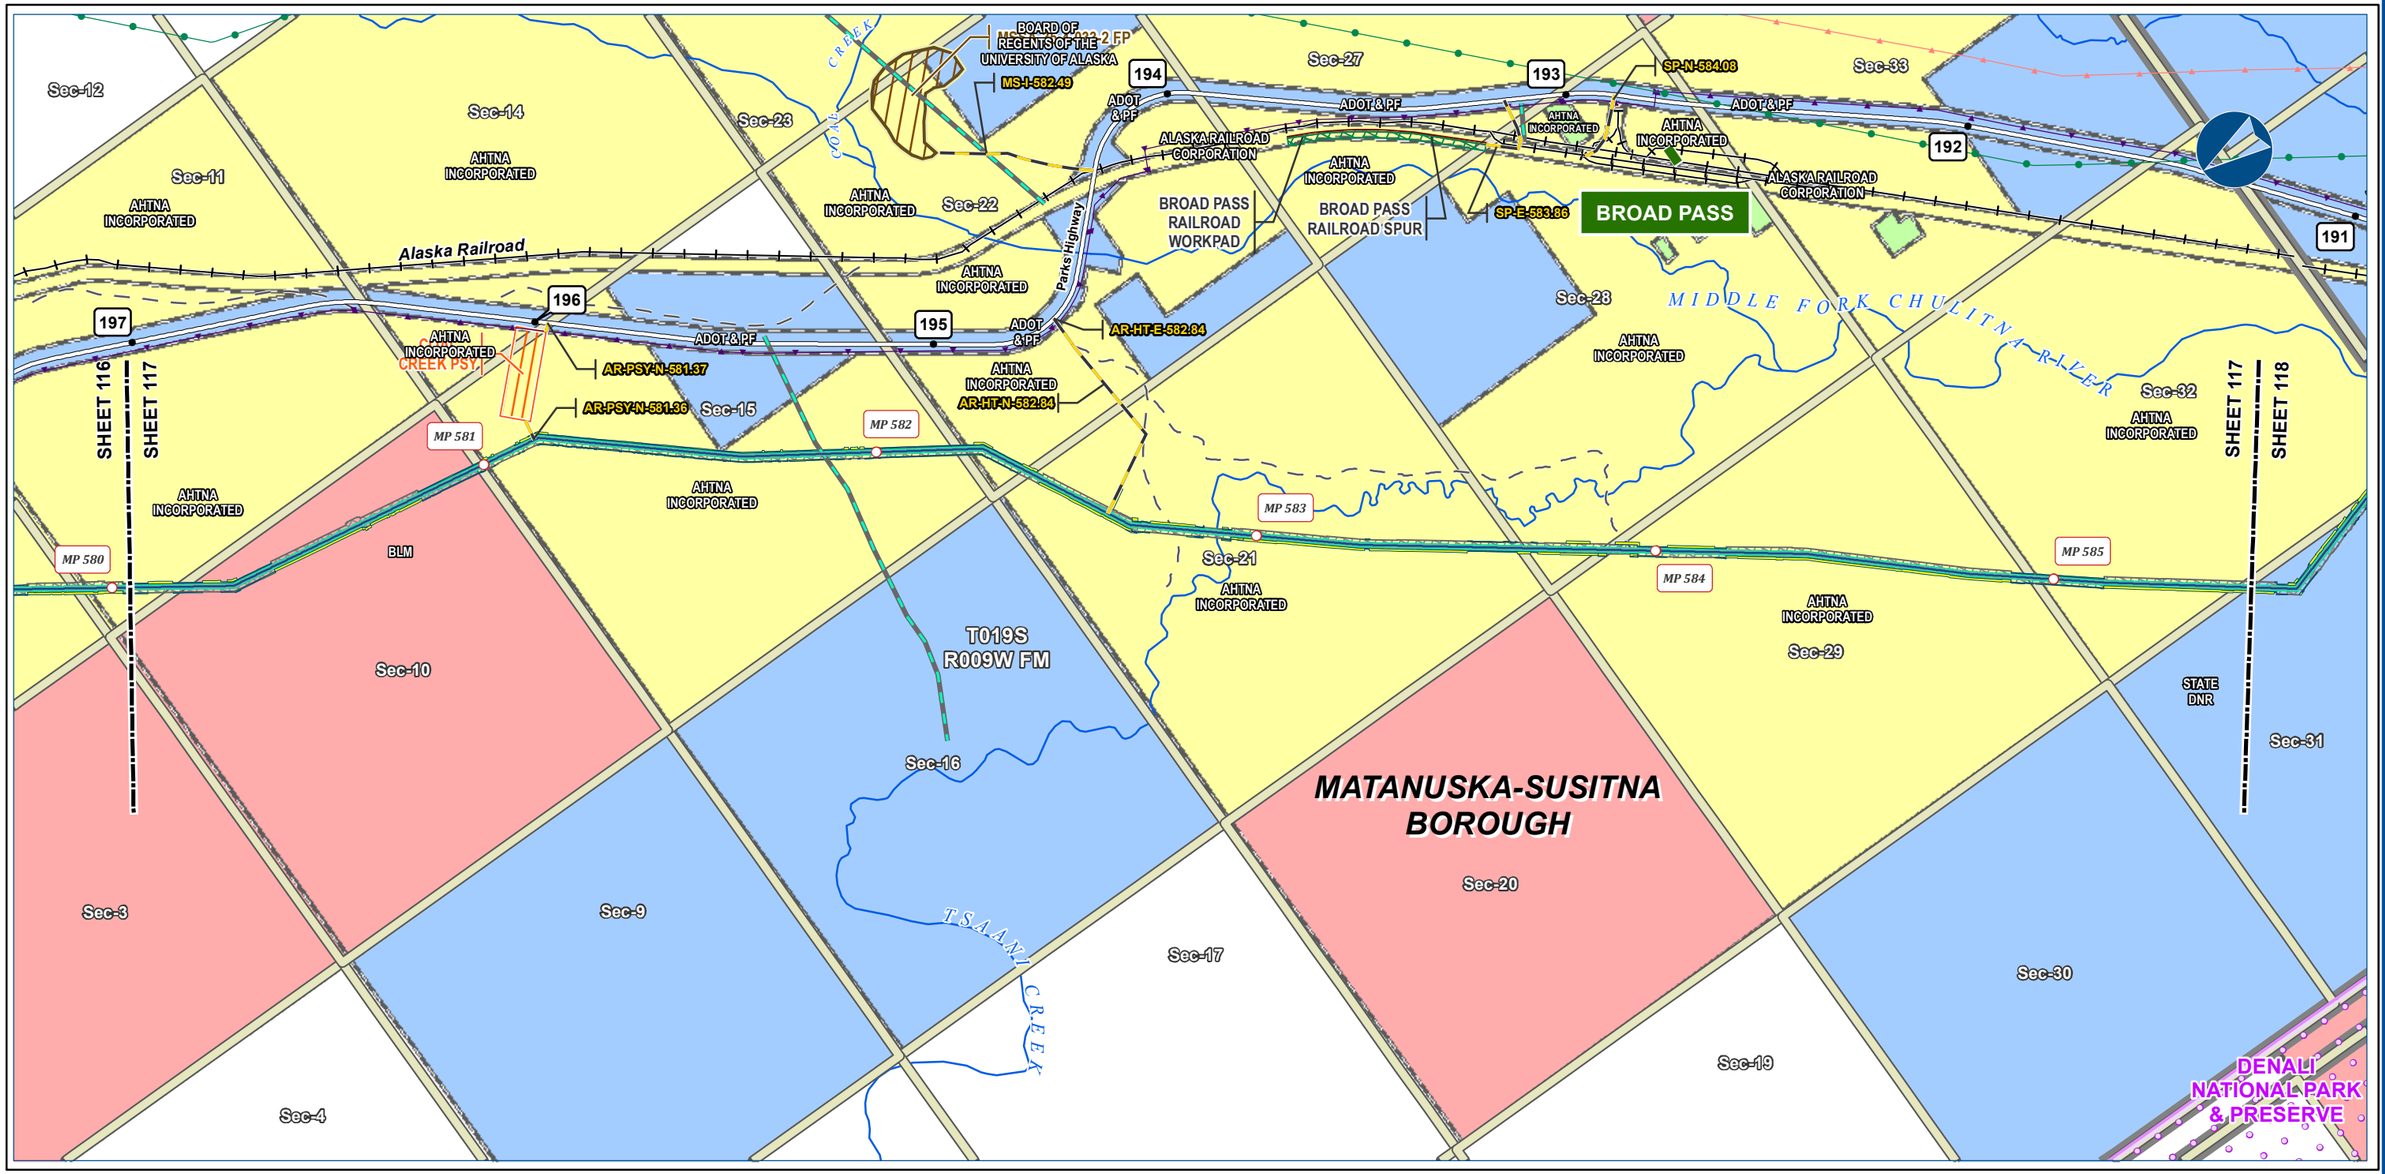



Alaska LNG Project

Legend

PIPELINE
- Alaska LNG Rev C2 Route
- Access Road - Gravel
- Permanent ROW
- Construction ROW
- ATWS
- Pipe Storage Yard (PSY)
- Railroad Workpad
- Railroad Spur
- Material Site Study Area (MSSA)

EXISTING FEATURES
- Existing Roads
- Railroad
- Off Road Trails
- Existing Pipeline
- Buried Cable
- Overhead Powerline
- NHD Flowline
- Conservation Lands
- Alaska DOT Place Names
- Section
- Township

Managing Authority
- Federal Ownership
- State Ownership
- Private Ownership - Corporation
- Private Ownership

17b Easement
- Trail - Existing

-Blank or white background indicates areas where title work has not been completed since it is outside of the project footprint.-

ALASKA LNG PROJECT
Land Ownership
Mainline Rev C2 Route

BOROUGH:	MATANUSKA-SUSITNA	***DRAWN BY:***	AGDC
STATE:	ALASKA	***CHECKED BY:***	

REV. NO.:	***REVISION***	***DATE***
A	ISSUED FOR REVIEW	2017-03-13

PRELIMINARY

1:24,000 — 0 — ¼ — ½ Miles

DATE: 2017-03-13	***PROJECTION:***	NAD83 NSRS2007 ALASKAZONE4 FTUS 54392	
DWG:	RR8_APPENDIX_B1_MAINLINE_REV_C2_CL	***SHEET:***	117


DISCLAIMER

The information contained herein is for informational or planning purposes only, It does not nor should it be deemed to be an offer, request or proposals for rights or occupation of any kind. The Alaska LNG Project Participants and their respective officers, employees and agents, make no warranty, implied or otherwise, nor accept any liability, as to the accuracy or completeness of the information contained in these documents, drawings or electronic files. Do not remove or delete this note from document, drawing or electronic file.

X:\AKLNG\Resource Reports\RR08\Appendix B\MAINLINE\RR8_APPENDIX_B1_MAINLINE_REV_C2_CL.mxd

LAND OWNERSHIP - MAINLINE REV C2 ROUTE

ALASKA LNG

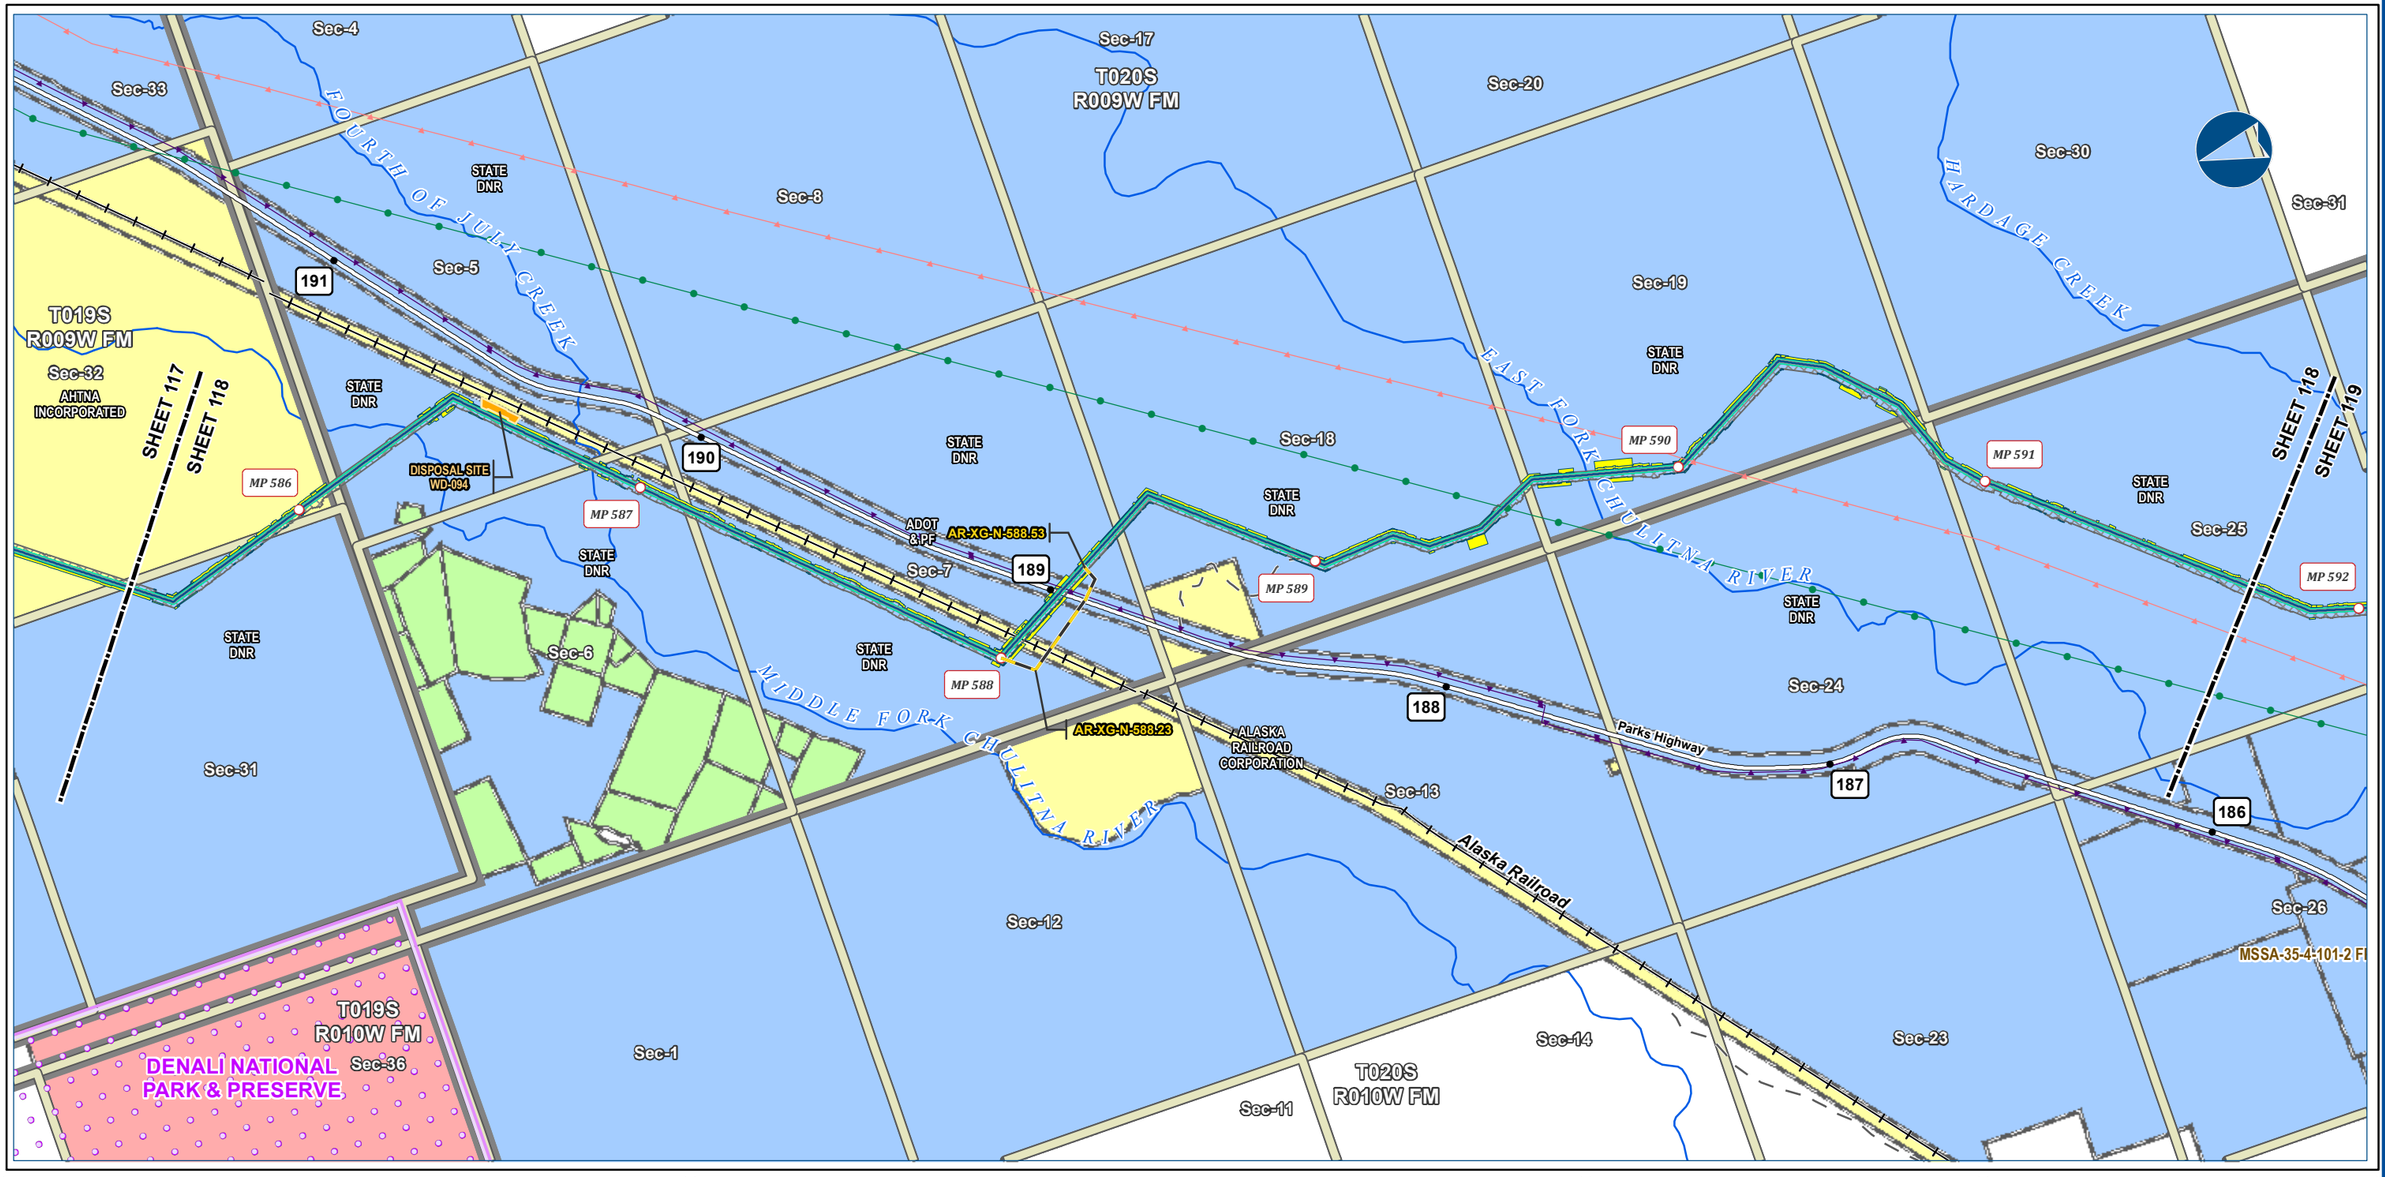



Alaska LNG Project

Legend

PIPELINE
- Alaska LNG Rev C2 Route
- Access Road - Gravel
- Permanent ROW
- Construction ROW
- ATWS
- Disposal Site

EXISTING FEATURES
- Existing Roads
- Railroad
- Off Road Trails
- Existing Pipeline
- Buried Cable
- Overhead Powerline
- NHD Flowline
- Conservation Lands
- Section
- Township

Managing Authority
- Federal Ownership
- State Ownership
- Private Ownership - Corporation
- Private Ownership

-Blank or white background indicates areas where title work has not been completed since it is outside of the project footprint.-

ALASKA LNG PROJECT
Land Ownership
Mainline Rev C2 Route

BOROUGH:	MATANUSKA-SUSITNA	***DRAWN BY:***	AGDC
STATE:	ALASKA	***CHECKED BY:***	

REV. NO.:	***REVISION***	***DATE***
A	ISSUED FOR REVIEW	2017-03-13

PRELIMINARY

1:24,000 — 0 — ¼ — ½ Miles

DISCLAIMER

The information contained herein is for informational or planning purposes only, It does not nor should it be deemed to be an offer, request or proposals for rights or occupation of any kind. The Alaska LNG Project Participants and their respective officers, employees and agents, make no warranty, implied or otherwise, nor accept any liability, as to the accuracy or completeness of the information contained in these documents, drawings or electronic files. Do not remove or delete this note from document, drawing or electronic file.

DATE: 2017-03-13	***PROJECTION:*** NAD83 NSRS2007 ALASKAZONE4 FTUS 54392	***DWG:*** RR8_APPENDIX_B1_MAINLINE_REV_C2_CL	***SHEET:*** 118

X:\AKLNG\Resource Reports\RR08\Appendix B\MAINLINE\RR8_APPENDIX_B1_MAINLINE_REV_C2_CL.mxd

LAND OWNERSHIP - MAINLINE REV C2 ROUTE

ALASKA LNG

Sec-31 | Sec-1 | Sec-12 | Sec-11 | Sec-14 | Sec-15 | Sec-21 | Sec-16 | Sec-17 | Sec-8 | Sec-4 | Sec-10 | Sec-3 | Sec-9 | Sec-30 | Sec-36 | Sec-2 | Sec-25 | Sec-35 | Sec-26 | Sec-27 | Sec-34 | Sec-23

MATANUSKA-SUSITNA BOROUGH

T020S R009W FM | T020S R010W FM | T021S R010W FM

SHEET 118 | SHEET 119 | SHEET 119 | SHEET 120

HARDAGE CREEK | EAST FORK CHULITNA RIVER | ANTHONY CREEK

STATE DNR | ADOT & PF

MP 592 | MP 593 | MP 594 | MP 595 | MP 596 | MP 597

SF-N-593.83 | ALT-MS-593.83 | AR-N-592.83 | MSSA-35-4-101-2 FP | MSSA-35-4-040-2 FP | ALT-MS-592.87 | AR-MS-HT-N-595.97 | MSSA-35-4-043-2 FP | AR-MLBV-CS-HT-N-598.55

MLBV 20 | HONOLULU CREEK COMPRESSOR STATION CAMP | HONOLULU CREEK COMPRESSOR STATION

186 | 185 | 184 | 183 | 182 | 181

Parks Highway



Alaska LNG Project

Legend

PIPELINE
- Alaska LNG Rev C2 Route
- Access Road - Gravel
- Mainline Blockvalve

- Permanent ROW
- Construction ROW
- ATWS
- Compressor Station
- Camp
- Material Site Study Area (MSSA)

EXISTING FEATURES
- Existing Roads
- Off Road Trails
- Existing Pipeline
- Buried Cable
- Overhead Powerline
- NHD Flowline

- Section
- Township

Managing Authority
- State Ownership
- Private Ownership - Corporation
- Private Ownership

-Blank or white background indicates areas where title work has not been completed since it is outside of the project footprint.-

ALASKA LNG PROJECT
Land Ownership
Mainline Rev C2 Route

BOROUGH:	MATANUSKA-SUSITNA	**DRAWN BY:**	AGDC
STATE:	ALASKA	**CHECKED BY:**	

REV. NO.:	REVISION	DATE
A	ISSUED FOR REVIEW	2017-03-13

PRELIMINARY

1:24,000 | 0 | ¼ | ½ Miles

DISCLAIMER


The information contained herein is for informational or planning purposes only, It does not nor should it be deemed to be an offer, request or proposals for rights or occupation of any kind. The Alaska LNG Project Participants and their respective officers, employees and agents, make no warranty, implied or otherwise, nor accept any liability, as to the accuracy or completeness of the information contained in these documents, drawings or electronic files. Do not remove or delete this note from document, drawing or electronic file.

DATE: 2017-03-13	**PROJECTION:**	NAD83 NSRS2007 ALASKAZONE4 FTUS 54392	**DWG:** RR8_APPENDIX_B1_MAINLINE_REV_C2_CL — **SHEET:** 119

X:\AKLNG\Resource Reports\RR08\Appendix B\MAINLINE\RR8_APPENDIX_B1_MAINLINE_REV_C2_CL.mxd

LAND OWNERSHIP - MAINLINE REV C2 ROUTE

ALASKA LNG

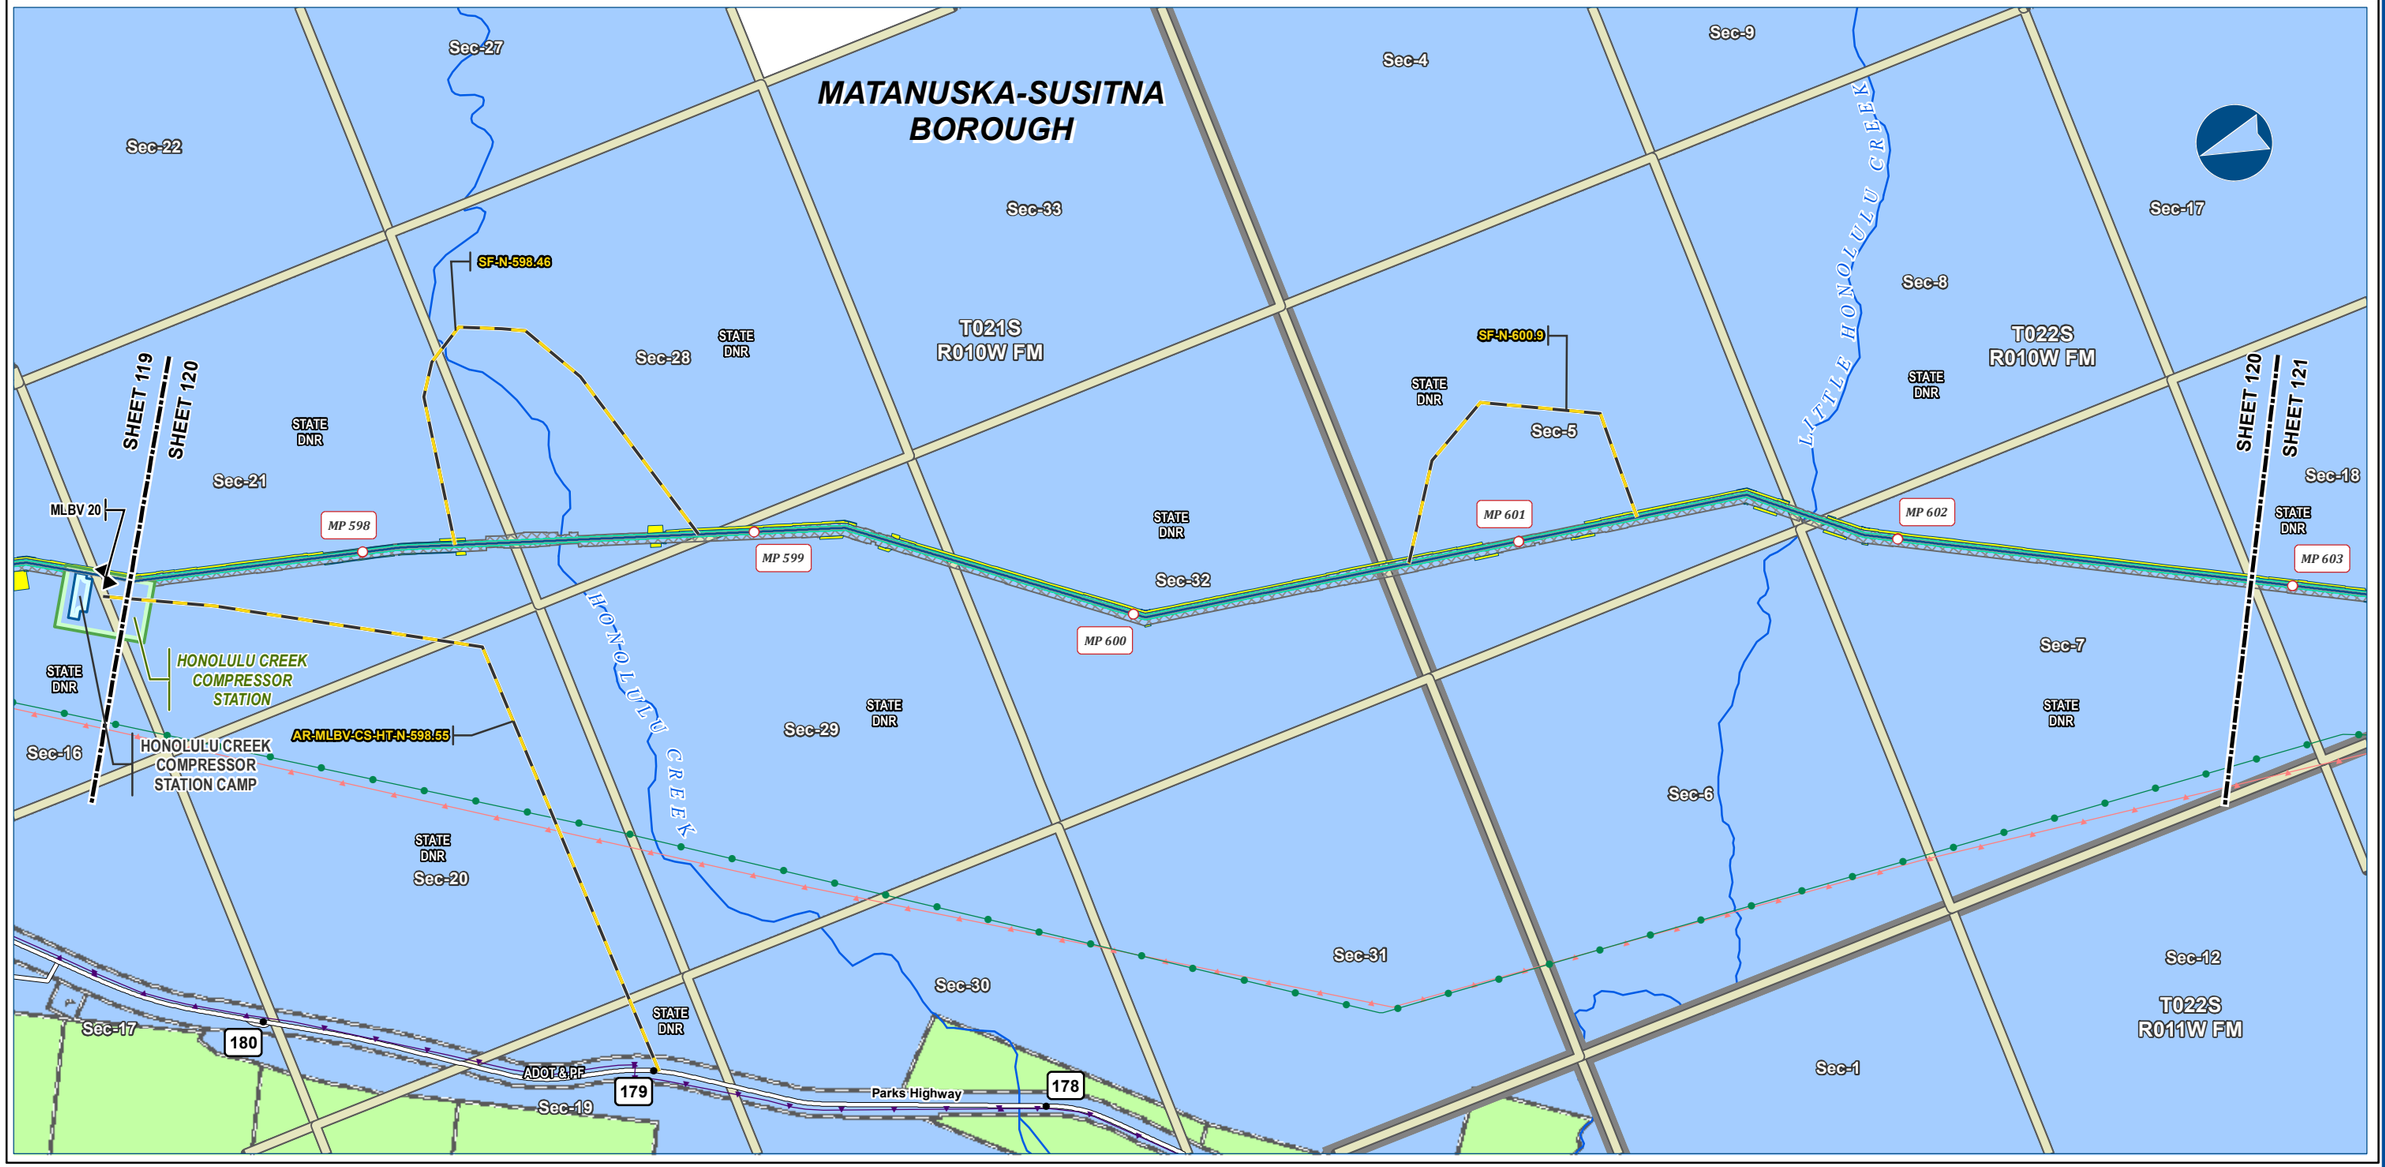



Alaska LNG Project

Legend

PIPELINE
- Alaska LNG Rev C2 Route
- Access Road - Gravel
- Mainline Blockvalve
- Permanent ROW
- Construction ROW
- ATWS
- Compressor Station
- Camp

EXISTING FEATURES
- Existing Roads
- Existing Pipeline
- Buried Cable
- Overhead Powerline
- NHD Flowline
- Section
- Township

Managing Authority
- State Ownership
- Private Ownership - Corporation
- Private Ownership

-Blank or white background indicates areas where title work has not been completed since it is outside of the project footprint.-

ALASKA LNG PROJECT
Land Ownership
Mainline Rev C2 Route

BOROUGH:	MATANUSKA-SUSITNA	**DRAWN BY:**	AGDC
STATE:	ALASKA	**CHECKED BY:**	

REV. NO.:	REVISION	DATE
A	ISSUED FOR REVIEW	2017-03-13

PRELIMINARY

1:24,000 — 0 — ¼ — ½ Miles

DISCLAIMER


The information contained herein is for informational or planning purposes only, It does not nor should it be deemed to be an offer, request or proposals for rights or occupation of any kind. The Alaska LNG Project Participants and their respective officers, employees and agents, make no warranty, implied or otherwise, nor accept any liability, as to the accuracy or completeness of the information contained in these documents, drawings or electronic files. Do not remove or delete this note from document, drawing or electronic file.

DATE: 2017-03-13	**PROJECTION:** NAD83 NSRS2007 ALASKAZONE4 FTUS 54392	**DWG:**	RR8_APPENDIX_B1_MAINLINE_REV_C2_CL
		SHEET:	120

X:\AKLNG\Resource Reports\RR08\Appendix B\MAINLINE\RR8_APPENDIX_B1_MAINLINE_REV_C2_CL.mxd

LAND OWNERSHIP - MAINLINE REV C2 ROUTE

ALASKA LNG

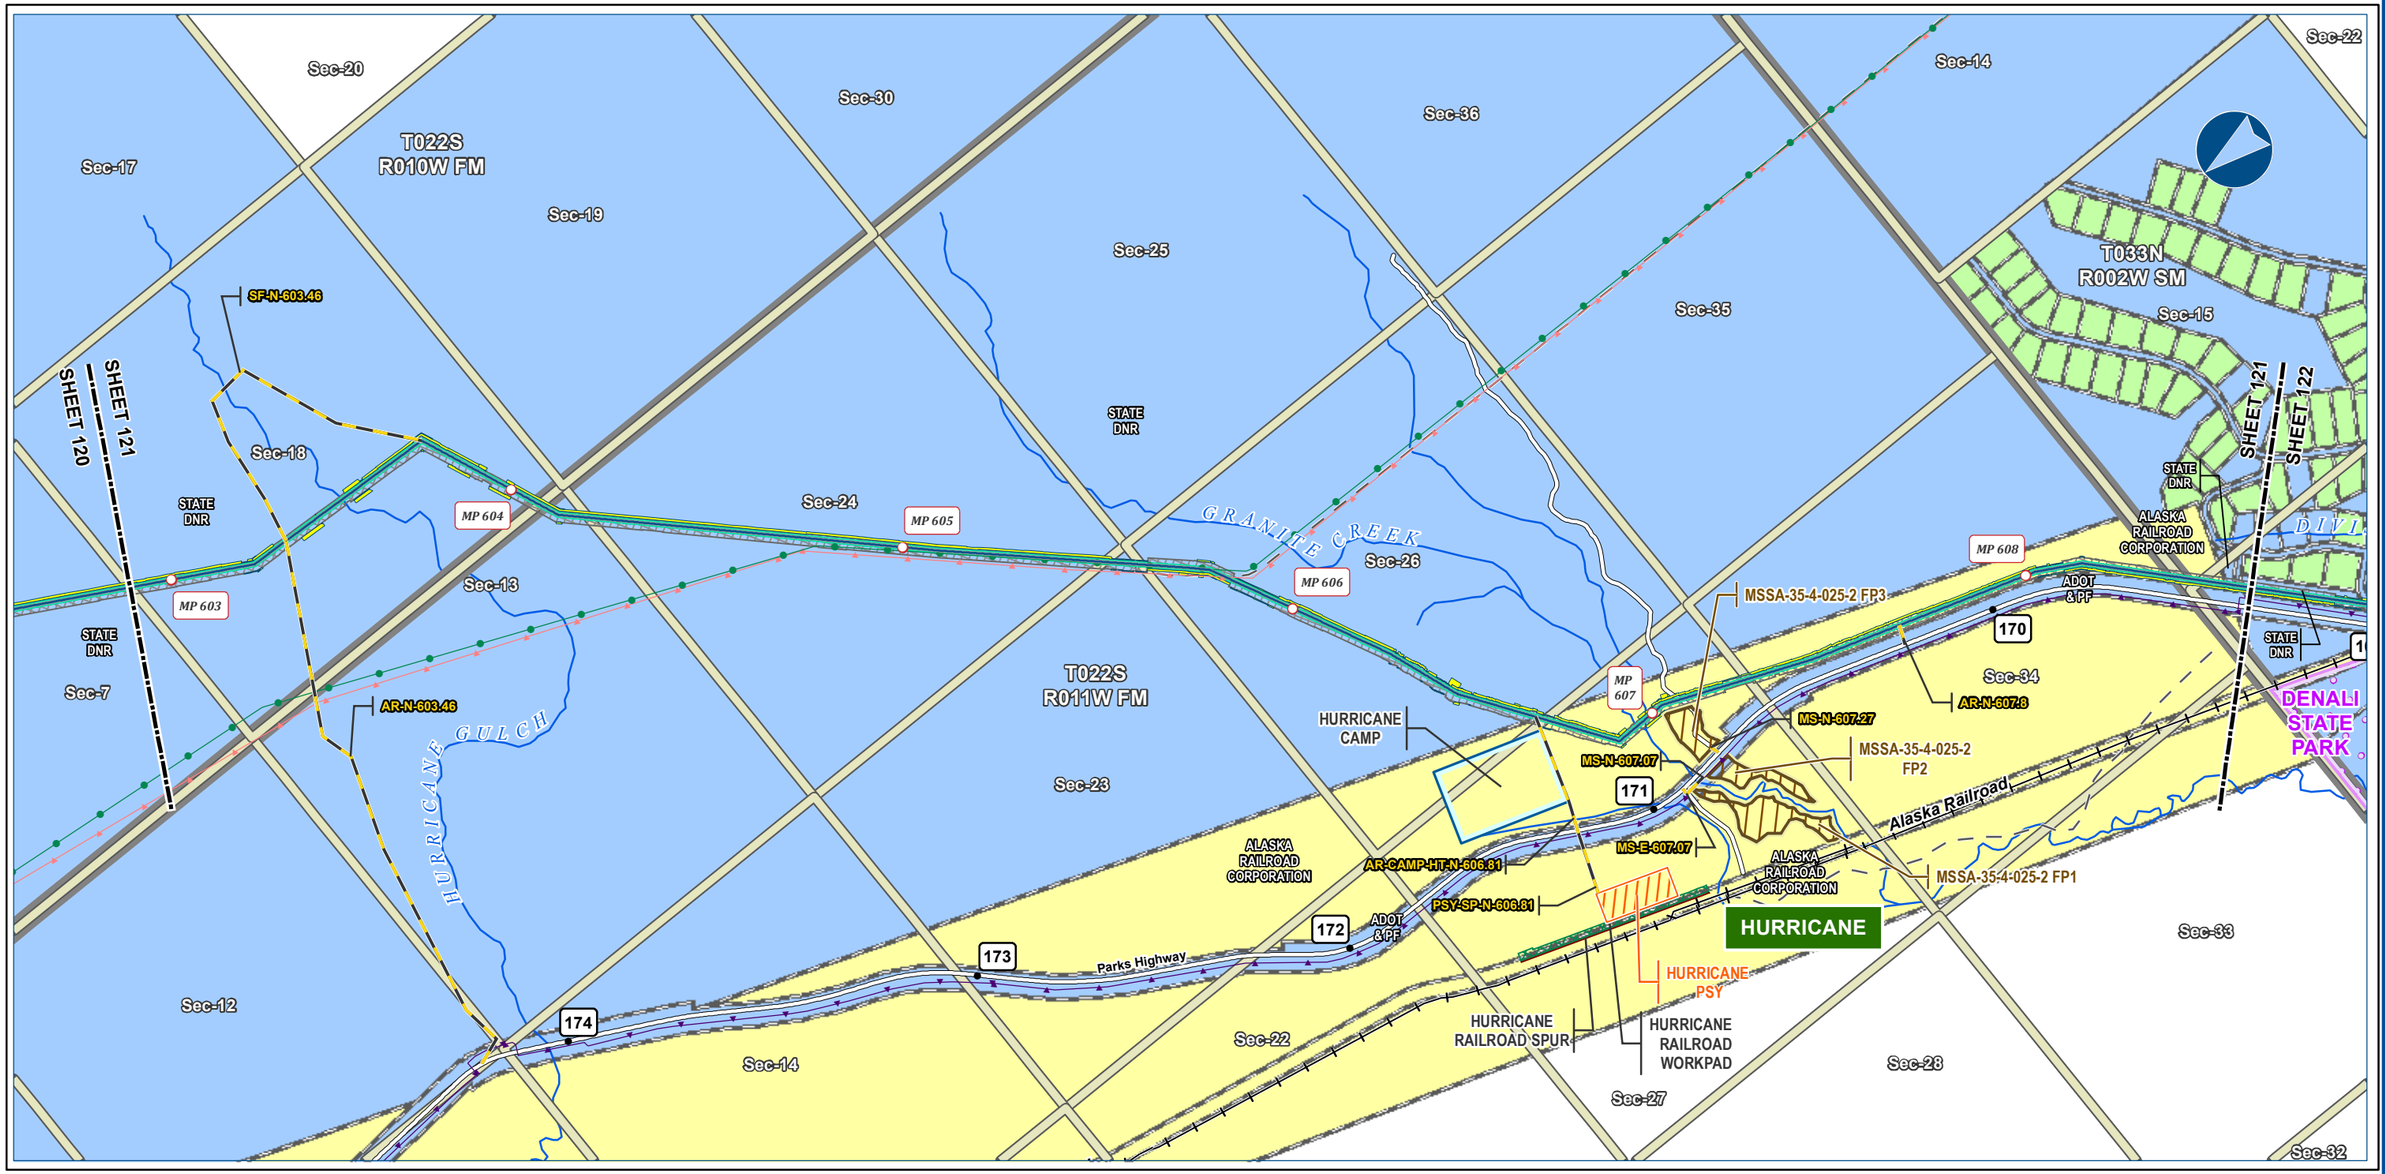



Alaska LNG Project

Legend

PIPELINE
- Alaska LNG Rev C2 Route
- Access Road - Gravel

- Permanent ROW
- Construction ROW
- ATWS
- Off ROW Camp
- Pipe Storage Yard (PSY)
- Railroad Workpad
- Railroad Spur
- Material Site Study Area (MSSA)

EXISTING FEATURES
- Existing Roads
- Railroad
- Off Road Trails
- Existing Pipeline
- Buried Cable
- Overhead Powerline
- NHD Flowline
- Conservation Lands
- Alaska DOT Place Names

- Section
- Township

Managing Authority
- State Ownership
- Private Ownership - Corporation
- Private Ownership

-Blank or white background indicates areas where title work has not been completed since it is outside of the project footprint.-

ALASKA LNG PROJECT
Land Ownership
Mainline Rev C2 Route

BOROUGH:	MATANUSKA-SUSITNA	***DRAWN BY:***	AGDC
STATE:	ALASKA	***CHECKED BY:***	

REV. NO.:	***REVISION***	***DATE***
A	ISSUED FOR REVIEW	2017-03-13

PRELIMINARY

1:24,000 — 0 — ¼ — ½ Miles

DATE: 2017-03-13	***PROJECTION:***	NAD83 NSRS2007 ALASKAZONE4 FTUS 54392	
DWG:	RR8_APPENDIX_B1_MAINLINE_REV_C2_CL	***SHEET:***	121


DISCLAIMER

The information contained herein is for informational or planning purposes only, It does not nor should it be deemed to be an offer, request or proposals for rights or occupation of any kind. The Alaska LNG Project Participants and their respective officers, employees and agents, make no warranty, implied or otherwise, nor accept any liability, as to the accuracy or completeness of the information contained in these documents, drawings or electronic files. Do not remove or delete this note from document, drawing or electronic file.

X:\AKLNG\Resource Reports\RR08\Appendix B\MAINLINE\RR8_APPENDIX_B1_MAINLINE_REV_C2_CL.mxd

LAND OWNERSHIP - MAINLINE REV C2 ROUTE

ALASKA LNG

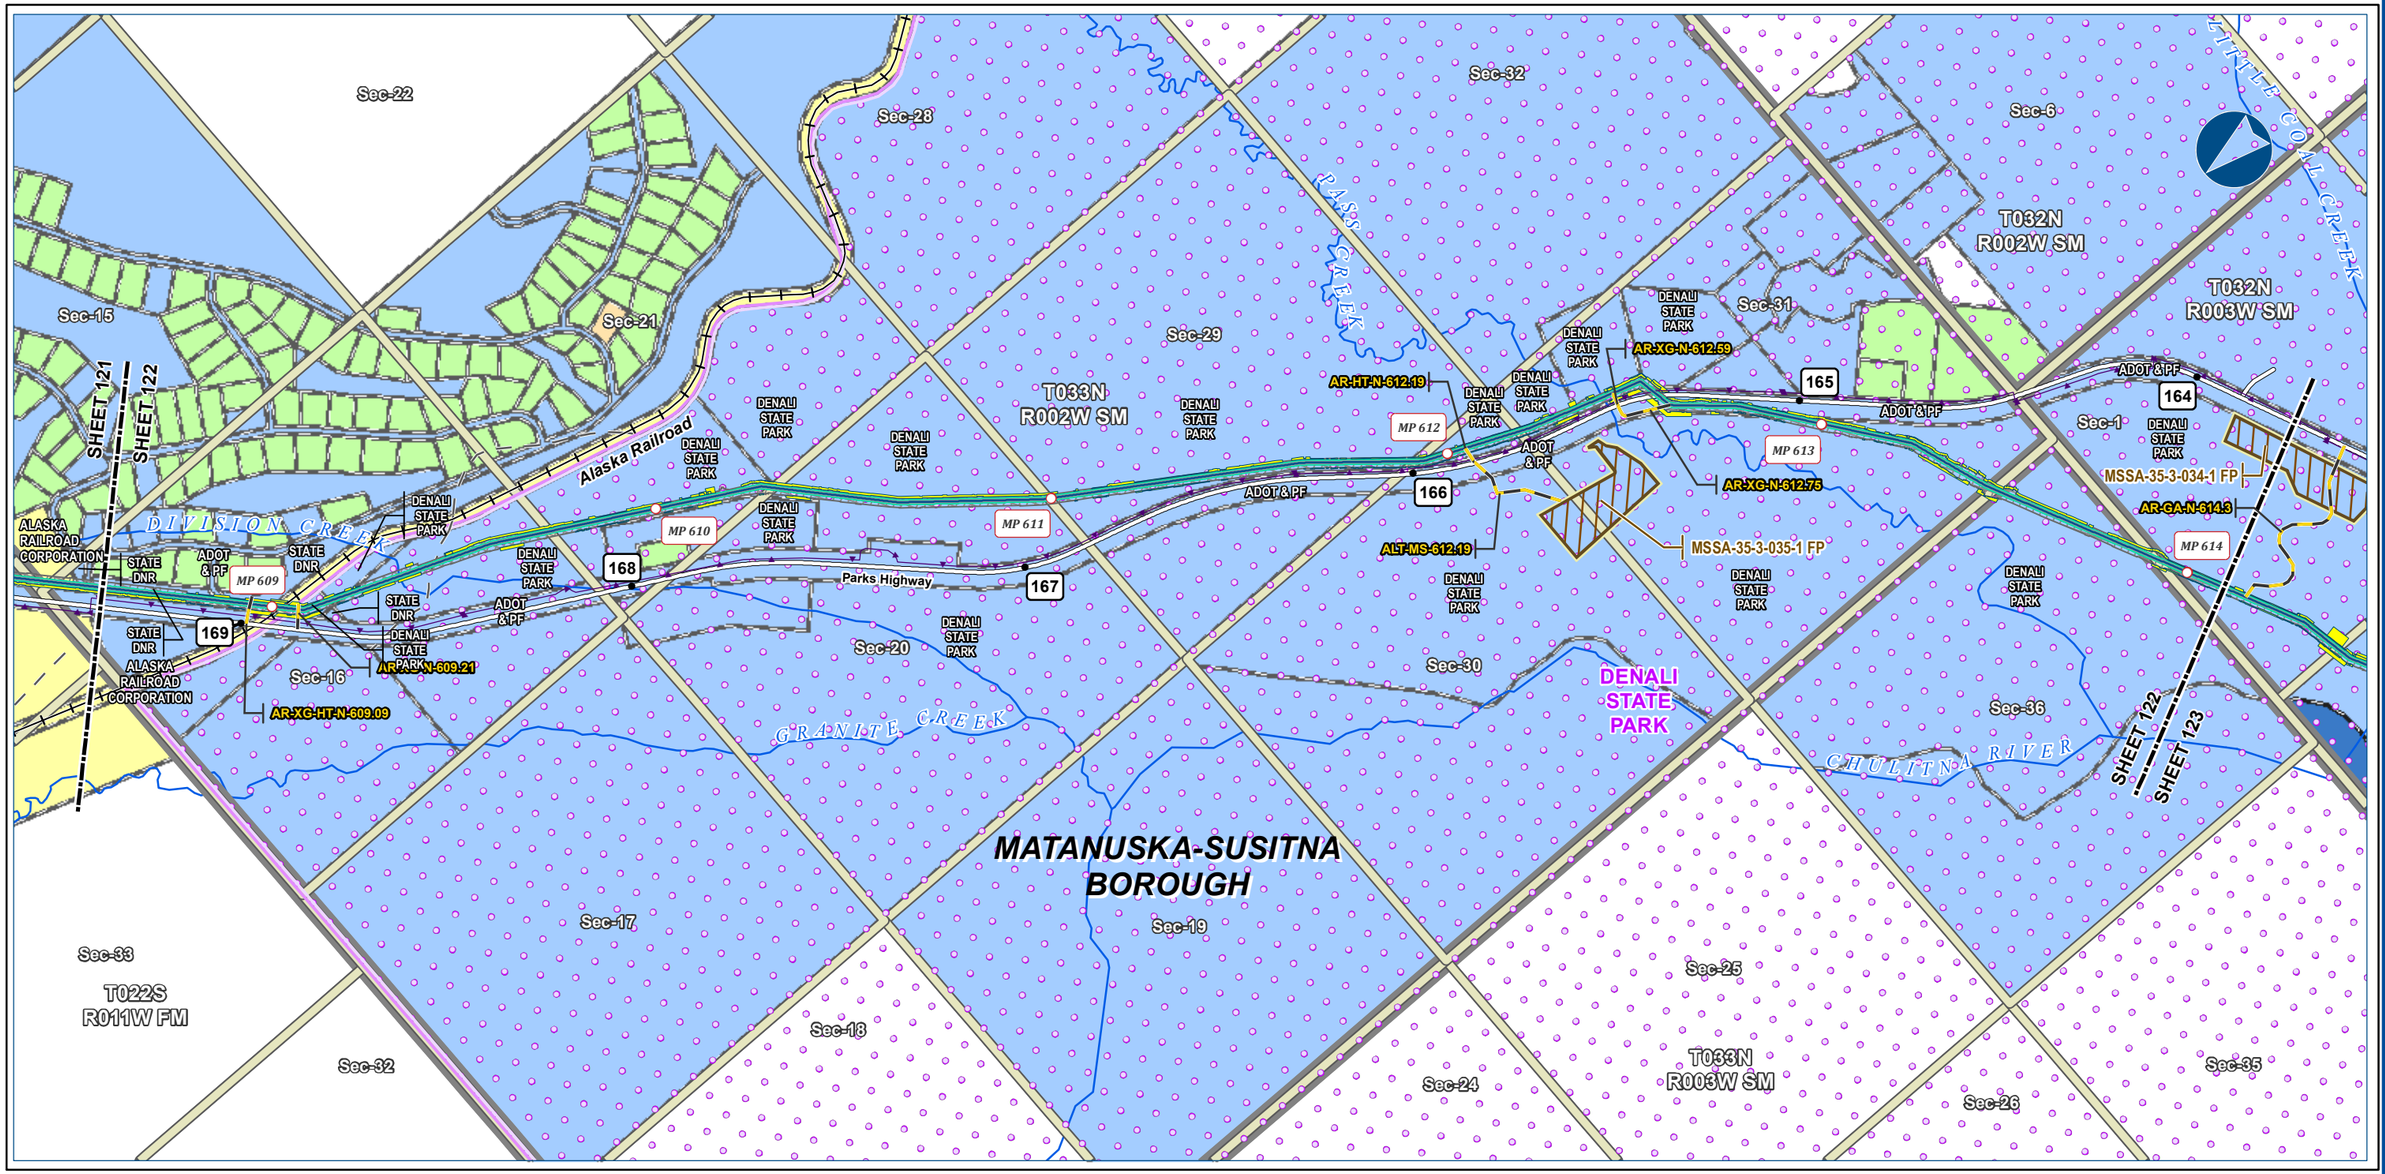



Alaska LNG Project

Legend

PIPELINE
- Alaska LNG Rev C2 Route
- Access Road - Gravel
- Permanent ROW
- Construction ROW
- ATWS
- Material Site Study Area (MSSA)

EXISTING FEATURES
- Existing Roads
- Railroad
- Off Road Trails
- Buried Cable
- NHD Flowline
- Conservation Lands
- Section
- Township

Managing Authority
- State Ownership
- Local Government Ownership
- Private Ownership - Corporation
- Private Ownership
- River Parcel

-Blank or white background indicates areas where title work has not been completed since it is outside of the project footprint.-

ALASKA LNG PROJECT
Land Ownership
Mainline Rev C2 Route

BOROUGH:	MATANUSKA-SUSITNA	***DRAWN BY:***	AGDC
STATE:	ALASKA	***CHECKED BY:***	

REV. NO.:	***REVISION***	***DATE***
A	ISSUED FOR REVIEW	2017-03-13

PRELIMINARY

1:24,000 — 0 — ¼ — ½ Miles

DATE: 2017-03-13	***PROJECTION:***	NAD83 NSRS2007 ALASKAZONE4 FTUS 54392	
DWG:	RR8_APPENDIX_B1_MAINLINE_REV_C2_CL	***SHEET:***	122


DISCLAIMER

The information contained herein is for informational or planning purposes only, It does not nor should it be deemed to be an offer, request or proposals for rights or occupation of any kind. The Alaska LNG Project Participants and their respective officers, employees and agents, make no warranty, implied or otherwise, nor accept any liability, as to the accuracy or completeness of the information contained in these documents, drawings or electronic files. Do not remove or delete this note from document, drawing or electronic file.

X:\AKLNG\Resource Reports\RR08\Appendix B\MAINLINE\RR8_APPENDIX_B1_MAINLINE_REV_C2_CL.mxd

LAND OWNERSHIP - MAINLINE REV C2 ROUTE

ALASKA LNG

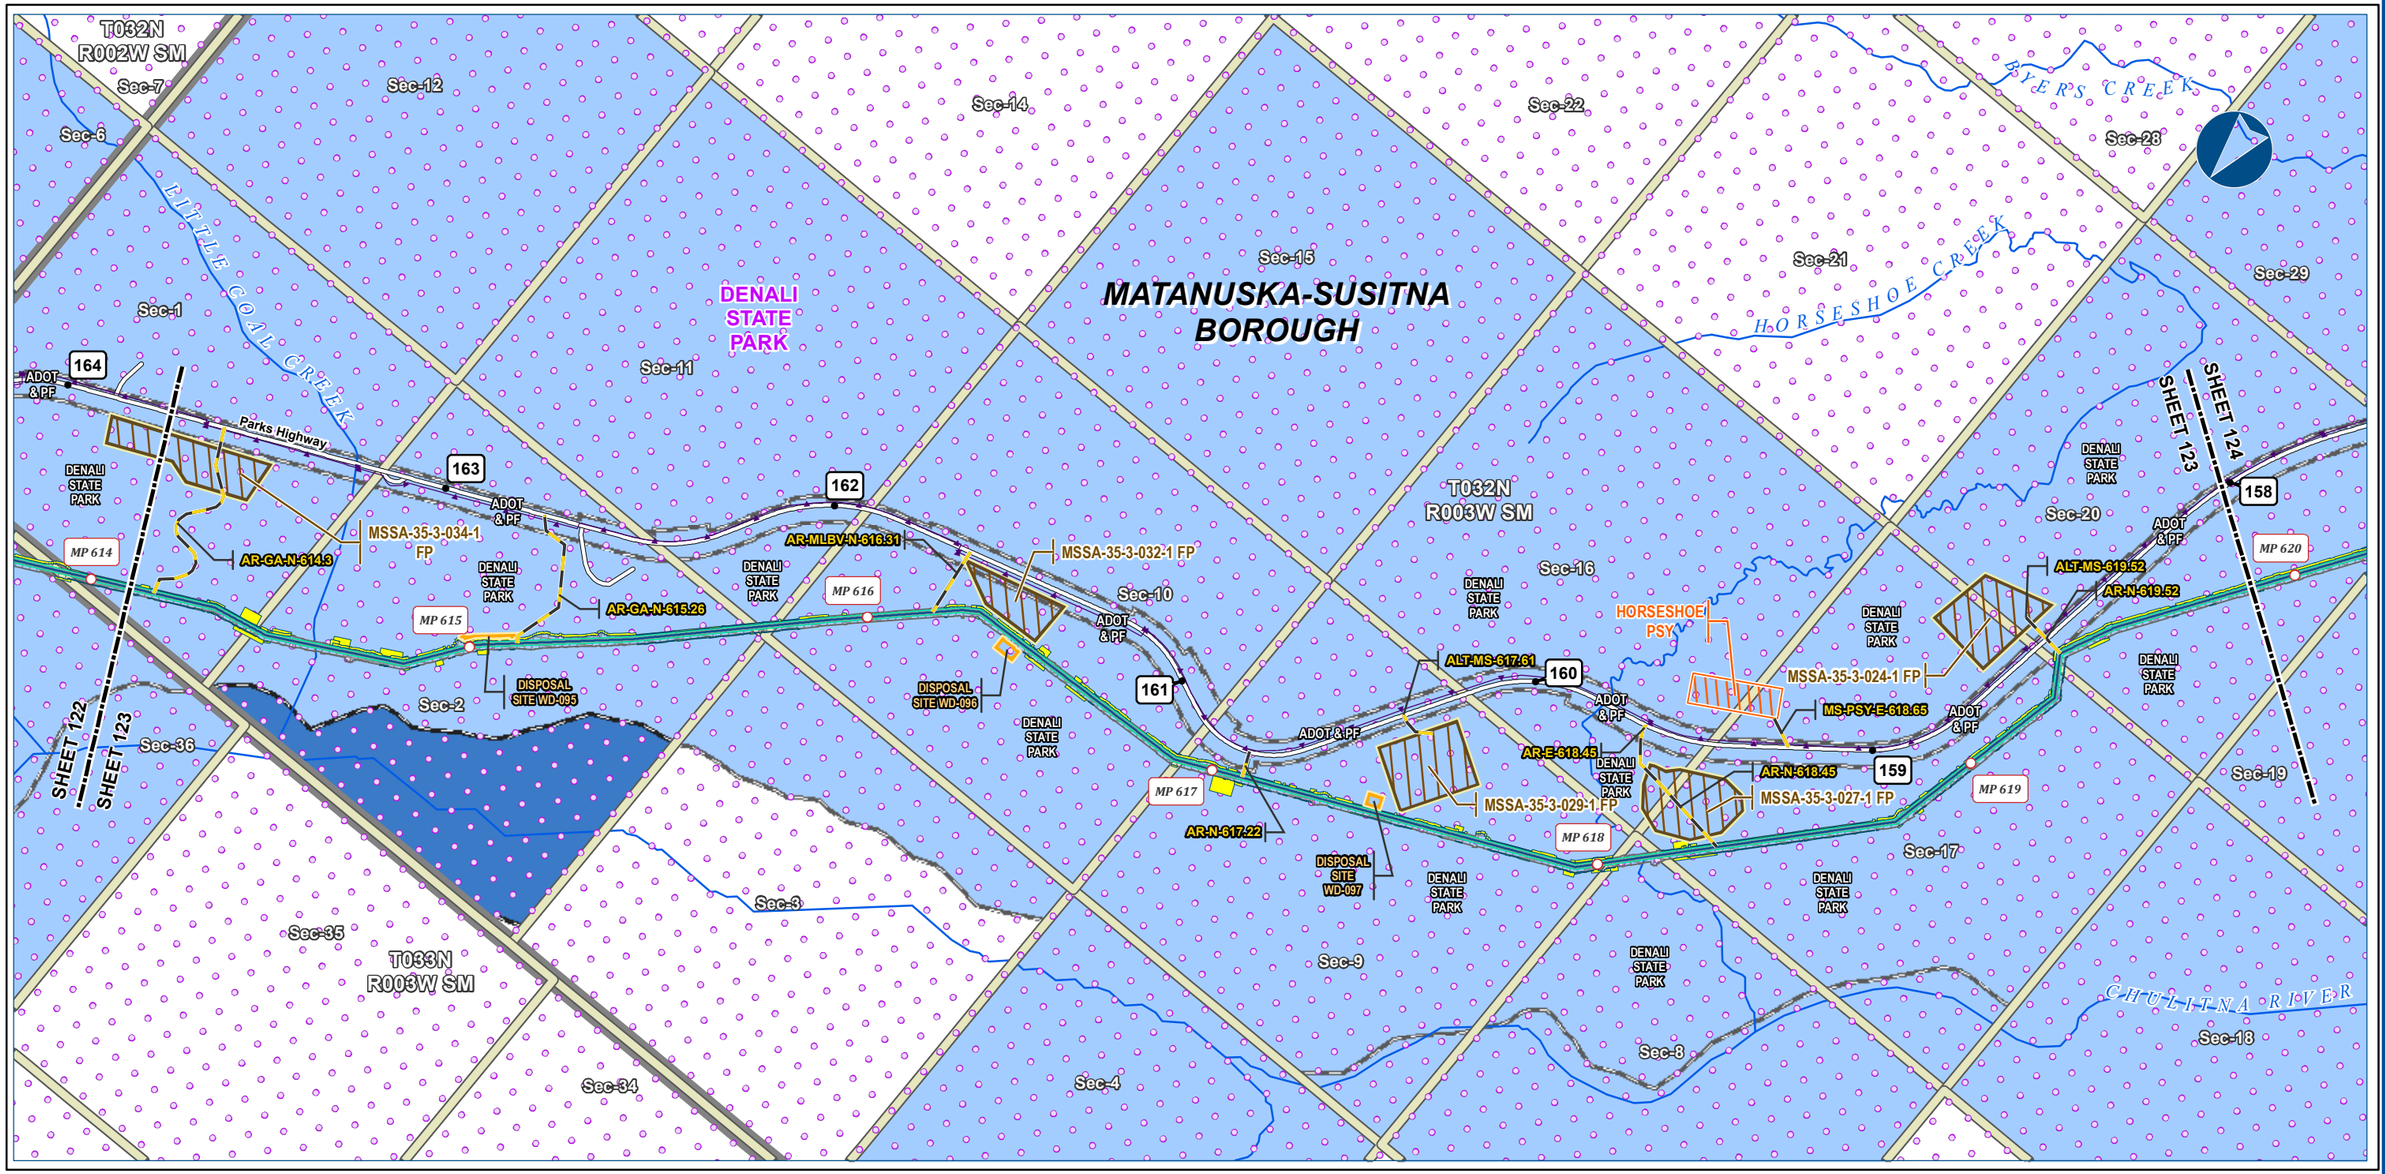



Alaska LNG Project

Legend

PIPELINE
- Alaska LNG Rev C2 Route
- Access Road - Gravel

- Permanent ROW
- Construction ROW
- ATWS
- Pipe Storage Yard (PSY)
- Disposal Site
- Material Site Study Area (MSSA)

EXISTING FEATURES
- Existing Roads
- Buried Cable
- NHD Flowline
- Conservation Lands

- Section
- Township

Managing Authority
- State Ownership
- River Parcel

-Blank or white background indicates areas where title work has not been completed since it is outside of the project footprint.-

ALASKA LNG PROJECT
Land Ownership
Mainline Rev C2 Route

BOROUGH:	MATANUSKA-SUSITNA	***DRAWN BY:***	AGDC
STATE:	ALASKA	***CHECKED BY:***	

REV. NO.:	***REVISION***	***DATE***
A	ISSUED FOR REVIEW	2017-03-13

PRELIMINARY

1:24,000 — 0 — ¼ — ½ Miles

DATE: 2017-03-13	***PROJECTION:***	NAD83 NSRS2007 ALASKAZONE4 FTUS 54392	
DWG:	RR8_APPENDIX_B1_MAINLINE_REV_C2_CL	***SHEET:***	123


DISCLAIMER

The information contained herein is for informational or planning purposes only, It does not nor should it be deemed to be an offer, request or proposals for rights or occupation of any kind. The Alaska LNG Project Participants and their respective officers, employees and agents, make no warranty, implied or otherwise, nor accept any liability, as to the accuracy or completeness of the information contained in these documents, drawings or electronic files. Do not remove or delete this note from document, drawing or electronic file.

X:\AKLNG\Resource Reports\RR08\Appendix B\MAINLINE\RR8_APPENDIX_B1_MAINLINE_REV_C2_CL.mxd

LAND OWNERSHIP - MAINLINE REV C2 ROUTE

ALASKA LNG

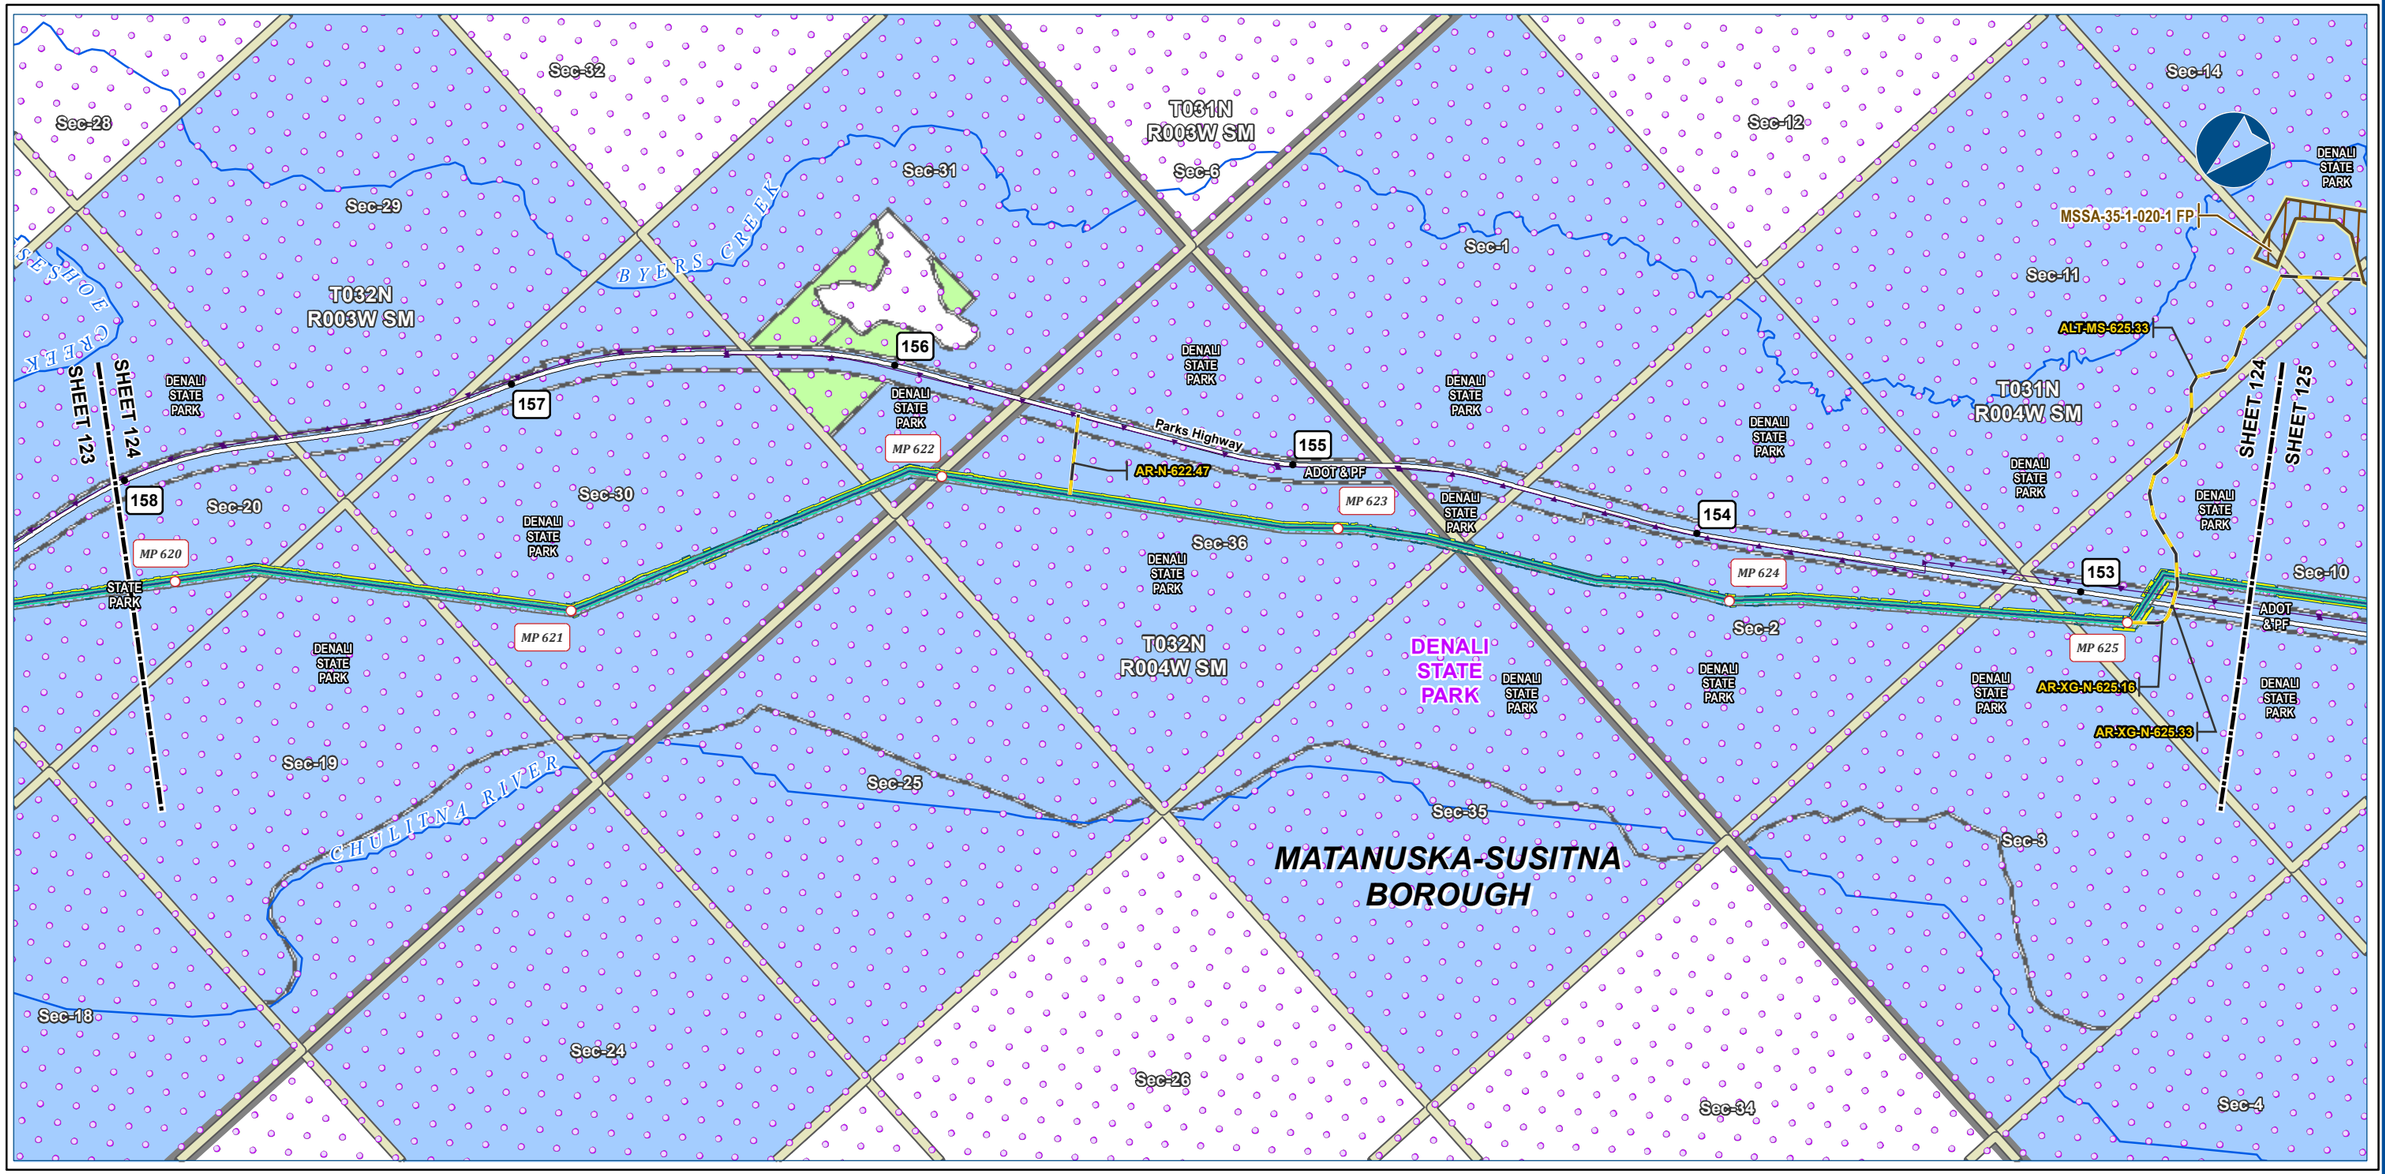



Alaska LNG Project

Legend

PIPELINE
- Alaska LNG Rev C2 Route
- Access Road - Gravel
- Permanent ROW
- Construction ROW
- ATWS
- Material Site Study Area (MSSA)

EXISTING FEATURES
- Existing Roads
- Buried Cable
- NHD Flowline
- Conservation Lands
- Section
- Township

Managing Authority
- State Ownership
- Private Ownership

-Blank or white background indicates areas where title work has not been completed since it is outside of the project footprint.-

ALASKA LNG PROJECT
Land Ownership
Mainline Rev C2 Route

BOROUGH:	MATANUSKA-SUSITNA	***DRAWN BY:***	AGDC
STATE:	ALASKA	***CHECKED BY:***	

REV. NO.:	***REVISION***	***DATE***
A	ISSUED FOR REVIEW	2017-03-13

PRELIMINARY

1:24,000 — 0 — ¼ — ½ Miles

DATE: 2017-03-13	***PROJECTION:***	NAD83 NSRS2007 ALASKAZONE4 FTUS 54392	
DWG:	RR8_APPENDIX_B1_MAINLINE_REV_C2_CL	***SHEET:***	124


DISCLAIMER

The information contained herein is for informational or planning purposes only, It does not nor should it be deemed to be an offer, request or proposals for rights or occupation of any kind. The Alaska LNG Project Participants and their respective officers, employees and agents, make no warranty, implied or otherwise, nor accept any liability, as to the accuracy or completeness of the information contained in these documents, drawings or electronic files. Do not remove or delete this note from document, drawing or electronic file.

X:\AKLNG\Resource Reports\RR08\Appendix B\MAINLINE\RR8_APPENDIX_B1_MAINLINE_REV_C2_CL.mxd

LAND OWNERSHIP - MAINLINE REV C2 ROUTE

ALASKA LNG

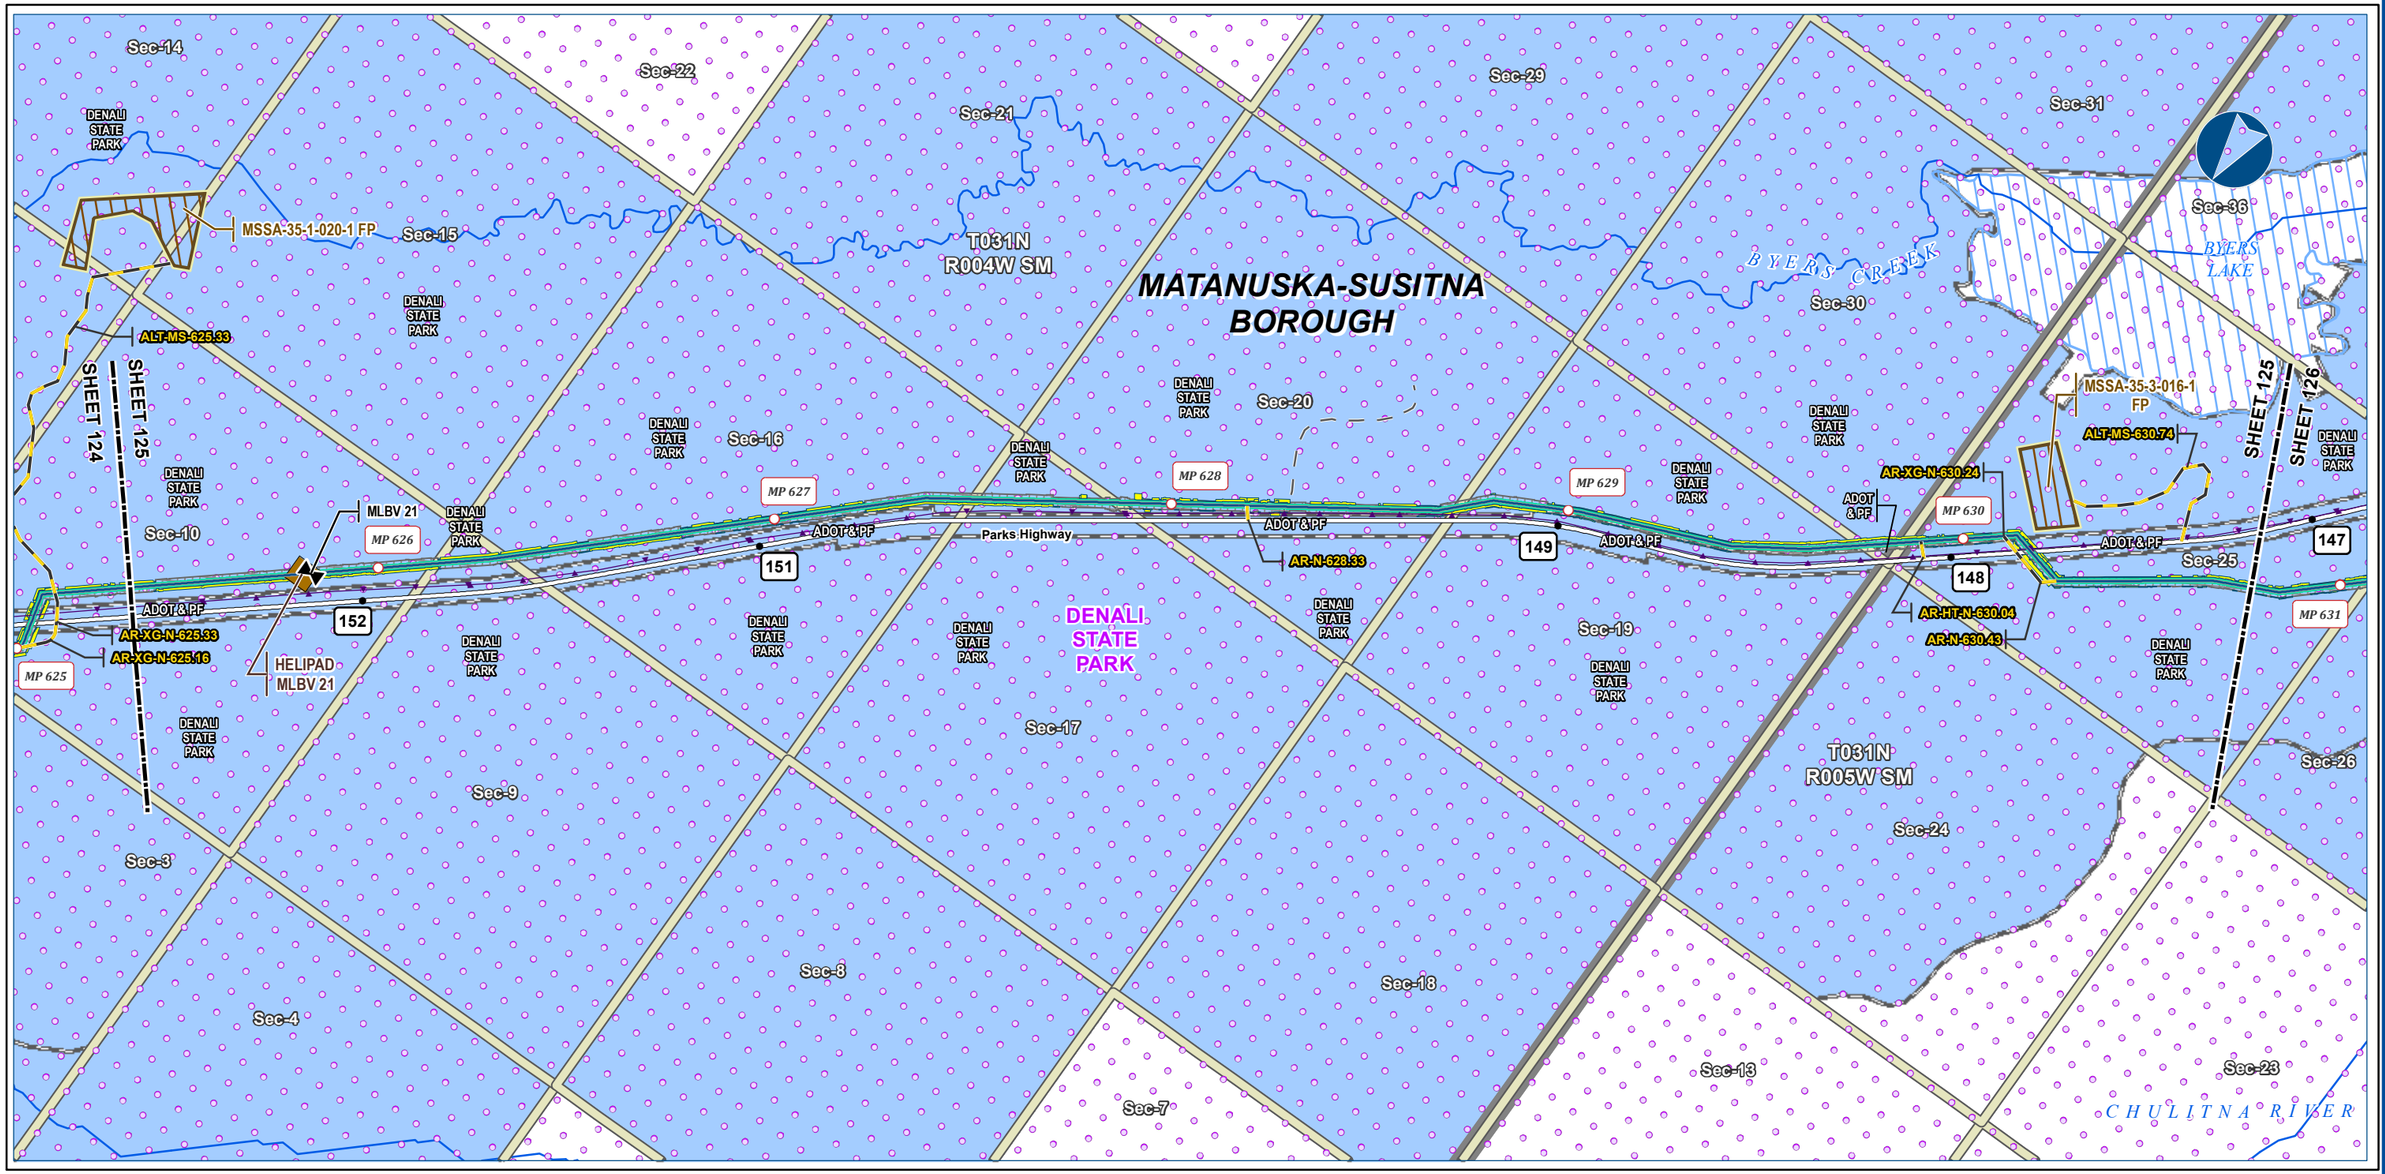



Alaska LNG Project

Legend

PIPELINE
- Alaska LNG Rev C2 Route
- Access Road - Gravel
- Mainline Blockvalve
- Helipad
- Permanent ROW
- Construction ROW
- ATWS
- Material Site Study Area (MSSA)

EXISTING FEATURES
- Existing Roads
- Off Road Trails
- Buried Cable
- NHD Flowline
- NHD Area - Stream/River
- Conservation Lands
- Section
- Township

Managing Authority
- State Ownership

-Blank or white background indicates areas where title work has not been completed since it is outside of the project footprint.-

ALASKA LNG PROJECT
Land Ownership
Mainline Rev C2 Route

BOROUGH:	MATANUSKA-SUSITNA	***DRAWN BY:***	AGDC
STATE:	ALASKA	***CHECKED BY:***	

REV. NO.:	***REVISION***	***DATE***
A	ISSUED FOR REVIEW	2017-03-13

PRELIMINARY

1:24,000 — 0 — ¼ — ½ Miles

DATE: 2017-03-13	***PROJECTION:***	NAD83 NSRS2007 ALASKAZONE4 FTUS 54392	
DWG:	RR8_APPENDIX_B1_MAINLINE_REV_C2_CL	***SHEET:***	125


DISCLAIMER

The information contained herein is for informational or planning purposes only, It does not nor should it be deemed to be an offer, request or proposals for rights or occupation of any kind. The Alaska LNG Project Participants and their respective officers, employees and agents, make no warranty, implied or otherwise, nor accept any liability, as to the accuracy or completeness of the information contained in these documents, drawings or electronic files. Do not remove or delete this note from document, drawing or electronic file.

X:\AKLNG\Resource Reports\RR08\Appendix B\MAINLINE\RR8_APPENDIX_B1_MAINLINE_REV_C2_CL.mxd

LAND OWNERSHIP - MAINLINE REV C2 ROUTE

ALASKA LNG

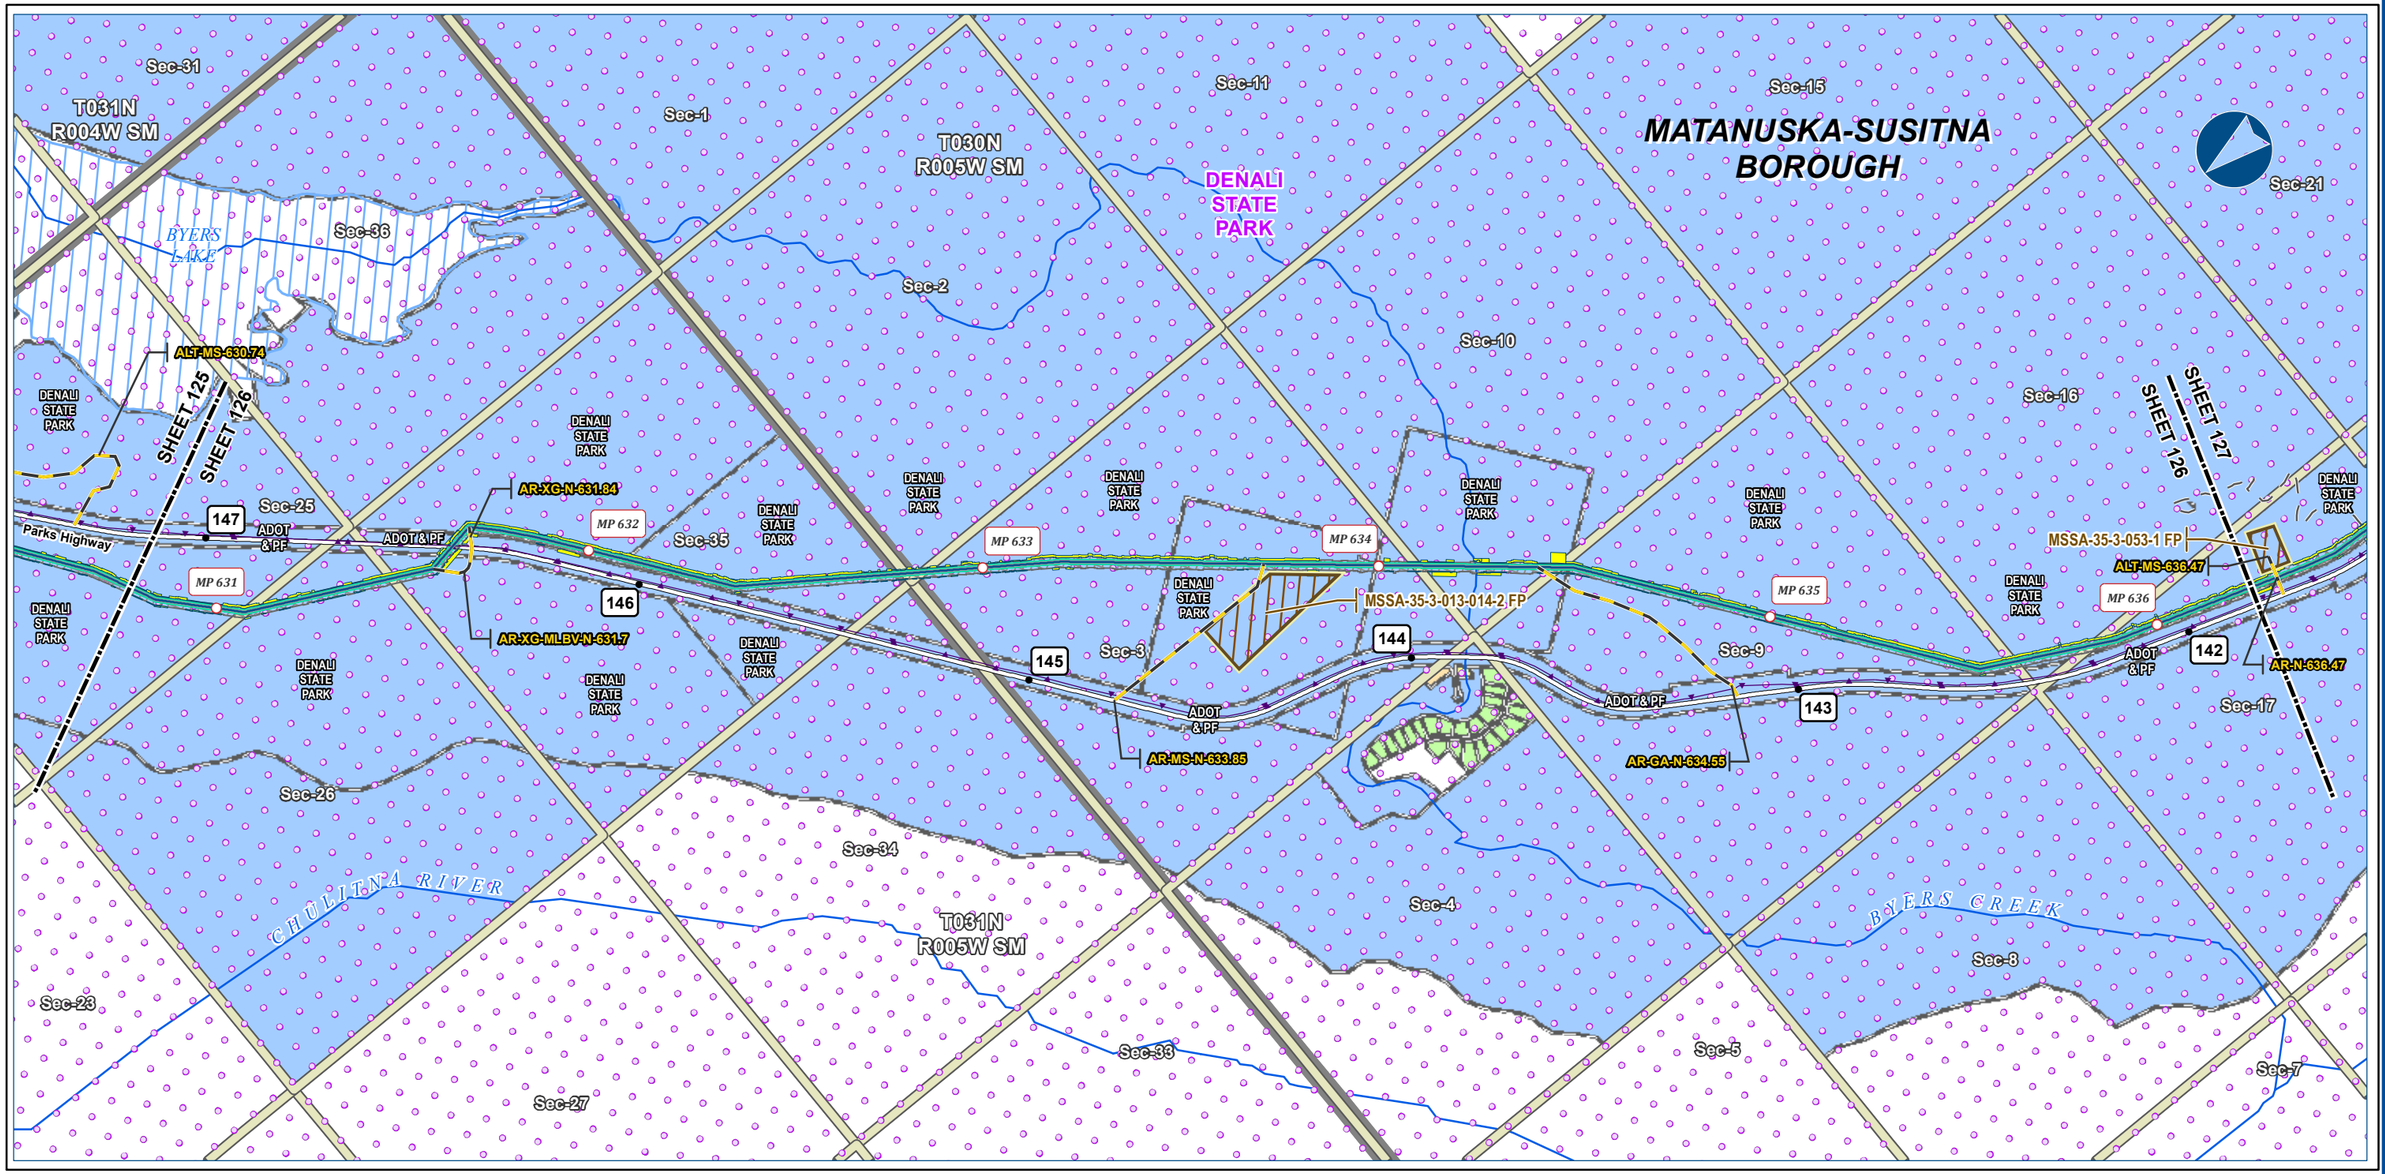



Alaska LNG Project

Legend

PIPELINE
- Alaska LNG Rev C2 Route
- Access Road - Gravel
- Permanent ROW
- Construction ROW
- ATWS
- Material Site Study Area (MSSA)

EXISTING FEATURES
- Existing Roads
- Off Road Trails
- Buried Cable
- NHD Flowline
- NHD Area - Stream/River
- Conservation Lands
- Section
- Township

Managing Authority
- State Ownership
- Local Government Ownership
- Private Ownership - Corporation
- Private Ownership

-Blank or white background indicates areas where title work has not been completed since it is outside of the project footprint.-

ALASKA LNG PROJECT
Land Ownership
Mainline Rev C2 Route

BOROUGH:	MATANUSKA-SUSITNA	***DRAWN BY:***	AGDC
STATE:	ALASKA	***CHECKED BY:***	

REV. NO.:	***REVISION***	***DATE***
A	ISSUED FOR REVIEW	2017-03-13

PRELIMINARY

1:24,000 — 0 — ¼ — ½ Miles

DATE: 2017-03-13	***PROJECTION:***	NAD83 NSRS2007 ALASKAZONE4 FTUS 54392	
DWG:	RR8_APPENDIX_B1_MAINLINE_REV_C2_CL	***SHEET:***	126


DISCLAIMER

The information contained herein is for informational or planning purposes only, It does not nor should it be deemed to be an offer, request or proposals for rights or occupation of any kind. The Alaska LNG Project Participants and their respective officers, employees and agents, make no warranty, implied or otherwise, nor accept any liability, as to the accuracy or completeness of the information contained in these documents, drawings or electronic files. Do not remove or delete this note from document, drawing or electronic file.

X:\AKLNG\Resource Reports\RR08\Appendix B\MAINLINE\RR8_APPENDIX_B1_MAINLINE_REV_C2_CL.mxd

LAND OWNERSHIP - MAINLINE REV C2 ROUTE

ALASKA LNG

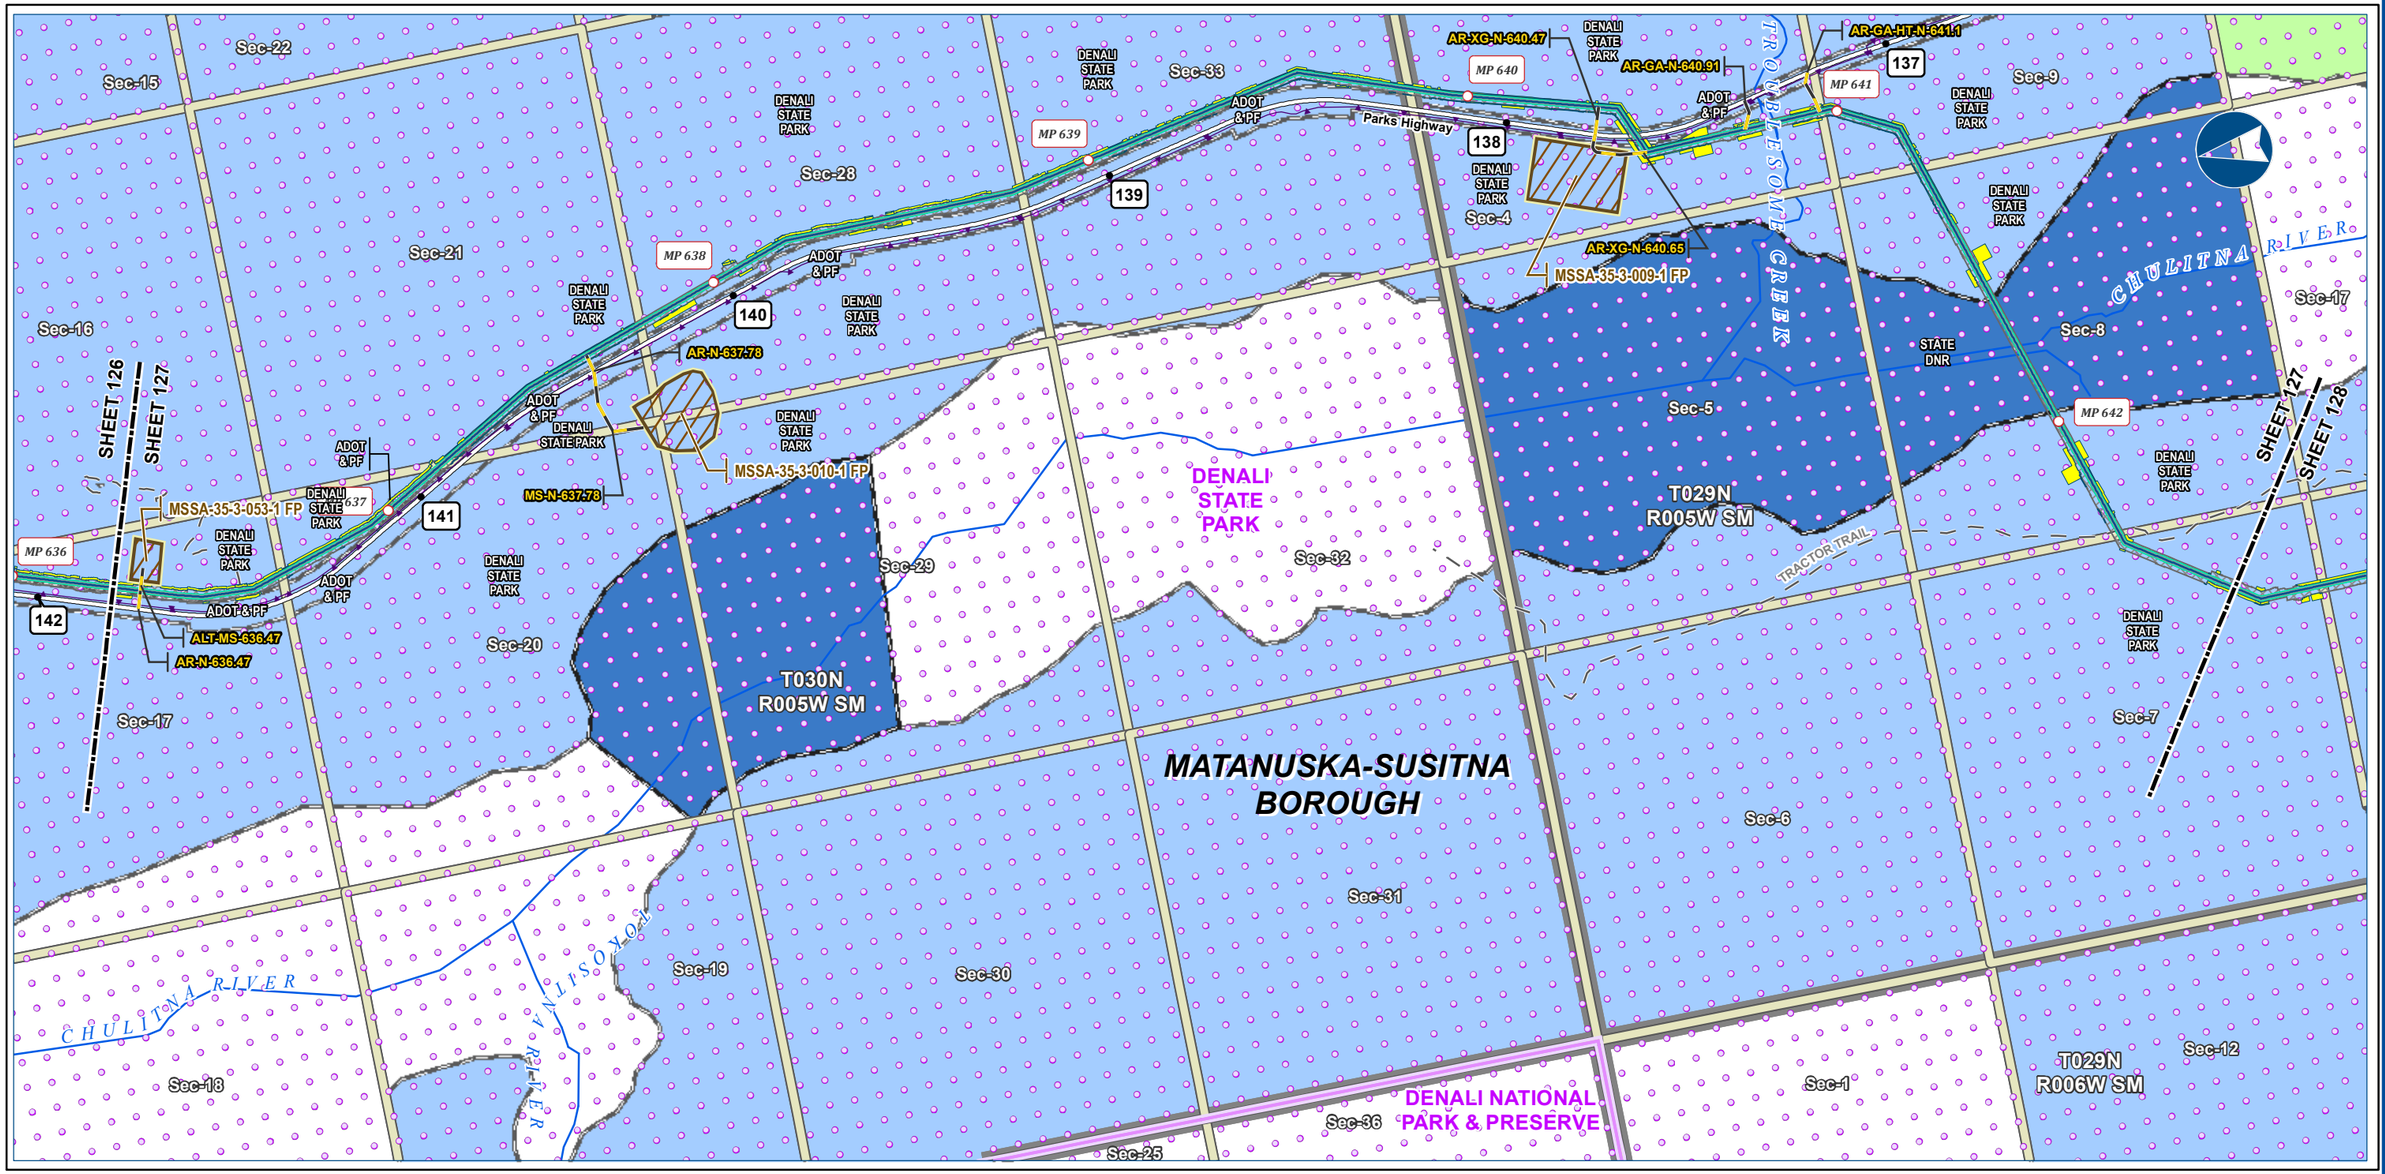



Alaska LNG Project

Legend

PIPELINE
- Alaska LNG Rev C2 Route
- Access Road - Gravel
- Permanent ROW
- Construction ROW
- ATWS
- Material Site Study Area (MSSA)

EXISTING FEATURES
- Existing Roads
- Off Road Trails
- Buried Cable
- NHD Flowline
- Conservation Lands
- Section
- Township

Managing Authority
- State Ownership
- Private Ownership
- River Parcel

-Blank or white background indicates areas where title work has not been completed since it is outside of the project footprint.-

ALASKA LNG PROJECT
Land Ownership
Mainline Rev C2 Route

BOROUGH:	MATANUSKA-SUSITNA	***DRAWN BY:***	AGDC
STATE:	ALASKA	***CHECKED BY:***	

REV. NO.:	***REVISION***	***DATE***
A	ISSUED FOR REVIEW	2017-03-13

PRELIMINARY

1:24,000 — 0 — ¼ — ½ Miles

DATE: 2017-03-13	***PROJECTION:***	NAD83 NSRS2007 ALASKAZONE4 FTUS 54392	
DWG:	RR8_APPENDIX_B1_MAINLINE_REV_C2_CL	***SHEET:***	127


DISCLAIMER

The information contained herein is for informational or planning purposes only, It does not nor should it be deemed to be an offer, request or proposals for rights or occupation of any kind. The Alaska LNG Project Participants and their respective officers, employees and agents, make no warranty, implied or otherwise, nor accept any liability, as to the accuracy or completeness of the information contained in these documents, drawings or electronic files. Do not remove or delete this note from document, drawing or electronic file.

X:\AKLNG\Resource Reports\RR08\Appendix B\MAINLINE\RR8_APPENDIX_B1_MAINLINE_REV_C2_CL.mxd

LAND OWNERSHIP - MAINLINE REV C2 ROUTE

ALASKA LNG

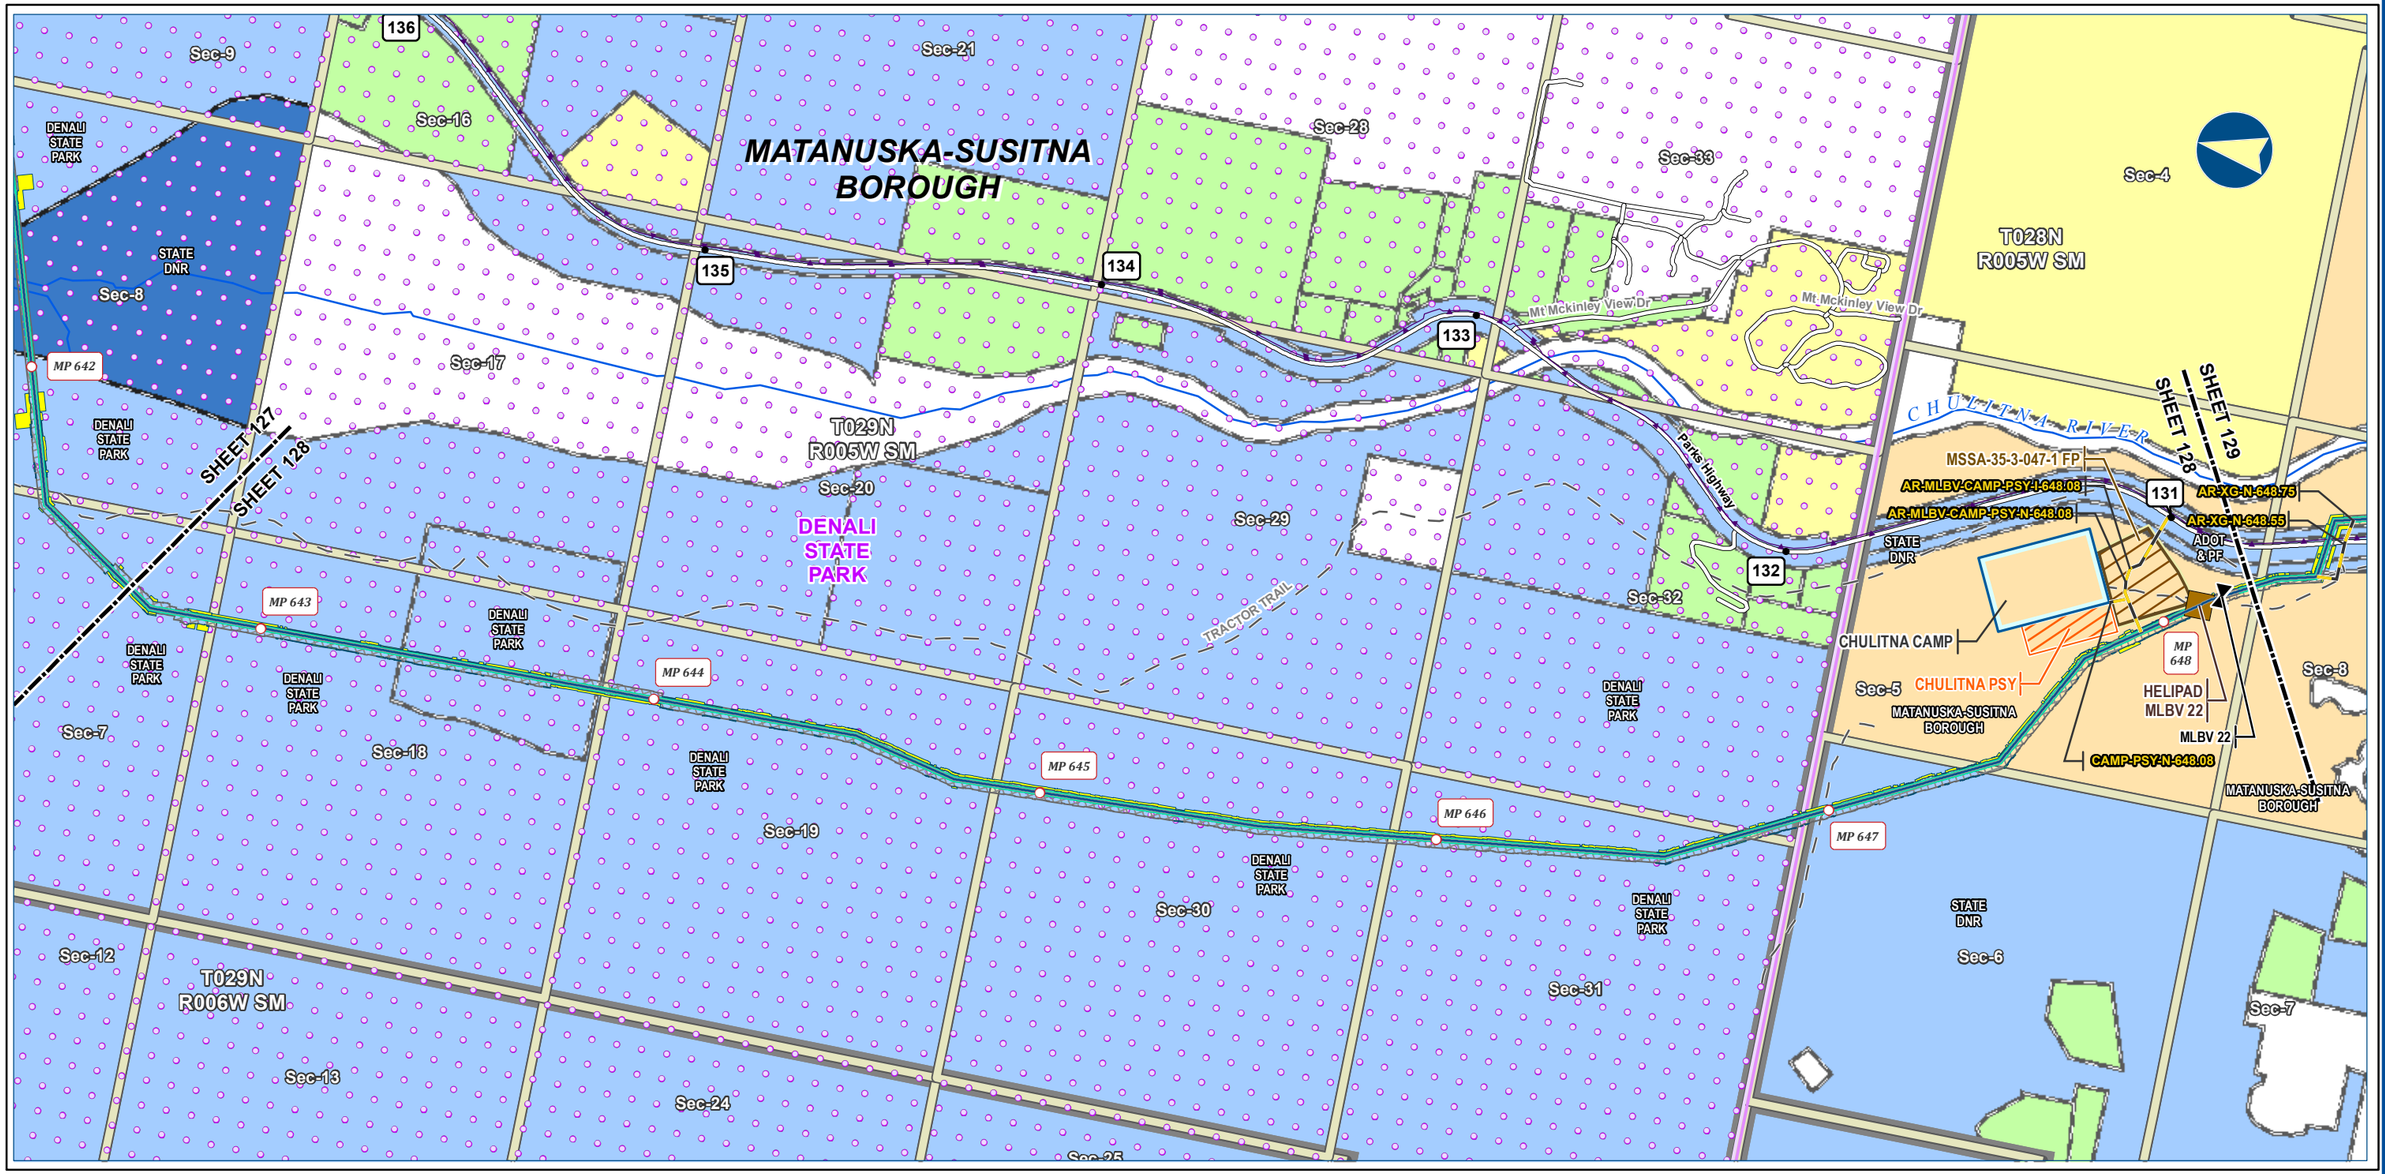



Alaska LNG Project

Legend

PIPELINE
- Alaska LNG Rev C2 Route
- Access Road - Gravel
- Mainline Blockvalve
- Helipad
- Permanent ROW
- Construction ROW
- ATWS
- Off ROW Camp
- Pipe Storage Yard (PSY)
- Material Site Study Area (MSSA)

EXISTING FEATURES
- Existing Roads
- Off Road Trails
- Buried Cable
- NHD Flowline
- Conservation Lands
- Section
- Township

Managing Authority
- State Ownership
- Local Government Ownership
- Private Ownership - Corporation
- Private Ownership
- River Parcel

-Blank or white background indicates areas where title work has not been completed since it is outside of the project footprint.-

ALASKA LNG PROJECT
Land Ownership
Mainline Rev C2 Route

BOROUGH:	MATANUSKA-SUSITNA	***DRAWN BY:***	AGDC
STATE:	ALASKA	***CHECKED BY:***	

REV. NO.:	***REVISION***	***DATE***
A	ISSUED FOR REVIEW	2017-03-13

PRELIMINARY

1:24,000 — 0 — ¼ — ½ Miles

DATE: 2017-03-13	***PROJECTION:***	NAD83 NSRS2007 ALASKAZONE4 FTUS 54392	
DWG:	RR8_APPENDIX_B1_MAINLINE_REV_C2_CL	***SHEET:***	128


DISCLAIMER

The information contained herein is for informational or planning purposes only, It does not nor should it be deemed to be an offer, request or proposals for rights or occupation of any kind. The Alaska LNG Project Participants and their respective officers, employees and agents, make no warranty, implied or otherwise, nor accept any liability, as to the accuracy or completeness of the information contained in these documents, drawings or electronic files. Do not remove or delete this note from document, drawing or electronic file.

X:\AKLNG\Resource Reports\RR08\Appendix B\MAINLINE\RR8_APPENDIX_B1_MAINLINE_REV_C2_CL.mxd

LAND OWNERSHIP - MAINLINE REV C2 ROUTE

ALASKA LNG

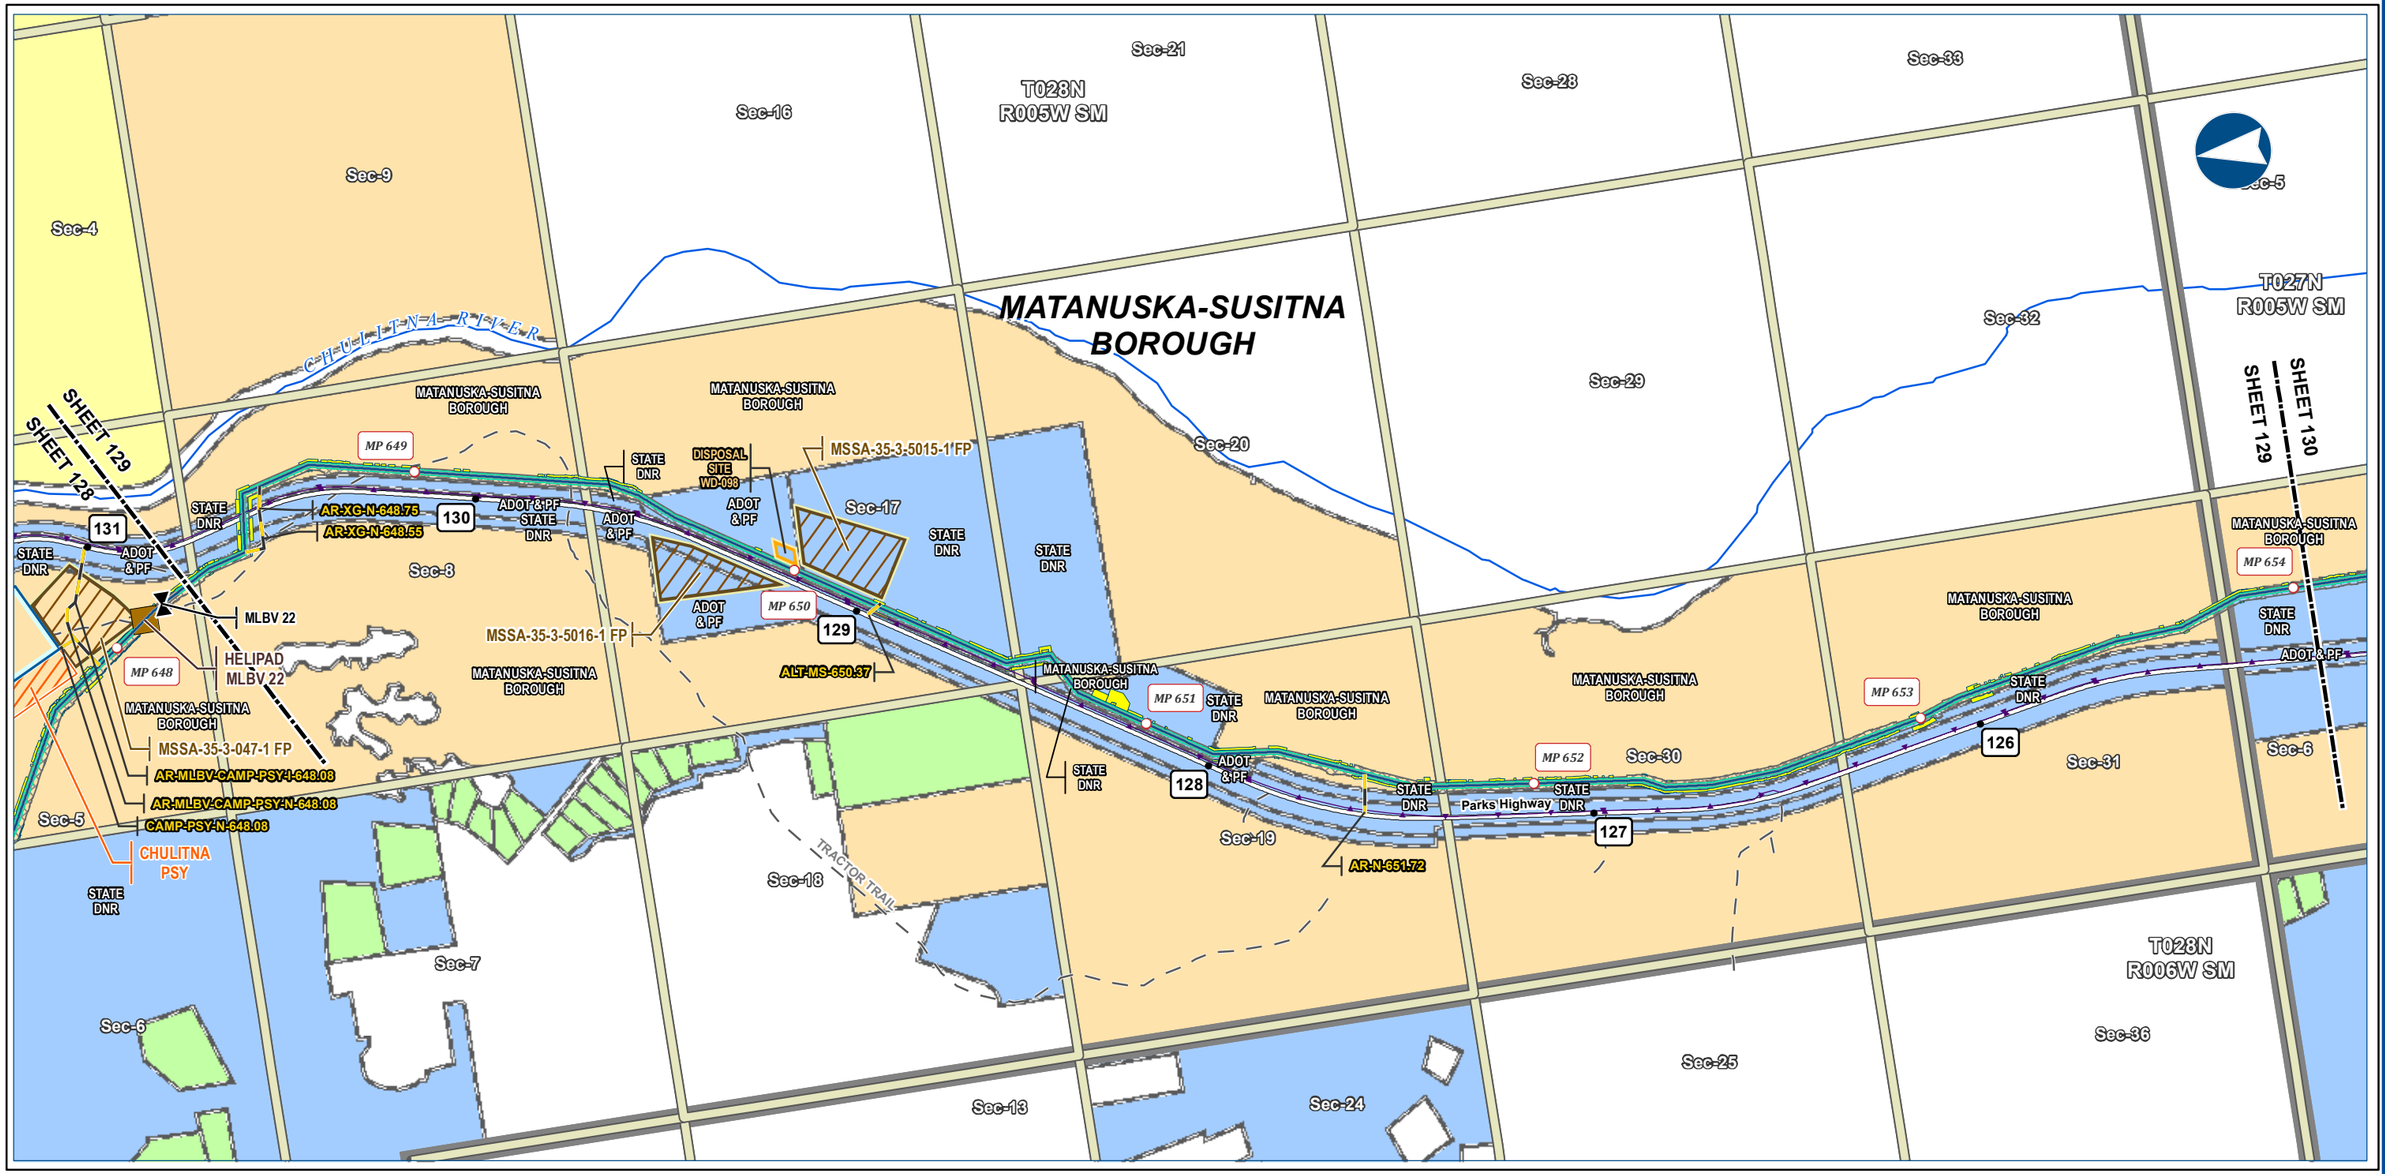



Alaska LNG Project

Legend

PIPELINE
- Alaska LNG Rev C2 Route
- Access Road - Gravel
- Mainline Blockvalve
- Helipad
- Permanent ROW
- Construction ROW
- ATWS
- Off ROW Camp
- Pipe Storage Yard (PSY)
- Disposal Site
- Material Site Study Area (MSSA)

EXISTING FEATURES
- Existing Roads
- Off Road Trails
- Buried Cable
- NHD Flowline
- Section
- Township

Managing Authority
- State Ownership
- Local Government Ownership
- Private Ownership - Corporation
- Private Ownership

-Blank or white background indicates areas where title work has not been completed since it is outside of the project footprint.-

ALASKA LNG PROJECT
Land Ownership
Mainline Rev C2 Route

BOROUGH:	MATANUSKA-SUSITNA	***DRAWN BY:***	AGDC
STATE:	ALASKA	***CHECKED BY:***	

REV. NO.:	***REVISION***	***DATE***
A	ISSUED FOR REVIEW	2017-03-13

PRELIMINARY

1:24,000 — 0 — ¼ — ½ Miles

DATE: 2017-03-13	***PROJECTION:***	NAD83 NSRS2007 ALASKAZONE4 FTUS 54392	
DWG:	RR8_APPENDIX_B1_MAINLINE_REV_C2_CL	***SHEET:***	129


DISCLAIMER

The information contained herein is for informational or planning purposes only, It does not nor should it be deemed to be an offer, request or proposals for rights or occupation of any kind. The Alaska LNG Project Participants and their respective officers, employees and agents, make no warranty, implied or otherwise, nor accept any liability, as to the accuracy or completeness of the information contained in these documents, drawings or electronic files. Do not remove or delete this note from document, drawing or electronic file.

X:\AKLNG\Resource Reports\RR08\Appendix B\MAINLINE\RR8_APPENDIX_B1_MAINLINE_REV_C2_CL.mxd

LAND OWNERSHIP - MAINLINE REV C2 ROUTE

ALASKA LNG

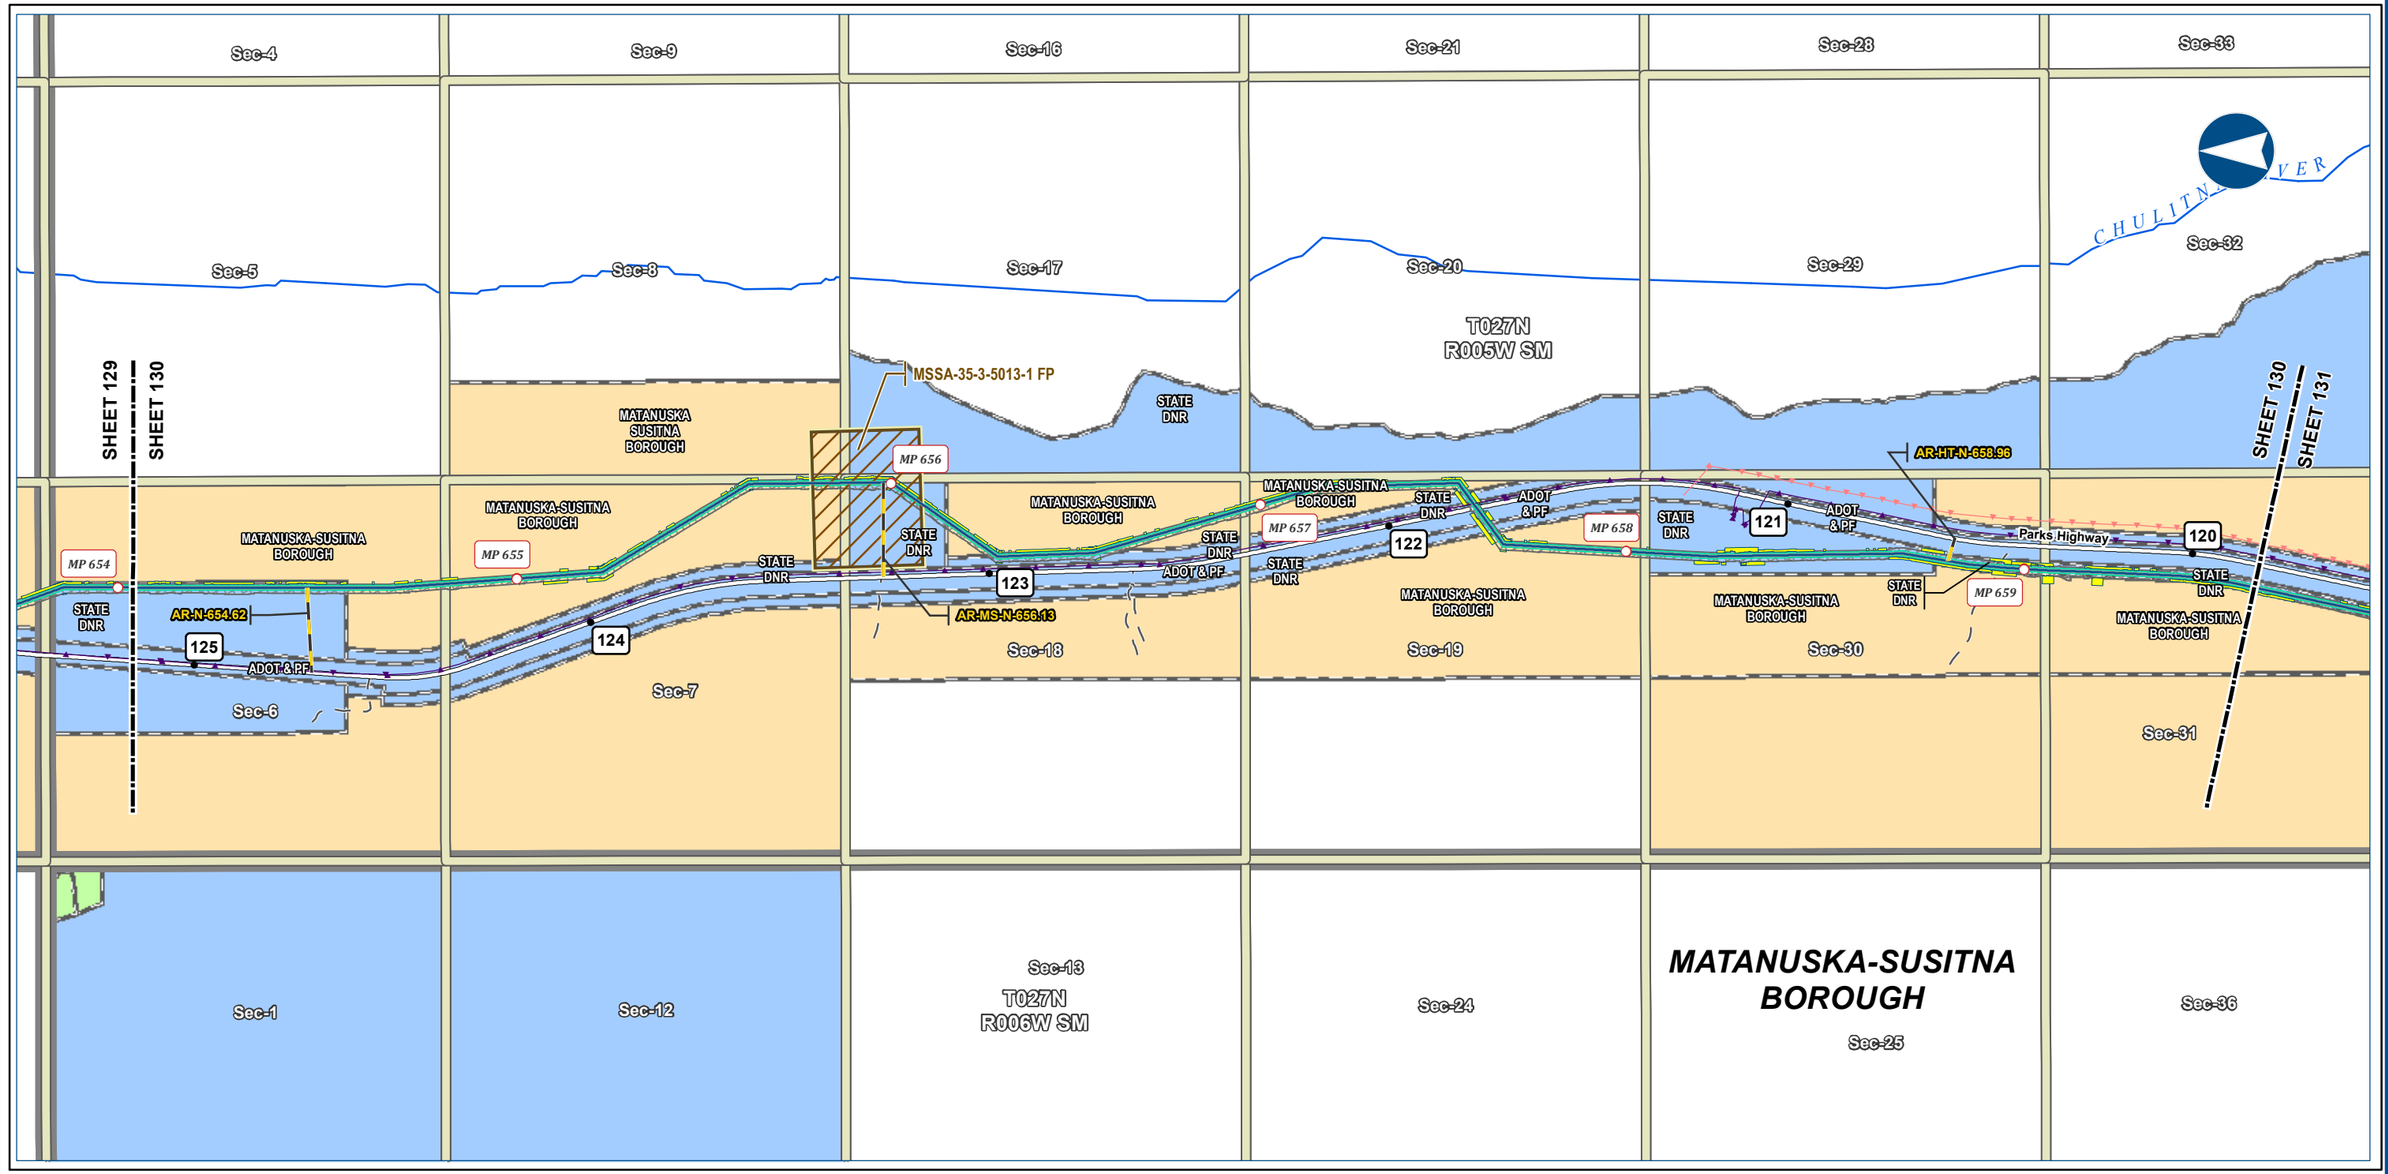



Alaska LNG Project

Legend

PIPELINE
- Alaska LNG Rev C2 Route
- Access Road - Gravel
- Permanent ROW
- Construction ROW
- ATWS
- Material Site Study Area (MSSA)

EXISTING FEATURES
- Existing Roads
- Off Road Trails
- Buried Cable
- Overhead Powerline
- NHD Flowline
- Section
- Township

Managing Authority
- State Ownership
- Local Government Ownership
- Private Ownership

-Blank or white background indicates areas where title work has not been completed since it is outside of the project footprint.-

ALASKA LNG PROJECT
Land Ownership
Mainline Rev C2 Route

BOROUGH:	MATANUSKA-SUSITNA	***DRAWN BY:***	AGDC
STATE:	ALASKA	***CHECKED BY:***	

REV. NO.:	***REVISION***	***DATE***
A	ISSUED FOR REVIEW	2017-03-13

PRELIMINARY

1:24,000 — 0 — ¼ — ½ Miles

DATE: 2017-03-13	***PROJECTION:***	NAD83 NSRS2007 ALASKAZONE4 FTUS 54392	
DWG:	RR8_APPENDIX_B1_MAINLINE_REV_C2_CL	***SHEET:***	130


DISCLAIMER

The information contained herein is for informational or planning purposes only, It does not nor should it be deemed to be an offer, request or proposals for rights or occupation of any kind. The Alaska LNG Project Participants and their respective officers, employees and agents, make no warranty, implied or otherwise, nor accept any liability, as to the accuracy or completeness of the information contained in these documents, drawings or electronic files. Do not remove or delete this note from document, drawing or electronic file.

X:\AKLNG\Resource Reports\RR08\Appendix B\MAINLINE\RR8_APPENDIX_B1_MAINLINE_REV_C2_CL.mxd

LAND OWNERSHIP - MAINLINE REV C2 ROUTE

ALASKA LNG

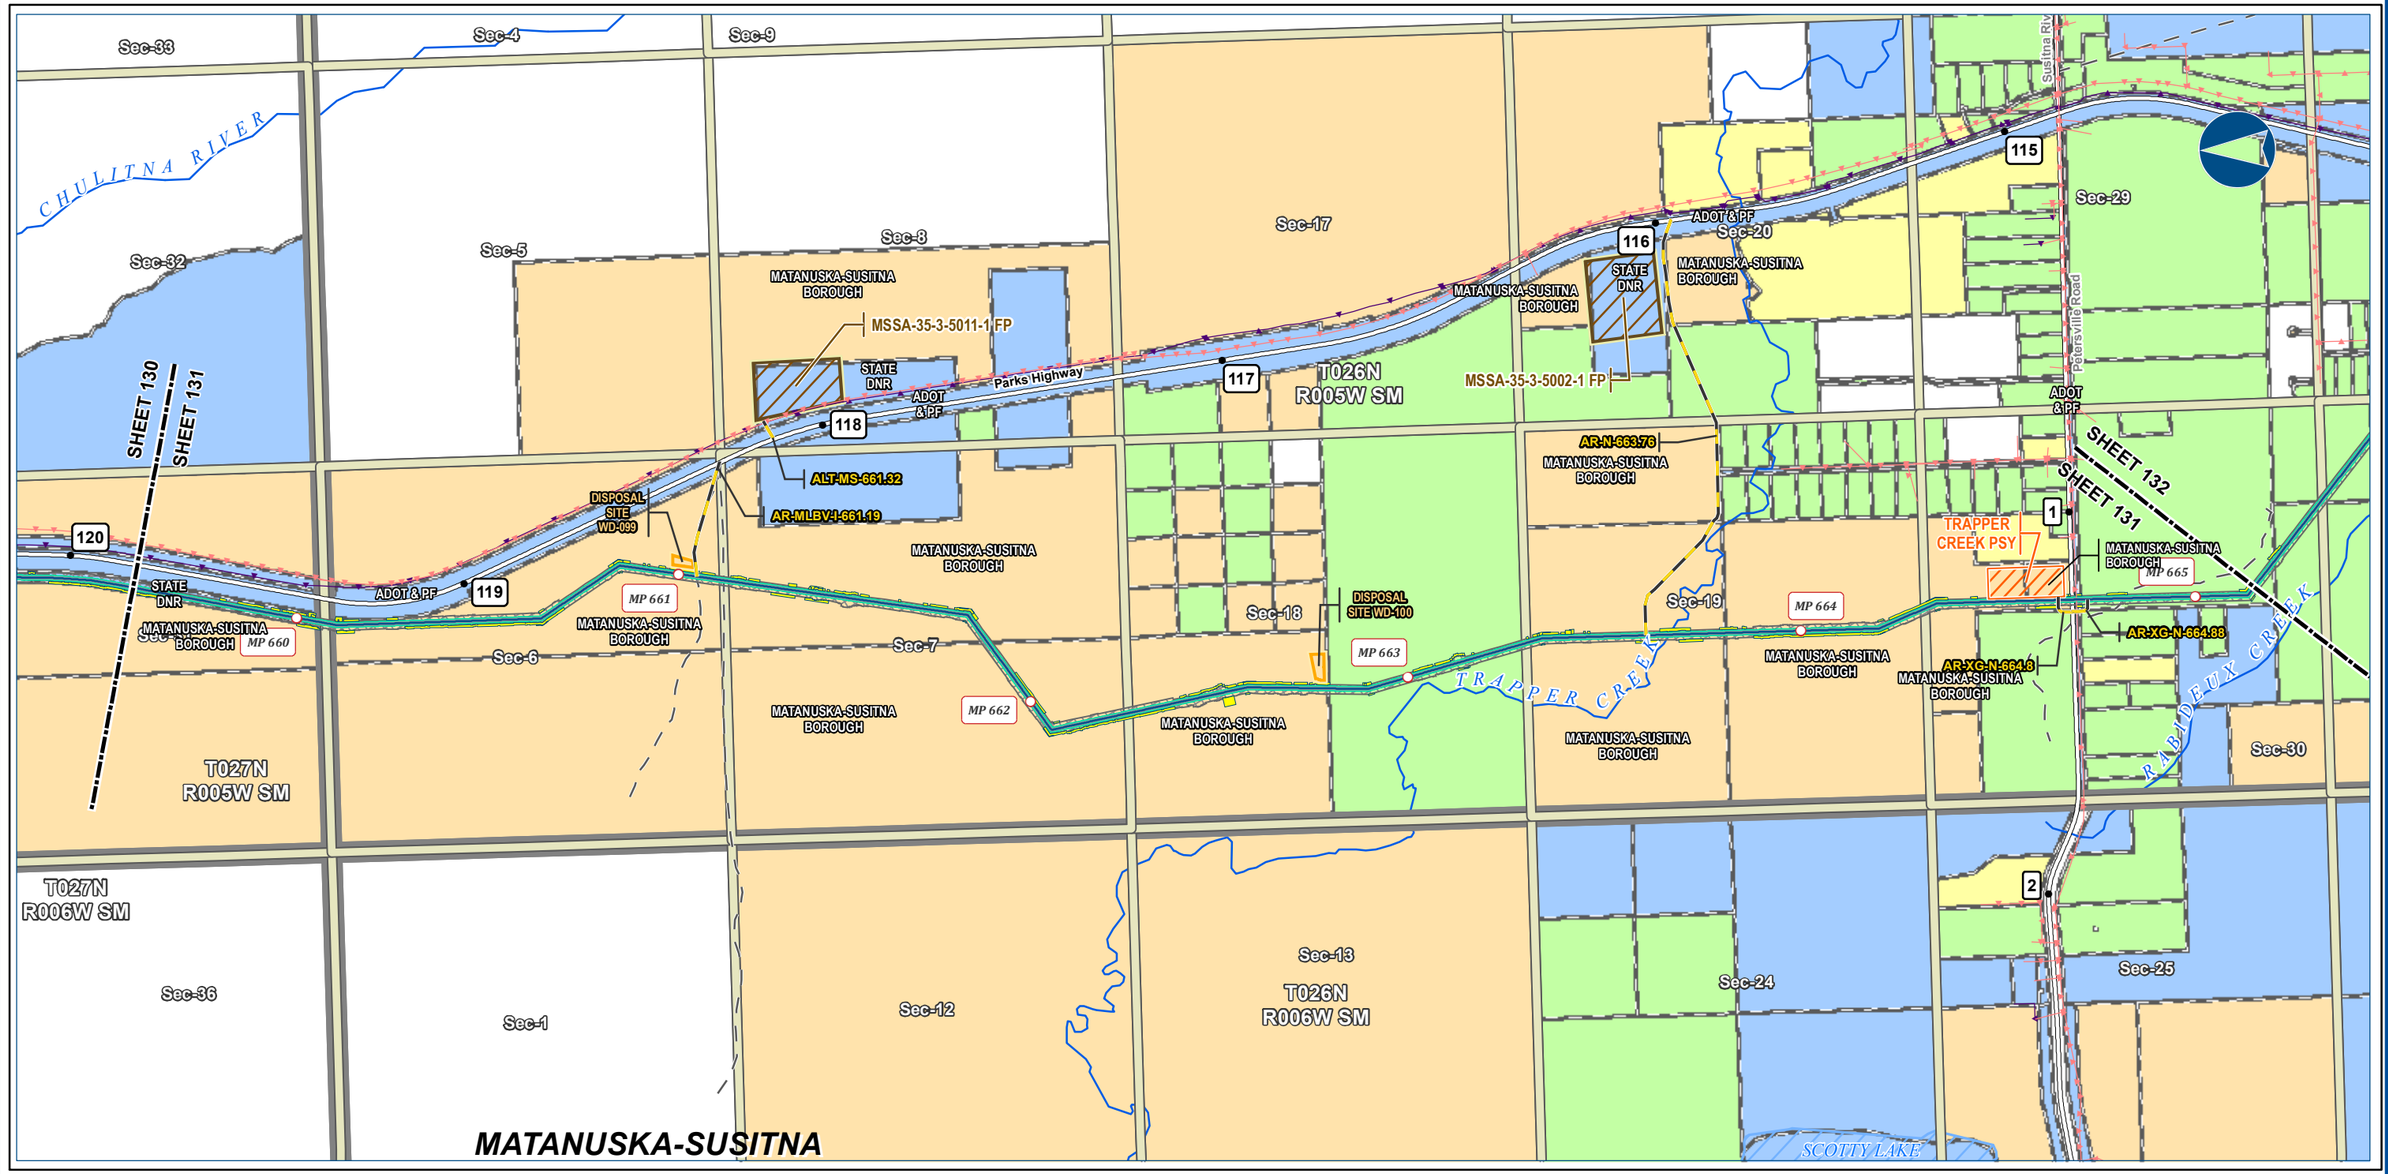



Legend

PIPELINE
- Alaska LNG Rev C2 Route
- Access Road - Gravel
- Permanent ROW
- Construction ROW
- ATWS
- Pipe Storage Yard (PSY)
- Disposal Site
- Material Site Study Area (MSSA)

EXISTING FEATURES
- Existing Roads
- Off Road Trails
- Buried Cable
- Overhead Powerline
- NHD Flowline
- NHD Area - Stream/River
- Section
- Township

Managing Authority
- State Ownership
- Local Government Ownership
- Private Ownership - Corporation
- Private Ownership

-Blank or white background indicates areas where title work has not been completed since it is outside of the project footprint.-

Alaska LNG Project

ALASKA LNG PROJECT
Land Ownership
Mainline Rev C2 Route

BOROUGH:	MATANUSKA-SUSITNA	***DRAWN BY:***	AGDC
STATE:	ALASKA	***CHECKED BY:***	

REV. NO.:	***REVISION***	***DATE***
A	ISSUED FOR REVIEW	2017-03-13

PRELIMINARY

1:24,000 — 0 — ¼ — ½ Miles

DATE: 2017-03-13	***PROJECTION:***	NAD83 NSRS2007 ALASKAZONE4 FTUS 54392	
DWG:	RR8_APPENDIX_B1_MAINLINE_REV_C2_CL	***SHEET:***	131


DISCLAIMER

The information contained herein is for informational or planning purposes only, It does not nor should it be deemed to be an offer, request or proposals for rights or occupation of any kind. The Alaska LNG Project Participants and their respective officers, employees and agents, make no warranty, implied or otherwise, nor accept any liability, as to the accuracy or completeness of the information contained in these documents, drawings or electronic files. Do not remove or delete this note from document, drawing or electronic file.

X:\AKLNG\Resource Reports\RR08\Appendix B\MAINLINE\RR8_APPENDIX_B1_MAINLINE_REV_C2_CL.mxd

LAND OWNERSHIP - MAINLINE REV C2 ROUTE

ALASKA LNG

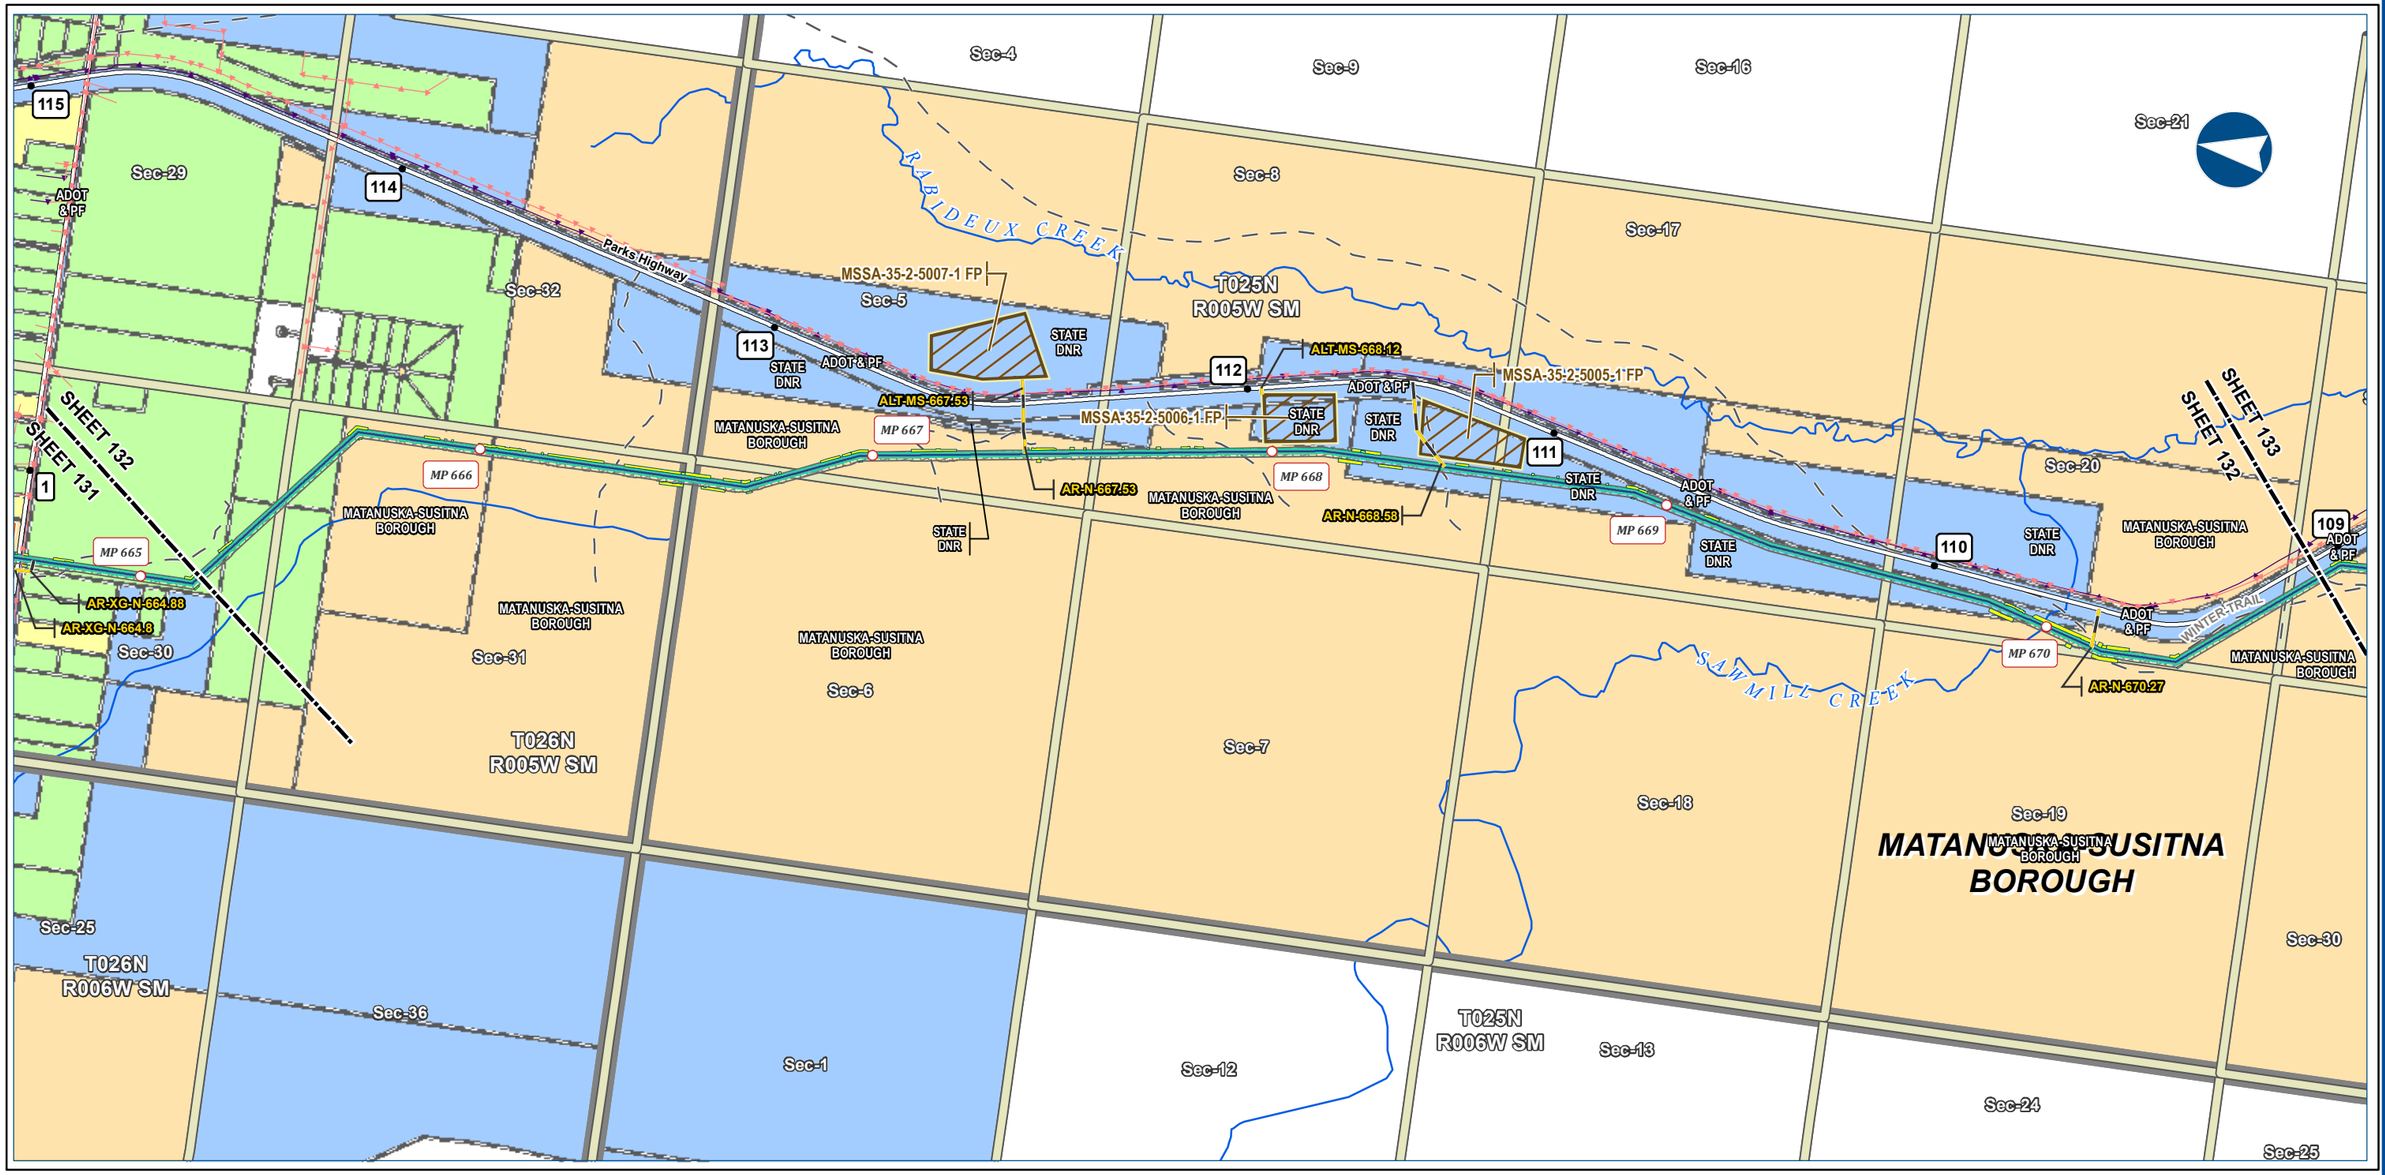



Alaska LNG Project

Legend

PIPELINE
- Alaska LNG Rev C2 Route
- Access Road - Gravel
- Permanent ROW
- Construction ROW
- ATWS
- Pipe Storage Yard (PSY)
- Material Site Study Area (MSSA)

EXISTING FEATURES
- Existing Roads
- Off Road Trails
- Buried Cable
- Overhead Powerline
- NHD Flowline
- Section
- Township

Managing Authority
- State Ownership
- Local Government Ownership
- Private Ownership - Corporation
- Private Ownership

-Blank or white background indicates areas where title work has not been completed since it is outside of the project footprint.-

ALASKA LNG PROJECT
Land Ownership
Mainline Rev C2 Route

BOROUGH:	MATANUSKA-SUSITNA	***DRAWN BY:***	AGDC
STATE:	ALASKA	***CHECKED BY:***	

REV. NO.:	***REVISION***	***DATE***
A	ISSUED FOR REVIEW	2017-03-13

PRELIMINARY

1:24,000 — 0 — ¼ — ½ Miles

DATE: 2017-03-13	***PROJECTION:***	NAD83 NSRS2007 ALASKAZONE4 FTUS 54392	
DWG:	RR8_APPENDIX_B1_MAINLINE_REV_C2_CL	***SHEET:***	132


DISCLAIMER

The information contained herein is for informational or planning purposes only, It does not nor should it be deemed to be an offer, request or proposals for rights or occupation of any kind. The Alaska LNG Project Participants and their respective officers, employees and agents, make no warranty, implied or otherwise, nor accept any liability, as to the accuracy or completeness of the information contained in these documents, drawings or electronic files. Do not remove or delete this note from document, drawing or electronic file.

X:\AKLNG\Resource Reports\RR08\Appendix B\MAINLINE\RR8_APPENDIX_B1_MAINLINE_REV_C2_CL.mxd

LAND OWNERSHIP - MAINLINE REV C2 ROUTE

ALASKA LNG

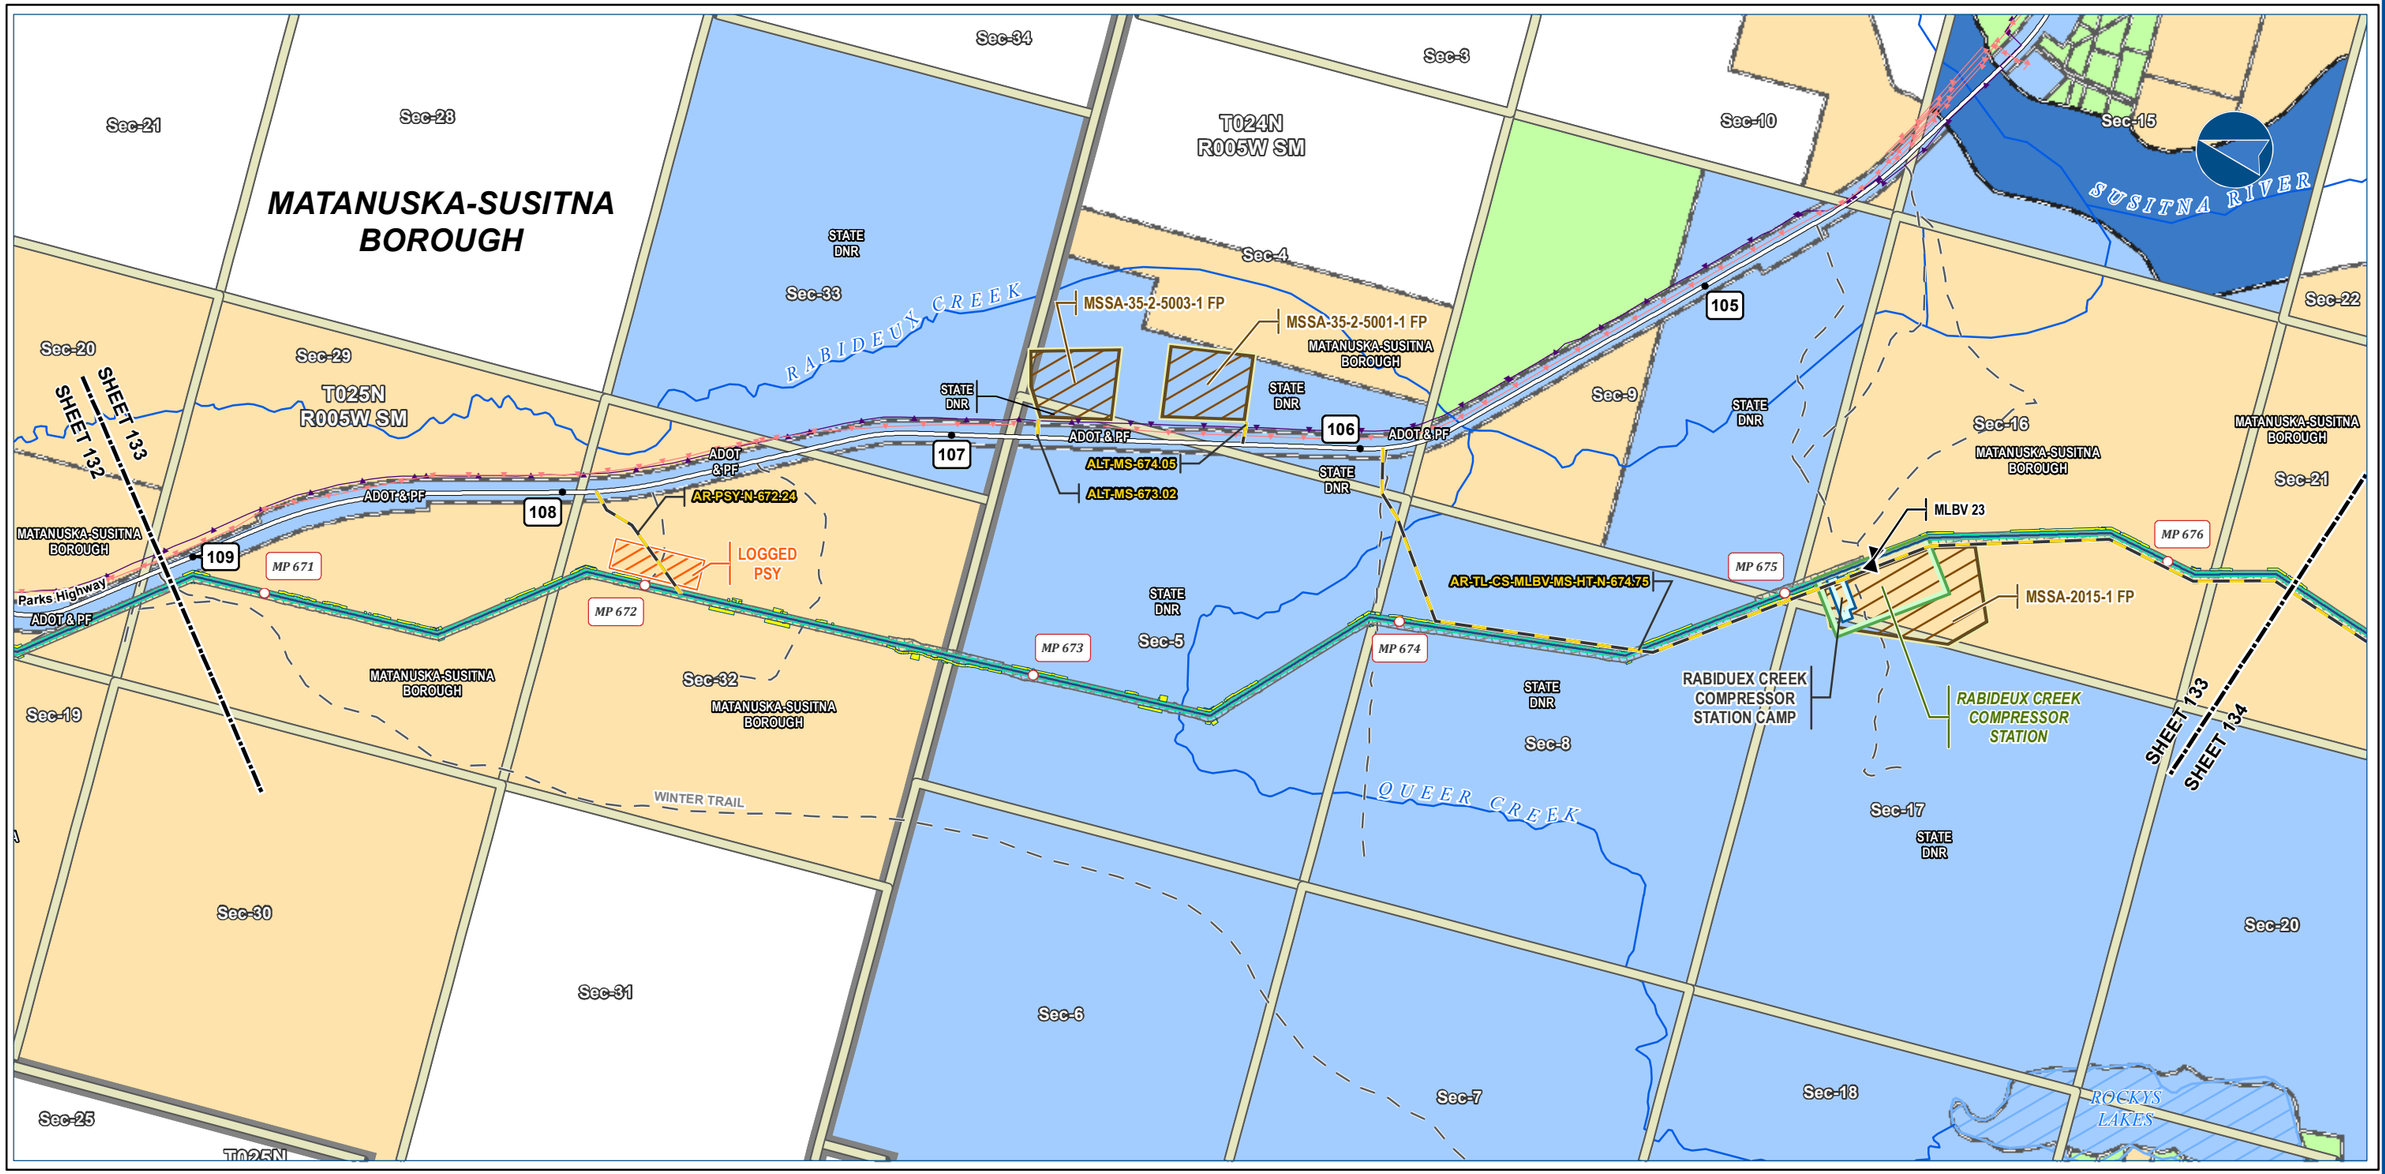



Alaska LNG Project

Legend

PIPELINE
- Alaska LNG Rev C2 Route
- Access Road - Gravel
- Mainline Blockvalve
- Permanent ROW
- Construction ROW
- ATWS
- Compressor Station
- Camp
- Pipe Storage Yard (PSY)
- Material Site Study Area (MSSA)

EXISTING FEATURES
- Existing Roads
- Off Road Trails
- Buried Cable
- Overhead Powerline
- NHD Flowline
- NHD Area - Stream/River
- Section
- Township

Managing Authority
- State Ownership
- Local Government Ownership
- Private Ownership
- River Parcel

-Blank or white background indicates areas where title work has not been completed since it is outside of the project footprint.-

ALASKA LNG PROJECT
Land Ownership
Mainline Rev C2 Route

BOROUGH:	MATANUSKA-SUSITNA	***DRAWN BY:***	AGDC
STATE:	ALASKA	***CHECKED BY:***	

REV. NO.:	***REVISION***	***DATE***
A	ISSUED FOR REVIEW	2017-03-13

PRELIMINARY

1:24,000 — 0 — ¼ — ½ Miles

DATE: 2017-03-13	***PROJECTION:***	NAD83 NSRS2007 ALASKAZONE4 FTUS 54392	
DWG:	RR8_APPENDIX_B1_MAINLINE_REV_C2_CL	***SHEET:***	133

DISCLAIMER

The information contained herein is for informational or planning purposes only, It does not nor should it be deemed to be an offer, request or proposals for rights or occupation of any kind. The Alaska LNG Project Participants and their respective officers, employees and agents, make no warranty, implied or otherwise, nor accept any liability, as to the accuracy or completeness of the information contained in these documents, drawings or electronic files. Do not remove or delete this note from document, drawing or electronic file.

X:\AKLNG\Resource Reports\RR08\Appendix B\MAINLINE\RR8_APPENDIX_B1_MAINLINE_REV_C2_CL.mxd

LAND OWNERSHIP - MAINLINE REV C2 ROUTE

ALASKA LNG





Alaska LNG Project

Legend

PIPELINE
- Alaska LNG Rev C2 Route
- Access Road - Gravel
- Permanent ROW
- Construction ROW
- ATWS

EXISTING FEATURES
- Existing Roads
- NHD Flowline
- NHD Area - Stream/River
- Section
- Township

Managing Authority
- State Ownership
- Local Government Ownership
- Private Ownership
- River Parcel

-Blank or white background indicates areas where title work has not been completed since it is outside of the project footprint.-

ALASKA LNG PROJECT
Land Ownership
Mainline Rev C2 Route

BOROUGH:	MATANUSKA-SUSITNA	**DRAWN BY:**	AGDC
STATE:	ALASKA	**CHECKED BY:**	

REV. NO.:	REVISION	DATE
A	ISSUED FOR REVIEW	2017-03-13

PRELIMINARY

1:24,000 — 0 — ¼ — ½ Miles

DATE: 2017-03-13 | **PROJECTION:** NAD83 NSRS2007 ALASKAZONE4 FTUS 54392

DISCLAIMER


The information contained herein is for informational or planning purposes only, It does not nor should it be deemed to be an offer, request or proposals for rights or occupation of any kind. The Alaska LNG Project Participants and their respective officers, employees and agents, make no warranty, implied or otherwise, nor accept any liability, as to the accuracy or completeness of the information contained in these documents, drawings or electronic files. Do not remove or delete this note from document, drawing or electronic file.

DWG: RR8_APPENDIX_B1_MAINLINE_REV_C2_CL | **SHEET:** 134

X:\AKLNG\Resource Reports\RR08\Appendix B\MAINLINE\RR8_APPENDIX_B1_MAINLINE_REV_C2_CL.mxd

LAND OWNERSHIP - MAINLINE REV C2 ROUTE

ALASKA LNG

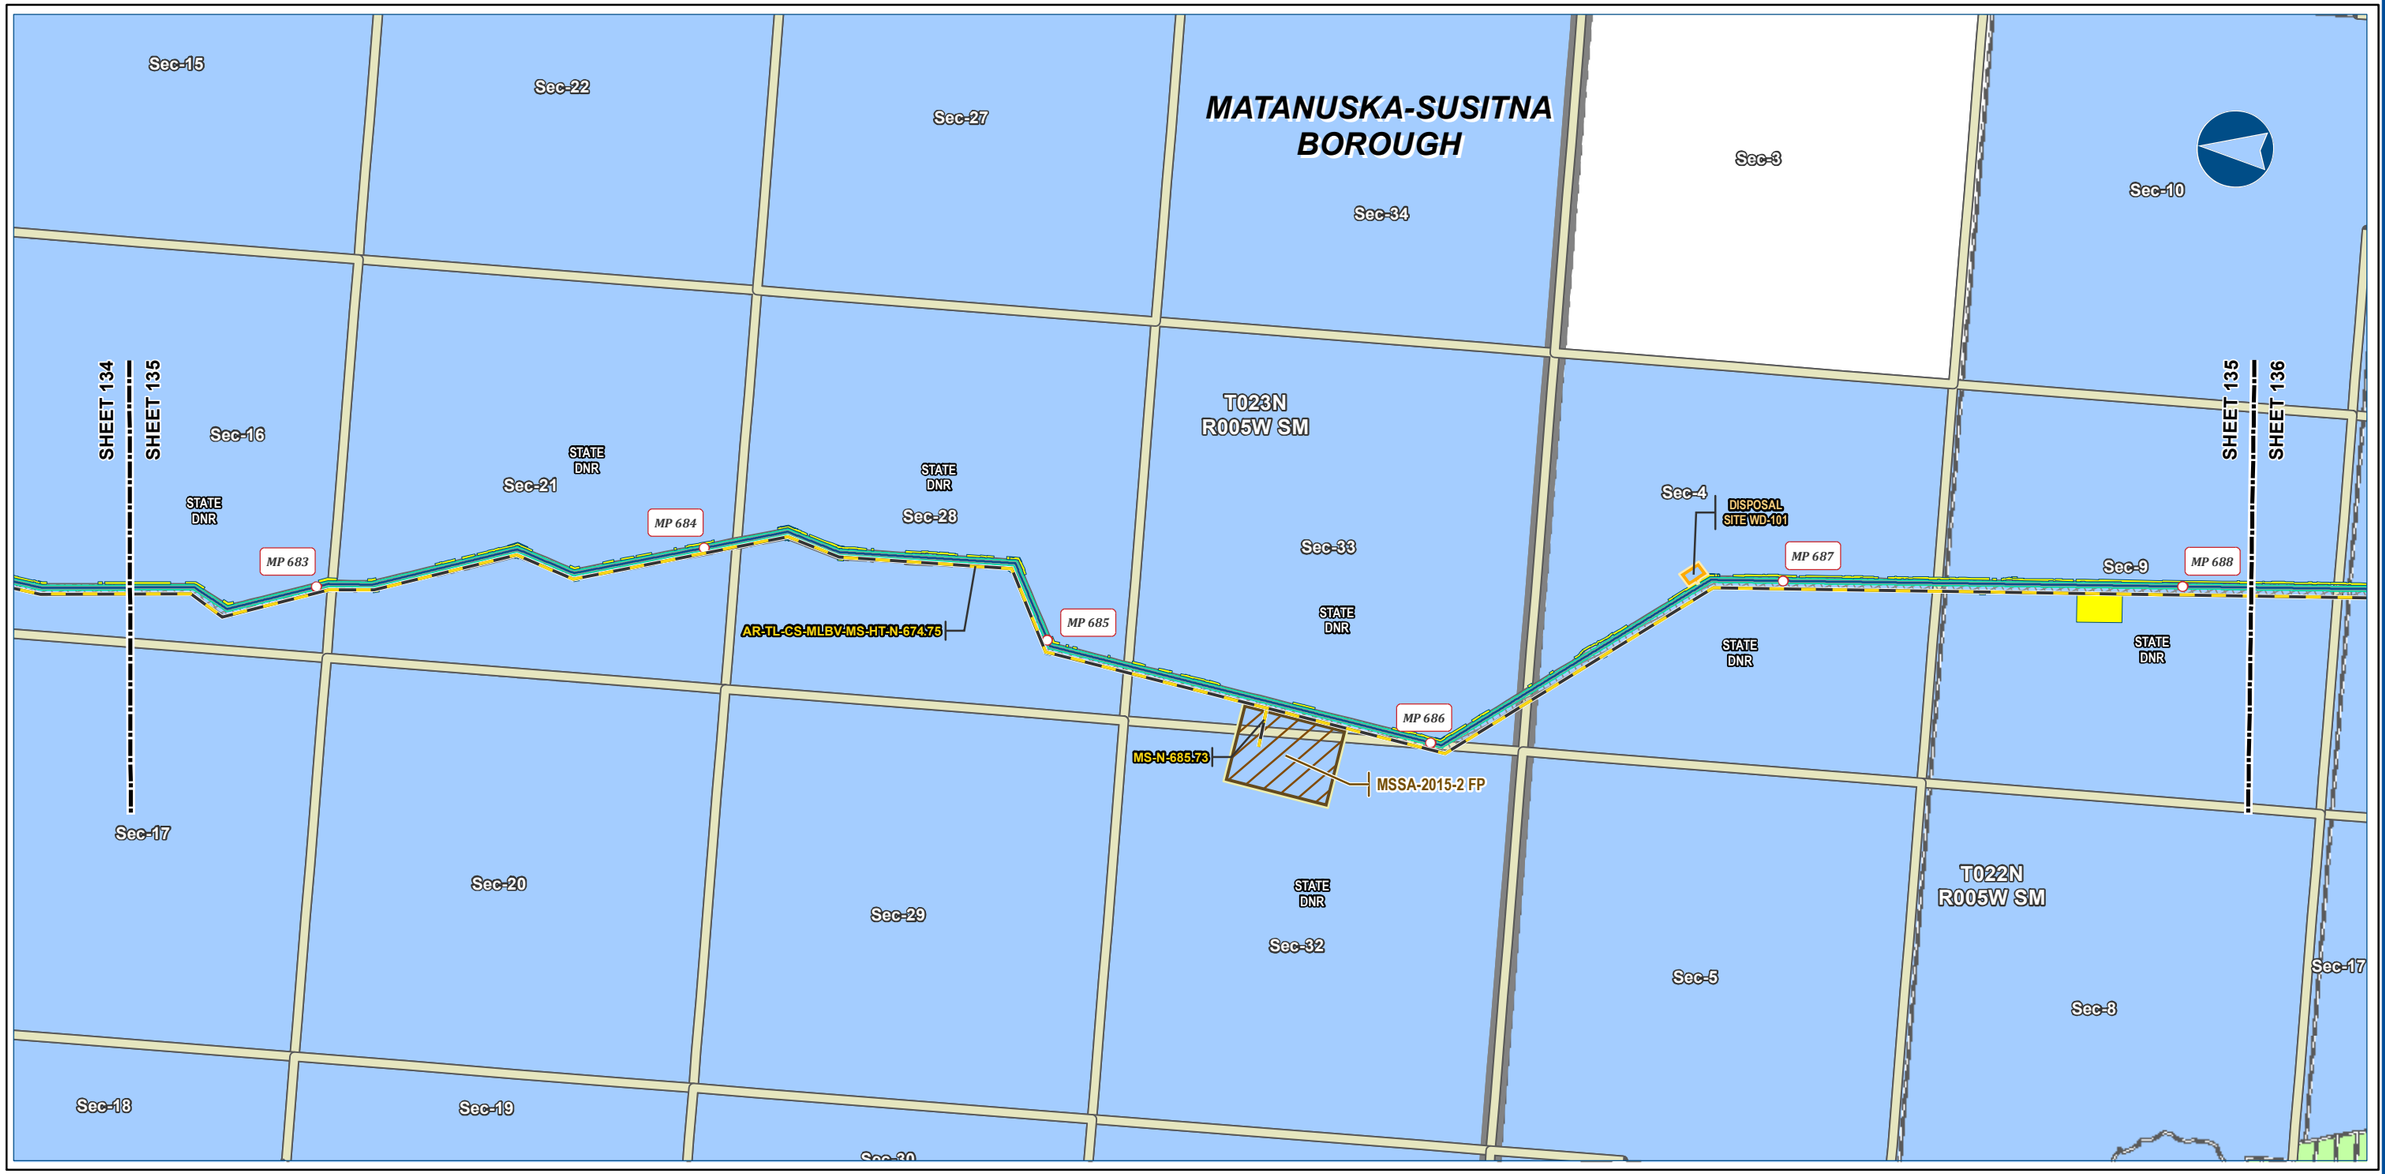



Alaska LNG Project

Legend

PIPELINE
- Alaska LNG Rev C2 Route
- Access Road - Gravel
- Permanent ROW
- Construction ROW
- ATWS
- Disposal Site
- Material Site Study Area (MSSA)

EXISTING FEATURES
- Existing Roads
- Section
- Township

Managing Authority
- State Ownership
- Private Ownership

-Blank or white background indicates areas where title work has not been completed since it is outside of the project footprint.-

ALASKA LNG PROJECT
Land Ownership
Mainline Rev C2 Route

BOROUGH:	MATANUSKA-SUSITNA	***DRAWN BY:***	AGDC
STATE:	ALASKA	***CHECKED BY:***	

REV. NO.:	***REVISION***	***DATE***
A	ISSUED FOR REVIEW	2017-03-13

PRELIMINARY

1:24,000 — 0 — ¼ — ½ Miles

DATE: 2017-03-13	***PROJECTION:***	NAD83 NSRS2007 ALASKAZONE4 FTUS 54392	
DWG:	RR8_APPENDIX_B1_MAINLINE_REV_C2_CL	***SHEET:***	135


DISCLAIMER

The information contained herein is for informational or planning purposes only, It does not nor should it be deemed to be an offer, request or proposals for rights or occupation of any kind. The Alaska LNG Project Participants and their respective officers, employees and agents, make no warranty, implied or otherwise, nor accept any liability, as to the accuracy or completeness of the information contained in these documents, drawings or electronic files. Do not remove or delete this note from document, drawing or electronic file.

X:\AKLNG\Resource Reports\RR08\Appendix B\MAINLINE\RR8_APPENDIX_B1_MAINLINE_REV_C2_CL.mxd

LAND OWNERSHIP - MAINLINE REV C2 ROUTE

ALASKA LNG

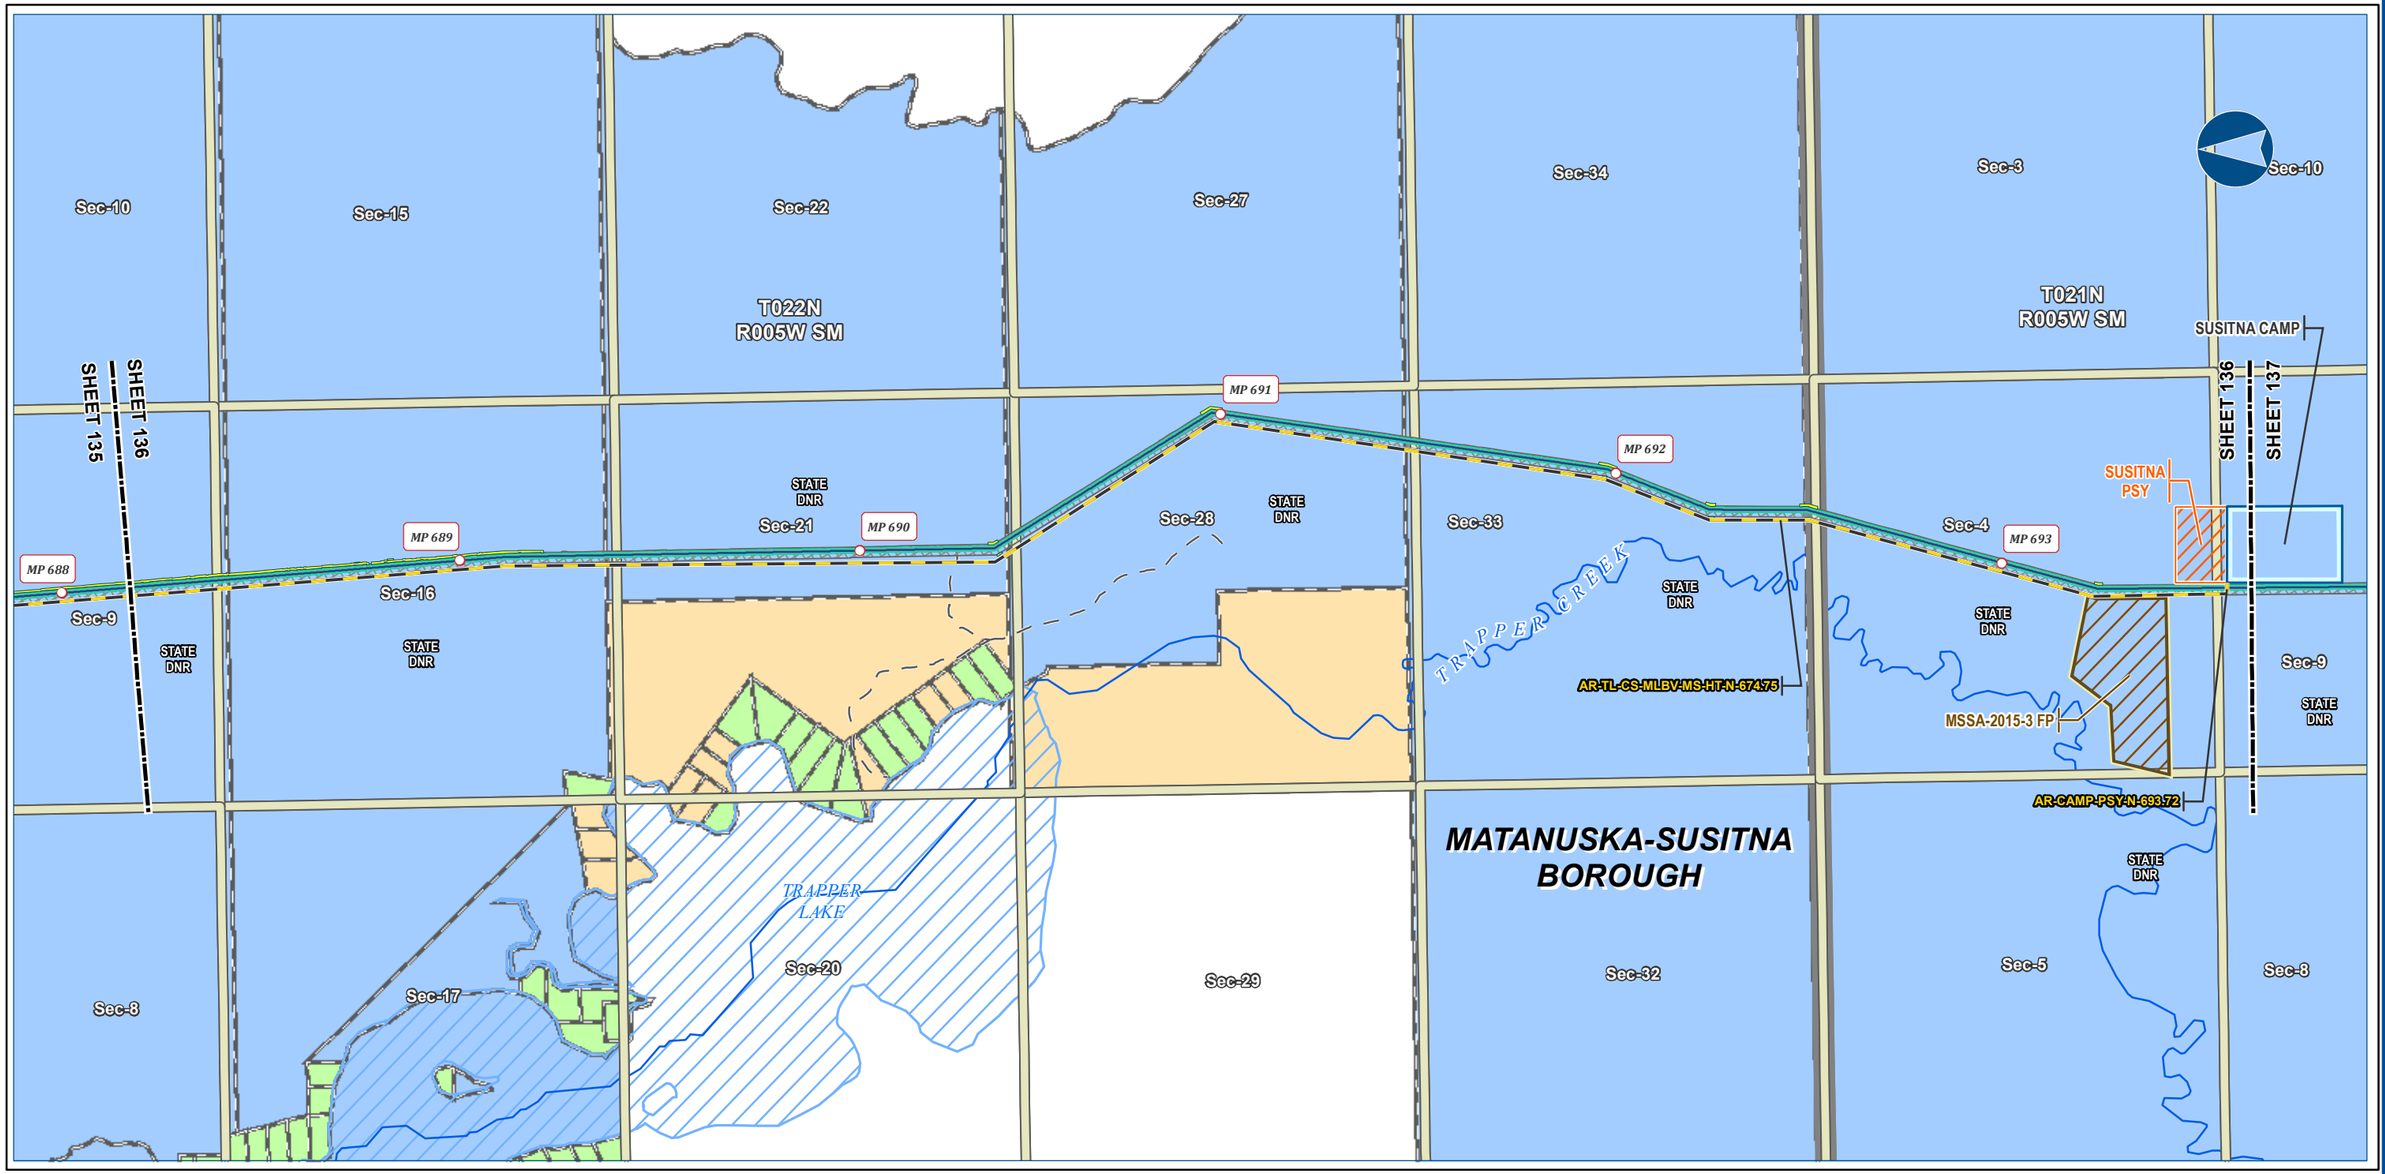



Alaska LNG Project

Legend

PIPELINE
- Alaska LNG Rev C2 Route
- Access Road - Gravel
- Permanent ROW
- Construction ROW
- ATWS
- Off ROW Camp
- Pipe Storage Yard (PSY)
- Material Site Study Area (MSSA)

EXISTING FEATURES
- Existing Roads
- Off Road Trails
- NHD Flowline
- NHD Area - Stream/River
- Section
- Township

Managing Authority
- State Ownership
- Local Government Ownership
- Private Ownership

-Blank or white background indicates areas where title work has not been completed since it is outside of the project footprint.-

ALASKA LNG PROJECT
Land Ownership
Mainline Rev C2 Route

BOROUGH:	MATANUSKA-SUSITNA	***DRAWN BY:***	AGDC
STATE:	ALASKA	***CHECKED BY:***	

REV. NO.:	***REVISION***	***DATE***
A	ISSUED FOR REVIEW	2017-03-13

PRELIMINARY

1:24,000 — 0 — ¼ — ½ Miles

DATE: 2017-03-13	***PROJECTION:***	NAD83 NSRS2007 ALASKAZONE4 FTUS 54392	
DWG:	RR8_APPENDIX_B1_MAINLINE_REV_C2_CL	***SHEET:***	136


DISCLAIMER

The information contained herein is for informational or planning purposes only, It does not nor should it be deemed to be an offer, request or proposals for rights or occupation of any kind. The Alaska LNG Project Participants and their respective officers, employees and agents, make no warranty, implied or otherwise, nor accept any liability, as to the accuracy or completeness of the information contained in these documents, drawings or electronic files. Do not remove or delete this note from document, drawing or electronic file.

X:\AKLNG\Resource Reports\RR08\Appendix B\MAINLINE\RR8_APPENDIX_B1_MAINLINE_REV_C2_CL.mxd

LAND OWNERSHIP - MAINLINE REV C2 ROUTE

ALASKA LNG

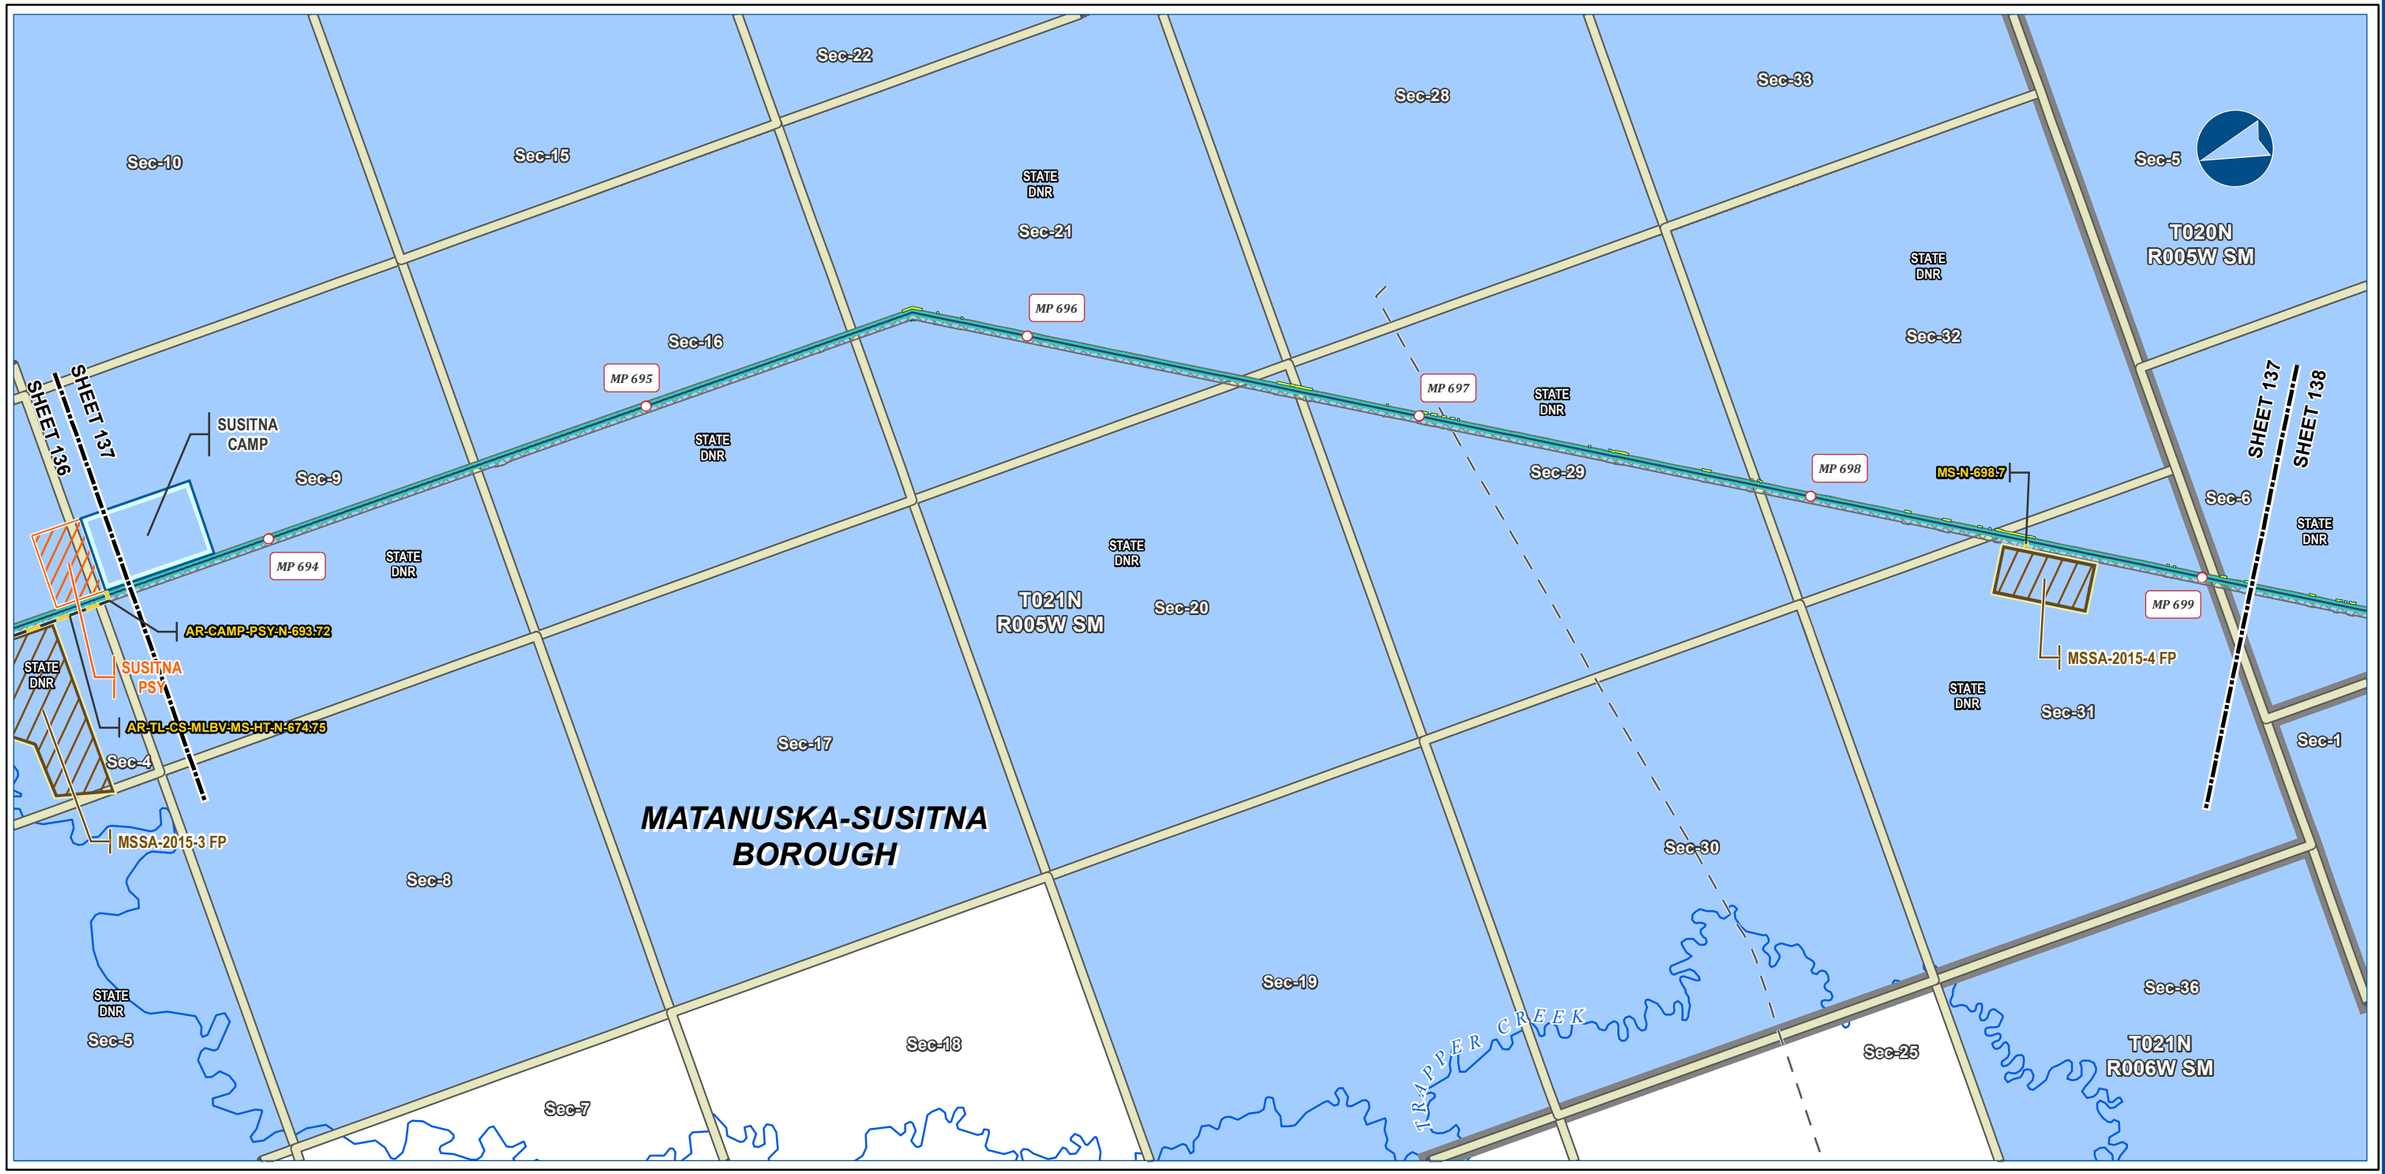



Alaska LNG Project

Legend

PIPELINE
- Alaska LNG Rev C2 Route
- Access Road - Gravel

- Permanent ROW
- Construction ROW
- ATWS
- Off ROW Camp
- Pipe Storage Yard (PSY)
- Material Site Study Area (MSSA)

EXISTING FEATURES
- Existing Roads
- Off Road Trails
- NHD Flowline

- Section
- Township

Managing Authority
- State Ownership

-Blank or white background indicates areas where title work has not been completed since it is outside of the project footprint.-

ALASKA LNG PROJECT
Land Ownership
Mainline Rev C2 Route

BOROUGH:	MATANUSKA-SUSITNA	**DRAWN BY:**	AGDC
STATE:	ALASKA	**CHECKED BY:**	

REV. NO.:	REVISION	DATE
A	ISSUED FOR REVIEW	2017-03-13

PRELIMINARY

1:24,000 — 0 — ¼ — ½ Miles

DISCLAIMER


The information contained herein is for informational or planning purposes only, It does not nor should it be deemed to be an offer, request or proposals for rights or occupation of any kind. The Alaska LNG Project Participants and their respective officers, employees and agents, make no warranty, implied or otherwise, nor accept any liability, as to the accuracy or completeness of the information contained in these documents, drawings or electronic files. Do not remove or delete this note from document, drawing or electronic file.

DATE: 2017-03-13	**PROJECTION:**	NAD83 NSRS2007 ALASKAZONE4 FTUS 54392	
DWG:	RR8_APPENDIX_B1_MAINLINE_REV_C2_CL	**SHEET:**	137

X:\AKLNG\Resource Reports\RR08\Appendix B\MAINLINE\RR8_APPENDIX_B1_MAINLINE_REV_C2_CL.mxd

LAND OWNERSHIP - MAINLINE REV C2 ROUTE

ALASKA LNG

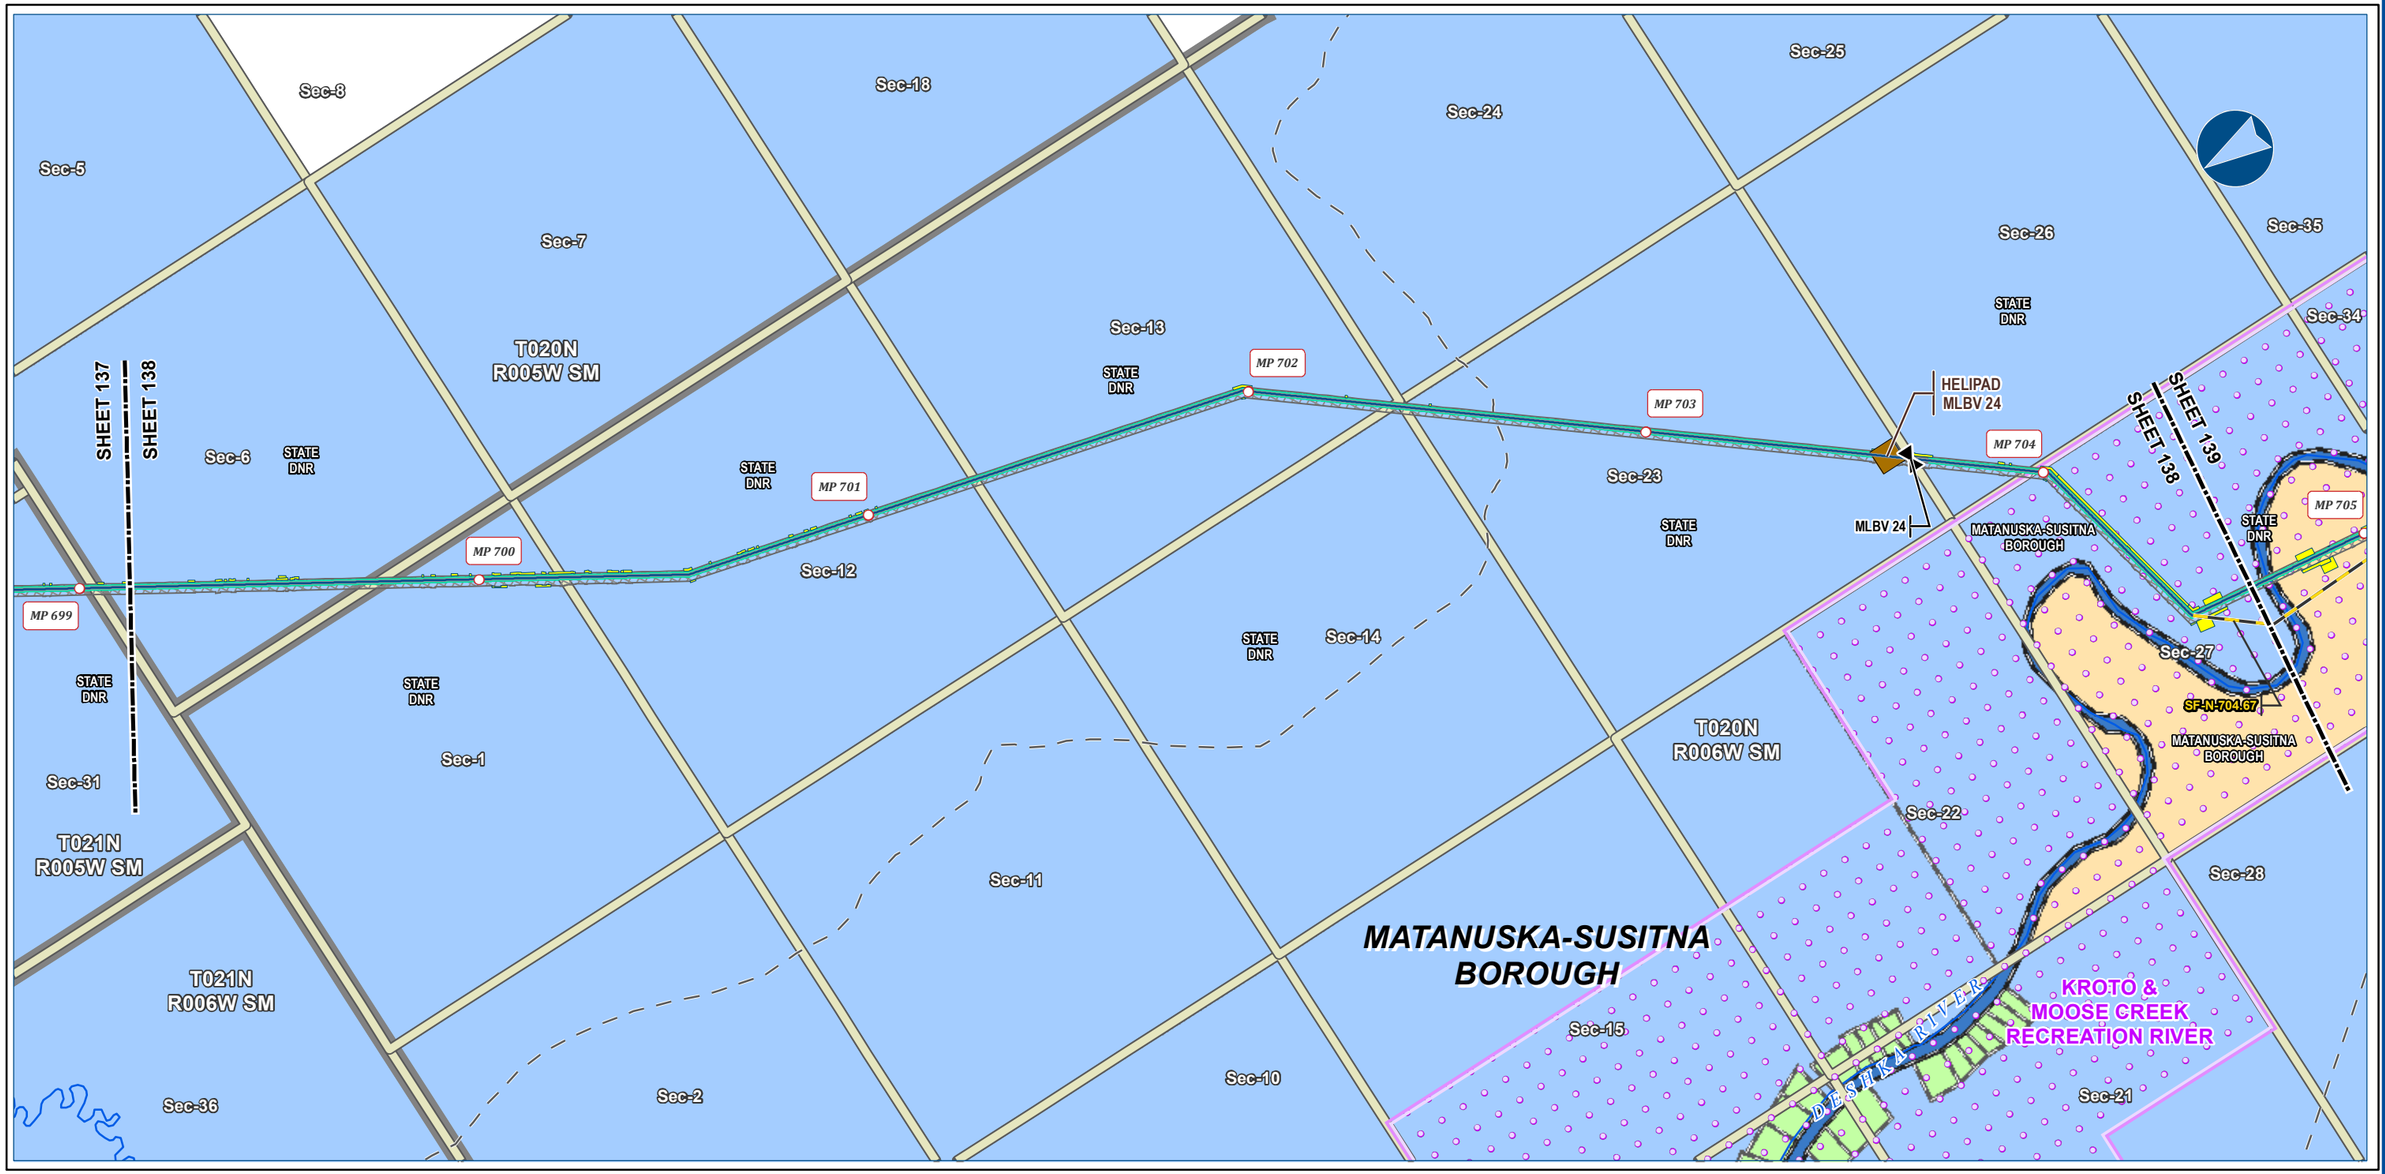



Alaska LNG Project

Legend

PIPELINE
- Alaska LNG Rev C2 Route
- Access Road - Gravel
- Mainline Blockvalve
- Helipad
- Permanent ROW
- Construction ROW
- ATWS

EXISTING FEATURES
- Existing Roads
- Off Road Trails
- NHD Flowline
- Conservation Lands
- Section
- Township

Managing Authority
- State Ownership
- Local Government Ownership
- Private Ownership
- River Parcel

-Blank or white background indicates areas where title work has not been completed since it is outside of the project footprint.-

ALASKA LNG PROJECT
Land Ownership
Mainline Rev C2 Route

BOROUGH:	MATANUSKA-SUSITNA	**DRAWN BY:**	AGDC
STATE:	ALASKA	**CHECKED BY:**	

REV. NO.:	REVISION	DATE
A	ISSUED FOR REVIEW	2017-03-13

PRELIMINARY

1:24,000 — 0 — ¼ — ½ Miles

DATE: 2017-03-13 | **PROJECTION:** NAD83 NSRS2007 ALASKAZONE4 FTUS 54392

DISCLAIMER

The information contained herein is for informational or planning purposes only, It does not nor should it be deemed to be an offer, request or proposals for rights or occupation of any kind. The Alaska LNG Project Participants and their respective officers, employees and agents, make no warranty, implied or otherwise, nor accept any liability, as to the accuracy or completeness of the information contained in these documents, drawings or electronic files. Do not remove or delete this note from document, drawing or electronic file.

DWG: RR8_APPENDIX_B1_MAINLINE_REV_C2_CL | **SHEET:** 138

X:\AKLNG\Resource Reports\RR08\Appendix B\MAINLINE\RR8_APPENDIX_B1_MAINLINE_REV_C2_CL.mxd

LAND OWNERSHIP - MAINLINE REV C2 ROUTE

ALASKA LNG

Sec-35 | Sec-2 | Sec-11 | Sec-15 | Sec-22 | Sec-26 | Sec-10 | Sec-3 | Sec-34 | Sec-27 | Sec-4 | Sec-9 | Sec-16 | Sec-21 | Sec-33 | Sec-28 | Sec-32 | Sec-5 | Sec-8 | Sec-17 | Sec-20 | Sec-18 | Sec-19

MATANUSKA-SUSITNA BOROUGH | STATE DNR | MATANUSKA-SUSITNA BOROUGH

MP 705 | MP 706 | MP 707 | MP 708 | MP 709 | MP 710 | MP 711

DESHKA RIVER

KROTO & MOOSE CREEK RECREATION RIVER

SF-N-704.67

SHEET 138 | SHEET 139 | SHEET 139 | SHEET 140

T019N R006W SM | T020N R006W SM

MATANUSKA-SUSITNA BOROUGH



Alaska LNG Project

Legend

PIPELINE
- Alaska LNG Rev C2 Route
- Access Road - Gravel
- Permanent ROW
- Construction ROW
- ATWS

EXISTING FEATURES
- Existing Roads
- Off Road Trails
- NHD Flowline
- Conservation Lands
- Section
- Township

Managing Authority
- State Ownership
- Local Government Ownership
- Private Ownership - Corporation
- Private Ownership
- River Parcel

-Blank or white background indicates areas where title work has not been completed since it is outside of the project footprint.-

ALASKA LNG PROJECT
Land Ownership
Mainline Rev C2 Route

BOROUGH:	MATANUSKA-SUSITNA	***DRAWN BY:***	AGDC
STATE:	ALASKA	***CHECKED BY:***	

REV. NO.:	***REVISION***	***DATE***
A	ISSUED FOR REVIEW	2017-03-13

PRELIMINARY

1:24,000 | 0 | ¼ | ½ Miles

DATE: 2017-03-13	***PROJECTION:***	NAD83 NSRS2007 ALASKAZONE4 FTUS 54392	
DWG:	RR8_APPENDIX_B1_MAINLINE_REV_C2_CL	***SHEET:***	139


DISCLAIMER

The information contained herein is for informational or planning purposes only, It does not nor should it be deemed to be an offer, request or proposals for rights or occupation of any kind. The Alaska LNG Project Participants and their respective officers, employees and agents, make no warranty, implied or otherwise, nor accept any liability, as to the accuracy or completeness of the information contained in these documents, drawings or electronic files. Do not remove or delete this note from document, drawing or electronic file.

X:\AKLNG\Resource Reports\RR08\Appendix B\MAINLINE\RR8_APPENDIX_B1_MAINLINE_REV_C2_CL.mxd

LAND OWNERSHIP - MAINLINE REV C2 ROUTE

ALASKA LNG

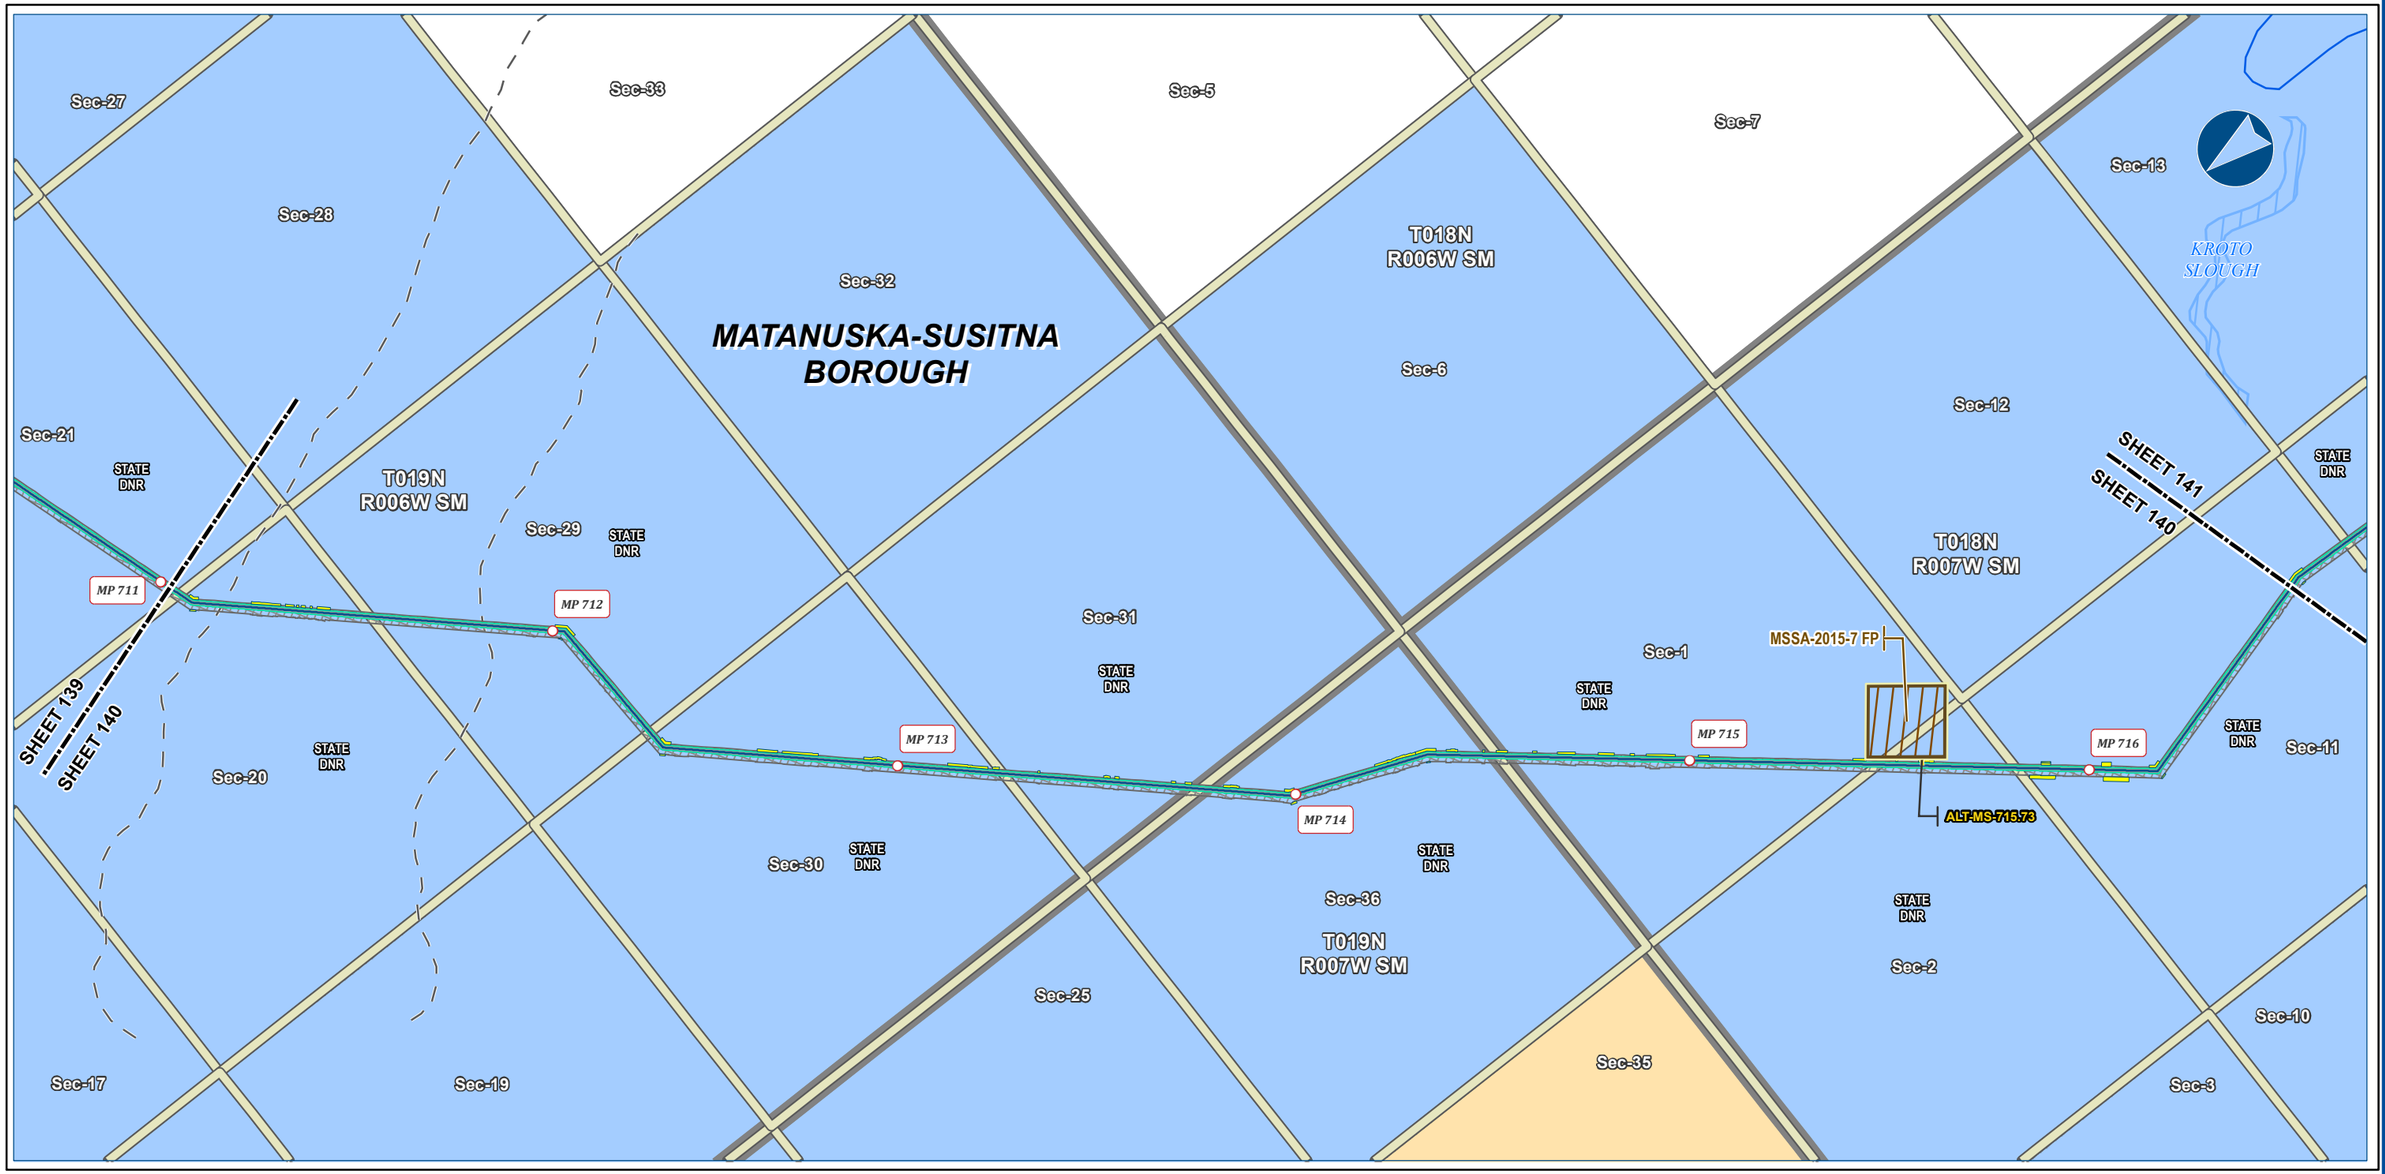



Alaska LNG Project

Legend

PIPELINE
- Alaska LNG Rev C2 Route
- Access Road - Gravel
- Permanent ROW
- Construction ROW
- ATWS
- Material Site Study Area (MSSA)

EXISTING FEATURES
- Existing Roads
- Off Road Trails
- NHD Flowline
- NHD Area - Stream/River
- Section
- Township

Managing Authority
- State Ownership
- Local Government Ownership

-Blank or white background indicates areas where title work has not been completed since it is outside of the project footprint.-

ALASKA LNG PROJECT
Land Ownership
Mainline Rev C2 Route

BOROUGH:	MATANUSKA-SUSITNA	***DRAWN BY:***	AGDC
STATE:	ALASKA	***CHECKED BY:***	

REV. NO.:	***REVISION***	***DATE***
A	ISSUED FOR REVIEW	2017-03-13

PRELIMINARY

1:24,000 — 0 — ¼ — ½ Miles

DATE: 2017-03-13	***PROJECTION:***	NAD83 NSRS2007 ALASKAZONE4 FTUS 54392	
DWG:	RR8_APPENDIX_B1_MAINLINE_REV_C2_CL	***SHEET:***	140


DISCLAIMER

The information contained herein is for informational or planning purposes only, It does not nor should it be deemed to be an offer, request or proposals for rights or occupation of any kind. The Alaska LNG Project Participants and their respective officers, employees and agents, make no warranty, implied or otherwise, nor accept any liability, as to the accuracy or completeness of the information contained in these documents, drawings or electronic files. Do not remove or delete this note from document, drawing or electronic file.

X:\AKLNG\Resource Reports\RR08\Appendix B\MAINLINE\RR8_APPENDIX_B1_MAINLINE_REV_C2_CL.mxd

LAND OWNERSHIP - MAINLINE REV C2 ROUTE

ALASKA LNG

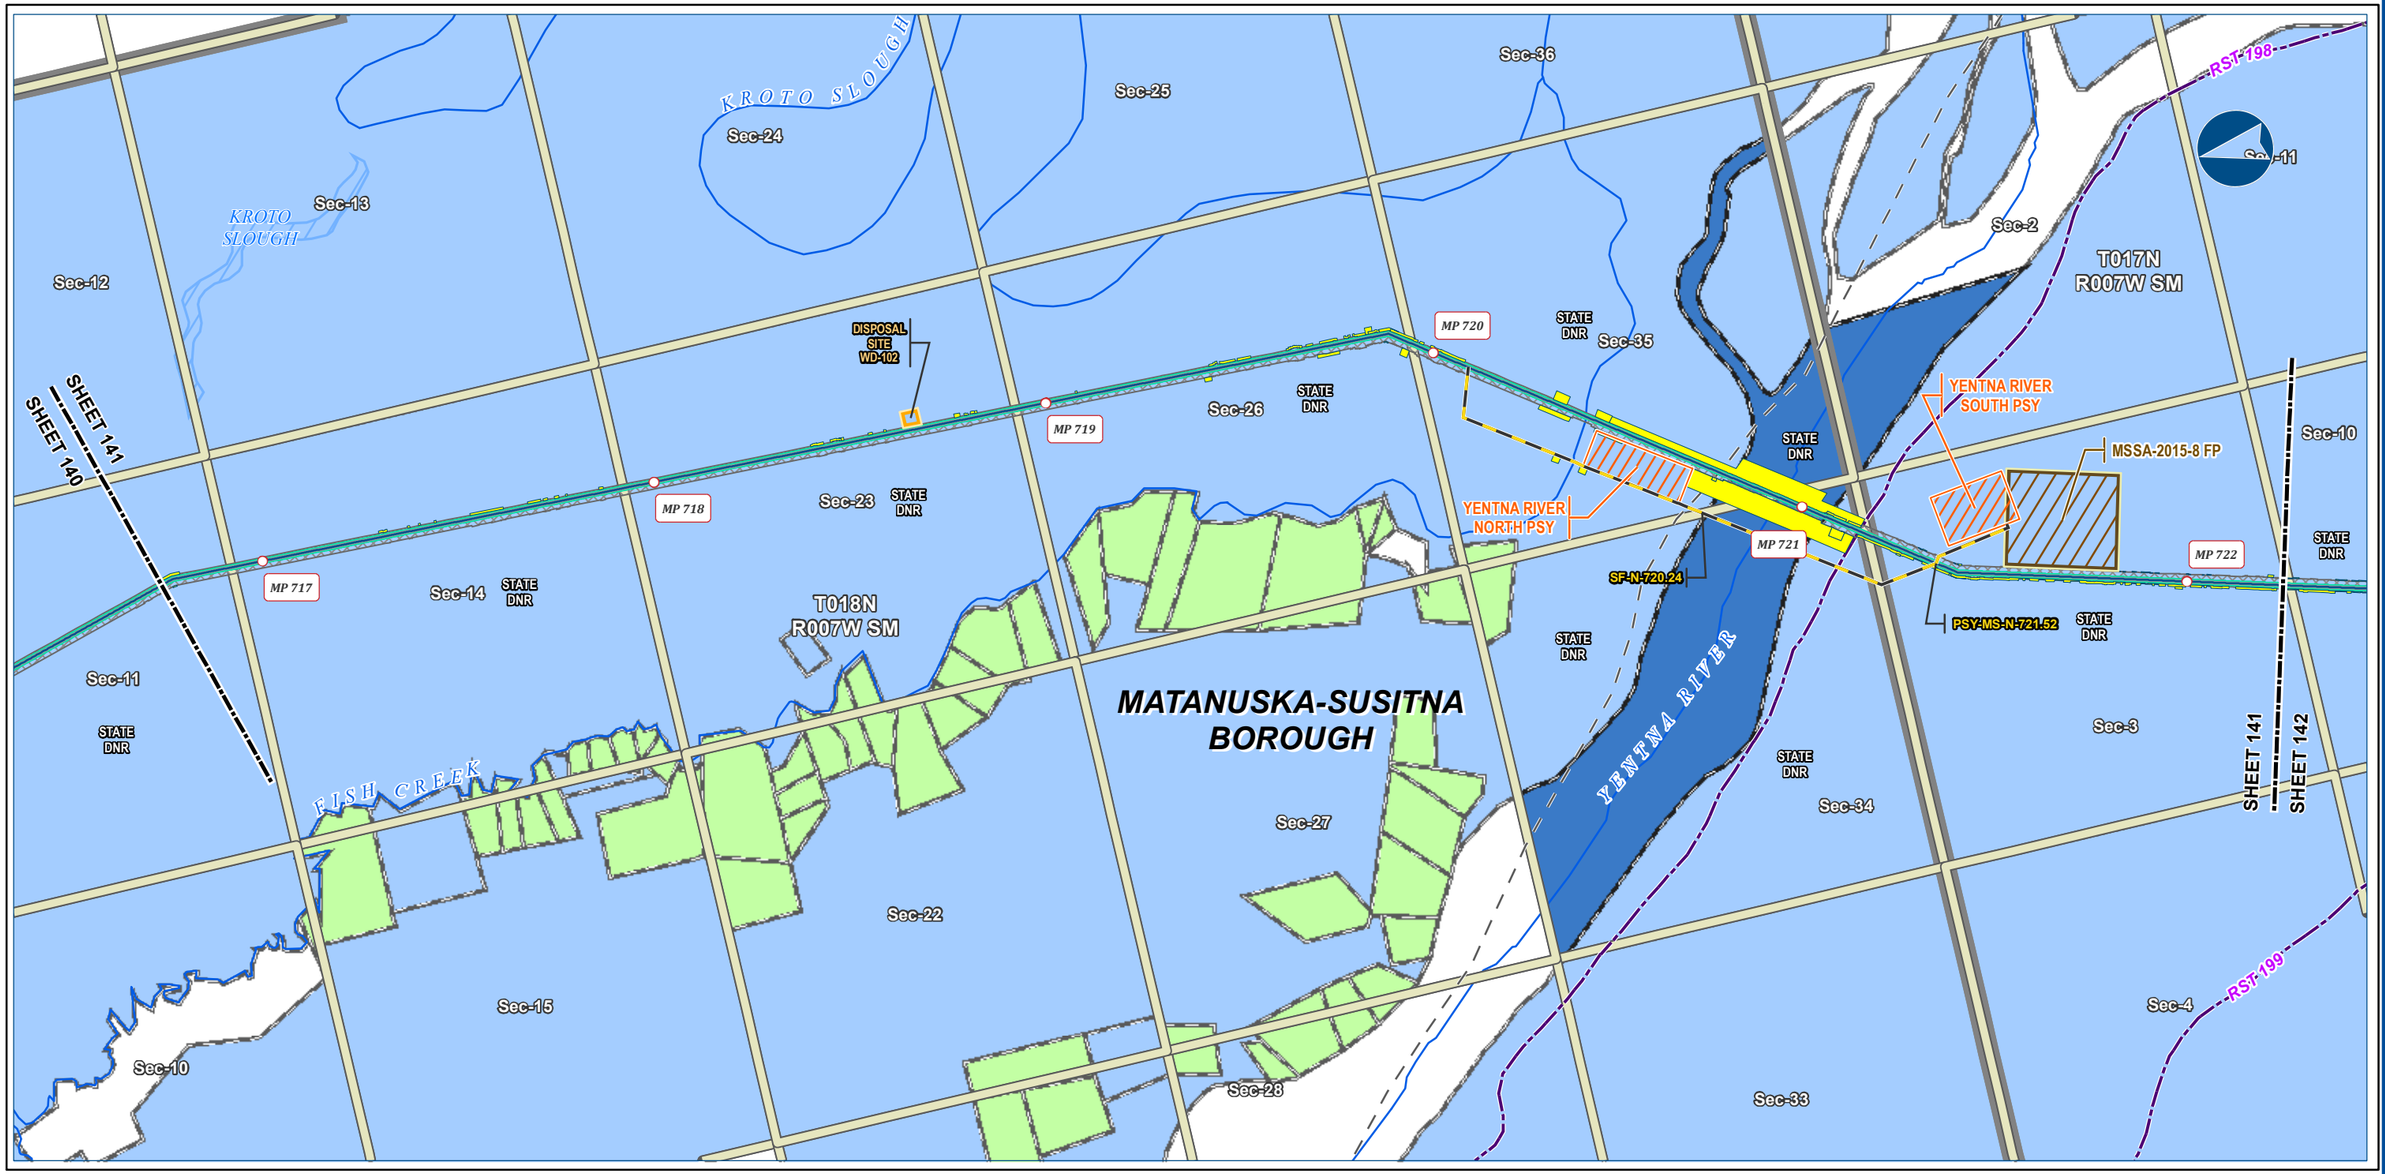



Alaska LNG Project

Legend

PIPELINE
- Alaska LNG Rev C2 Route
- Access Road - Gravel
- Permanent ROW
- Construction ROW
- ATWS
- Pipe Storage Yard (PSY)
- Disposal Site
- Material Site Study Area (MSSA)

EXISTING FEATURES
- Existing Roads
- Revised Statute 2477 Trail
- Off Road Trails
- NHD Flowline
- NHD Area - Stream/River
- Section
- Township

Managing Authority
- State Ownership
- Private Ownership
- River Parcel

-Blank or white background indicates areas where title work has not been completed since it is outside of the project footprint.-

ALASKA LNG PROJECT
Land Ownership
Mainline Rev C2 Route

BOROUGH:	MATANUSKA-SUSITNA	***DRAWN BY:***	AGDC
STATE:	ALASKA	***CHECKED BY:***	

REV. NO.:	***REVISION***	***DATE***
A	ISSUED FOR REVIEW	2017-03-13

PRELIMINARY

1:24,000 — 0 — ¼ — ½ Miles

DATE: 2017-03-13	***PROJECTION:***	NAD83 NSRS2007 ALASKAZONE4 FTUS 54392	
DWG:	RR8_APPENDIX_B1_MAINLINE_REV_C2_CL	***SHEET:***	141


DISCLAIMER

The information contained herein is for informational or planning purposes only, It does not nor should it be deemed to be an offer, request or proposals for rights or occupation of any kind. The Alaska LNG Project Participants and their respective officers, employees and agents, make no warranty, implied or otherwise, nor accept any liability, as to the accuracy or completeness of the information contained in these documents, drawings or electronic files. Do not remove or delete this note from document, drawing or electronic file.

X:\AKLNG\Resource Reports\RR08\Appendix B\MAINLINE\RR8_APPENDIX_B1_MAINLINE_REV_C2_CL.mxd

LAND OWNERSHIP - MAINLINE REV C2 ROUTE

ALASKA LNG

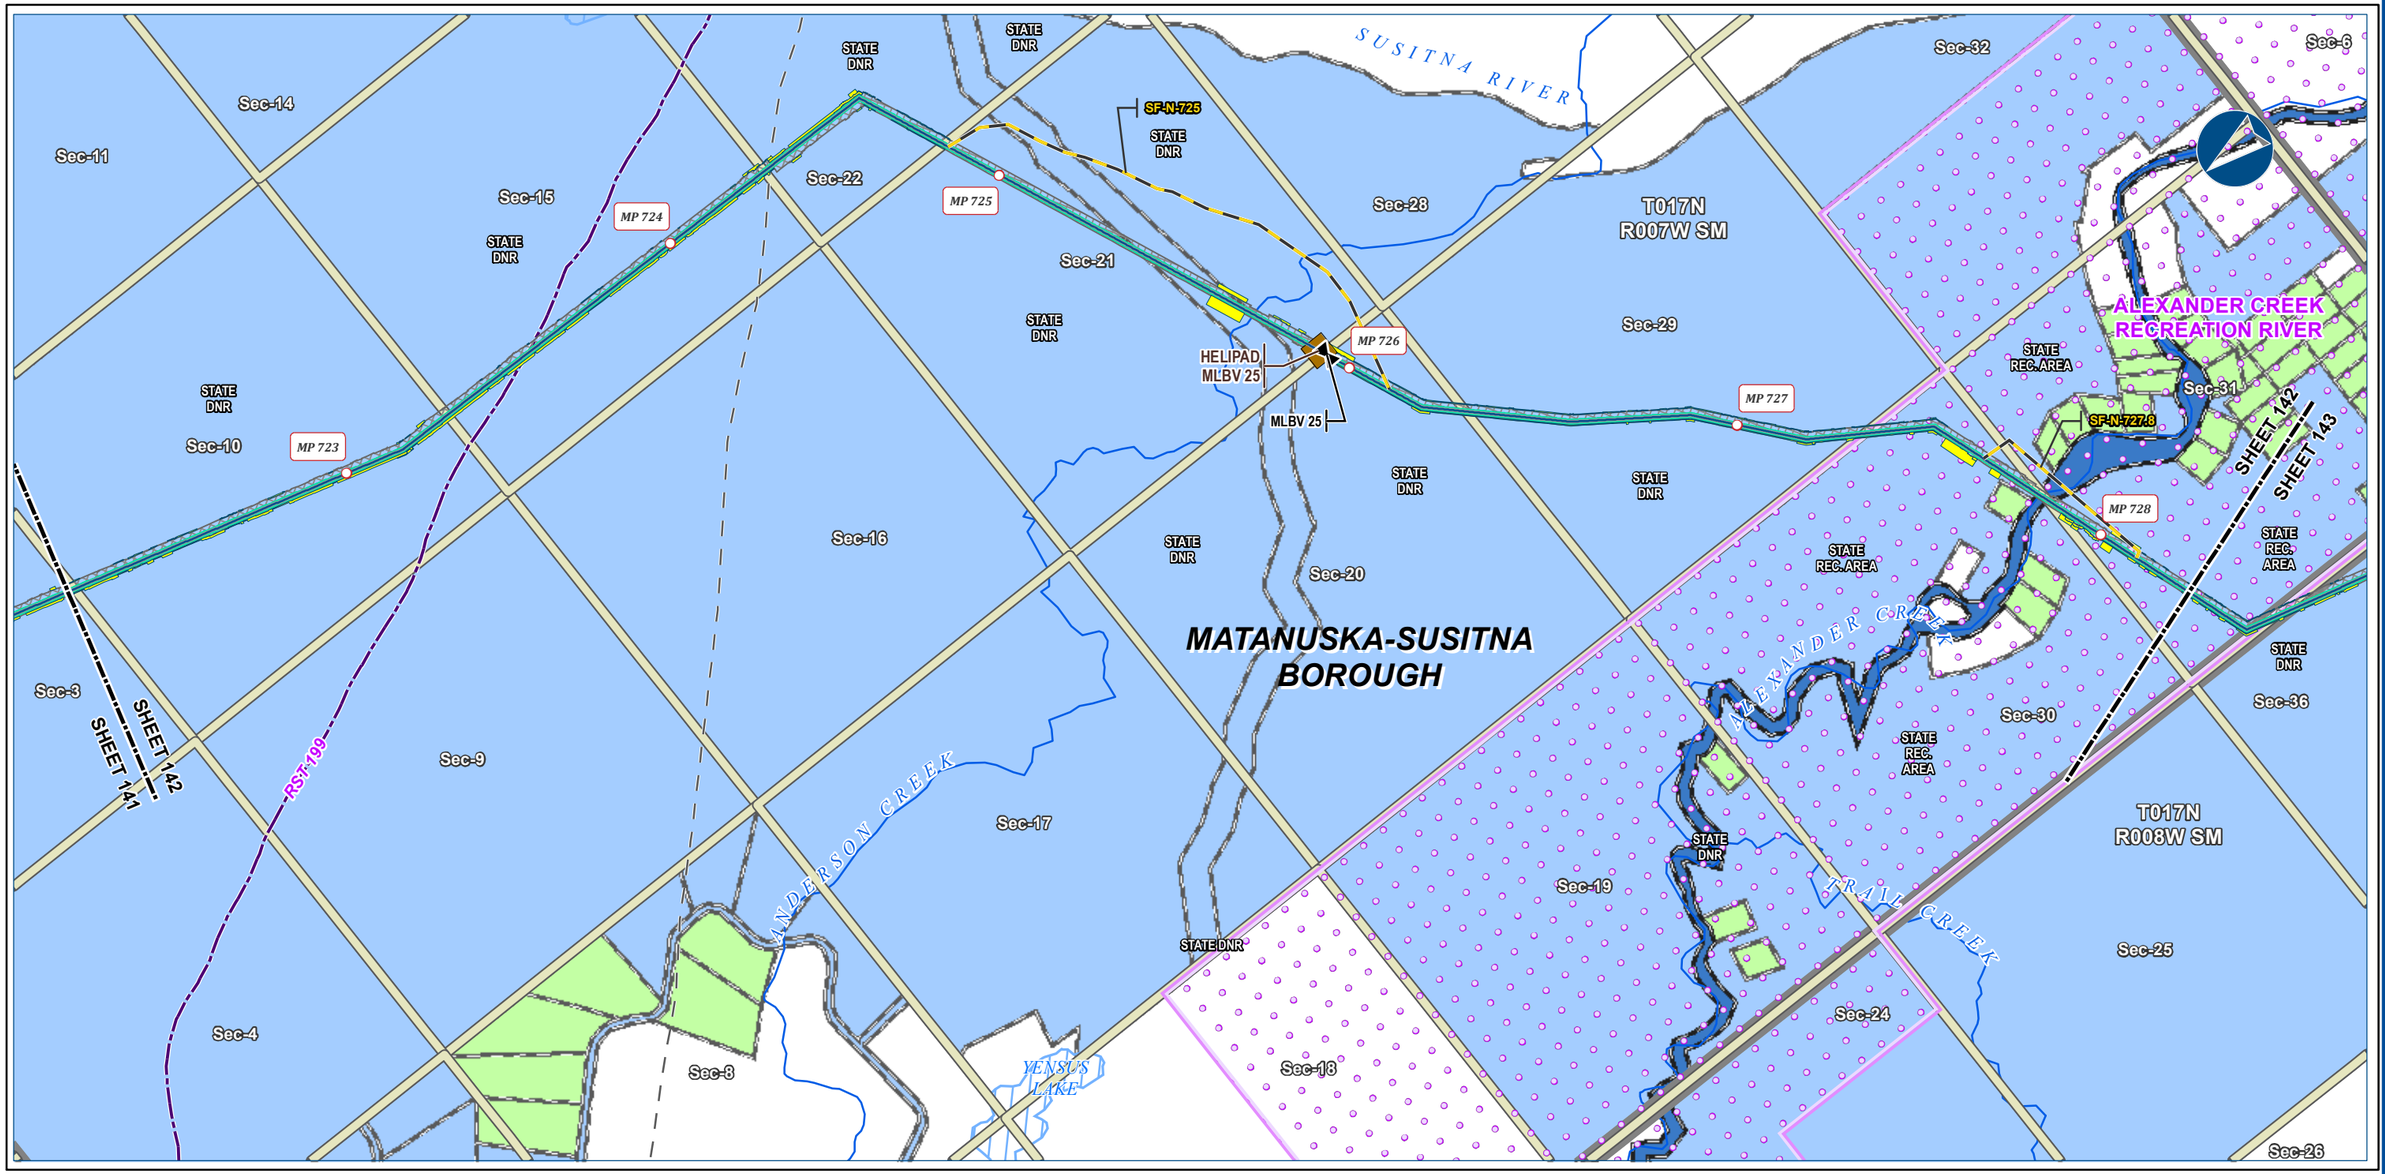



Alaska LNG Project

Legend

PIPELINE
- Alaska LNG Rev C2 Route
- Access Road - Gravel
- Mainline Blockvalve
- Helipad
- Permanent ROW
- Construction ROW
- ATWS

EXISTING FEATURES
- Existing Roads
- Revised Statute 2477 Trail
- Off Road Trails
- NHD Flowline
- NHD Area - Stream/River
- Conservation Lands
- Section
- Township

Managing Authority
- State Ownership
- Private Ownership
- River Parcel

-Blank or white background indicates areas where title work has not been completed since it is outside of the project footprint.-

ALASKA LNG PROJECT
Land Ownership
Mainline Rev C2 Route

BOROUGH:	MATANUSKA-SUSITNA	**DRAWN BY:**	AGDC
STATE:	ALASKA	**CHECKED BY:**	

REV. NO.:	REVISION	DATE
A	ISSUED FOR REVIEW	2017-03-13

PRELIMINARY

1:24,000 — 0 — ¼ — ½ Miles

DISCLAIMER

The information contained herein is for informational or planning purposes only, It does not nor should it be deemed to be an offer, request or proposals for rights or occupation of any kind. The Alaska LNG Project Participants and their respective officers, employees and agents, make no warranty, implied or otherwise, nor accept any liability, as to the accuracy or completeness of the information contained in these documents, drawings or electronic files. Do not remove or delete this note from document, drawing or electronic file.


DATE:	2017-03-13	**PROJECTION:**	NAD83 NSRS2007 ALASKAZONE4 FTUS 54392	**DWG:**	RR8_APPENDIX_B1_MAINLINE_REV_C2_CL

SHEET: 142

X:\AKLNG\Resource Reports\RR08\Appendix B\MAINLINE\RR8_APPENDIX_B1_MAINLINE_REV_C2_CL.mxd

LAND OWNERSHIP - MAINLINE REV C2 ROUTE

ALASKA LNG

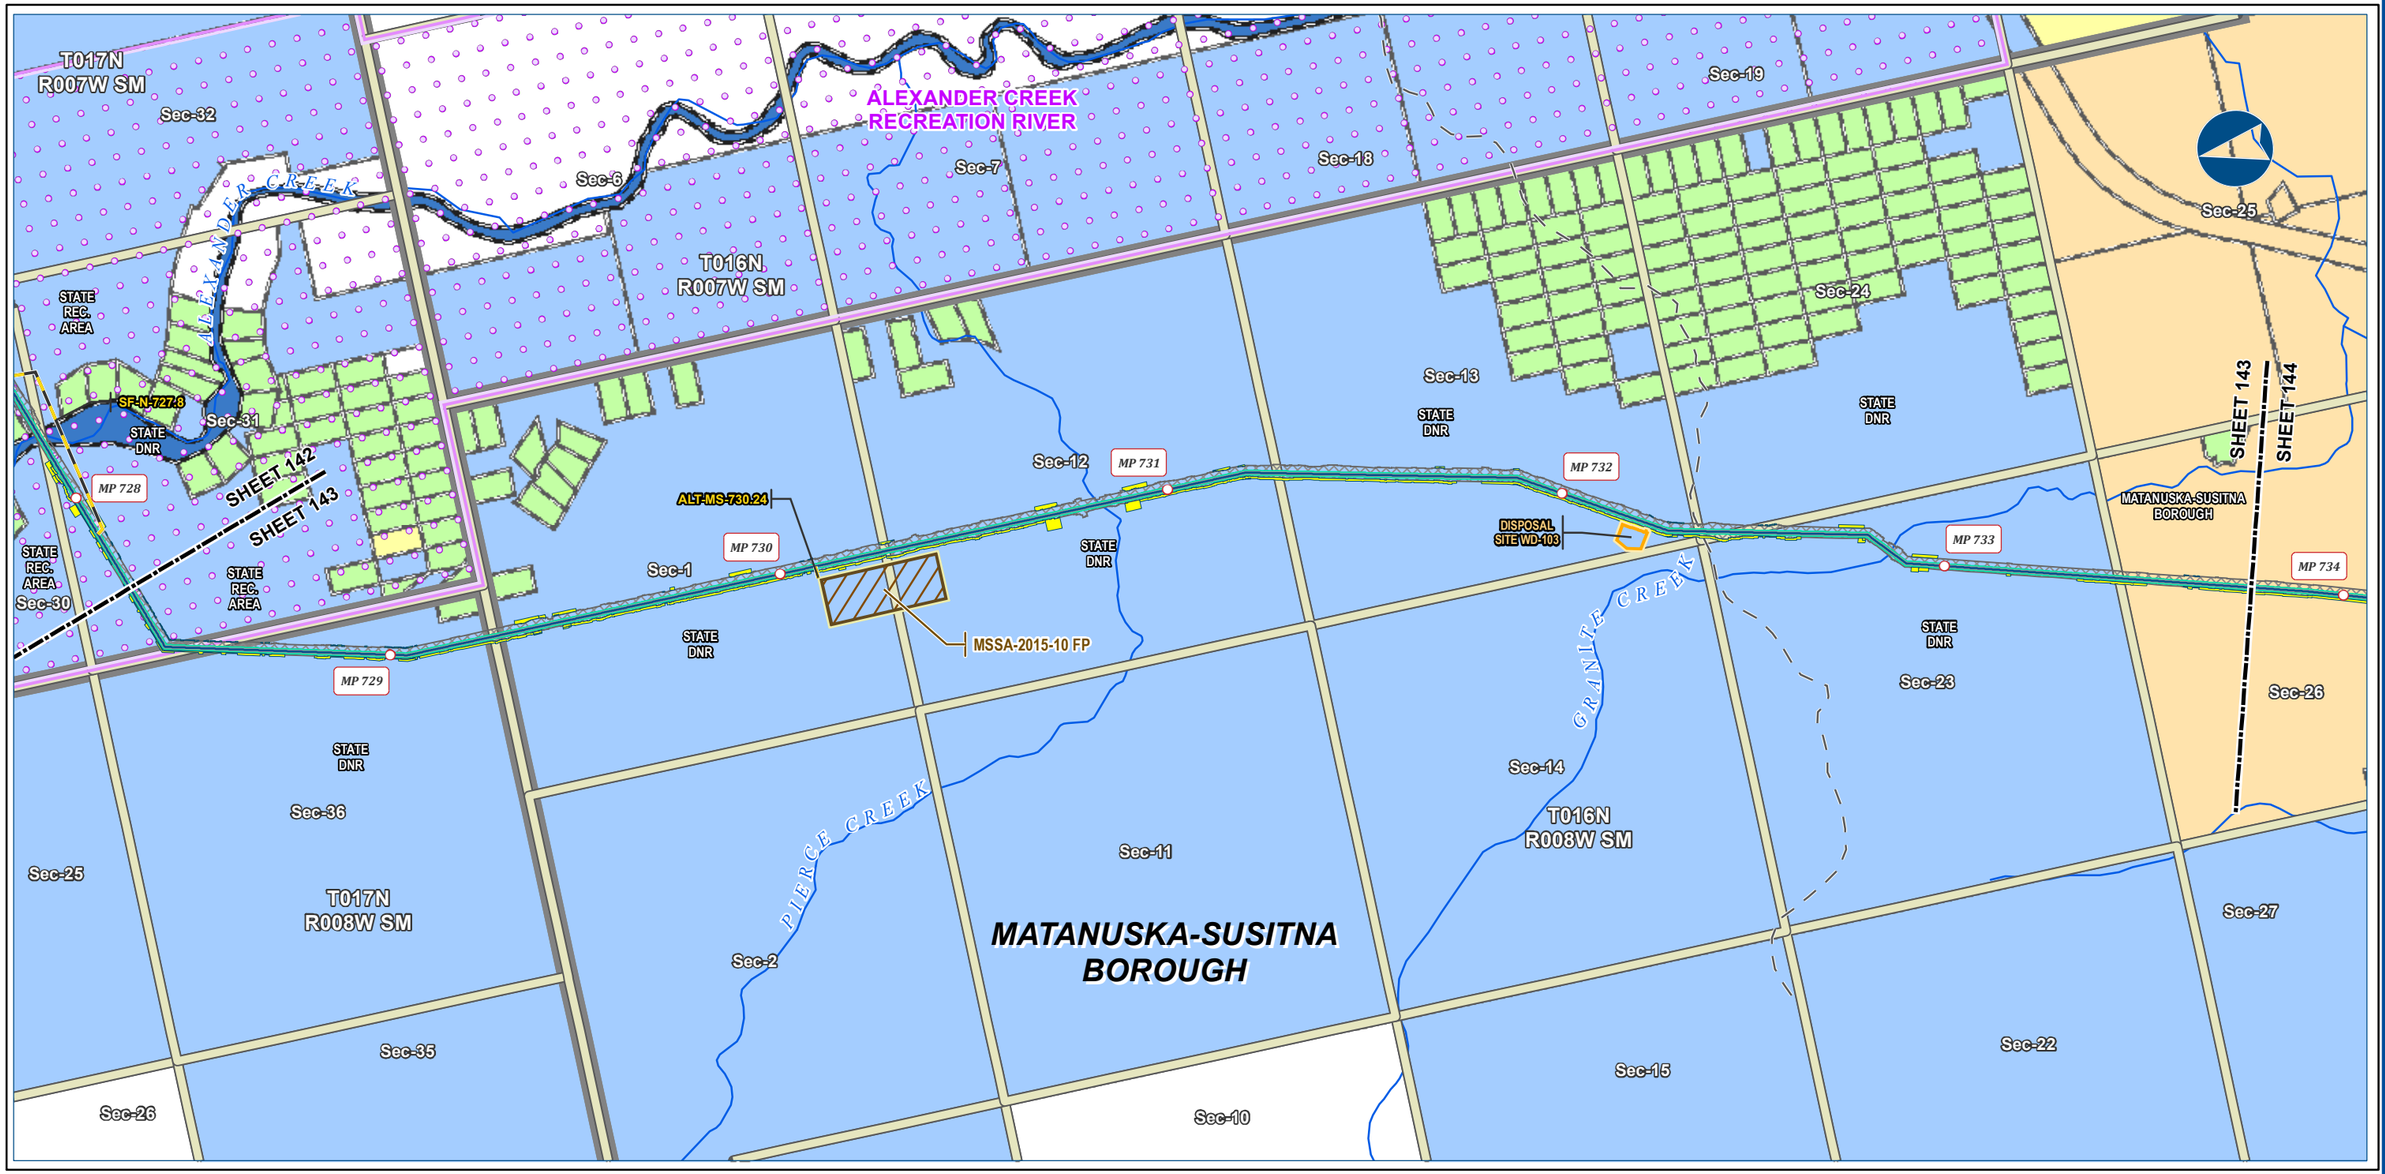



Alaska LNG Project

Legend

PIPELINE
- Alaska LNG Rev C2 Route
- Access Road - Gravel
- Permanent ROW
- Construction ROW
- ATWS
- Disposal Site
- Material Site Study Area (MSSA)

EXISTING FEATURES
- Existing Roads
- Off Road Trails
- NHD Flowline
- Conservation Lands
- Section
- Township

Managing Authority
- State Ownership
- Local Government Ownership
- Private Ownership - Corporation
- Private Ownership
- River Parcel

-Blank or white background indicates areas where title work has not been completed since it is outside of the project footprint.-

ALASKA LNG PROJECT
Land Ownership
Mainline Rev C2 Route

BOROUGH:	MATANUSKA-SUSITNA	***DRAWN BY:***	AGDC
STATE:	ALASKA	***CHECKED BY:***	

REV. NO.:	***REVISION***	***DATE***
A	ISSUED FOR REVIEW	2017-03-13

PRELIMINARY

1:24,000 — 0 — ¼ — ½ Miles

DATE: 2017-03-13	***PROJECTION:***	NAD83 NSRS2007 ALASKAZONE4 FTUS 54392	
DWG:	RR8_APPENDIX_B1_MAINLINE_REV_C2_CL	***SHEET:***	143


DISCLAIMER

The information contained herein is for informational or planning purposes only, It does not nor should it be deemed to be an offer, request or proposals for rights or occupation of any kind. The Alaska LNG Project Participants and their respective officers, employees and agents, make no warranty, implied or otherwise, nor accept any liability, as to the accuracy or completeness of the information contained in these documents, drawings or electronic files. Do not remove or delete this note from document, drawing or electronic file.

X:\AKLNG\Resource Reports\RR08\Appendix B\MAINLINE\RR8_APPENDIX_B1_MAINLINE_REV_C2_CL.mxd

LAND OWNERSHIP - MAINLINE REV C2 ROUTE

ALASKA LNG

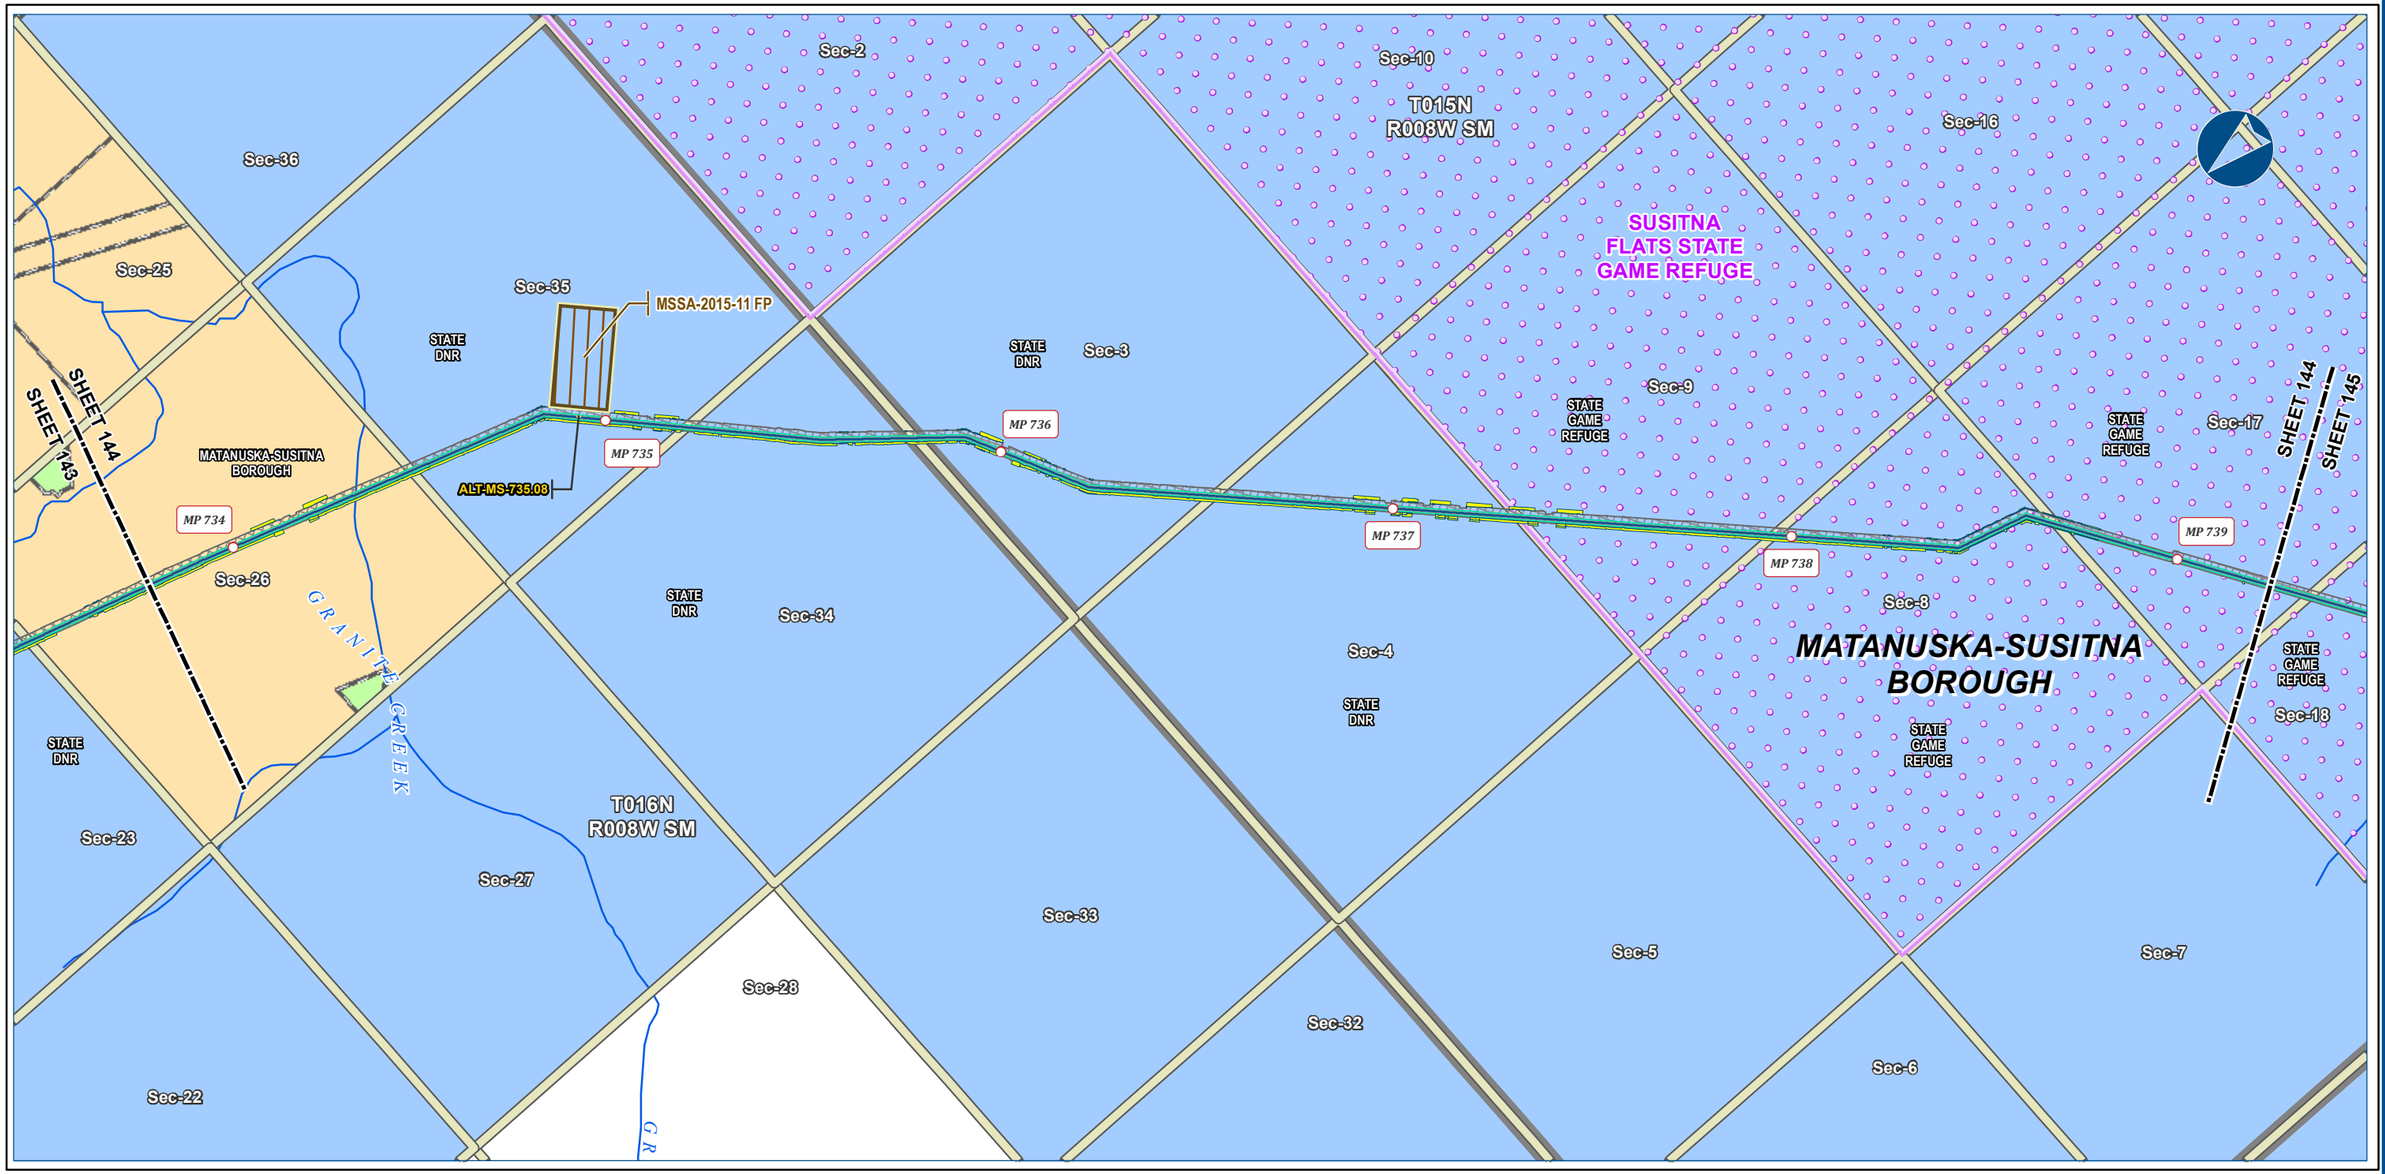



Legend

PIPELINE
- Alaska LNG Rev C2 Route
- Access Road - Gravel
- Permanent ROW
- Construction ROW
- ATWS
- Material Site Study Area (MSSA)

EXISTING FEATURES
- Existing Roads
- NHD Flowline
- Conservation Lands
- Section
- Township

Managing Authority
- State Ownership
- Local Government Ownership
- Private Ownership

-Blank or white background indicates areas where title work has not been completed since it is outside of the project footprint.-

Alaska LNG Project

ALASKA LNG PROJECT
Land Ownership
Mainline Rev C2 Route

BOROUGH:	MATANUSKA-SUSITNA	***DRAWN BY:***	AGDC
STATE:	ALASKA	***CHECKED BY:***	

REV. NO.:	***REVISION***	***DATE***
A	ISSUED FOR REVIEW	2017-03-13

PRELIMINARY


1:24,000 — 0 — ¼ — ½ Miles

DATE: 2017-03-13	***PROJECTION:***	NAD83 NSRS2007 ALASKAZONE4 FTUS 54392	
DWG:	RR8_APPENDIX_B1_MAINLINE_REV_C2_CL	***SHEET:***	144

DISCLAIMER

The information contained herein is for informational or planning purposes only, It does not nor should it be deemed to be an offer, request or proposals for rights or occupation of any kind. The Alaska LNG Project Participants and their respective officers, employees and agents, make no warranty, implied or otherwise, nor accept any liability, as to the accuracy or completeness of the information contained in these documents, drawings or electronic files. Do not remove or delete this note from document, drawing or electronic file.

X:\AKLNG\Resource Reports\RR08\Appendix B\MAINLINE\RR8_APPENDIX_B1_MAINLINE_REV_C2_CL.mxd

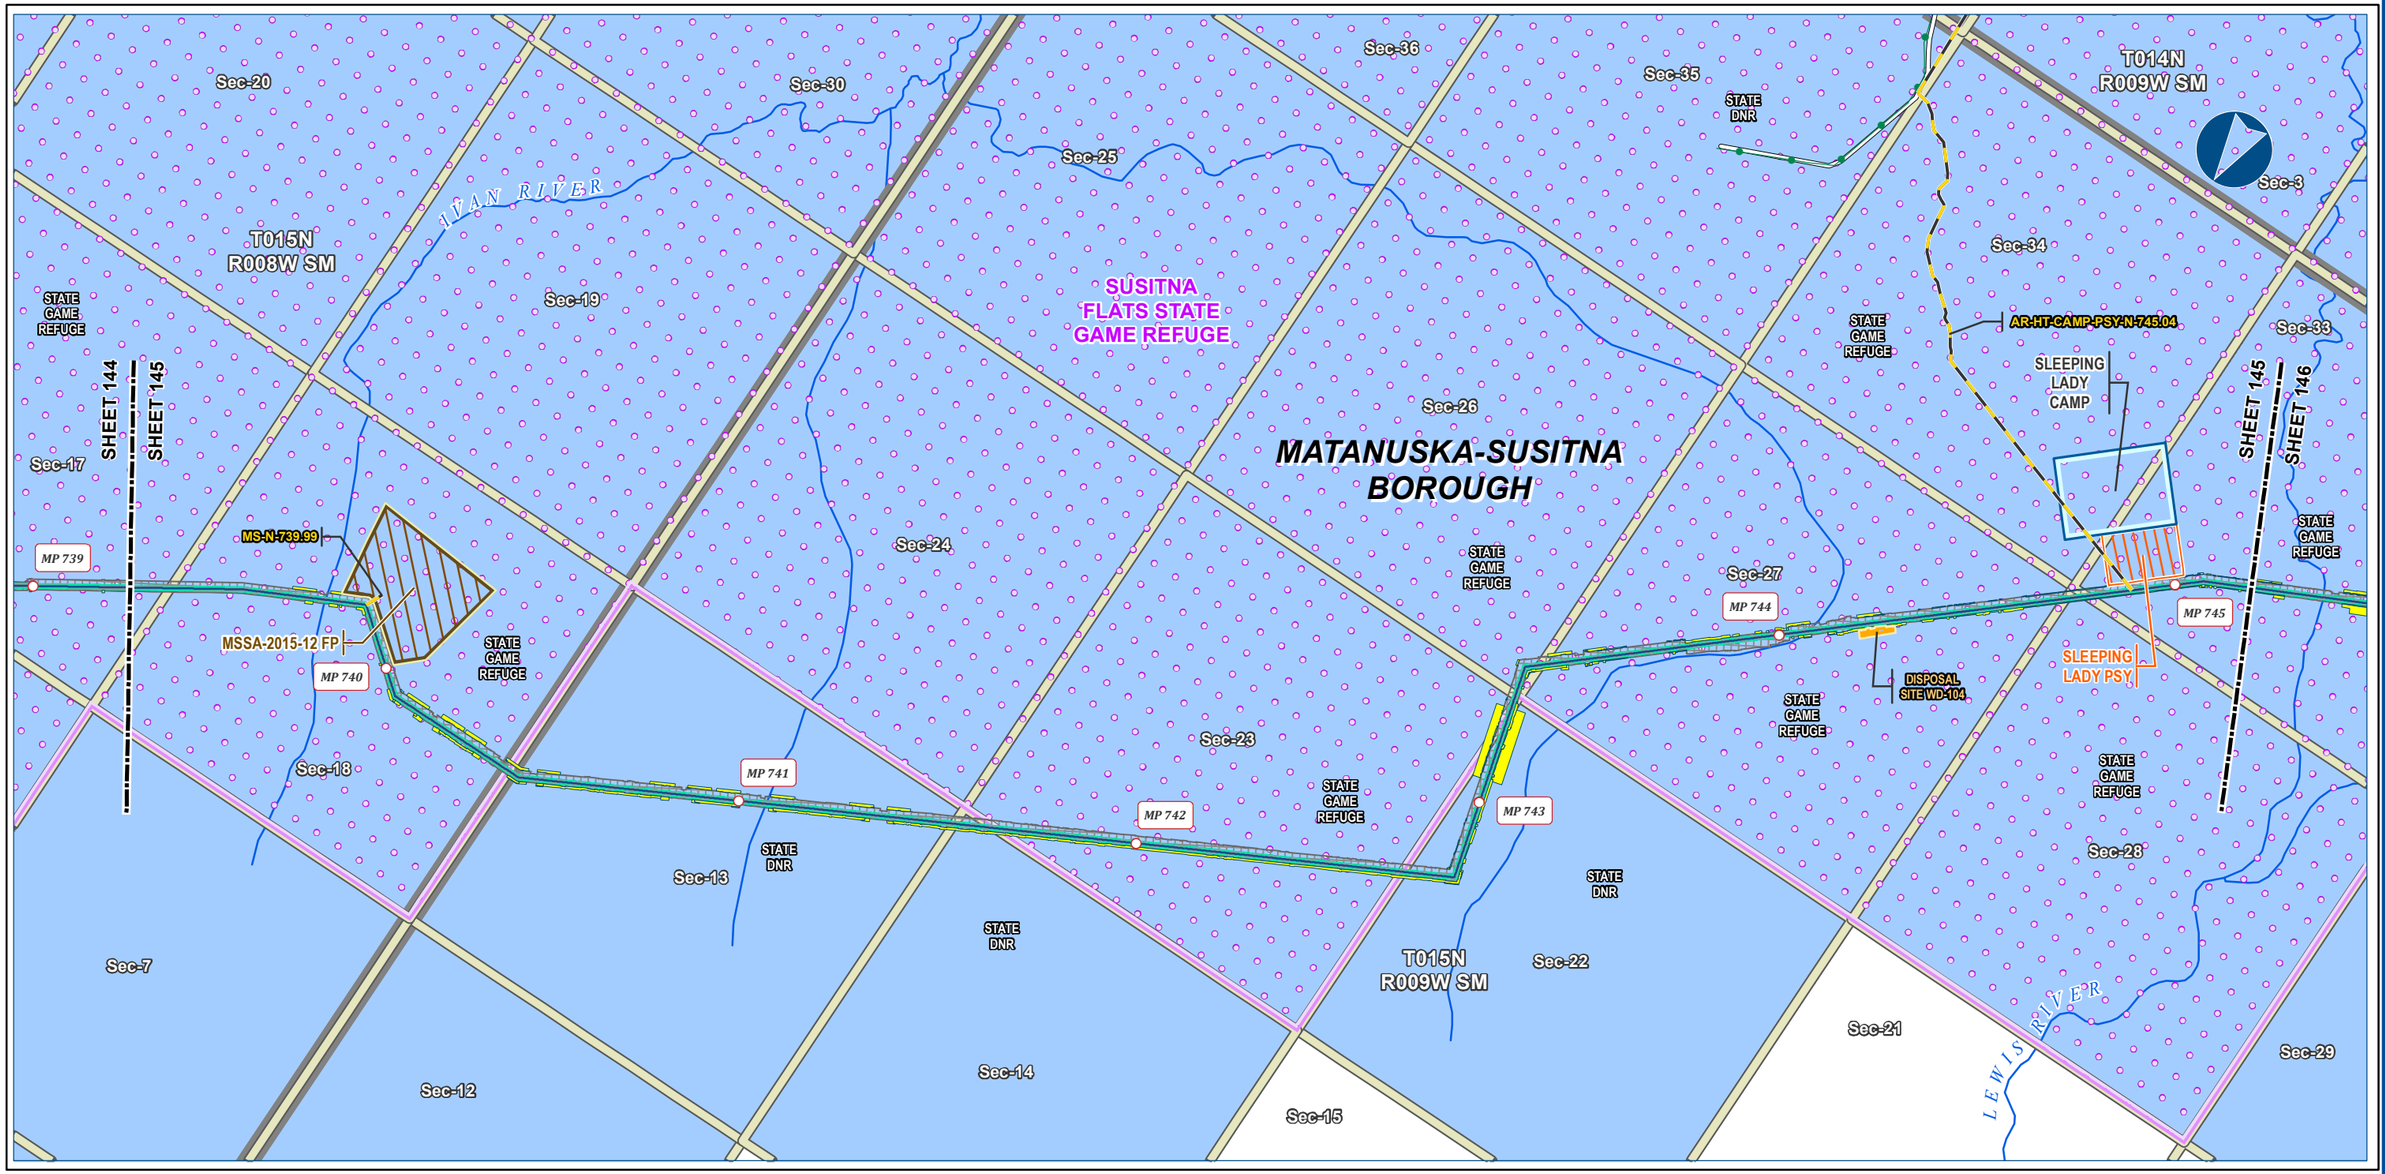



Alaska LNG Project

Legend

PIPELINE
- Alaska LNG Rev C2 Route
- Access Road - Gravel
- Permanent ROW
- Construction ROW
- ATWS
- Off ROW Camp
- Pipe Storage Yard (PSY)
- Disposal Site
- Material Site Study Area (MSSA)

EXISTING FEATURES
- Existing Roads
- Existing Pipeline
- NHD Flowline
- Conservation Lands
- Section
- Township

Managing Authority
- State Ownership

-Blank or white background indicates areas where title work has not been completed since it is outside of the project footprint.-

ALASKA LNG PROJECT
Land Ownership
Mainline Rev C2 Route

BOROUGH:	MATANUSKA-SUSITNA	***DRAWN BY:***	AGDC
STATE:	ALASKA	***CHECKED BY:***	

REV. NO.:	***REVISION***	***DATE***
A	ISSUED FOR REVIEW	2017-03-13

PRELIMINARY


1:24,000 — 0 — ¼ — ½ Miles

DATE: 2017-03-13	***PROJECTION:***	NAD83 NSRS2007 ALASKAZONE4 FTUS 54392	
DWG:	RR8_APPENDIX_B1_MAINLINE_REV_C2_CL	***SHEET:***	145

DISCLAIMER

The information contained herein is for informational or planning purposes only, It does not nor should it be deemed to be an offer, request or proposals for rights or occupation of any kind. The Alaska LNG Project Participants and their respective officers, employees and agents, make no warranty, implied or otherwise, nor accept any liability, as to the accuracy or completeness of the information contained in these documents, drawings or electronic files. Do not remove or delete this note from document, drawing or electronic file.

X:\AKLNG\Resource Reports\RR08\Appendix B\MAINLINE\RR8_APPENDIX_B1_MAINLINE_REV_C2_CL.mxd

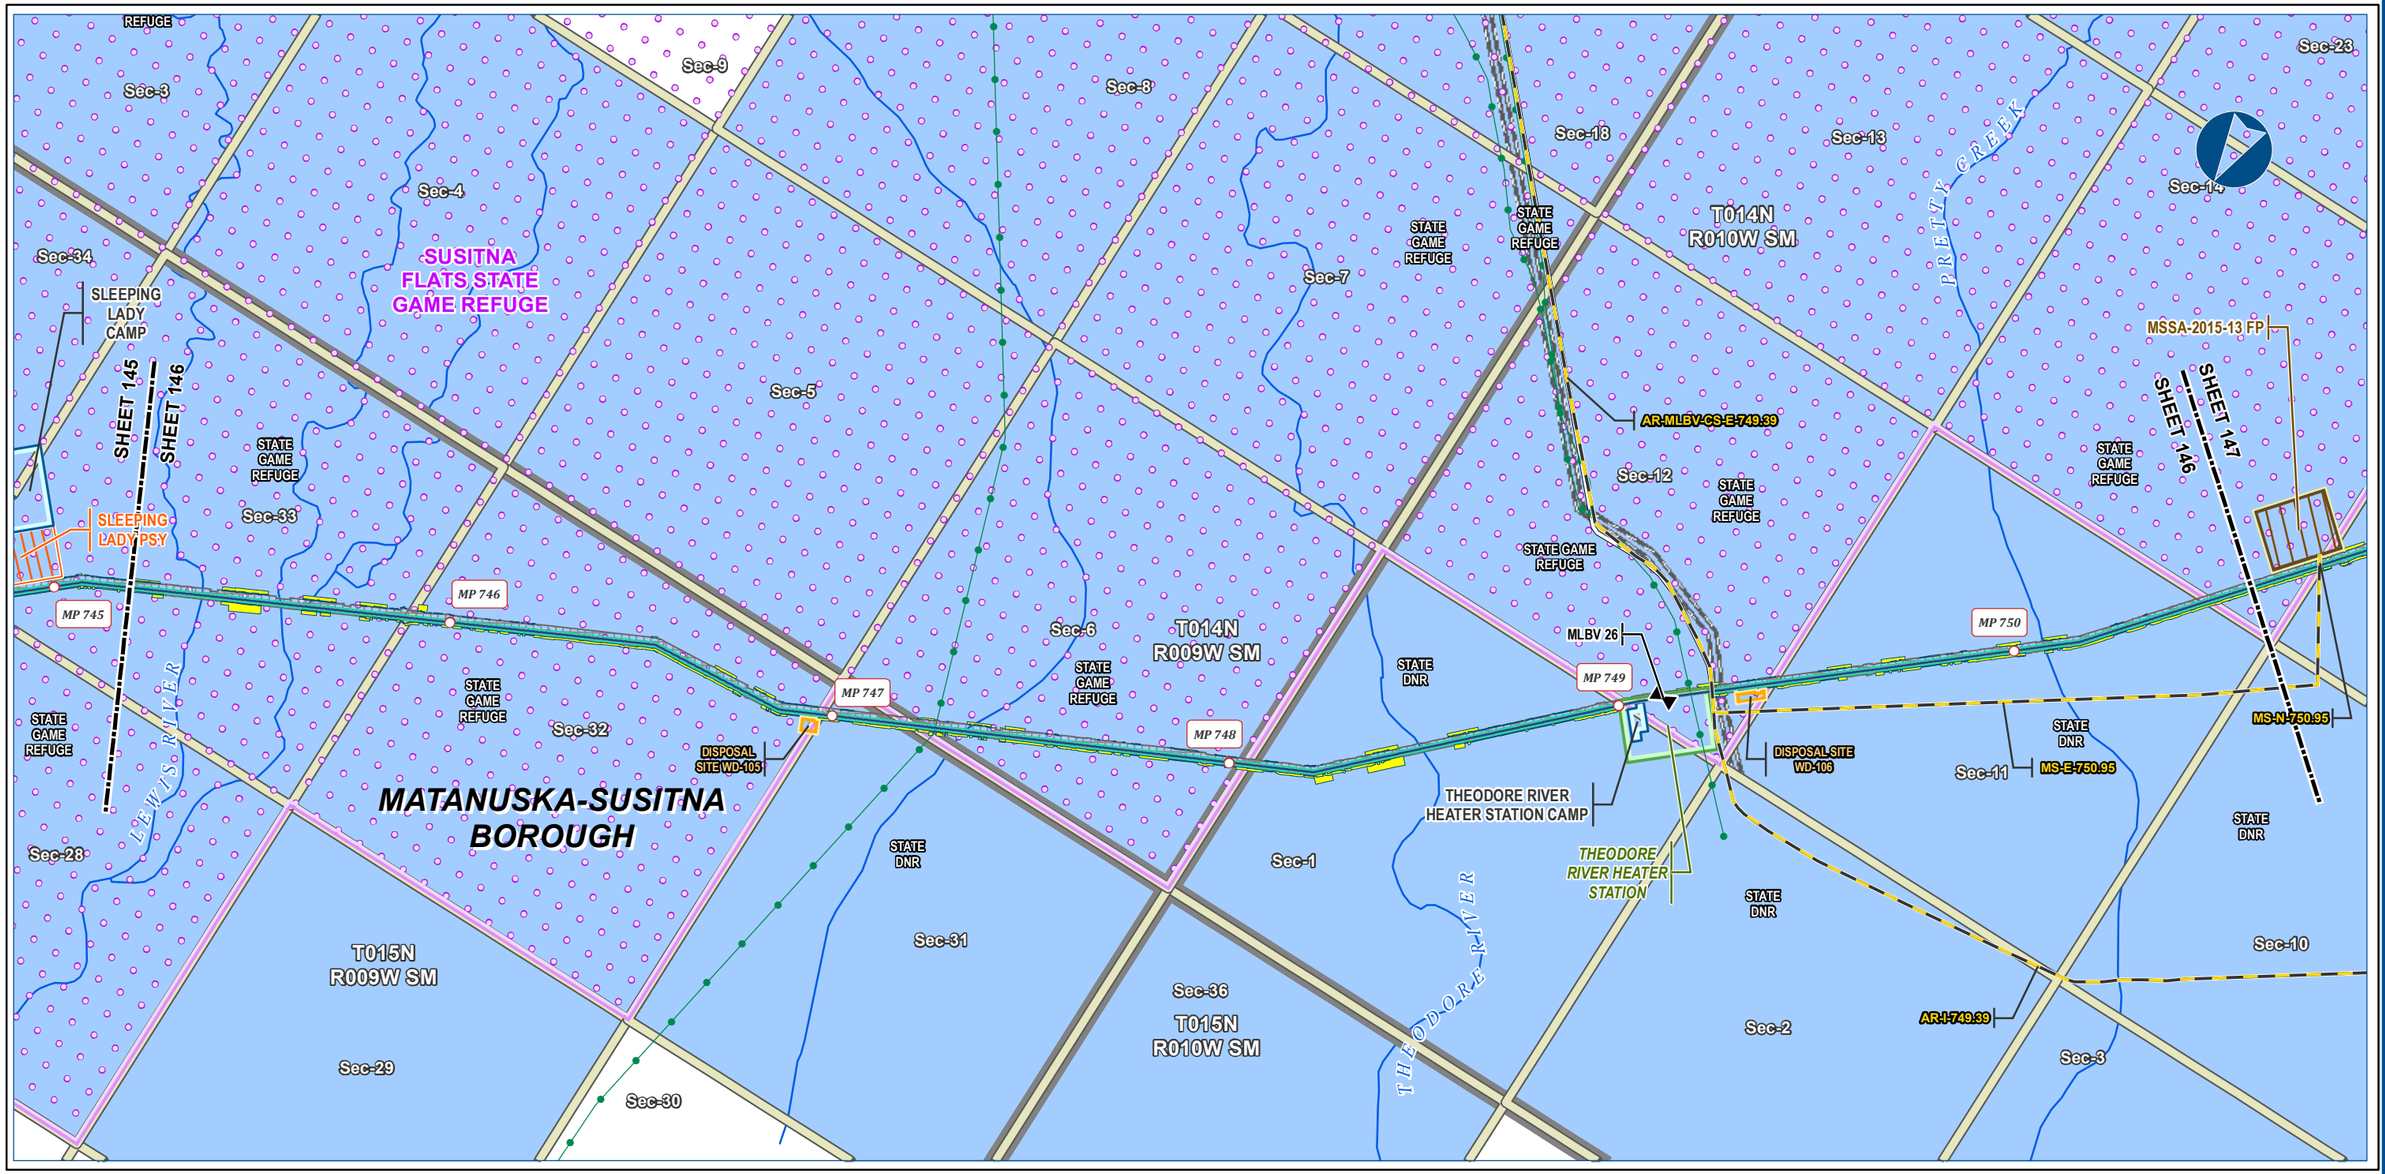



Alaska LNG Project

Legend

PIPELINE
- Alaska LNG Rev C2 Route
- Access Road - Gravel
- Mainline Blockvalve
- Permanent ROW
- Construction ROW
- ATWS
- Compressor Station
- Camp
- Off ROW Camp
- Pipe Storage Yard (PSY)
- Disposal Site
- Material Site Study Area (MSSA)

EXISTING FEATURES
- Existing Roads
- Existing Pipeline
- NHD Flowline
- Conservation Lands
- Section
- Township
- Managing Authority
- State Ownership

-Blank or white background indicates areas where title work has not been completed since it is outside of the project footprint.-

ALASKA LNG PROJECT
Land Ownership
Mainline Rev C2 Route

BOROUGH:	MATANUSKA-SUSITNA	***DRAWN BY:***	AGDC
STATE:	ALASKA	***CHECKED BY:***	

REV. NO.:	***REVISION***	***DATE***
A	ISSUED FOR REVIEW	2017-03-13

PRELIMINARY

1:24,000 — 0 — ¼ — ½ Miles

DATE: 2017-03-13	***PROJECTION:***	NAD83 NSRS2007 ALASKAZONE4 FTUS 54392	
DWG:	RR8_APPENDIX_B1_MAINLINE_REV_C2_CL	***SHEET:***	146


DISCLAIMER

The information contained herein is for informational or planning purposes only, It does not nor should it be deemed to be an offer, request or proposals for rights or occupation of any kind. The Alaska LNG Project Participants and their respective officers, employees and agents, make no warranty, implied or otherwise, nor accept any liability, as to the accuracy or completeness of the information contained in these documents, drawings or electronic files. Do not remove or delete this note from document, drawing or electronic file.

X:\AKLNG\Resource Reports\RR08\Appendix B\MAINLINE\RR8_APPENDIX_B1_MAINLINE_REV_C2_CL.mxd

LAND OWNERSHIP - MAINLINE REV C2 ROUTE

ALASKA LNG

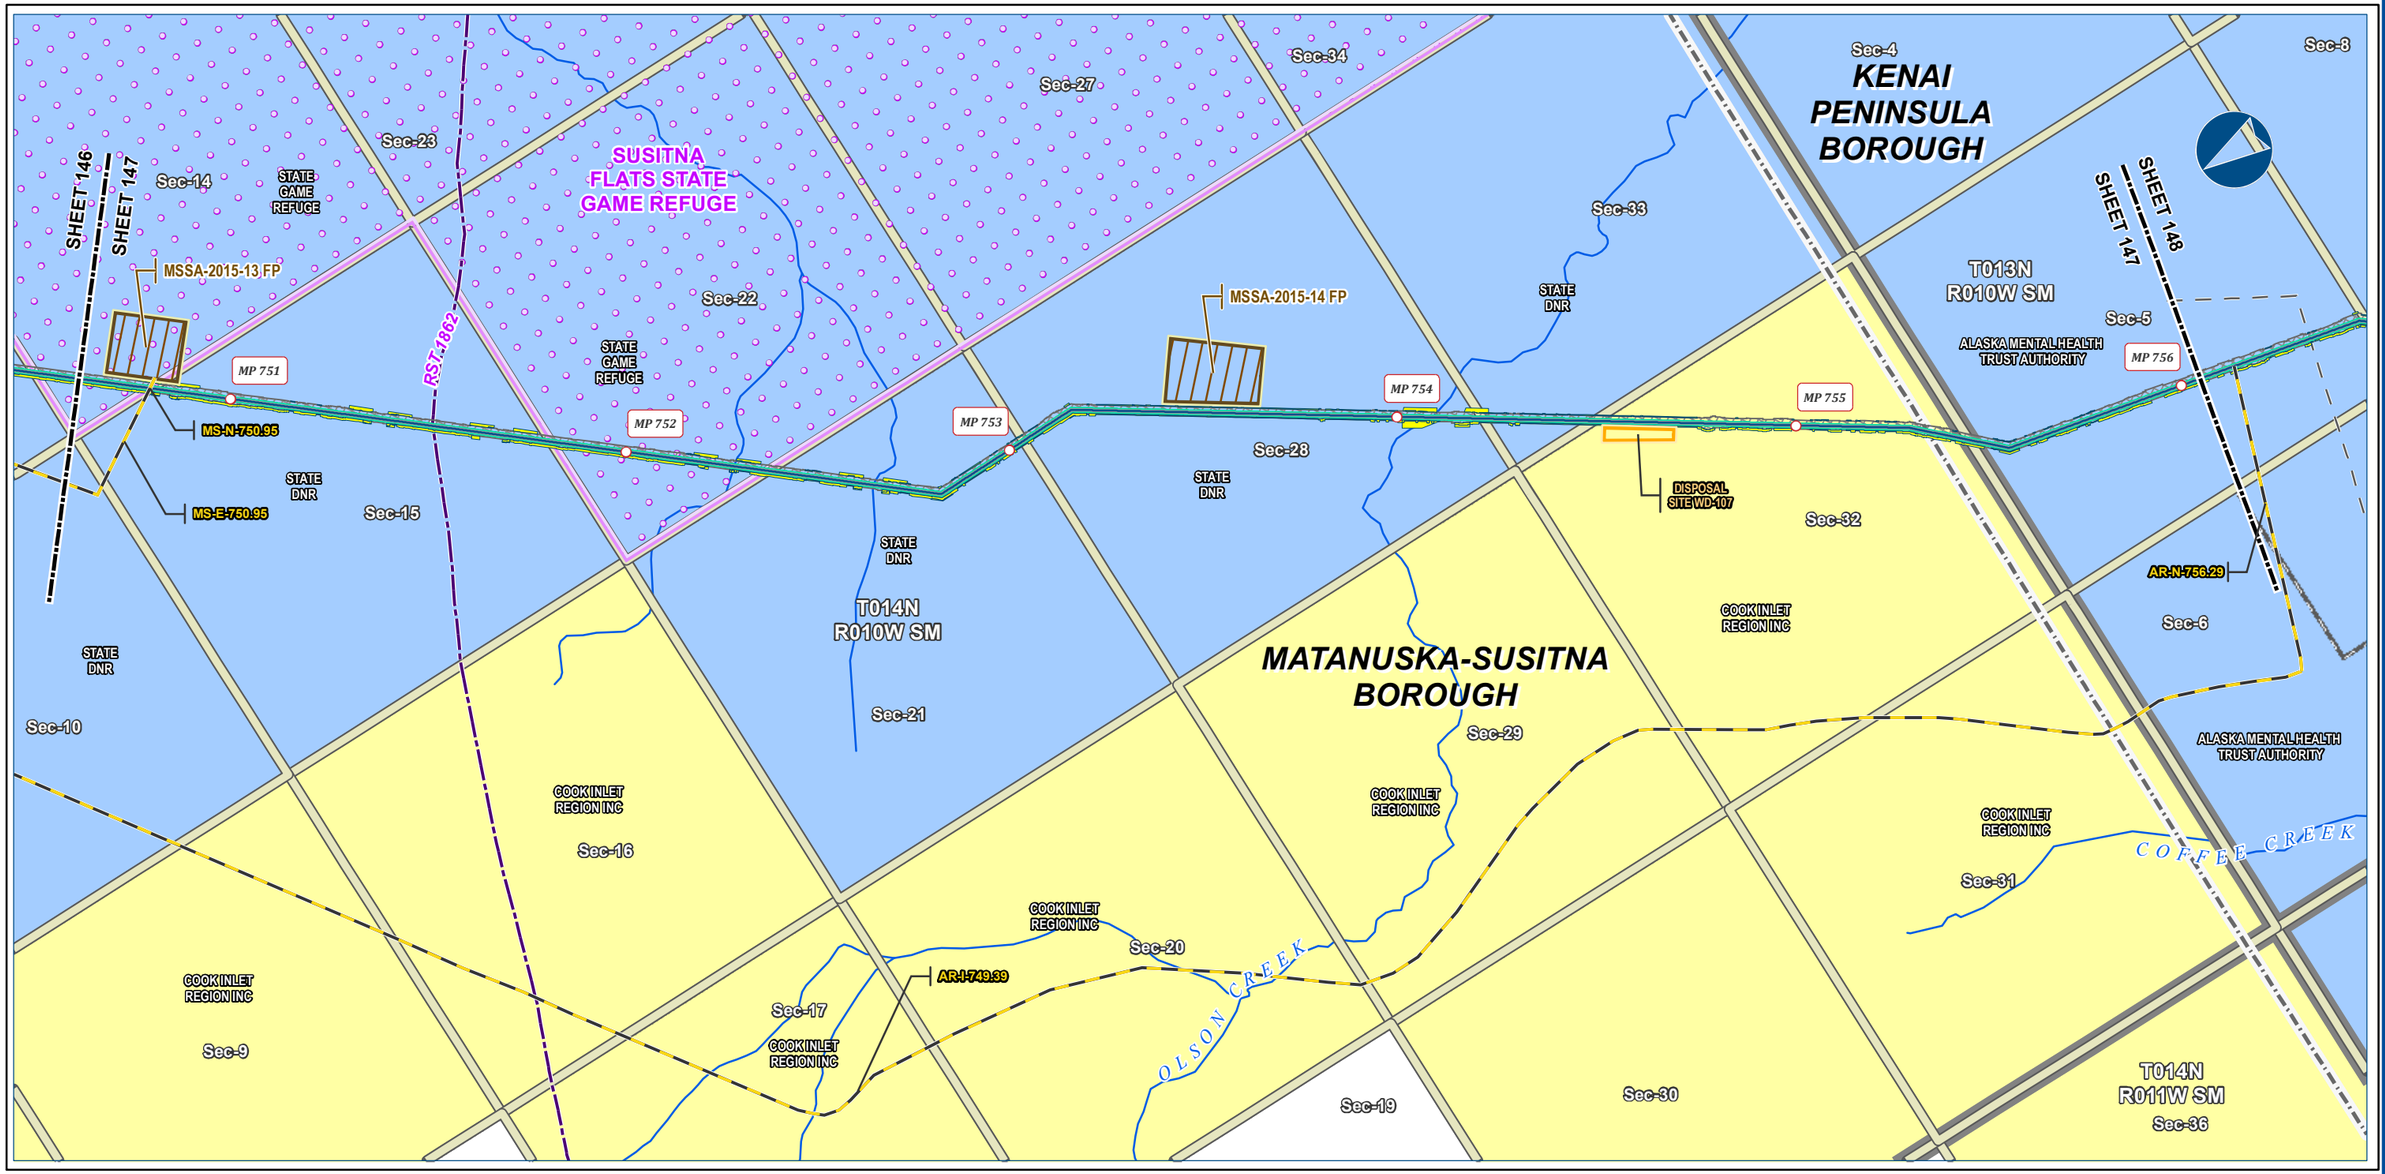



Alaska LNG Project

Legend

PIPELINE
- Alaska LNG Rev C2 Route
- Access Road - Gravel
- Permanent ROW
- Construction ROW
- ATWS
- Disposal Site
- Material Site Study Area (MSSA)

EXISTING FEATURES
- Existing Roads
- Revised Statute 2477 Trail
- Off Road Trails
- NHD Flowline
- Borough / Census Area
- Conservation Lands
- Section
- Township

Managing Authority
- State Ownership
- Private Ownership - Corporation

-Blank or white background indicates areas where title work has not been completed since it is outside of the project footprint.-

ALASKA LNG PROJECT
Land Ownership
Mainline Rev C2 Route

BOROUGH:	MATANUSKA-SUSITNA	***DRAWN BY:***	AGDC
STATE:	ALASKA	***CHECKED BY:***	

REV. NO.:	***REVISION***	***DATE***
A	ISSUED FOR REVIEW	2017-03-13

PRELIMINARY

1:24,000 — 0 — ¼ — ½ Miles

DATE: 2017-03-13	***PROJECTION:***	NAD83 NSRS2007 ALASKAZONE4 FTUS 54392	
DWG:	RR8_APPENDIX_B1_MAINLINE_REV_C2_CL	***SHEET:***	147


DISCLAIMER

The information contained herein is for informational or planning purposes only, It does not nor should it be deemed to be an offer, request or proposals for rights or occupation of any kind. The Alaska LNG Project Participants and their respective officers, employees and agents, make no warranty, implied or otherwise, nor accept any liability, as to the accuracy or completeness of the information contained in these documents, drawings or electronic files. Do not remove or delete this note from document, drawing or electronic file.

X:\AKLNG\Resource Reports\RR08\Appendix B\MAINLINE\RR8_APPENDIX_B1_MAINLINE_REV_C2_CL.mxd

LAND OWNERSHIP - MAINLINE REV C2 ROUTE

ALASKA LNG

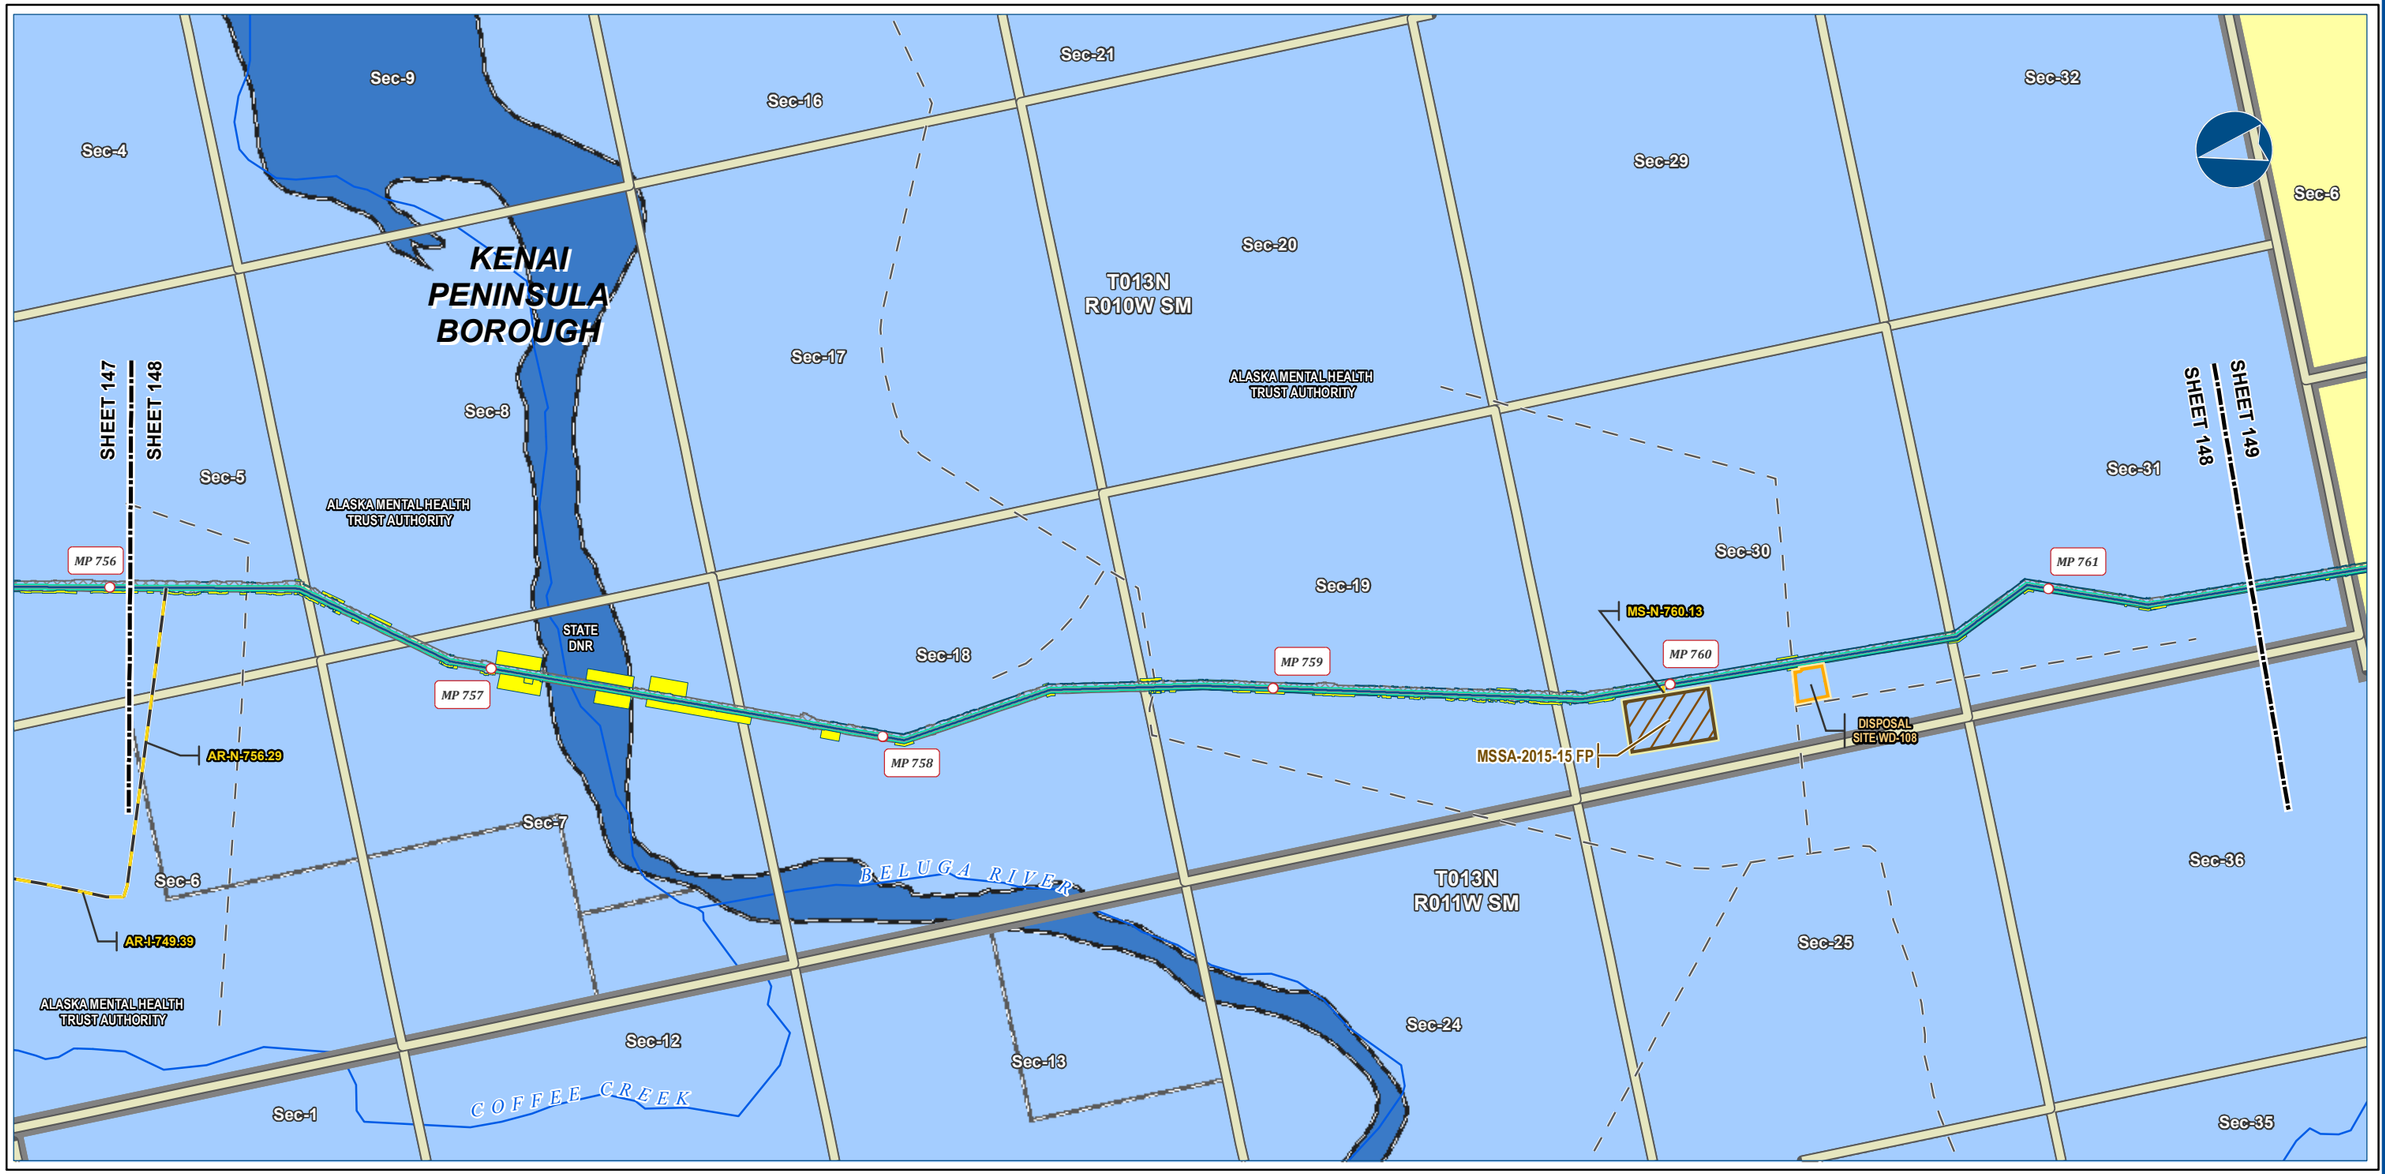



Alaska LNG Project

Legend

PIPELINE
- Alaska LNG Rev C2 Route
- Access Road - Gravel
- Permanent ROW
- Construction ROW
- ATWS
- Disposal Site
- Material Site Study Area (MSSA)

EXISTING FEATURES
- Existing Roads
- Off Road Trails
- NHD Flowline
- Section
- Township

Managing Authority
- State Ownership
- Private Ownership - Corporation
- River Parcel

-Blank or white background indicates areas where title work has not been completed since it is outside of the project footprint.-

ALASKA LNG PROJECT
Land Ownership
Mainline Rev C2 Route

BOROUGH:	KENAI PENINSULA	**DRAWN BY:**	AGDC
STATE:	ALASKA	**CHECKED BY:**	

REV. NO.:	REVISION	DATE
A	ISSUED FOR REVIEW	2017-03-13

PRELIMINARY

1:24,000 — 0 — ¼ — ½ Miles

DISCLAIMER


The information contained herein is for informational or planning purposes only, It does not nor should it be deemed to be an offer, request or proposals for rights or occupation of any kind. The Alaska LNG Project Participants and their respective officers, employees and agents, make no warranty, implied or otherwise, nor accept any liability, as to the accuracy or completeness of the information contained in these documents, drawings or electronic files. Do not remove or delete this note from document, drawing or electronic file.

DATE: 2017-03-13	**PROJECTION:** NAD83 NSRS2007 ALASKAZONE4 FTUS 54392	**DWG:**	RR8_APPENDIX_B1_MAINLINE_REV_C2_CL
		SHEET:	148

X:\AKLNG\Resource Reports\RR08\Appendix B\MAINLINE\RR8_APPENDIX_B1_MAINLINE_REV_C2_CL.mxd

LAND OWNERSHIP - MAINLINE REV C2 ROUTE

ALASKA LNG

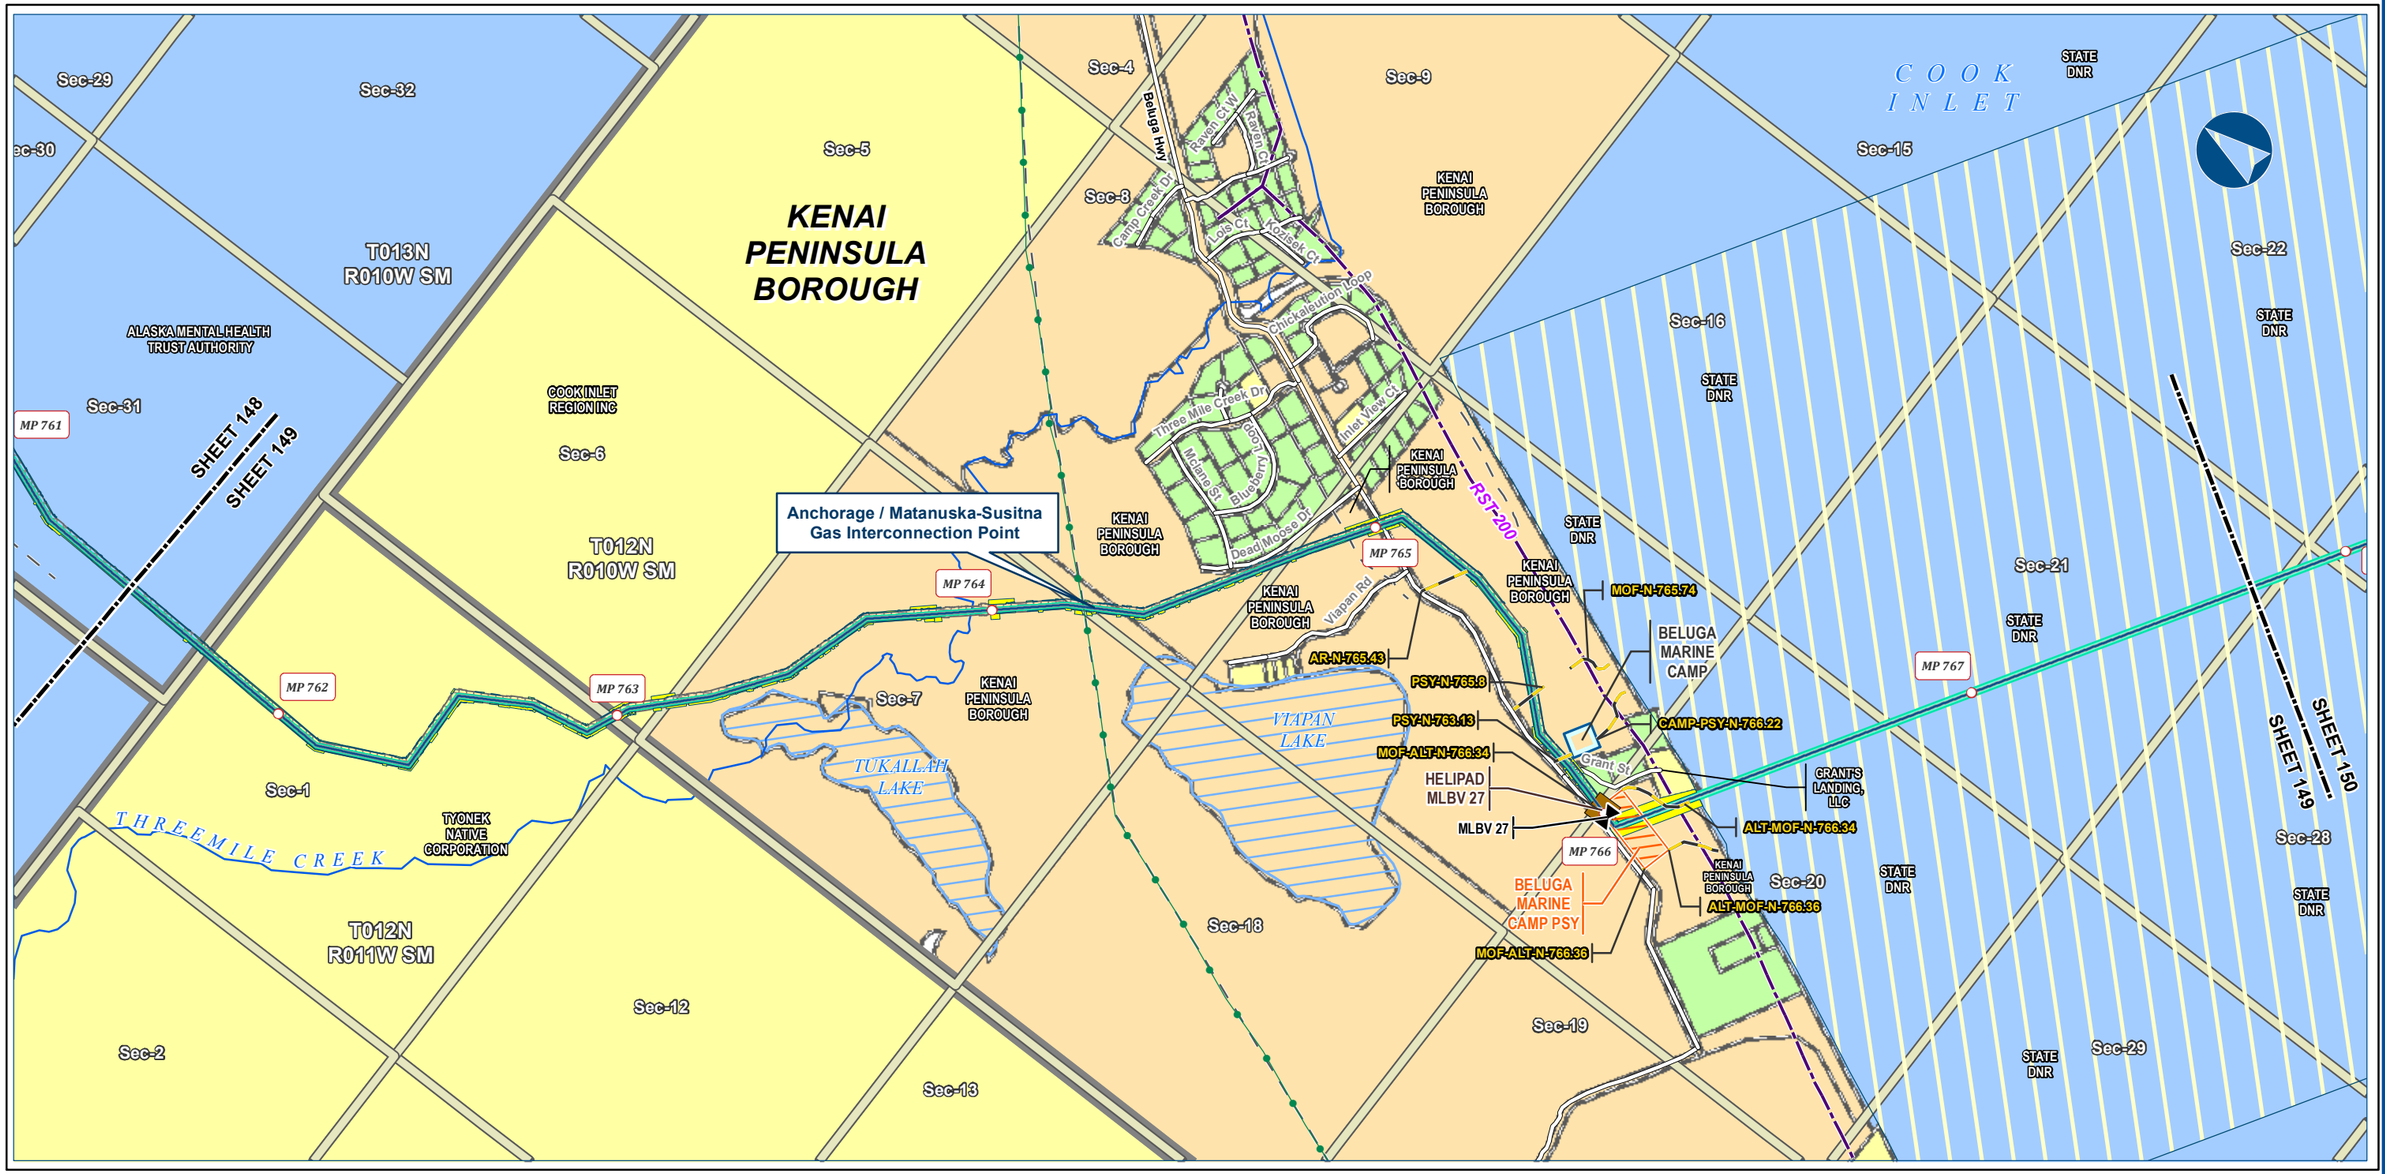



Alaska LNG Project

Legend

PIPELINE
- Alaska LNG Rev C2 Route
- Access Road - Gravel
- Mainline Blockvalve
- Helipad
- Permanent ROW
- Construction ROW
- ATWS
- Lay Barge Anchor Spread Area
- Off ROW Camp
- Pipe Storage Yard (PSY)

EXISTING FEATURES
- Existing Roads
- Revised Statute 2477 Trail
- Off Road Trails
- Existing Pipeline
- NHD Flowline
- NHD Area - Stream/River
- Section
- Township

Managing Authority
- State Ownership
- Local Government Ownership
- Private Ownership - Corporation
- Private Ownership

-Blank or white background indicates areas where title work has not been completed since it is outside of the project footprint.-

ALASKA LNG PROJECT
Land Ownership
Mainline Rev C2 Route

BOROUGH:	KENAI PENINSULA	**DRAWN BY:**	AGDC
STATE:	ALASKA	**CHECKED BY:**	

REV. NO.:	REVISION	DATE
A	ISSUED FOR REVIEW	2017-03-13

PRELIMINARY

1:24,000 — 0 — ¼ — ½ Miles

DATE: 2017-03-13	**PROJECTION:**	NAD83 NSRS2007 ALASKAZONE4 FTUS 54392	
DWG:	RR8_APPENDIX_B1_MAINLINE_REV_C2_CL	**SHEET:**	149

DISCLAIMER

The information contained herein is for informational or planning purposes only, It does not nor should it be deemed to be an offer, request or proposals for rights or occupation of any kind. The Alaska LNG Project Participants and their respective officers, employees and agents, make no warranty, implied or otherwise, nor accept any liability, as to the accuracy or completeness of the information contained in these documents, drawings or electronic files. Do not remove or delete this note from document, drawing or electronic file.

X:\AKLNG\Resource Reports\RR08\Appendix B\MAINLINE\RR8_APPENDIX_B1_MAINLINE_REV_C2_CL.mxd

LAND OWNERSHIP - MAINLINE REV C2 ROUTE

ALASKA LNG





Alaska LNG Project

Legend

PIPELINE
- Alaska LNG Rev C2 Route

- Permanent ROW
- Construction ROW
- ATWS
- Lay Barge Anchor Spread Area

EXISTING FEATURES
- Existing Roads

- Section
- Township

Managing Authority
- State Ownership

-Blank or white background indicates areas where title work has not been completed since it is outside of the project footprint.-

ALASKA LNG PROJECT
Land Ownership
Mainline Rev C2 Route

BOROUGH:	KENAI PENINSULA	***DRAWN BY:***	AGDC
STATE:	ALASKA	***CHECKED BY:***	

REV. NO.:	***REVISION***	***DATE***
A	ISSUED FOR REVIEW	2017-03-13

PRELIMINARY

1:24,000 — 0 — ¼ — ½ Miles

DATE: 2017-03-13	***PROJECTION:***	NAD83 NSRS2007 ALASKAZONE4 FTUS 54392	
DWG:	RR8_APPENDIX_B1_MAINLINE_REV_C2_CL	***SHEET:***	150


DISCLAIMER

The information contained herein is for informational or planning purposes only, It does not nor should it be deemed to be an offer, request or proposals for rights or occupation of any kind. The Alaska LNG Project Participants and their respective officers, employees and agents, make no warranty, implied or otherwise, nor accept any liability, as to the accuracy or completeness of the information contained in these documents, drawings or electronic files. Do not remove or delete this note from document, drawing or electronic file.

X:\AKLNG\Resource Reports\RR08\Appendix B\MAINLINE\RR8_APPENDIX_B1_MAINLINE_REV_C2_CL.mxd

LAND OWNERSHIP - MAINLINE REV C2 ROUTE

ALASKA LNG

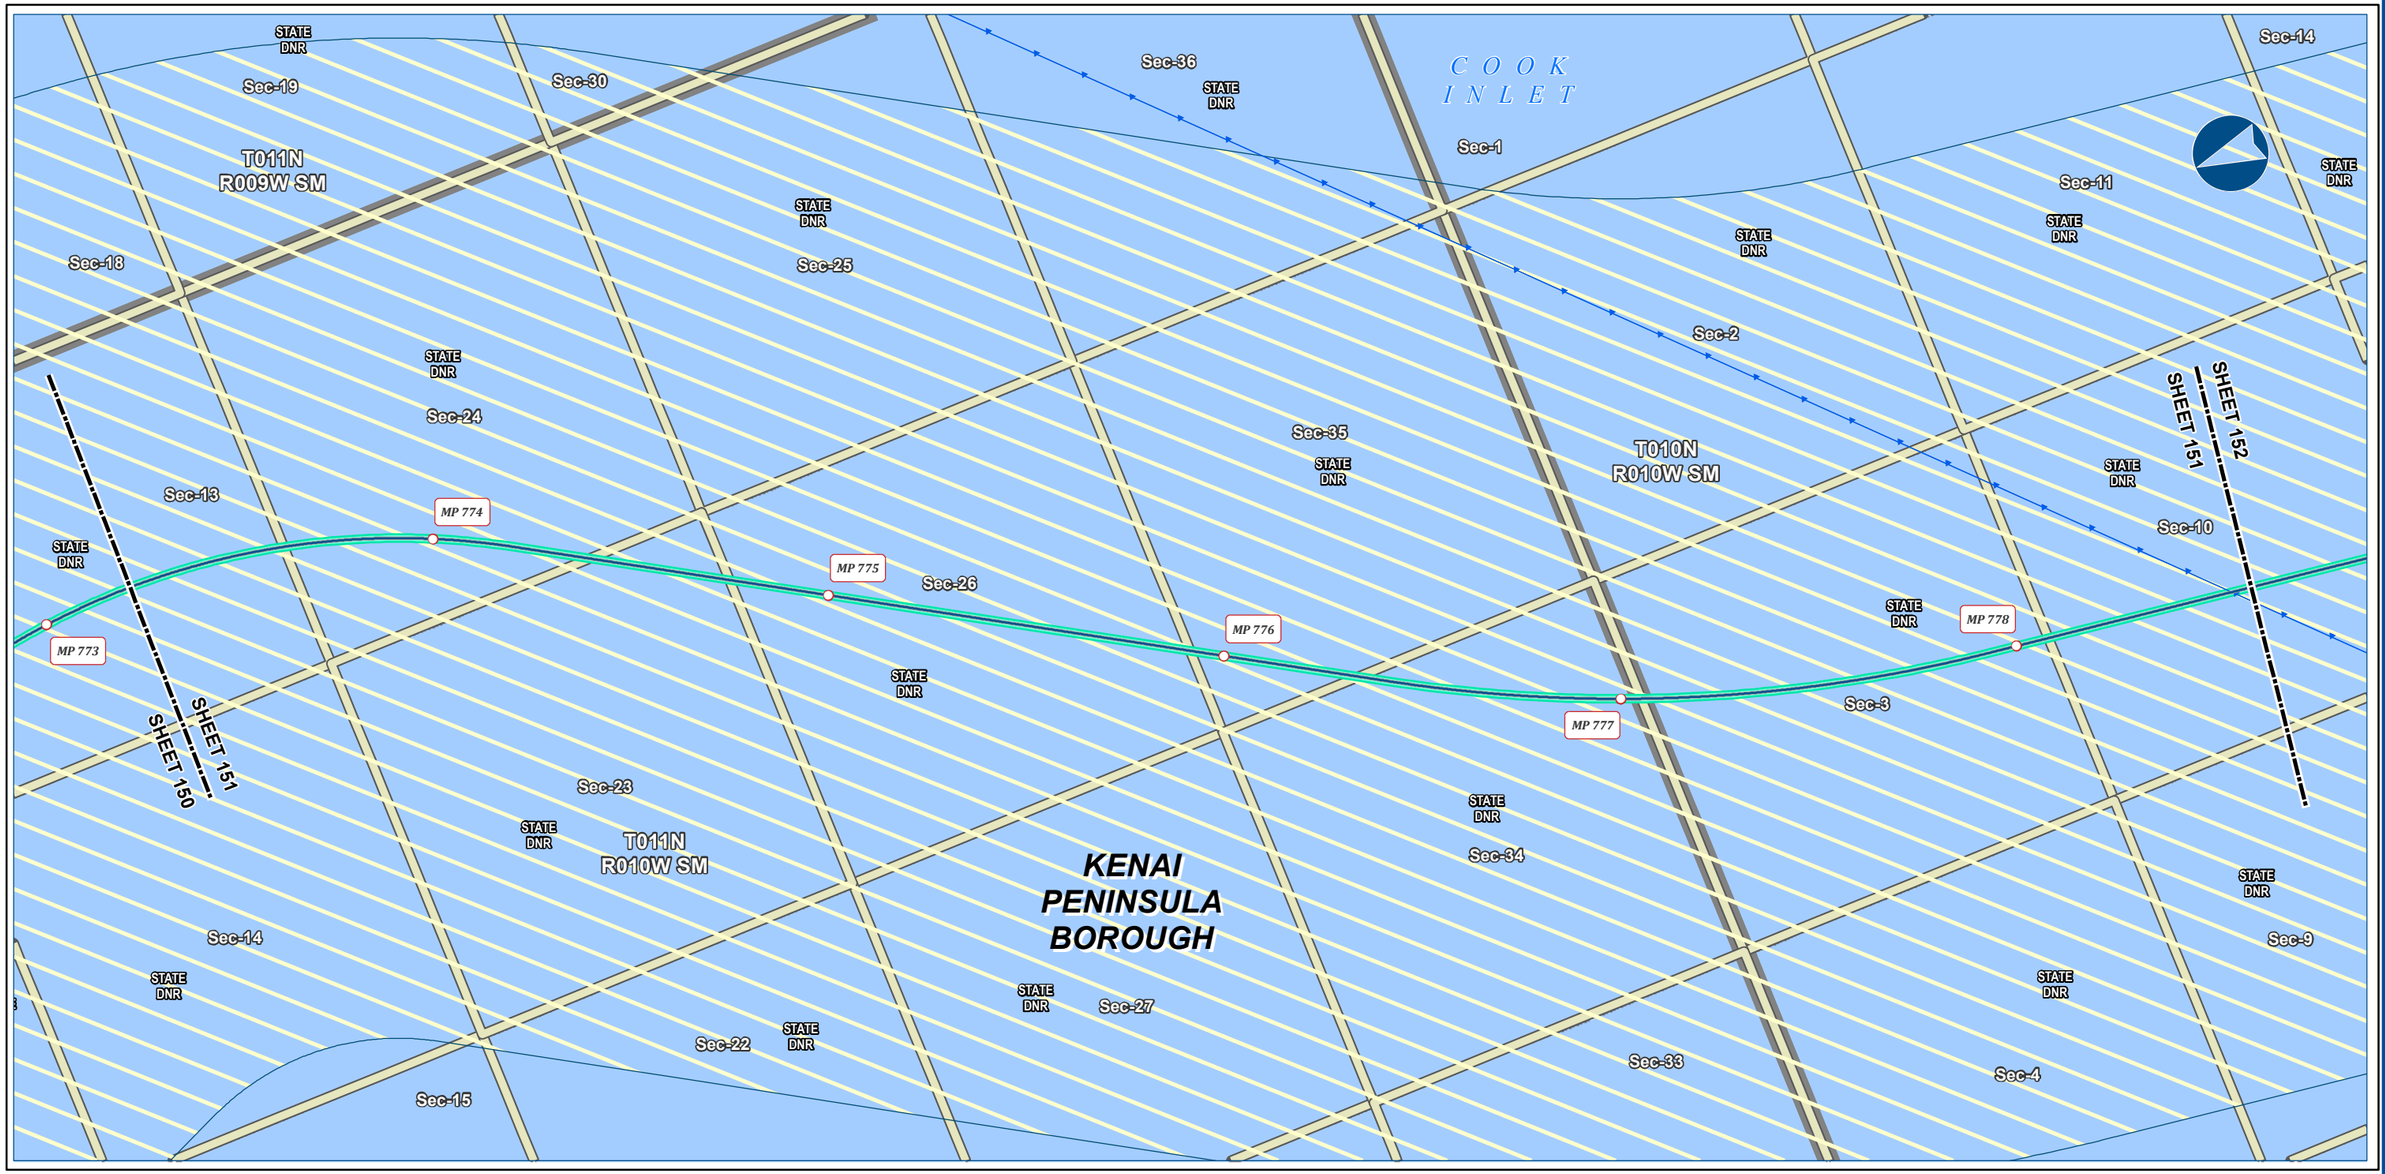



Alaska LNG Project

Legend

PIPELINE
- Alaska LNG Rev C2 Route

- Permanent ROW
- Construction ROW
- ATWS
- Lay Barge Anchor Spread Area

EXISTING FEATURES
- Existing Roads
- Submarine Cable

- Section
- Township

Managing Authority
- State Ownership

-Blank or white background indicates areas where title work has not been completed since it is outside of the project footprint.-

ALASKA LNG PROJECT
Land Ownership
Mainline Rev C2 Route

BOROUGH:	KENAI PENINSULA	***DRAWN BY:***	AGDC
STATE:	ALASKA	***CHECKED BY:***	

REV. NO.:	***REVISION***	***DATE***
A	ISSUED FOR REVIEW	2017-03-13

PRELIMINARY

1:24,000 — 0 — ¼ — ½ Miles

DATE: 2017-03-13	***PROJECTION:***	NAD83 NSRS2007 ALASKAZONE4 FTUS 54392	
DWG:	RR8_APPENDIX_B1_MAINLINE_REV_C2_CL	***SHEET:***	151


DISCLAIMER

The information contained herein is for informational or planning purposes only, It does not nor should it be deemed to be an offer, request or proposals for rights or occupation of any kind. The Alaska LNG Project Participants and their respective officers, employees and agents, make no warranty, implied or otherwise, nor accept any liability, as to the accuracy or completeness of the information contained in these documents, drawings or electronic files. Do not remove or delete this note from document, drawing or electronic file.

X:\AKLNG\Resource Reports\RR08\Appendix B\MAINLINE\RR8_APPENDIX_B1_MAINLINE_REV_C2_CL.mxd

LAND OWNERSHIP - MAINLINE REV C2 ROUTE

ALASKA LNG

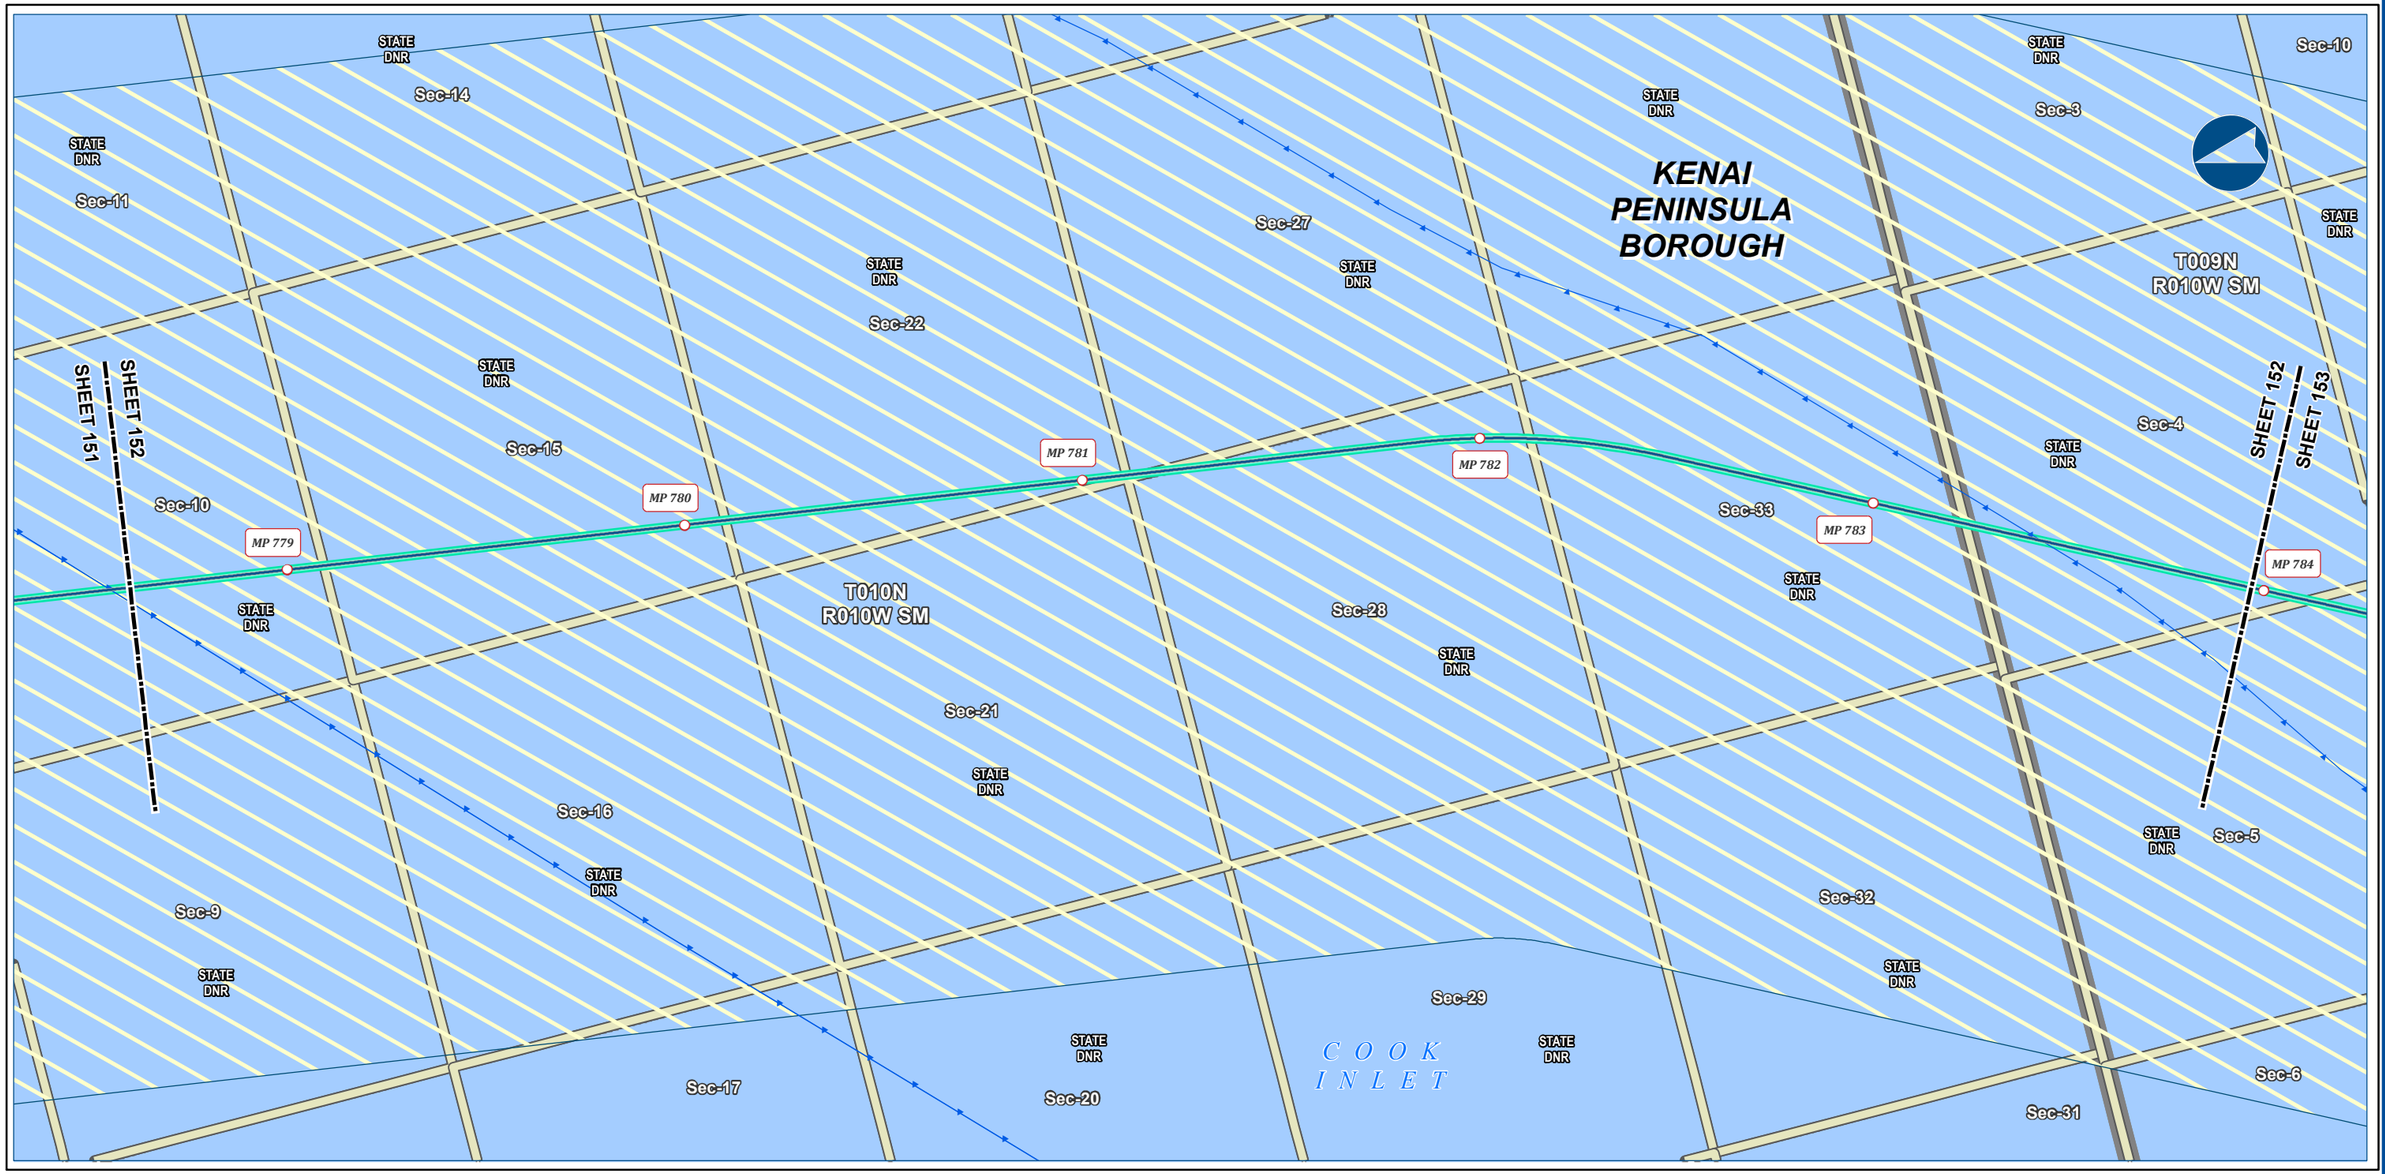



Alaska LNG Project

Legend

PIPELINE
- Alaska LNG Rev C2 Route

- Permanent ROW
- Construction ROW
- ATWS
- Lay Barge Anchor Spread Area

EXISTING FEATURES
- Existing Roads
- Submarine Cable

- Section
- Township

Managing Authority
- State Ownership

-Blank or white background indicates areas where title work has not been completed since it is outside of the project footprint.-

ALASKA LNG PROJECT
Land Ownership
Mainline Rev C2 Route

BOROUGH:	KENAI PENINSULA	***DRAWN BY:***	AGDC
STATE:	ALASKA	***CHECKED BY:***	

REV. NO.:	***REVISION***	***DATE***
A	ISSUED FOR REVIEW	2017-03-13

PRELIMINARY

1:24,000 — 0 — ¼ — ½ Miles

DATE: 2017-03-13	***PROJECTION:***	NAD83 NSRS2007 ALASKAZONE4 FTUS 54392	
DWG:	RR8_APPENDIX_B1_MAINLINE_REV_C2_CL	***SHEET:***	152


DISCLAIMER

The information contained herein is for informational or planning purposes only, It does not nor should it be deemed to be an offer, request or proposals for rights or occupation of any kind. The Alaska LNG Project Participants and their respective officers, employees and agents, make no warranty, implied or otherwise, nor accept any liability, as to the accuracy or completeness of the information contained in these documents, drawings or electronic files. Do not remove or delete this note from document, drawing or electronic file.

X:\AKLNG\Resource Reports\RR08\Appendix B\MAINLINE\RR8_APPENDIX_B1_MAINLINE_REV_C2_CL.mxd

LAND OWNERSHIP - MAINLINE REV C2 ROUTE

ALASKA LNG

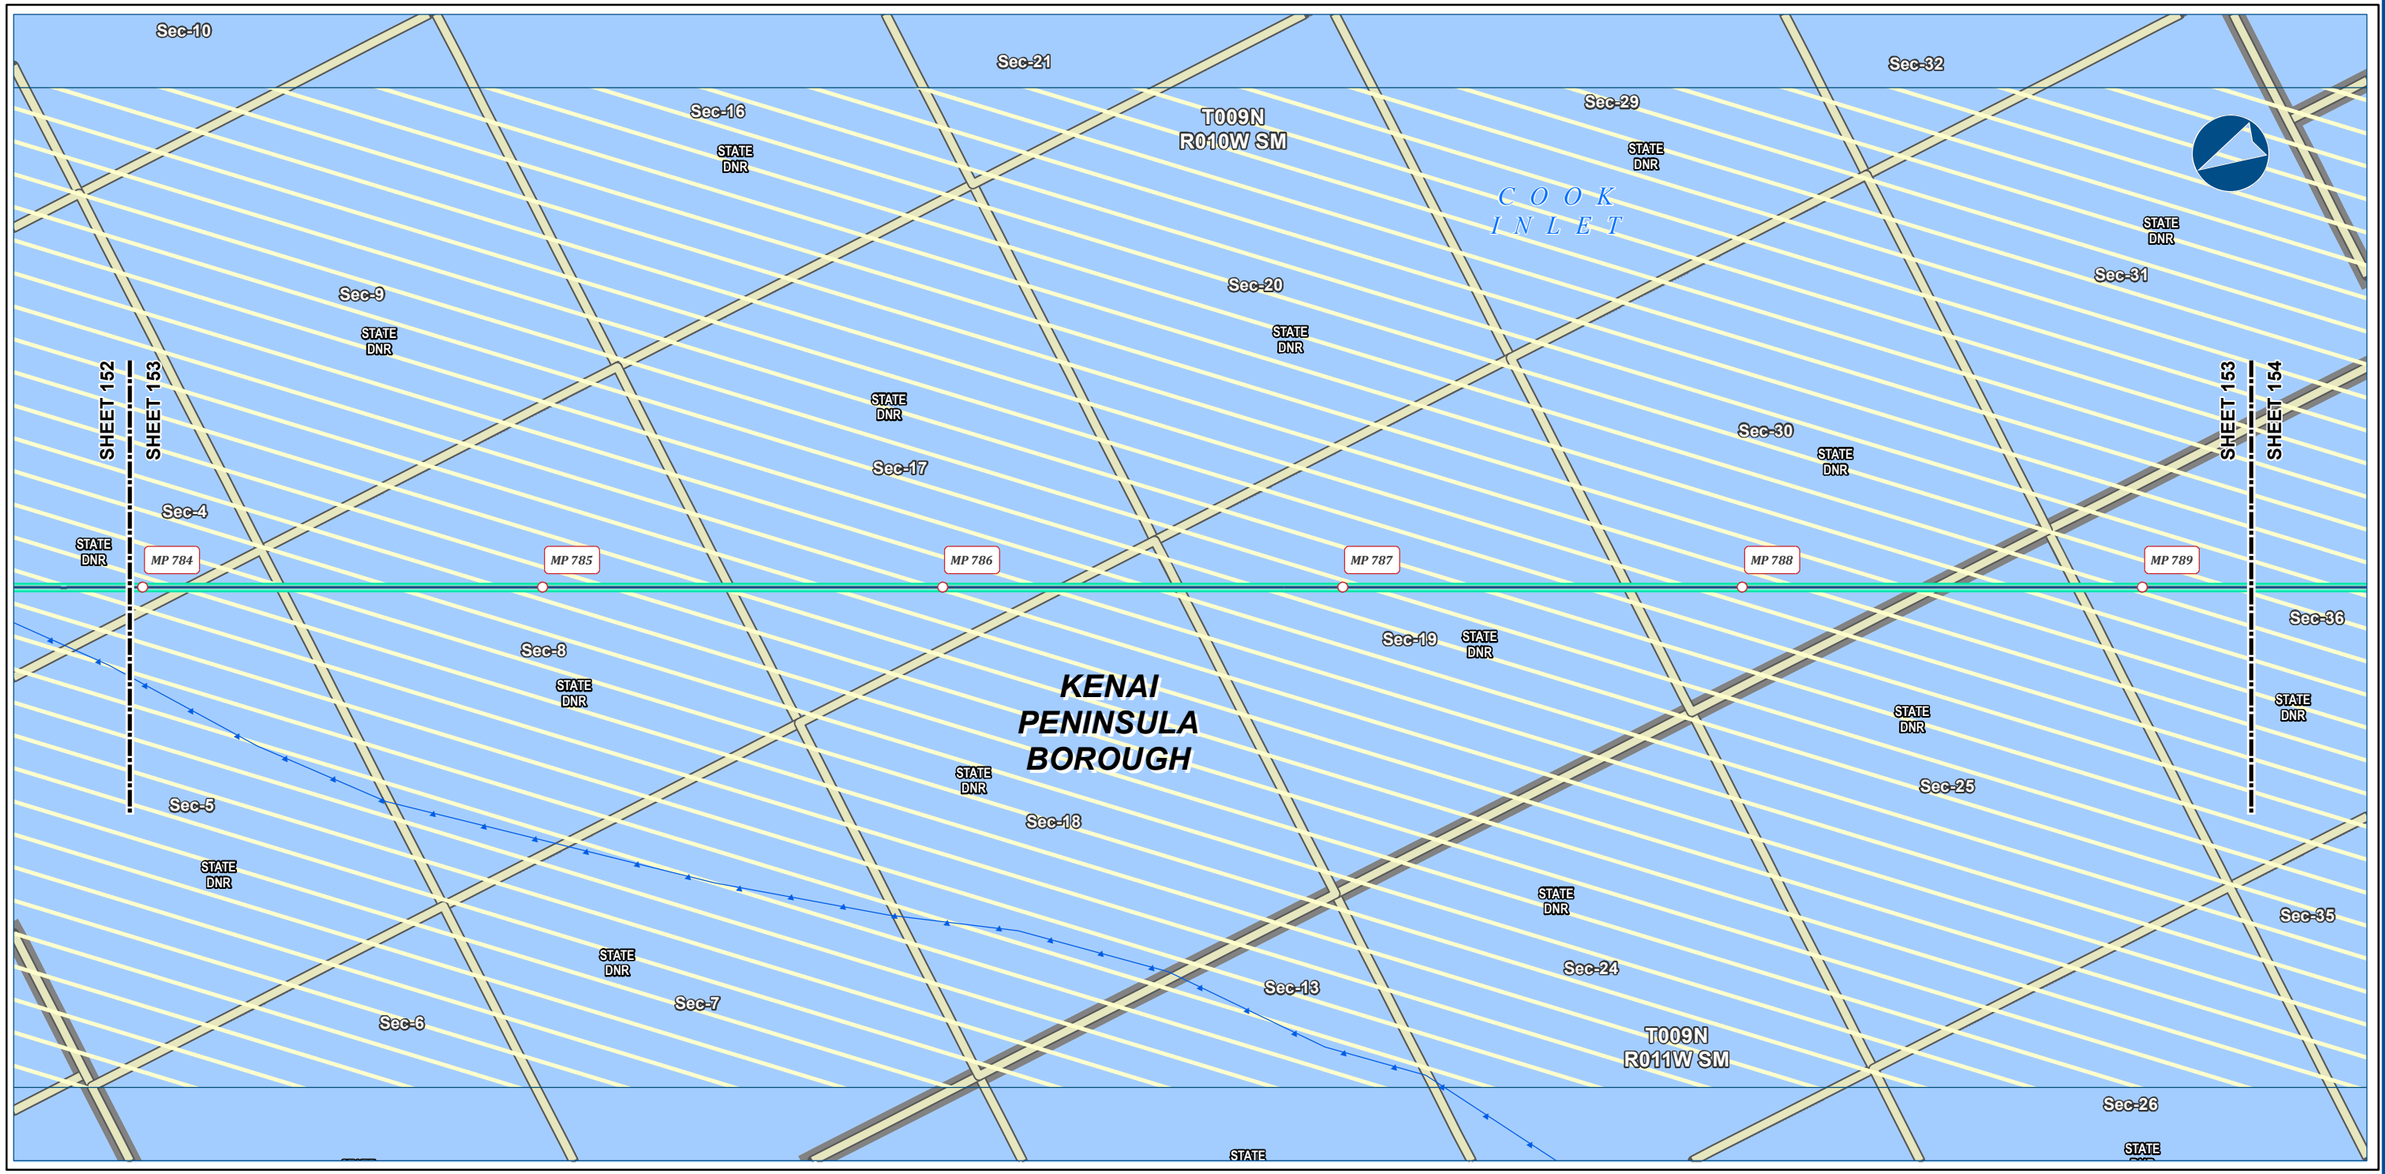



Alaska LNG Project

Legend

PIPELINE
- Alaska LNG Rev C2 Route

- Permanent ROW
- Construction ROW
- ATWS
- Lay Barge Anchor Spread Area

EXISTING FEATURES
- Existing Roads
- Submarine Cable

- Section
- Township

Managing Authority
- State Ownership

-Blank or white background indicates areas where title work has not been completed since it is outside of the project footprint.-

ALASKA LNG PROJECT
Land Ownership
Mainline Rev C2 Route

BOROUGH:	KENAI PENINSULA	***DRAWN BY:***	AGDC
STATE:	ALASKA	***CHECKED BY:***	

REV. NO.:	***REVISION***	***DATE***
A	ISSUED FOR REVIEW	2017-03-13

PRELIMINARY

1:24,000 — 0 — ¼ — ½ Miles

DATE: 2017-03-13	***PROJECTION:***	NAD83 NSRS2007 ALASKAZONE4 FTUS 54392	
DWG:	RR8_APPENDIX_B1_MAINLINE_REV_C2_CL	***SHEET:***	153

DISCLAIMER

The information contained herein is for informational or planning purposes only, It does not nor should it be deemed to be an offer, request or proposals for rights or occupation of any kind. The Alaska LNG Project Participants and their respective officers, employees and agents, make no warranty, implied or otherwise, nor accept any liability, as to the accuracy or completeness of the information contained in these documents, drawings or electronic files. Do not remove or delete this note from document, drawing or electronic file.

X:\AKLNG\Resource Reports\RR08\Appendix B\MAINLINE\RR8_APPENDIX_B1_MAINLINE_REV_C2_CL.mxd

LAND OWNERSHIP - MAINLINE REV C2 ROUTE

ALASKA LNG





Alaska LNG Project

Legend

PIPELINE
- Alaska LNG Rev C2 Route
- Access Road - Gravel
- Mainline Blockvalve
- Helipad
- Permanent ROW
- Construction ROW
- ATWS
- Lay Barge Anchor Spread Area

EXISTING FEATURES
- Existing Roads
- Off Road Trails
- NHD Area - Stream/River
- Section
- Township

Managing Authority
- State Ownership
- Local Government Ownership
- Private Ownership - Corporation
- Private Ownership

17b Easement
- Road - Existing
- Trail - Proposed

-Blank or white background indicates areas where title work has not been completed since it is outside of the project footprint.-

ALASKA LNG PROJECT
Land Ownership
Mainline Rev C2 Route

BOROUGH:	KENAI PENINSULA	***DRAWN BY:***	AGDC
STATE:	ALASKA	***CHECKED BY:***	

REV. NO.:	***REVISION***	***DATE***
A	ISSUED FOR REVIEW	2017-03-13

PRELIMINARY

1:24,000 — 0 — ¼ — ½ Miles

DATE: 2017-03-13	***PROJECTION:***	NAD83 NSRS2007 ALASKAZONE4 FTUS 54392

DISCLAIMER


The information contained herein is for informational or planning purposes only, It does not nor should it be deemed to be an offer, request or proposals for rights or occupation of any kind. The Alaska LNG Project Participants and their respective officers, employees and agents, make no warranty, implied or otherwise, nor accept any liability, as to the accuracy or completeness of the information contained in these documents, drawings or electronic files. Do not remove or delete this note from document, drawing or electronic file.

DWG:	RR8_APPENDIX_B1_MAINLINE_REV_C2_CL	***SHEET:***	154

X:\AKLNG\Resource Reports\RR08\Appendix B\MAINLINE\RR8_APPENDIX_B1_MAINLINE_REV_C2_CL.mxd

LAND OWNERSHIP - MAINLINE REV C2 ROUTE

ALASKA LNG

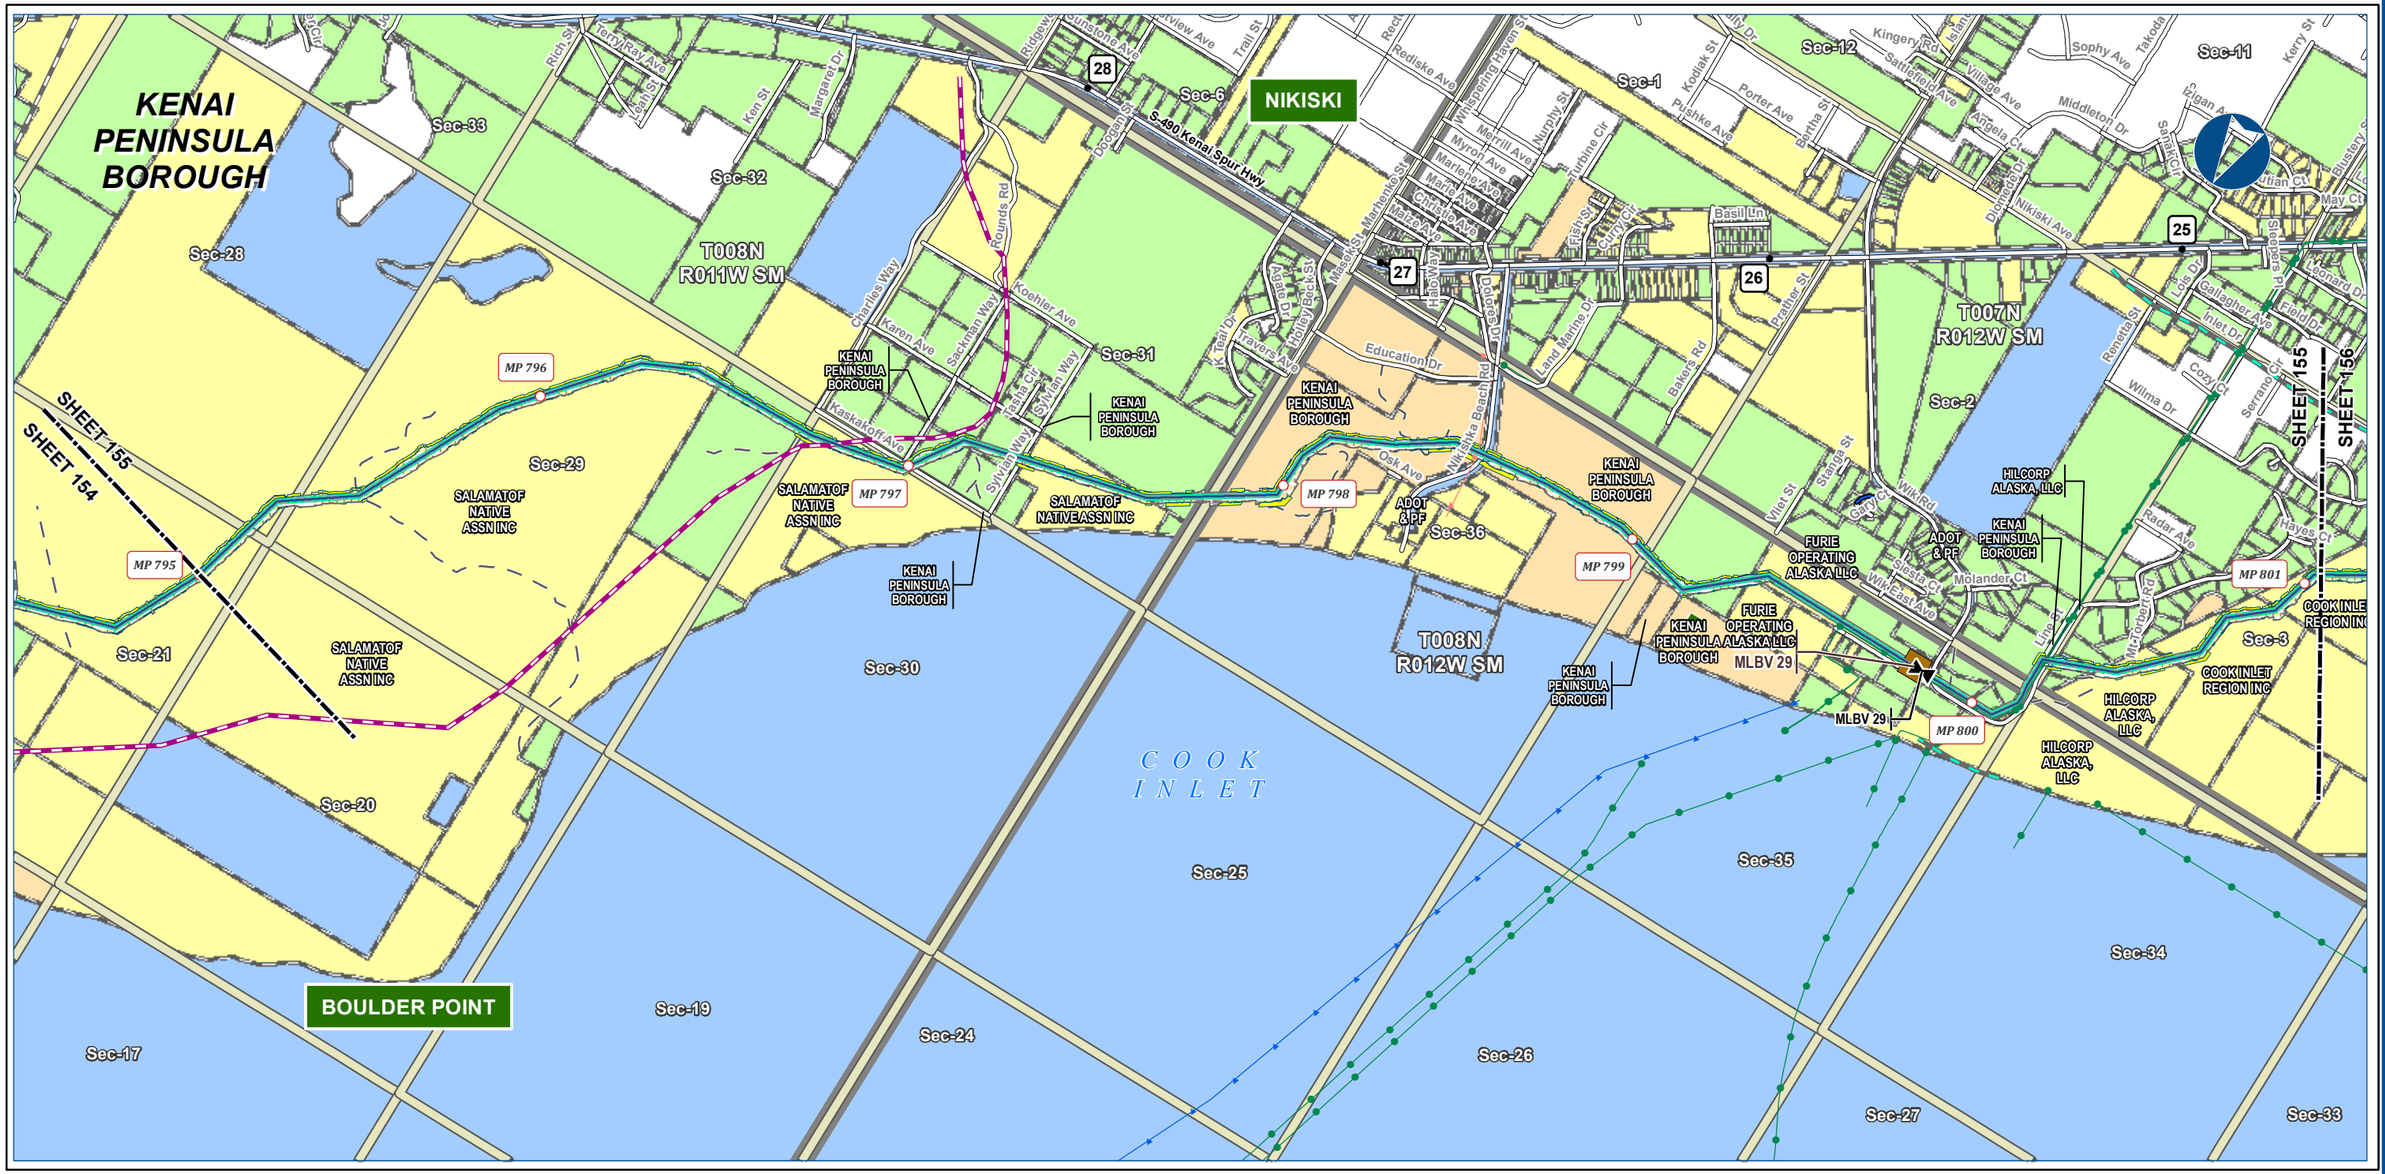



Alaska LNG Project

Legend

PIPELINE
- Alaska LNG Rev C2 Route
- Mainline Blockvalve
- Helipad
- Permanent ROW
- Construction ROW
- ATWS

EXISTING FEATURES
- Existing Roads
- Off Road Trails
- Existing Pipeline
- Overhead Powerline
- Submarine Cable
- Alaska DOT Place Names

- Section
- Township

Managing Authority
- State Ownership
- Local Government Ownership
- Private Ownership - Corporation
- Private Ownership

17b Easement
- Road - Existing
- Trail - Existing
- Trail - Proposed

-Blank or white background indicates areas where title work has not been completed since it is outside of the project footprint.-

ALASKA LNG PROJECT
Land Ownership
Mainline Rev C2 Route

BOROUGH:	KENAI PENINSULA	**DRAWN BY:**	AGDC
STATE:	ALASKA	**CHECKED BY:**	

REV. NO.:	**REVISION**	**DATE**
A	ISSUED FOR REVIEW	2017-03-13

PRELIMINARY

1:24,000 — 0 — ¼ — ½ Miles

DATE: 2017-03-13 | **PROJECTION:** NAD83 NSRS2007 ALASKAZONE4 FTUS 54392

DISCLAIMER


The information contained herein is for informational or planning purposes only, It does not nor should it be deemed to be an offer, request or proposals for rights or occupation of any kind. The Alaska LNG Project Participants and their respective officers, employees and agents, make no warranty, implied or otherwise, nor accept any liability, as to the accuracy or completeness of the information contained in these documents, drawings or electronic files. Do not remove or delete this note from document, drawing or electronic file.

DWG: RR8_APPENDIX_B1_MAINLINE_REV_C2_CL | **SHEET:** 155

X:\AKLNG\Resource Reports\RR08\Appendix B\MAINLINE\RR8_APPENDIX_B1_MAINLINE_REV_C2_CL.mxd

LAND OWNERSHIP - MAINLINE REV C2 ROUTE

ALASKA LNG

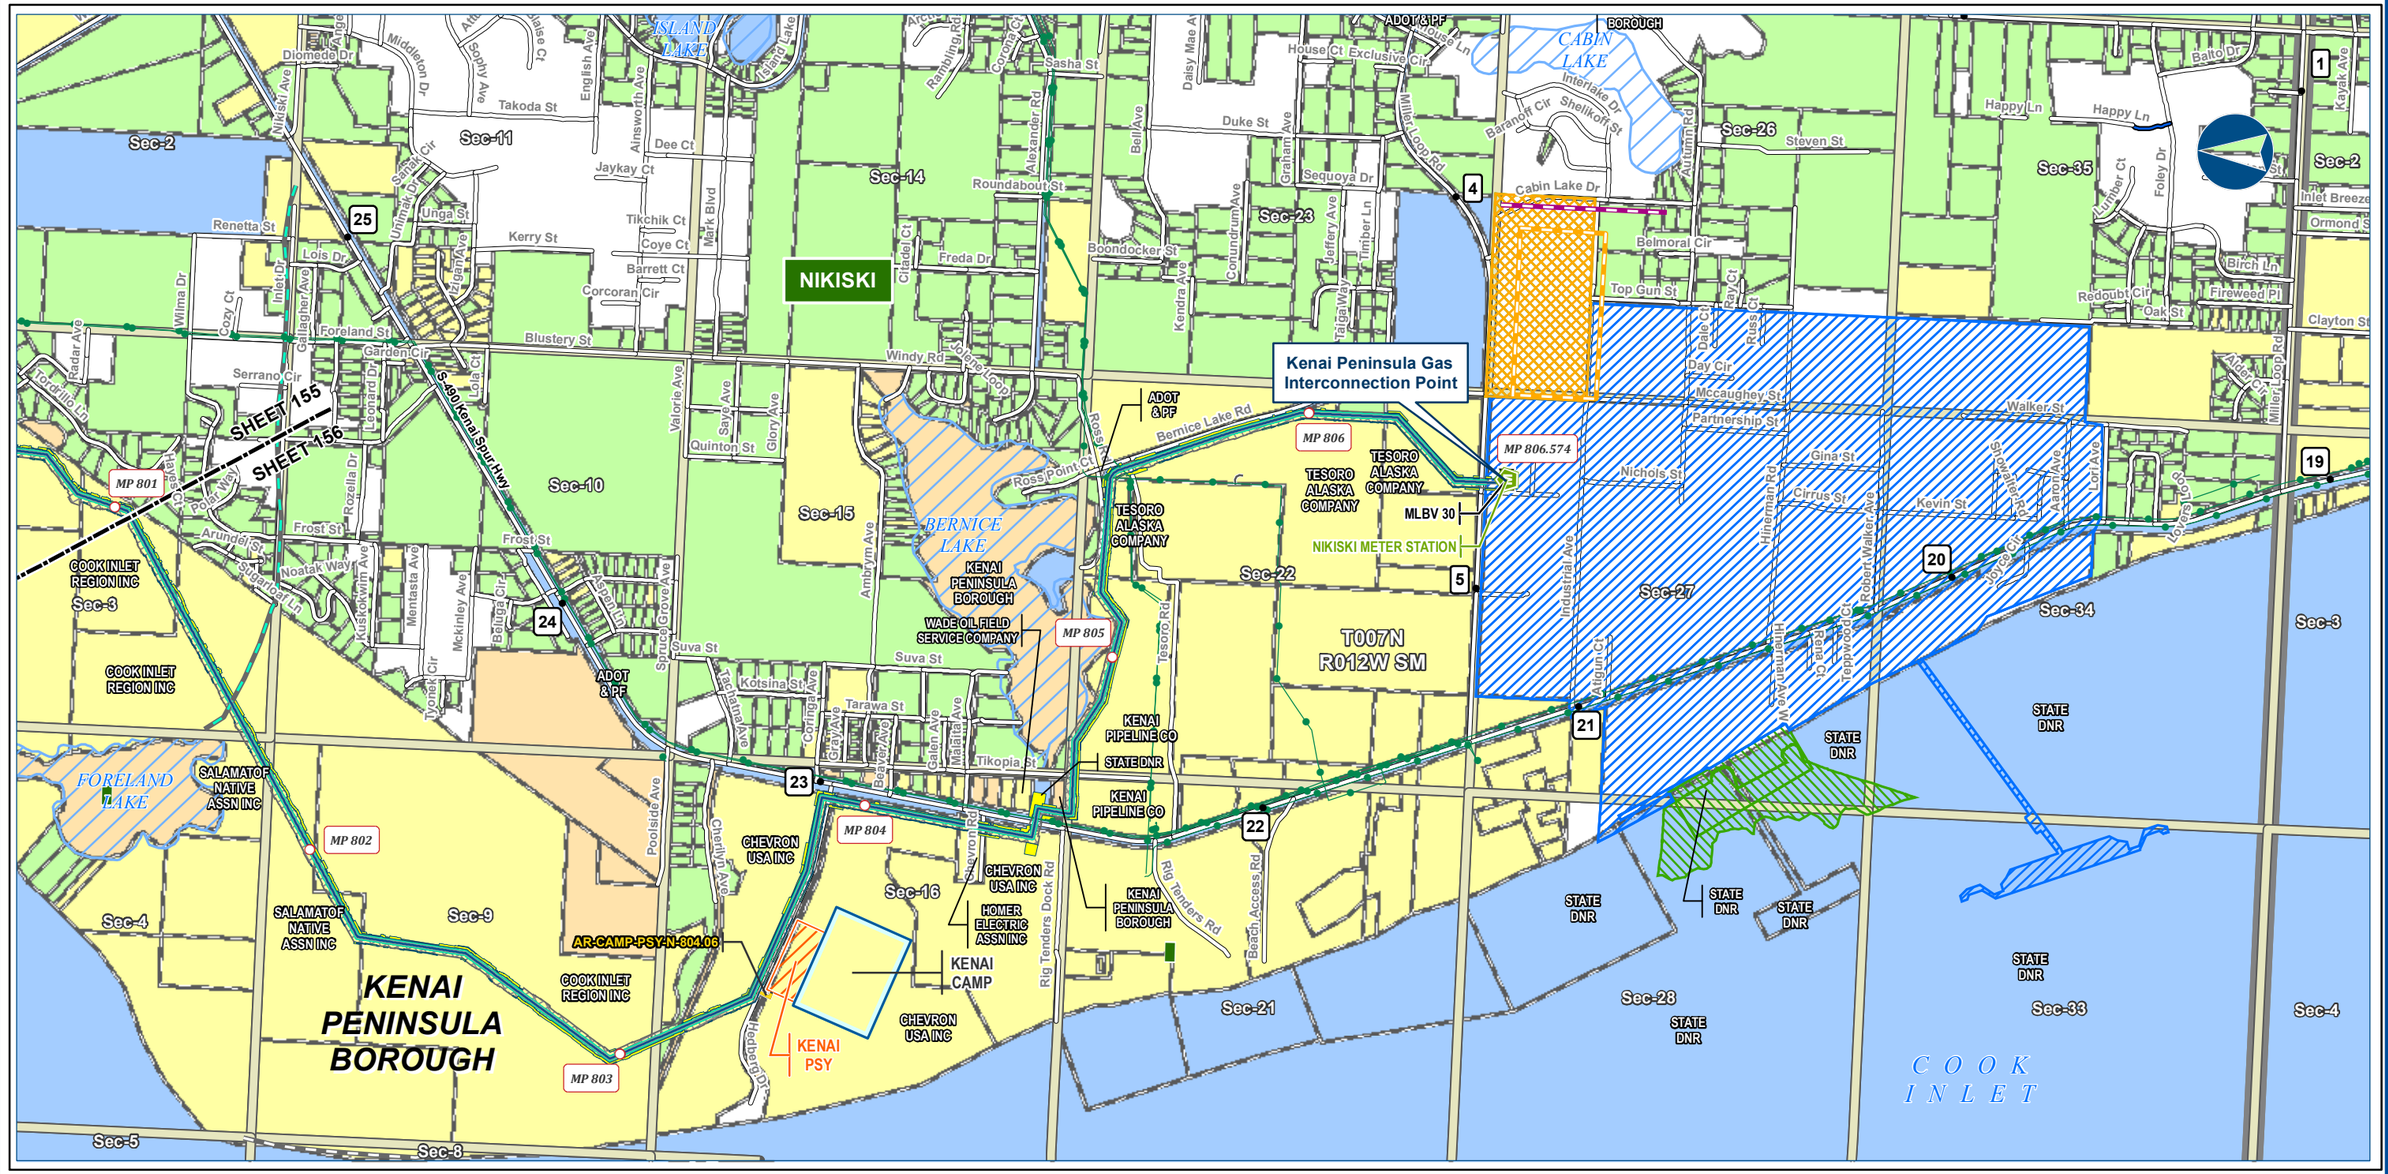



Alaska LNG Project

Legend

LNG
- Permanent
- Construction
- Temporary Construction Camp

PIPELINE
- Alaska LNG Rev C2 Route
- Access Road - Gravel
- Meter Station
- Mainline Blockvalve
- Permanent ROW
- Construction ROW
- ATWS
- Off ROW Camp
- Pipe Storage Yard (PSY)

EXISTING FEATURES
- Existing Roads
- Off Road Trails
- Existing Pipeline
- NHD Area - Stream/River
- Alaska DOT Place Names
- Section
- Township

Managing Authority
- State Ownership
- Local Government Ownership
- Private Ownership - Corporation
- Private Ownership

17b Easement
- Pipeline Oil & Gas
- Road - Existing
- Trail - Existing
- Trail - Proposed

-Blank or white background indicates areas where title work has not been completed since it is outside of the project footprint.-

ALASKA LNG PROJECT
Land Ownership
Mainline Rev C2 Route

BOROUGH:	KENAI PENINSULA	***DRAWN BY:***	AGDC
STATE:	ALASKA	***CHECKED BY:***	

REV. NO.:	***REVISION***	***DATE***
A	ISSUED FOR REVIEW	2017-03-13

PRELIMINARY

1:24,000 — 0 — ¼ — ½ Miles

DATE: 2017-03-13	***PROJECTION:*** NAD83 NSRS2007 ALASKAZONE4 FTUS 54392

DISCLAIMER

The information contained herein is for informational or planning purposes only, It does not nor should it be deemed to be an offer, request or proposals for rights or occupation of any kind. The Alaska LNG Project Participants and their respective officers, employees and agents, make no warranty, implied or otherwise, nor accept any liability, as to the accuracy or completeness of the information contained in these documents, drawings or electronic files. Do not remove or delete this note from document, drawing or electronic file.

DWG:	RR8_APPENDIX_B1_MAINLINE_REV_C2_CL	***SHEET:***	156

X:\AKLNG\Resource Reports\RR08\Appendix B\MAINLINE\RR8_APPENDIX_B1_MAINLINE_REV_C2_CL.mxd